



PROPOSED BASEMENT FLOOR


obscure glass balustrade

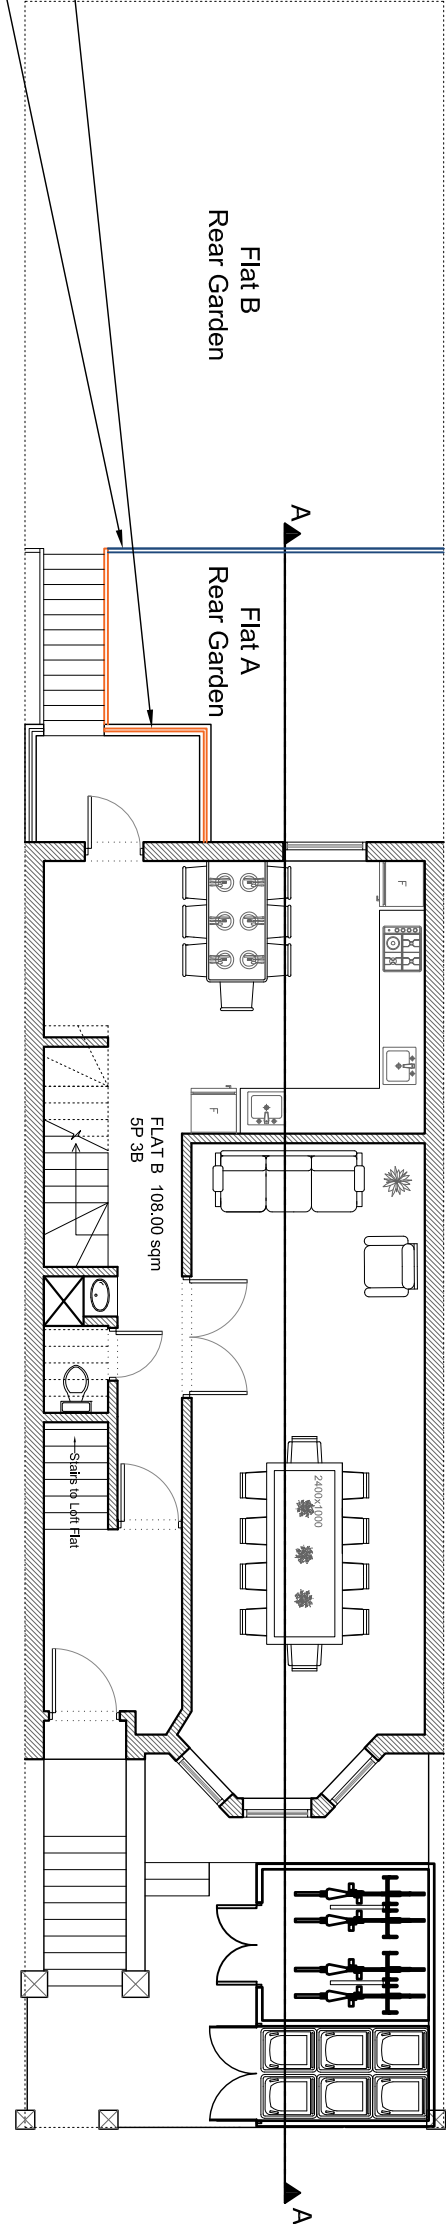


PROPOSED GROUND FLOOR

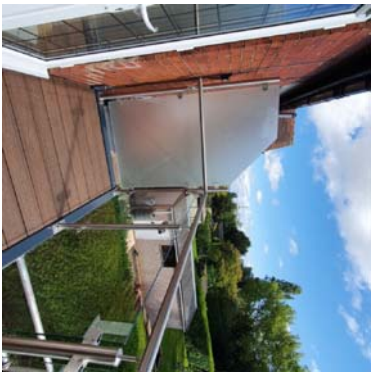

Featheredge garden fencing  
h180 cm

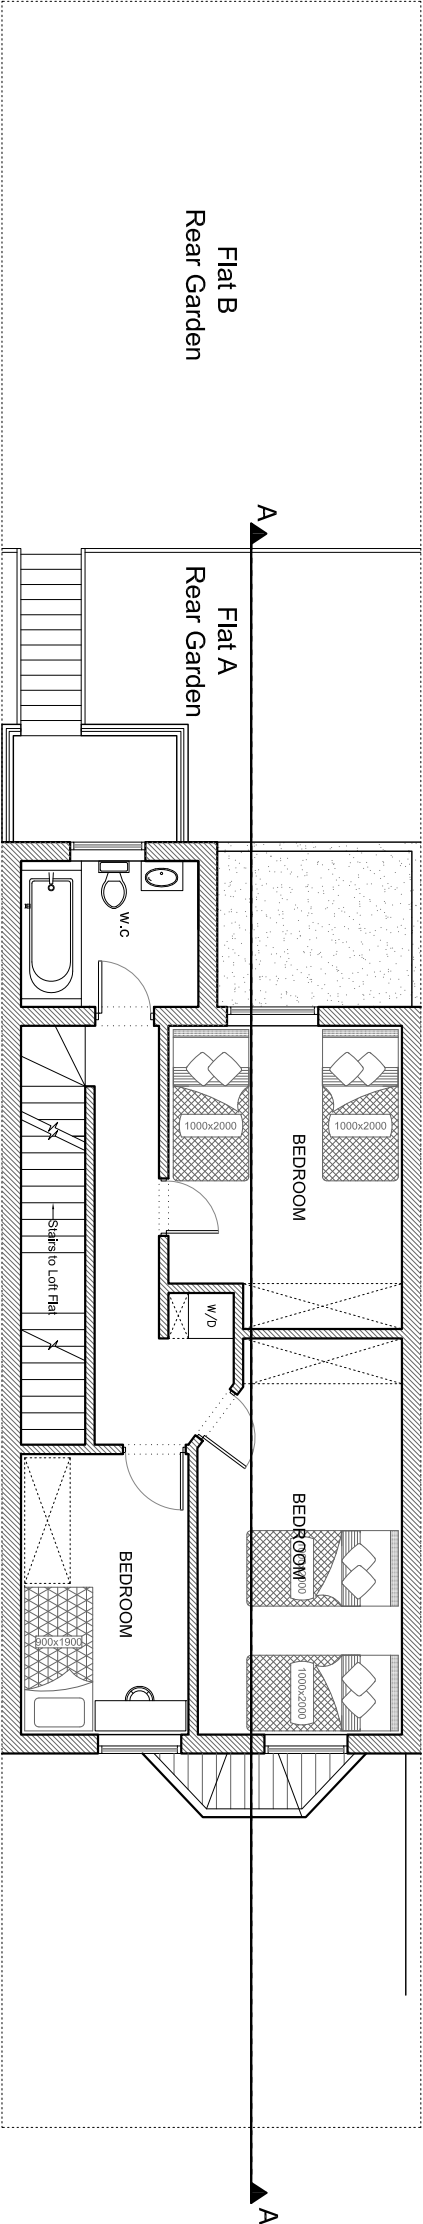

PROPOSED FIRST FLOOR

 

C - Sill Height  
F - Window Height  
CH - Ceiling Height  
DH - Door Height

|       |                         |                           |                                                                                     |   |          |              |
|-------|-------------------------|---------------------------|-------------------------------------------------------------------------------------|---|----------|--------------|
| Title | PROPOSED<br>FLOOR PLANS |                           |  | Notes:<br>THE CONTRACTORS ARE TO CHECK<br>ALL DIMENSIONS, DRAIN RUNS AND<br>GENERAL CONDITIONS ON SITE<br>BEFORE WORKS COMMENCE .<br><br>ALL WORKS ARE TO BE CARRIED<br>OUT IN ACCORDANCE WITH<br>CURRENT BUILDING REGULATIONS,<br>BRITISH STANDARDS, CODE OF<br>PRACTICE AND LOCAL AUTHORITY<br>REQUIREMENTS. | Drawn By | C.S.B        |
|       | Client:                 | 21 VARTRY ROAD<br>N15 6PR |                                                                                     |   | Dwg No   | VR.21.PR.600 |
|       |                         |                           |                                                                                     |   | Date     | 13.09.2022   |
|       |                         |                           |                                                                                     |   | Scale    | 1:100 @A3    |
|       |                         |                           |                                                                                     |   | Rev      |              |