



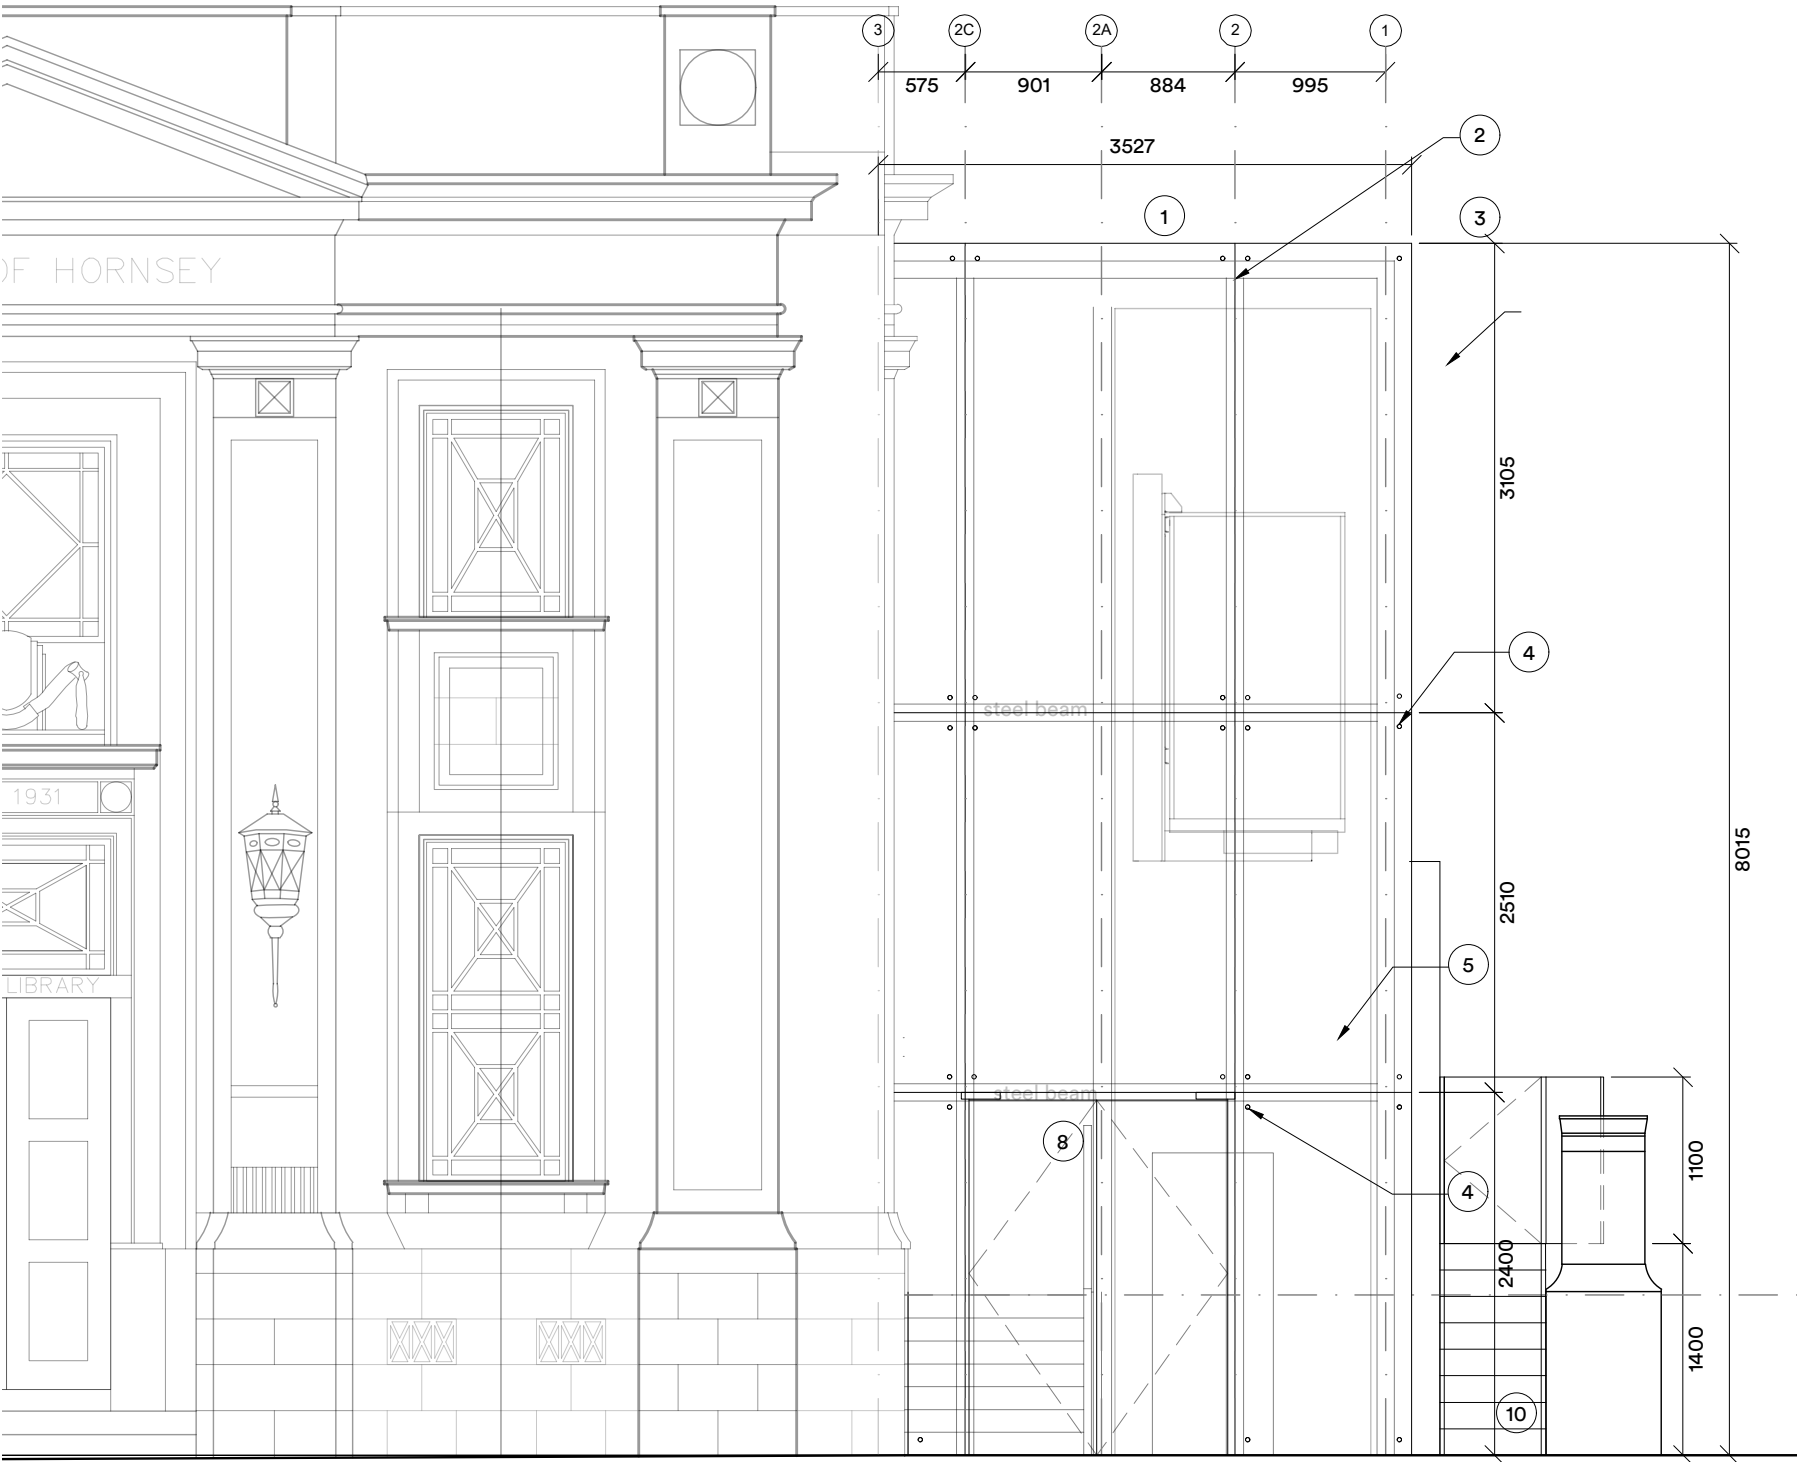

Front Elevation

As Proposed

1:50

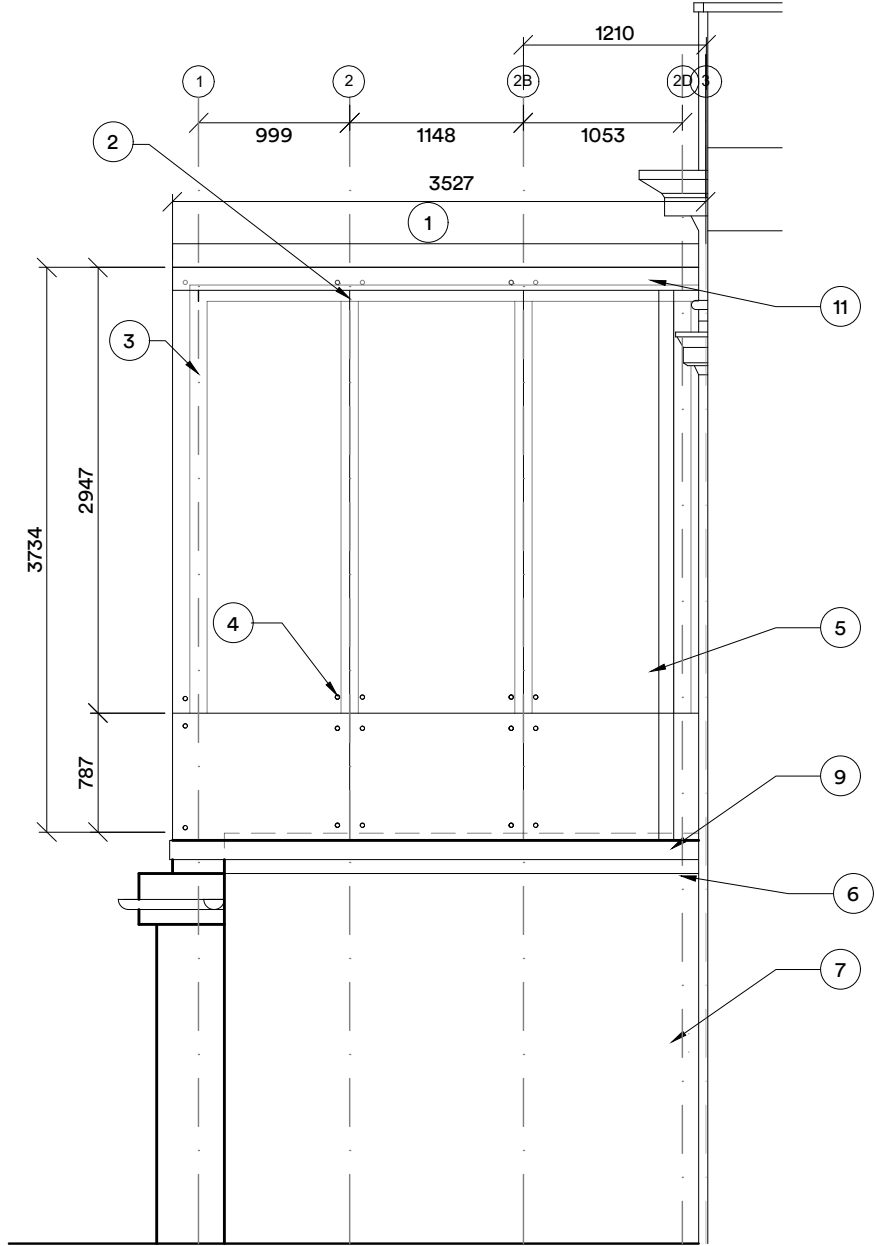

Rear Elevation

As Proposed

1:50

KEY		
REF	DESCRIPTION	CLAUSE
1	Glass panelled roof with 1 in 40 fall	
2	Position of frameless glass mastic joint	
3	Primary steel frame	
4	Glass fixing	
5	Proposed glazing to new extension	
6	Relaid roof to existing single storey side addition	
7	Existing brickwall to single storey side addition.	
8	Proposed glazed automatic doors	
9	PPC aluminium trim	
10	New 700mm wide concrete steps for maintenance	
11	Proposed stainless steel gutter & downpipe	

P02 Issued for Tender	14.10.22	SP
P01 Issued for Tender	05.10.22	SP

rev.	description	date	chkd.
------	-------------	------	-------

client :

London Borough of Haringey

project : Library Enhancement Works
Muswell Hill Library
Queen's Av, Muswell Hill, London, N10 3PF

drawing title :

Front and Rear Elevations
As Proposed

FulkersBaileyRussell		
london brighton bristol leeds reading manchester		
info@fulkers.co.uk // www.fulkers.co.uk // 020 3735 5792		
drawn: CK/MS	chkd : AK	date: Sep 2022
proj no : 21.3453		scale: 1:50@A2
identifier : 3453-FBR-A1-ZZ-DR-A-216		
status: D2 (Tender)		rev no: P02