


METERS 0 1 2 3

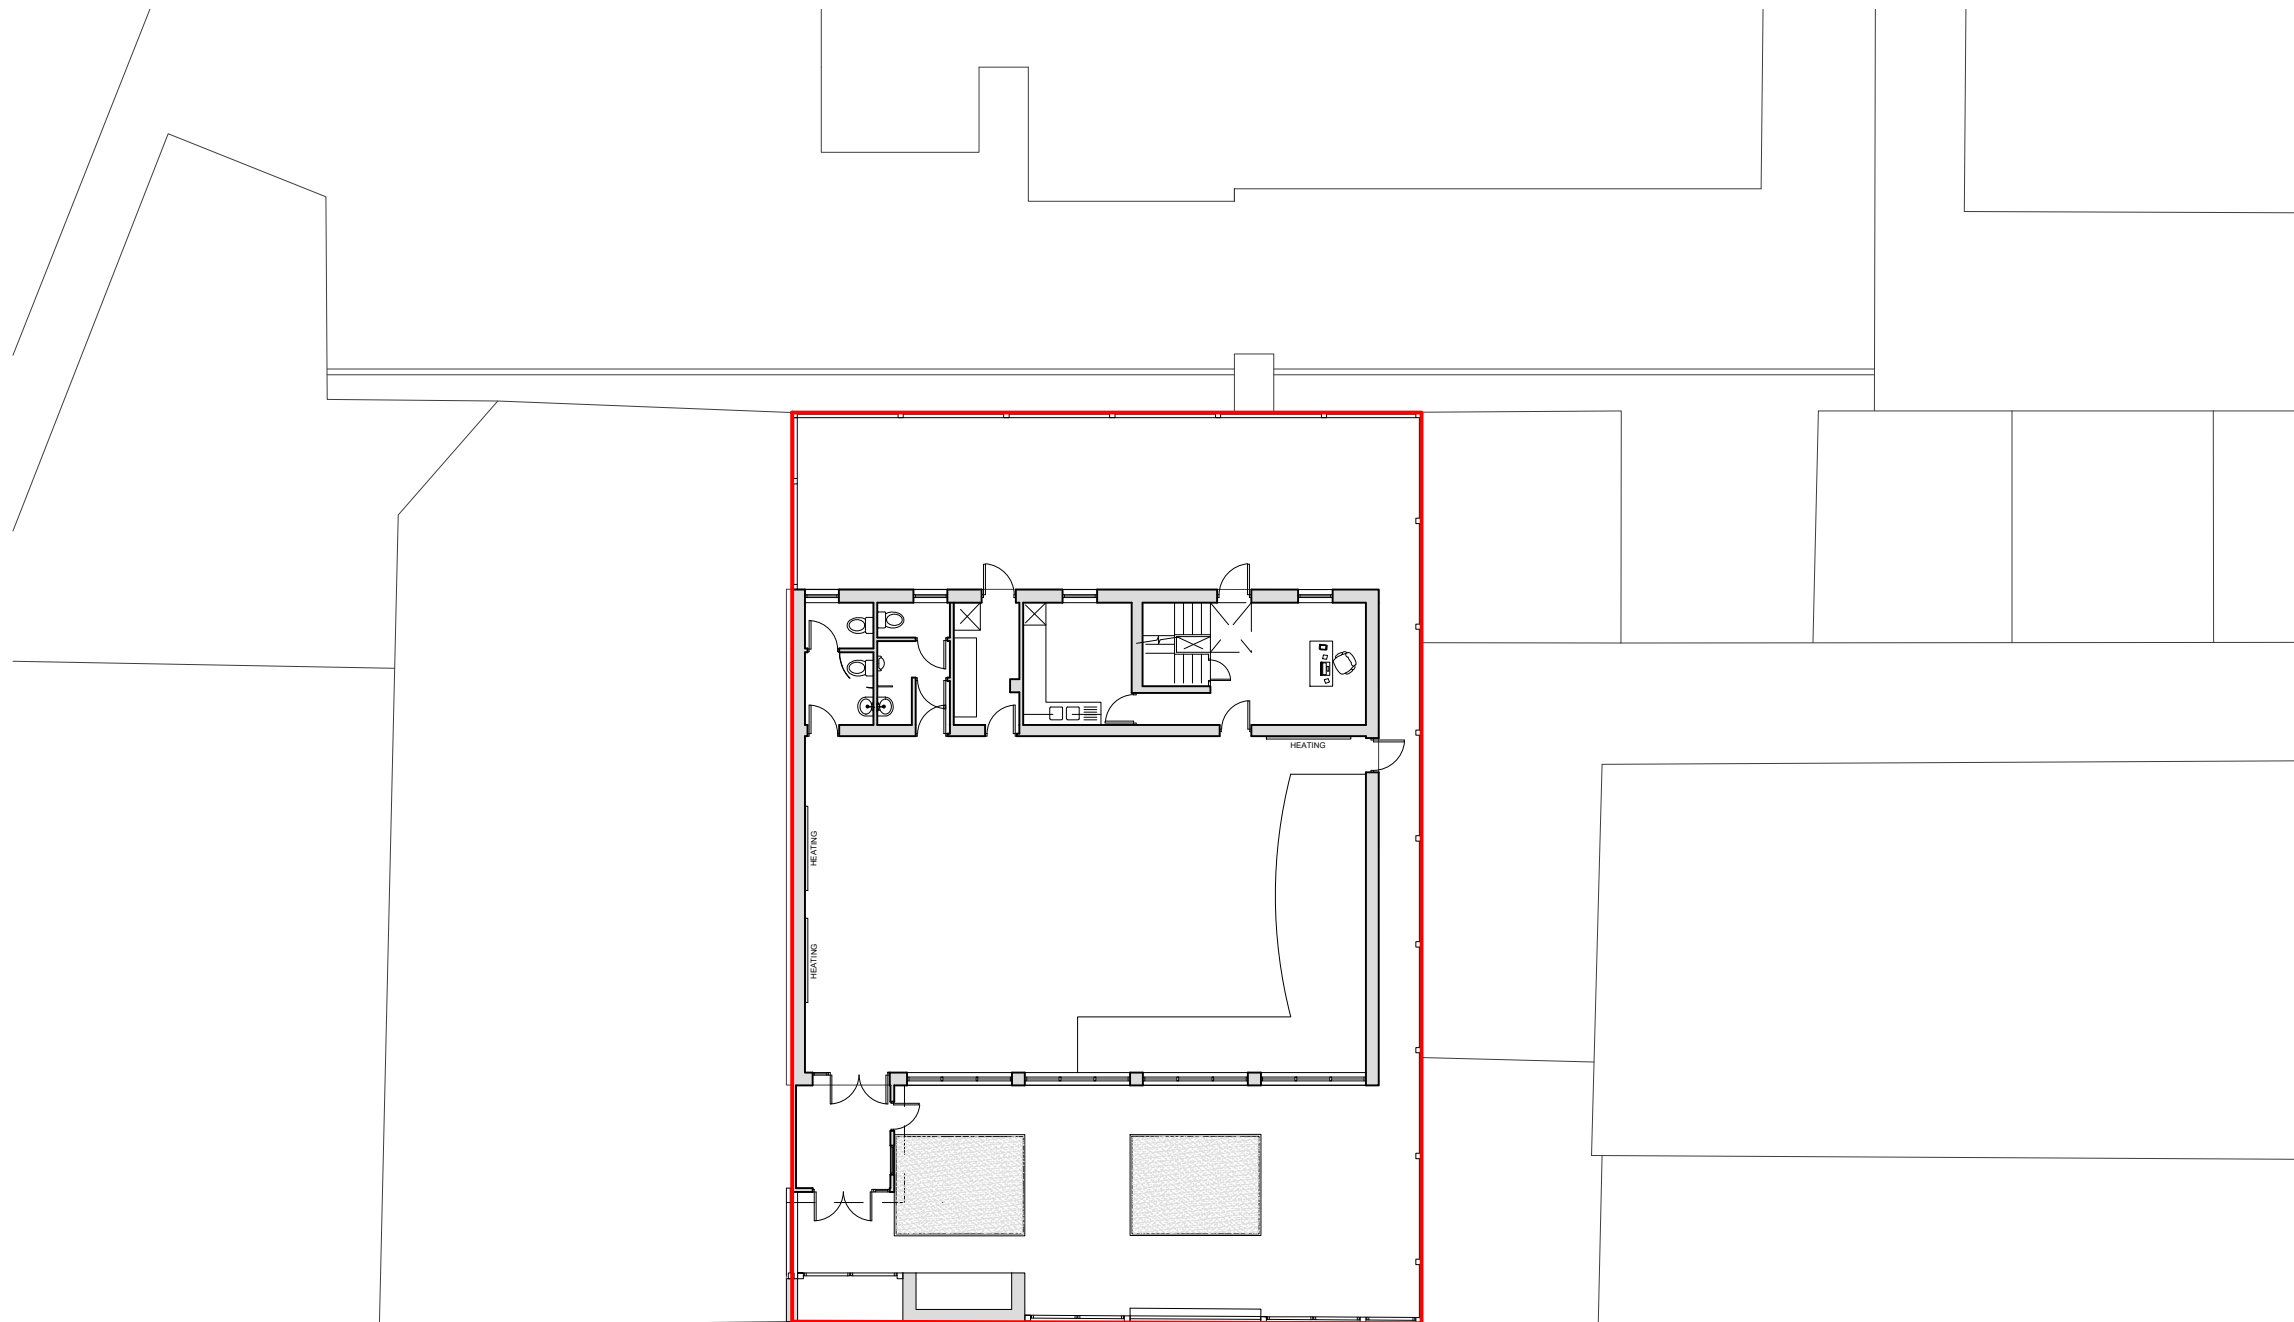

A FOR PLANNING 21.09.2022

REV	DESCRIPTION	BY DATE	CHK DATE
-----	-------------	------------	-------------

PROJECT

SINGLE STOREY REAR EXTENSION
CARMEL CHURCH, 1 LEALAND ROAD
TOTTENHAM, NI5 6JS

JOB No.	WORKSTAGE	DWG No.	REV.
PP51	01 - 03	00001	A

CLIENT

CARMEL ROMANIAN PENTECOSTAL
CHURCH OF GOD

DRAWING TITLE

EXISTING FLOOR PLANS
SITE PLAN

SCALE	DATE	DRAWN	CHECKED
1:200	21.09.2022	RK	ST

1 EXISTING SITE PLAN
1:200@A3

 **Property Pastors
Developments**
DELIVERING SPACE FOR CHRISTIAN
MINISTRY
Property Pastors Developments is a trading name
of Pario Walls Construction Services Limited. CR:
12381758. VN: 340251348. A: 10 Wellington
Street, Cambridge, England, CB1 1HW. P:
07875550002. E: robert@propertypastors.com