




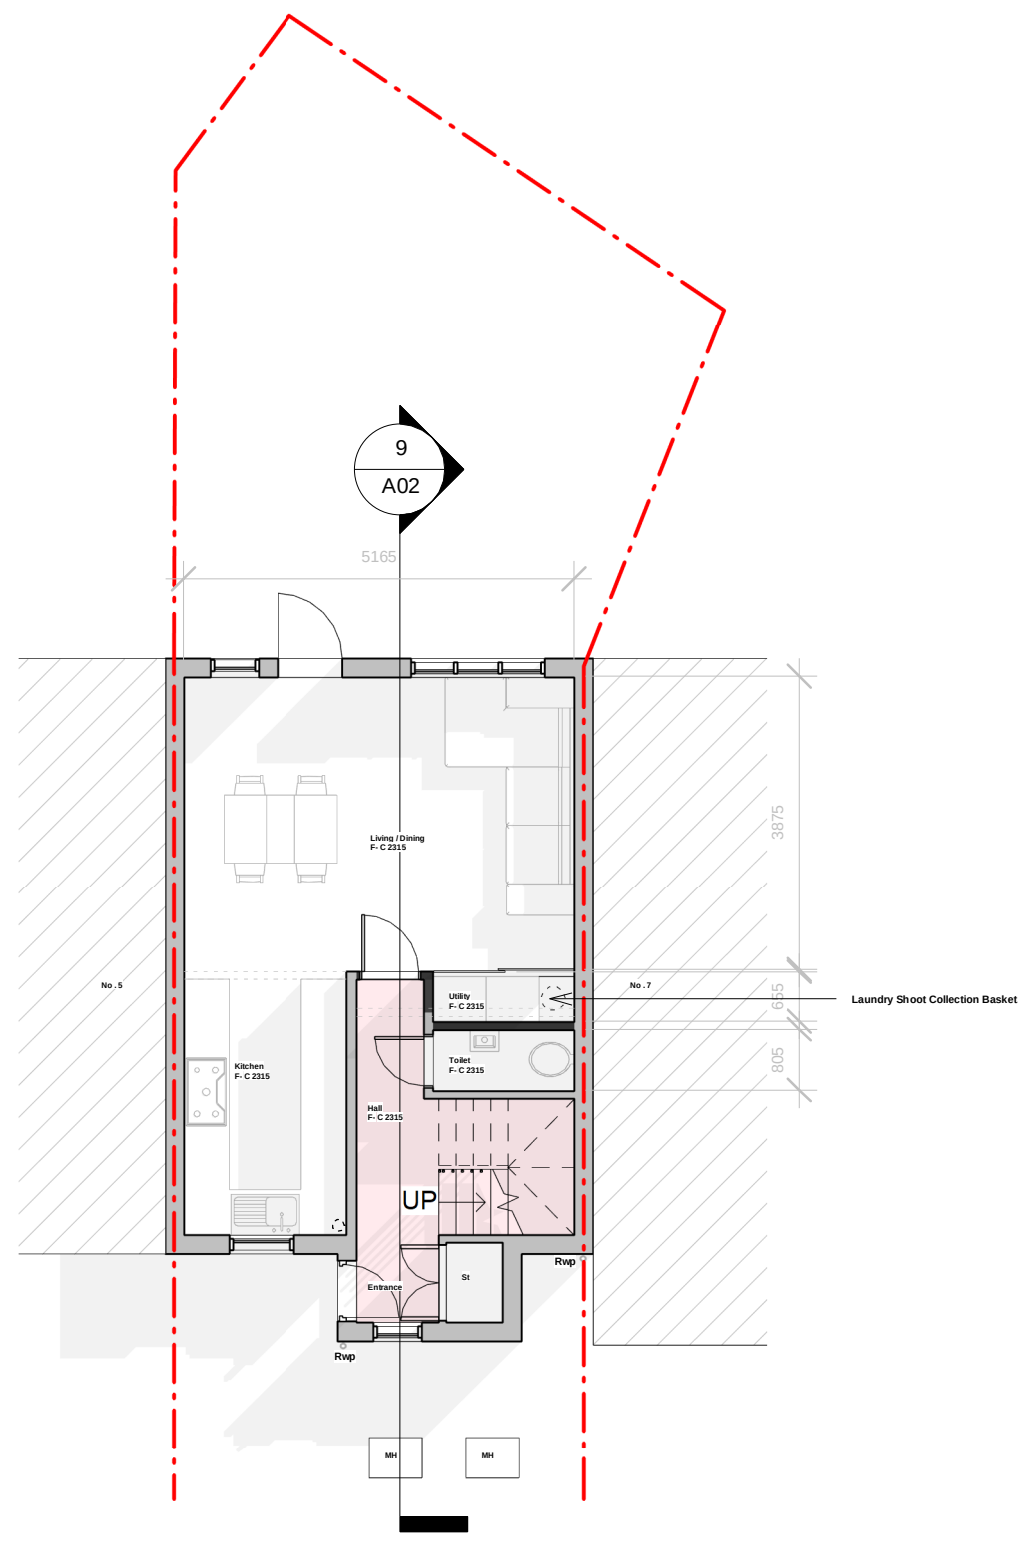


1 Proposed Ground Floor
1 : 100

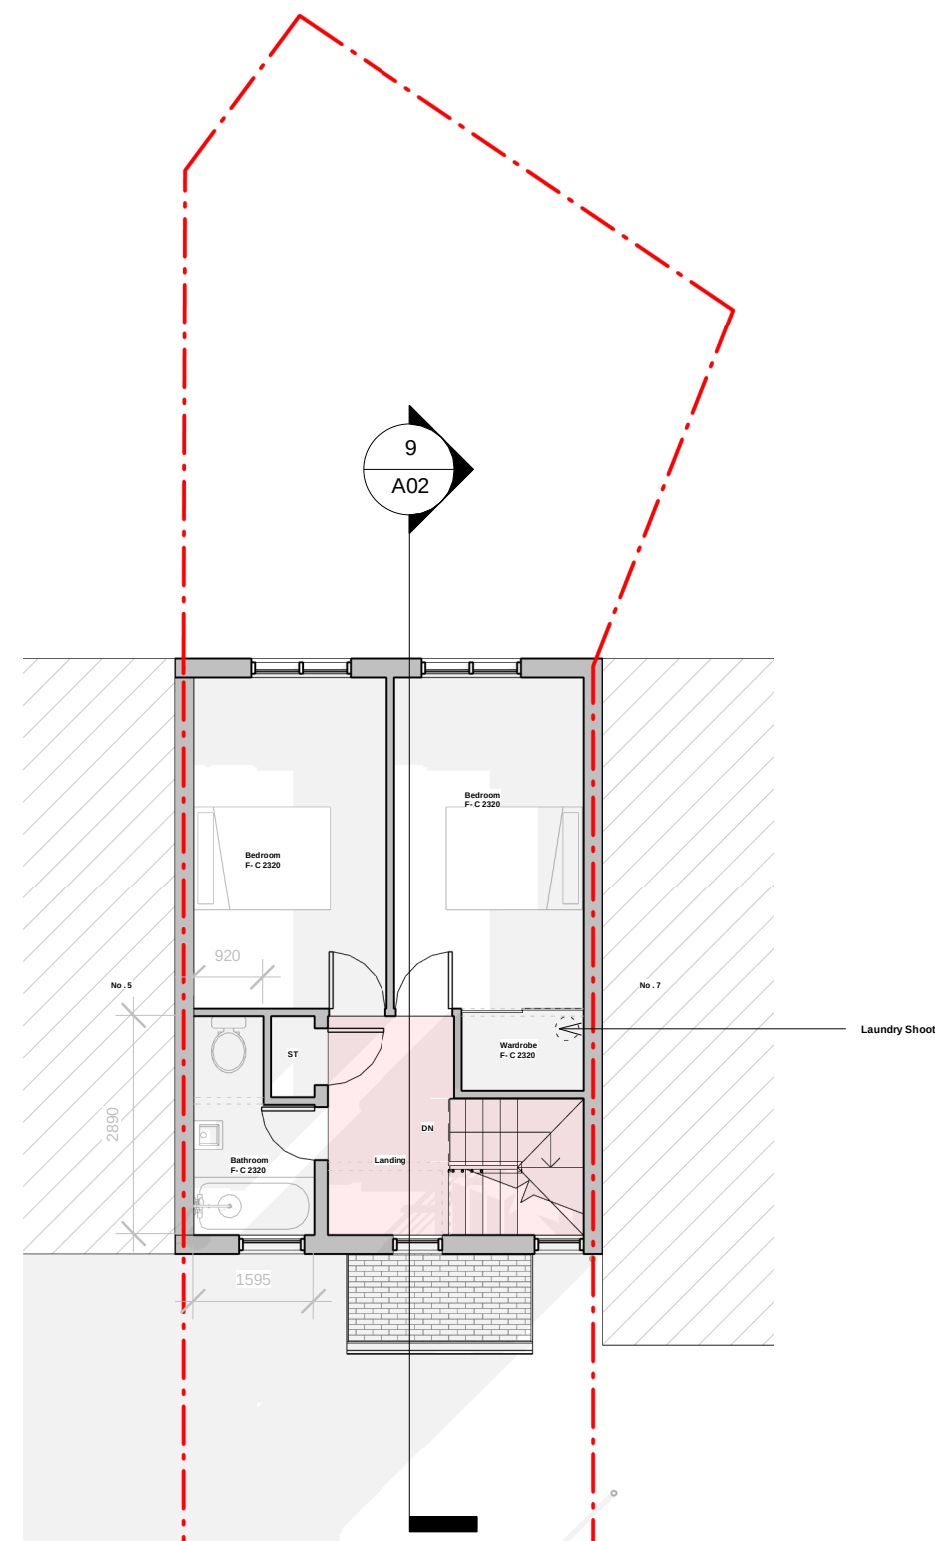


2 Proposed First Floor
1 : 100

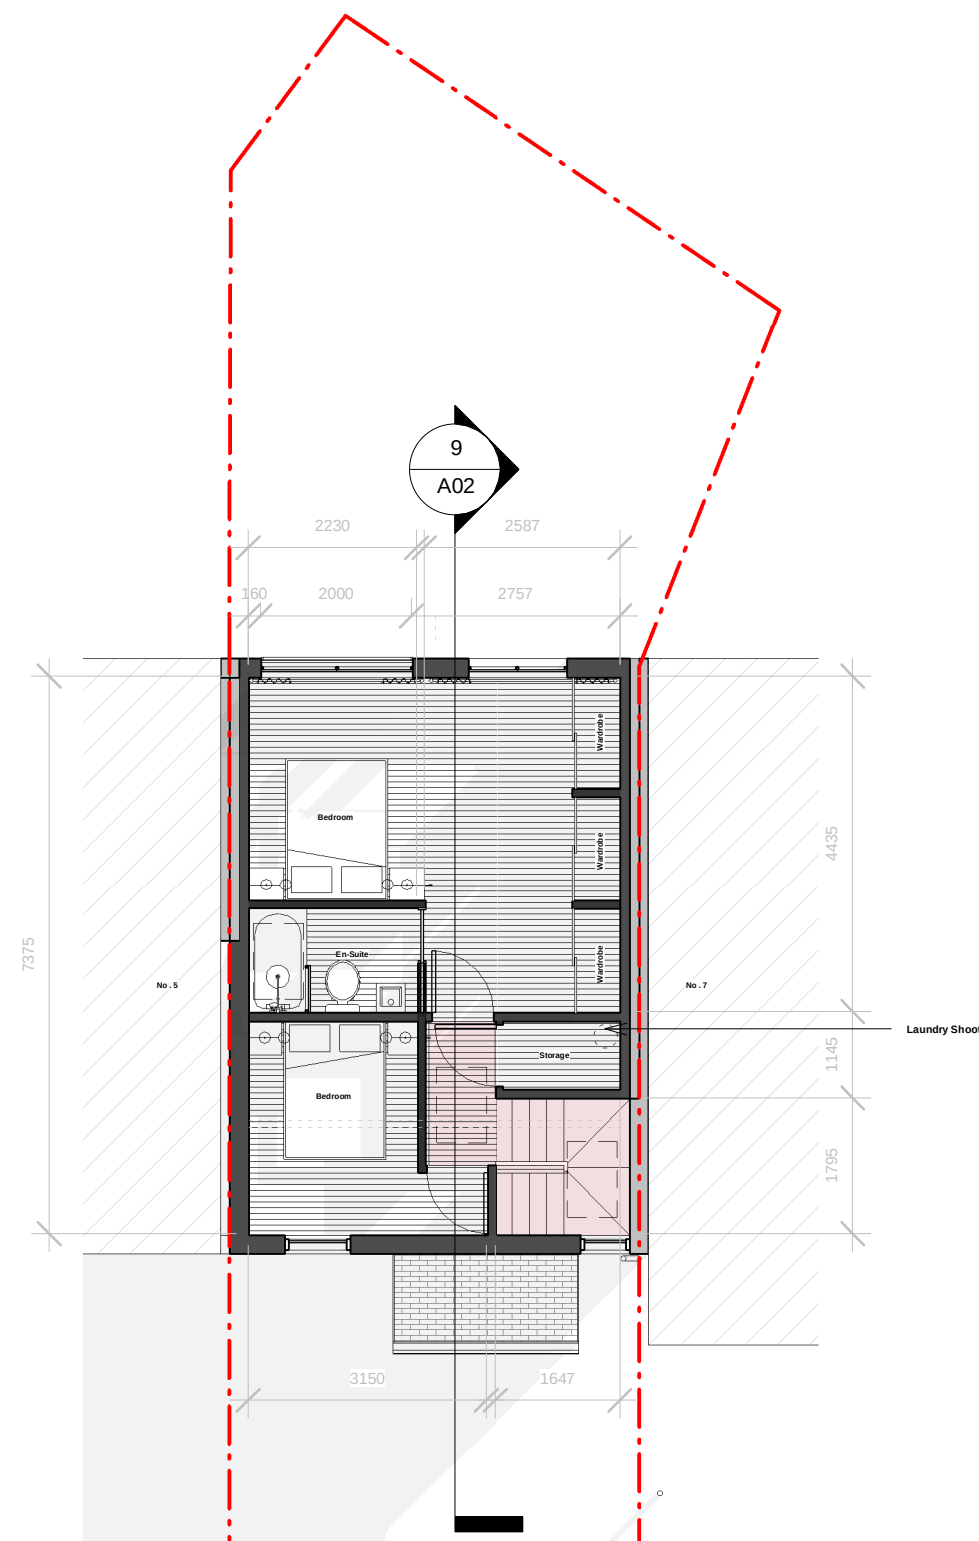


3 Proposed Loft
1 : 100

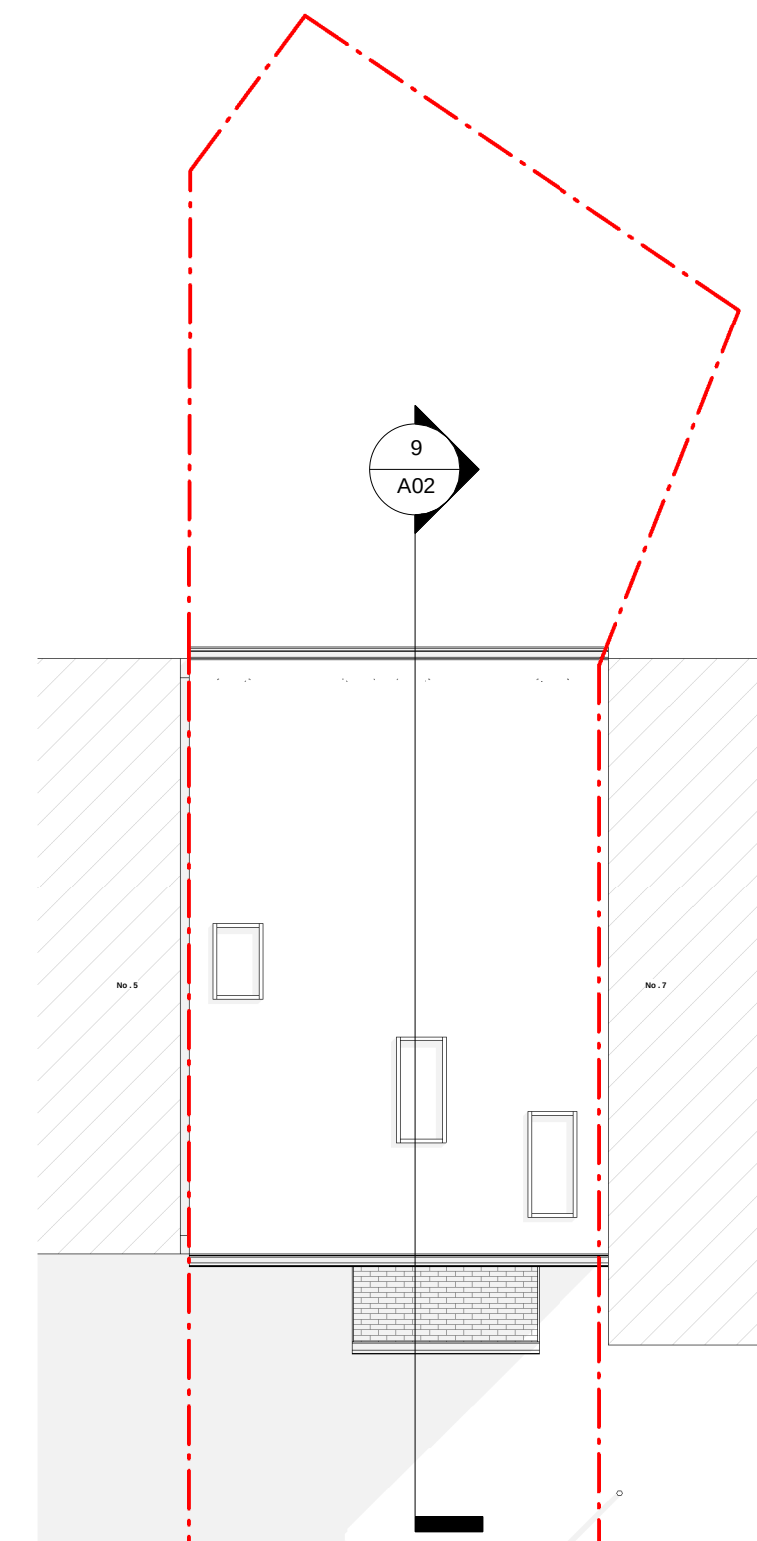


4 Proposed Roof
1 : 100

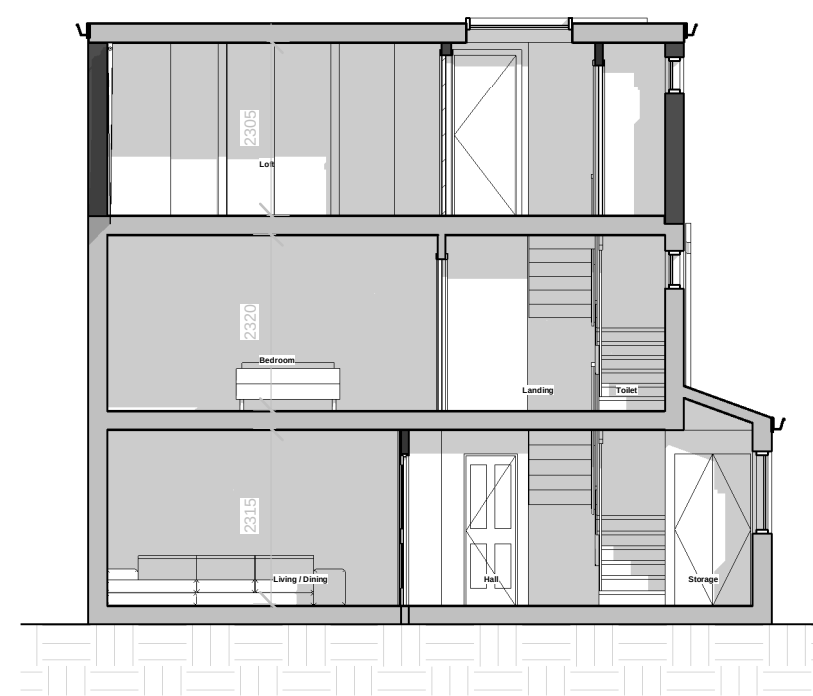


9 Proposed Section AA'
1 : 100

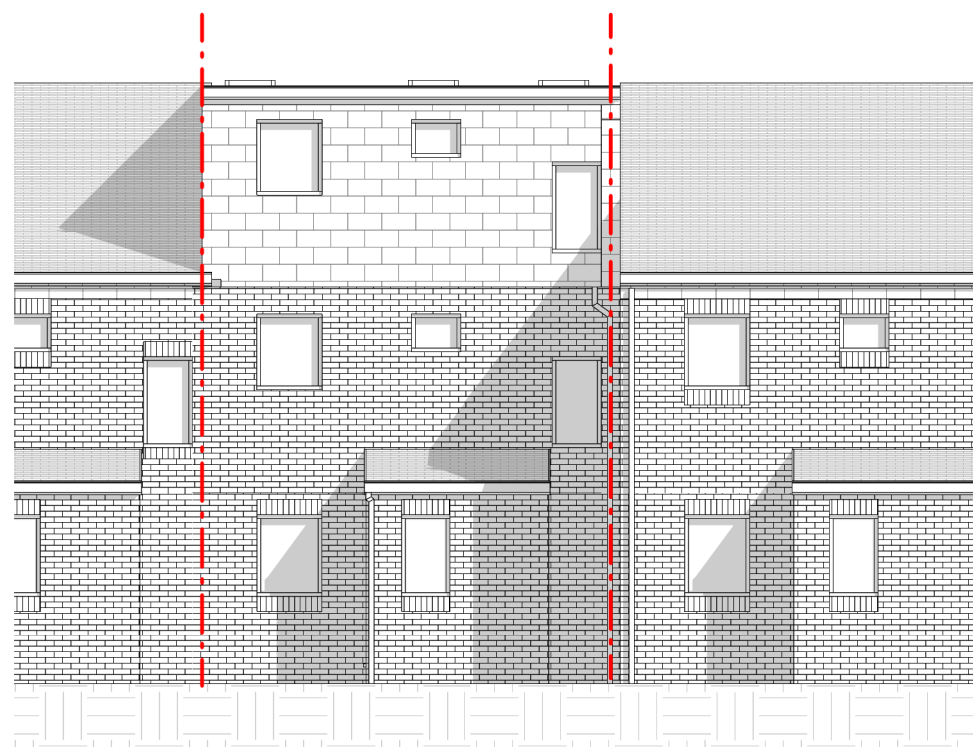


5 Proposed Front Elevation
1 : 100

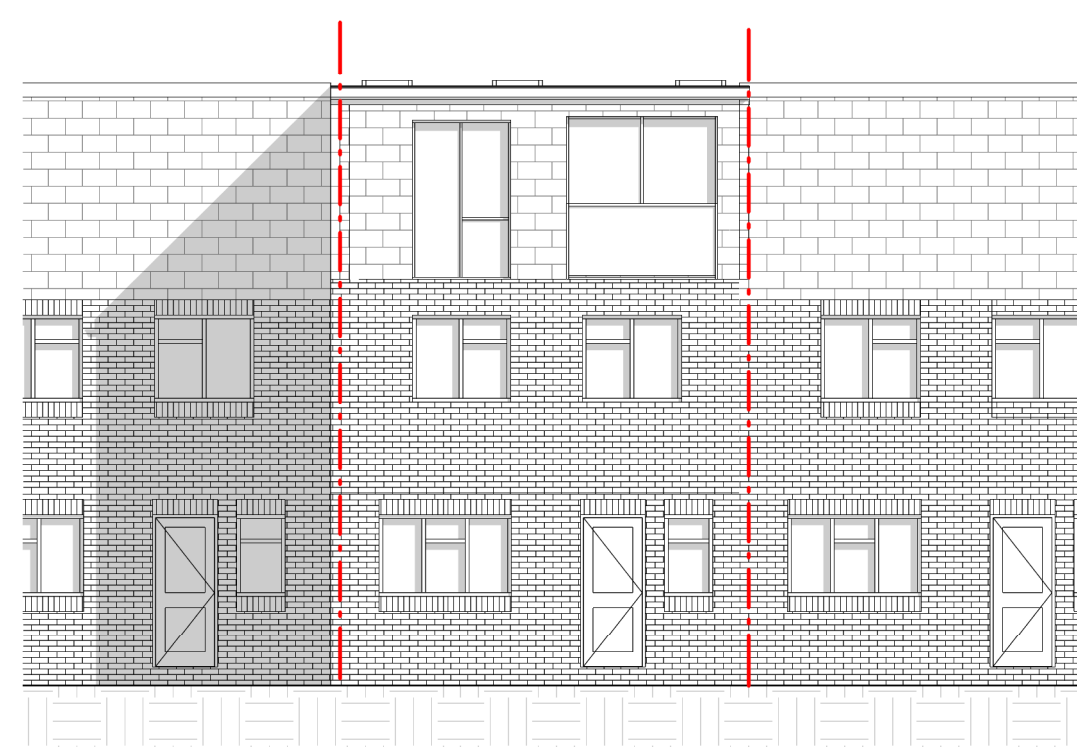


6 Proposed Rear Elevation
1 : 100

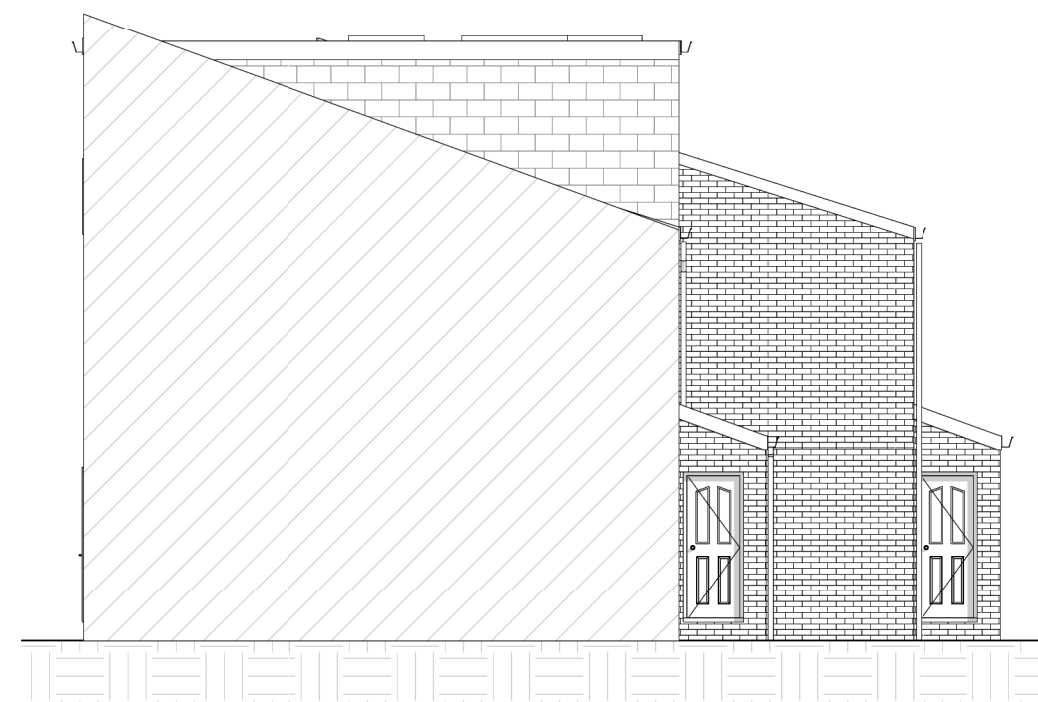

7 Proposed Side Elevation (From No.5)
1 : 100

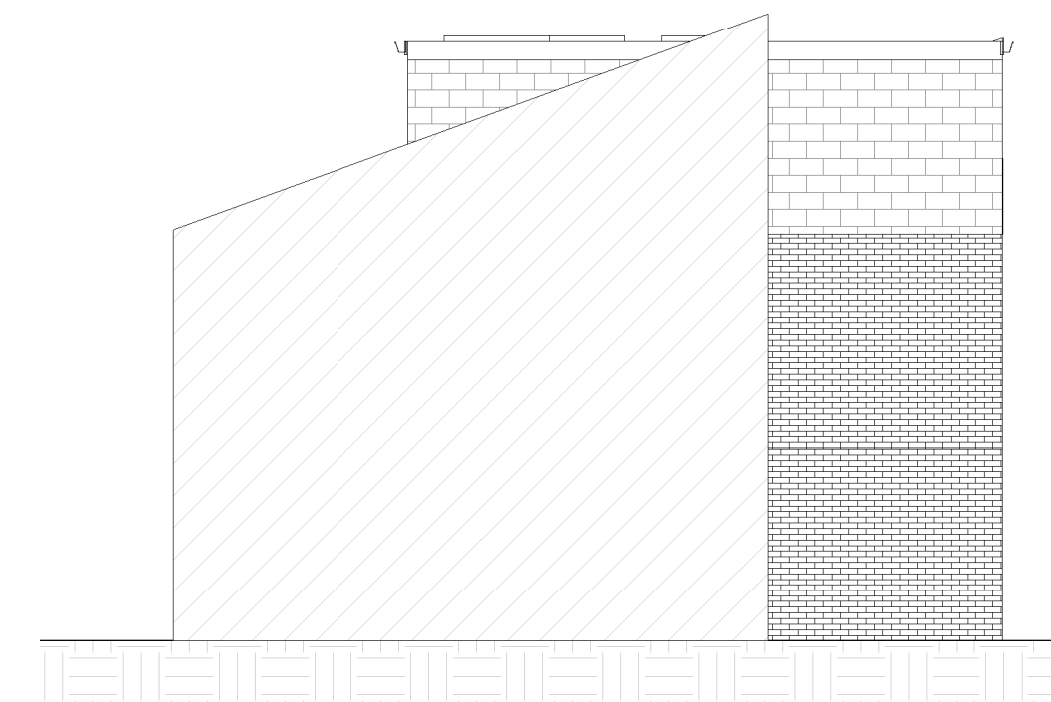

8 Proposed Side Elevation (From No.7)
1 : 100

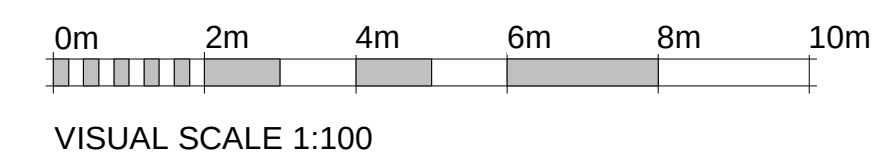

PROJECT Loft conversion, internal alteration and all associated works		
ADDRESS 6 Colwick Close LONDON N6 5NU		
CLIENT NAME Tina and Andrew Mortenson		
PROJECT STATUS Planning		
SHEET N. A02	DRAWING TITLE Proposed Drawings	
DESIGNED BY: Summit Architecture	DRAWN BY: AV	CHECKED BY: Summit Architecture
DATE: 05/10/2022	SCALE As Indicated @ A1	
All dimensions to be cross-checked on site prior to completing drawings for a party wall process, ordering and/or structural purposes		
SUMMIT  ARCHITECTURE		