




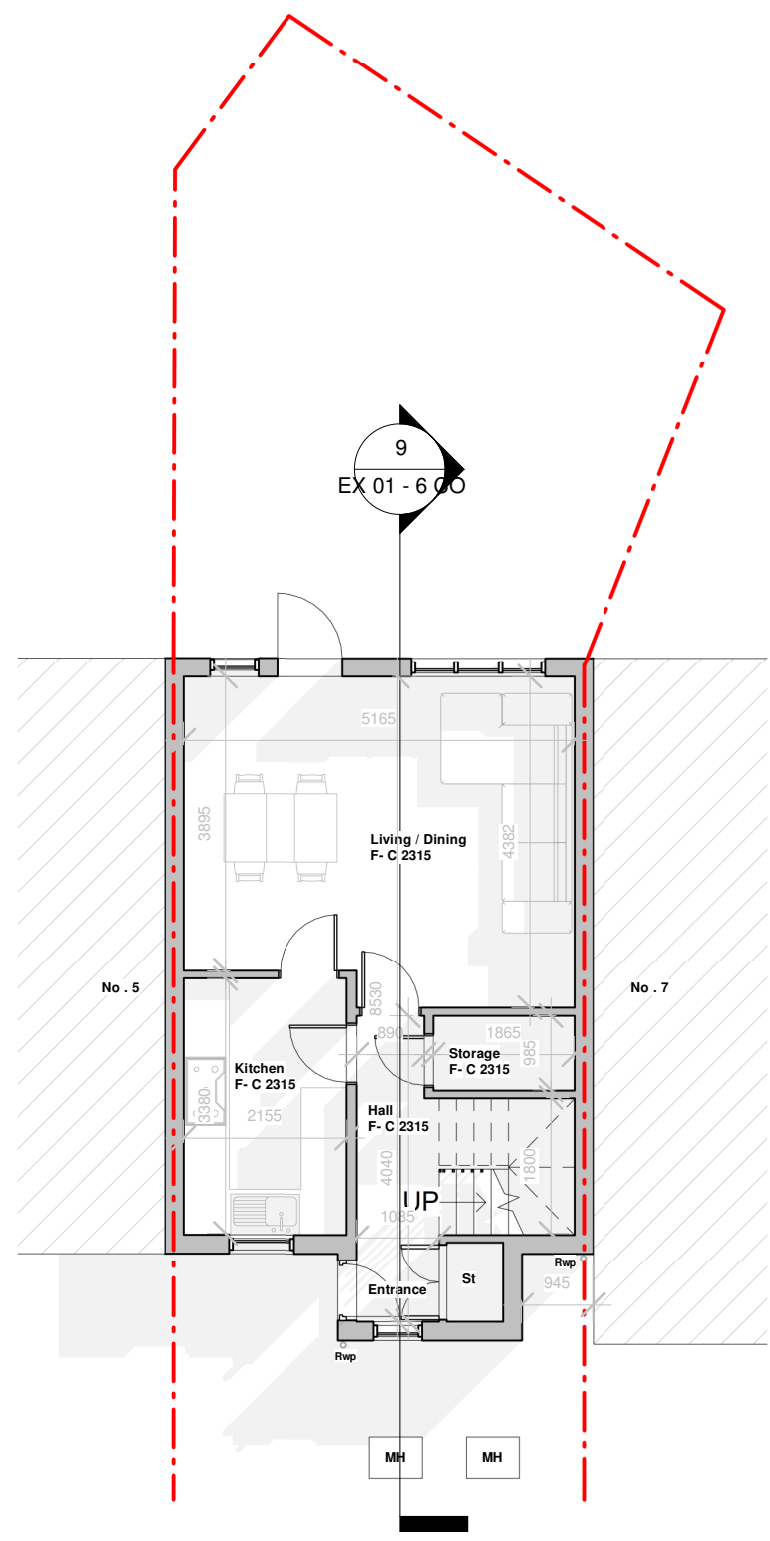


1 Existing Ground Floor
1 : 100

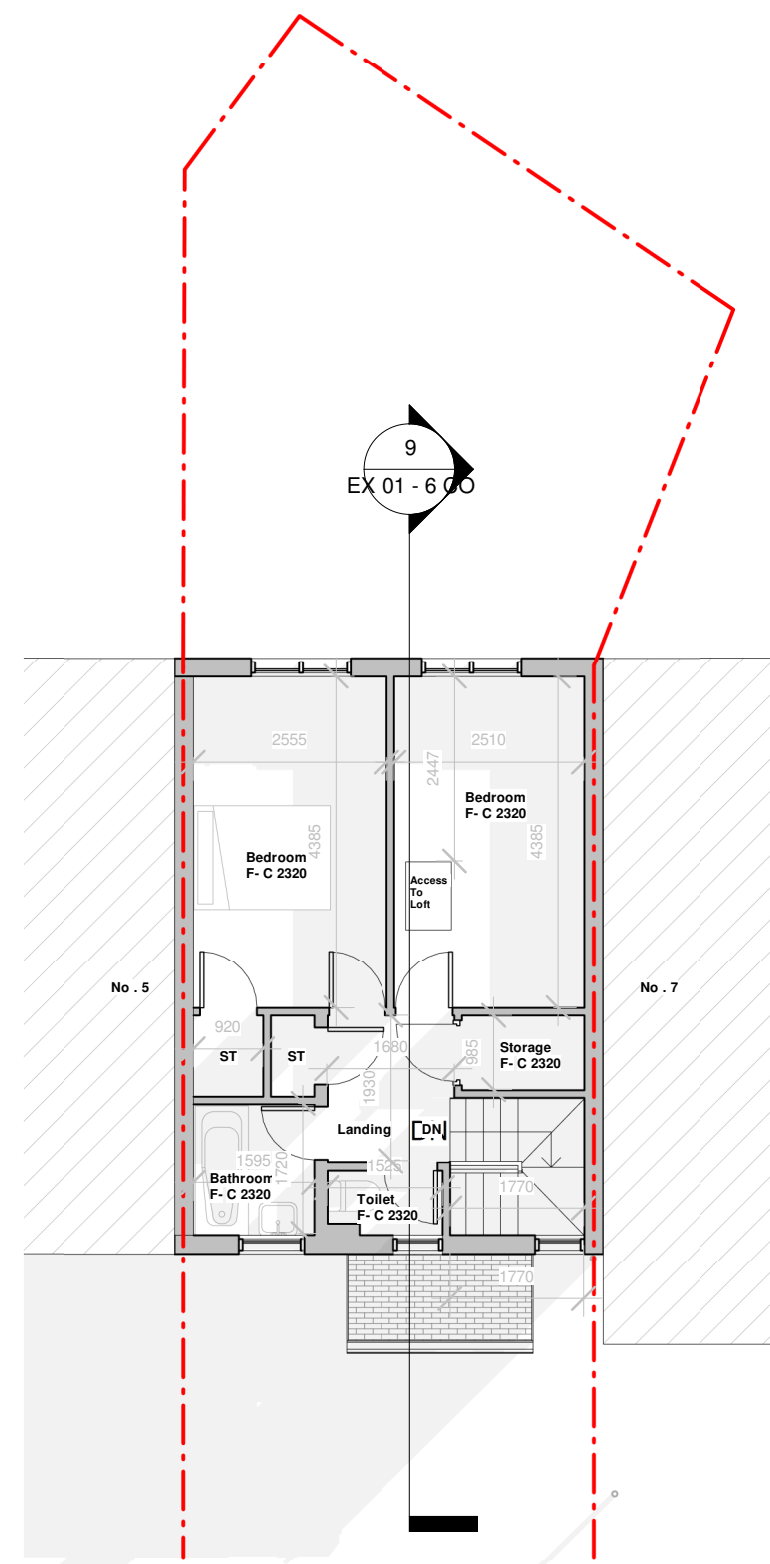


2 Existing First Floor
1 : 100

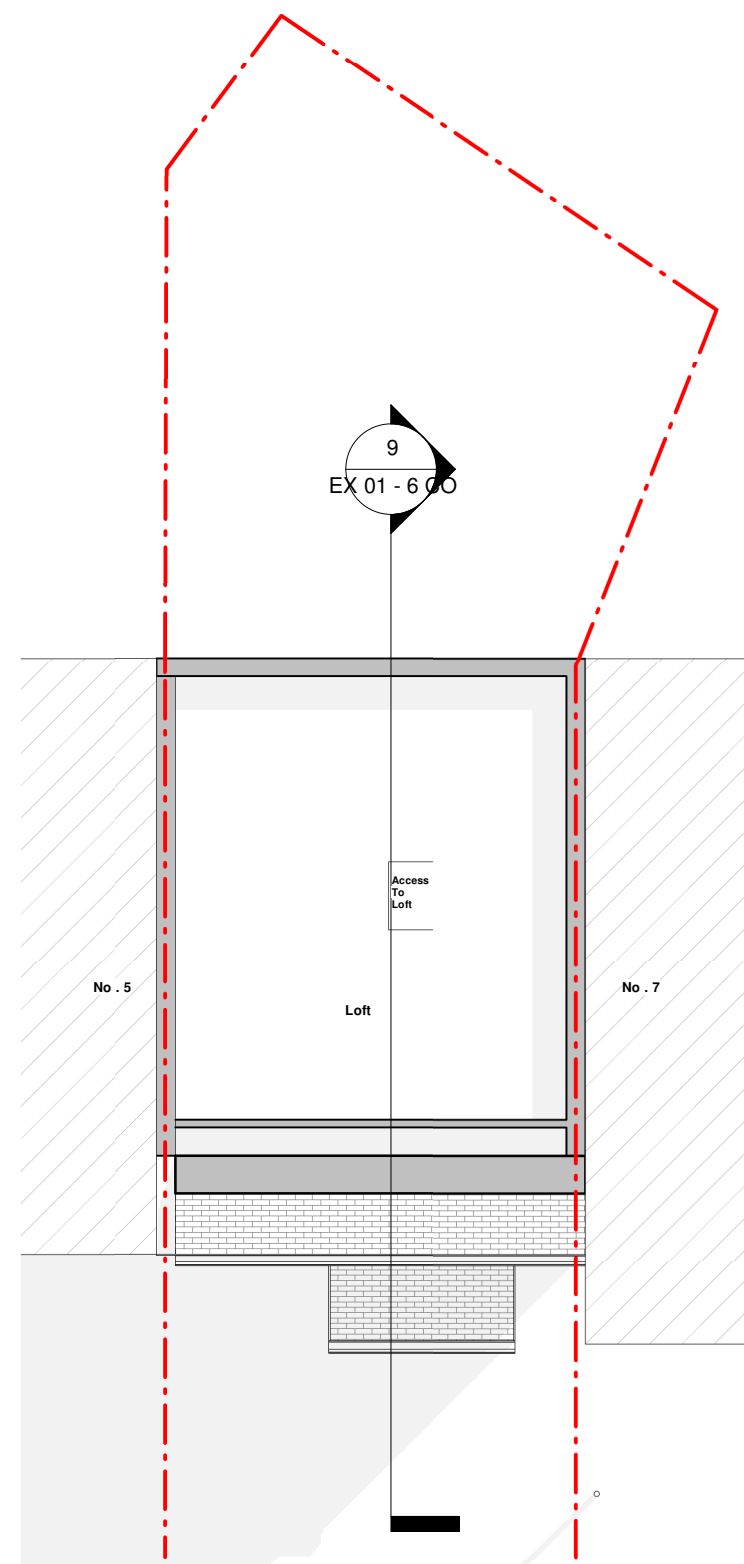


3 Existing Loft
1 : 100

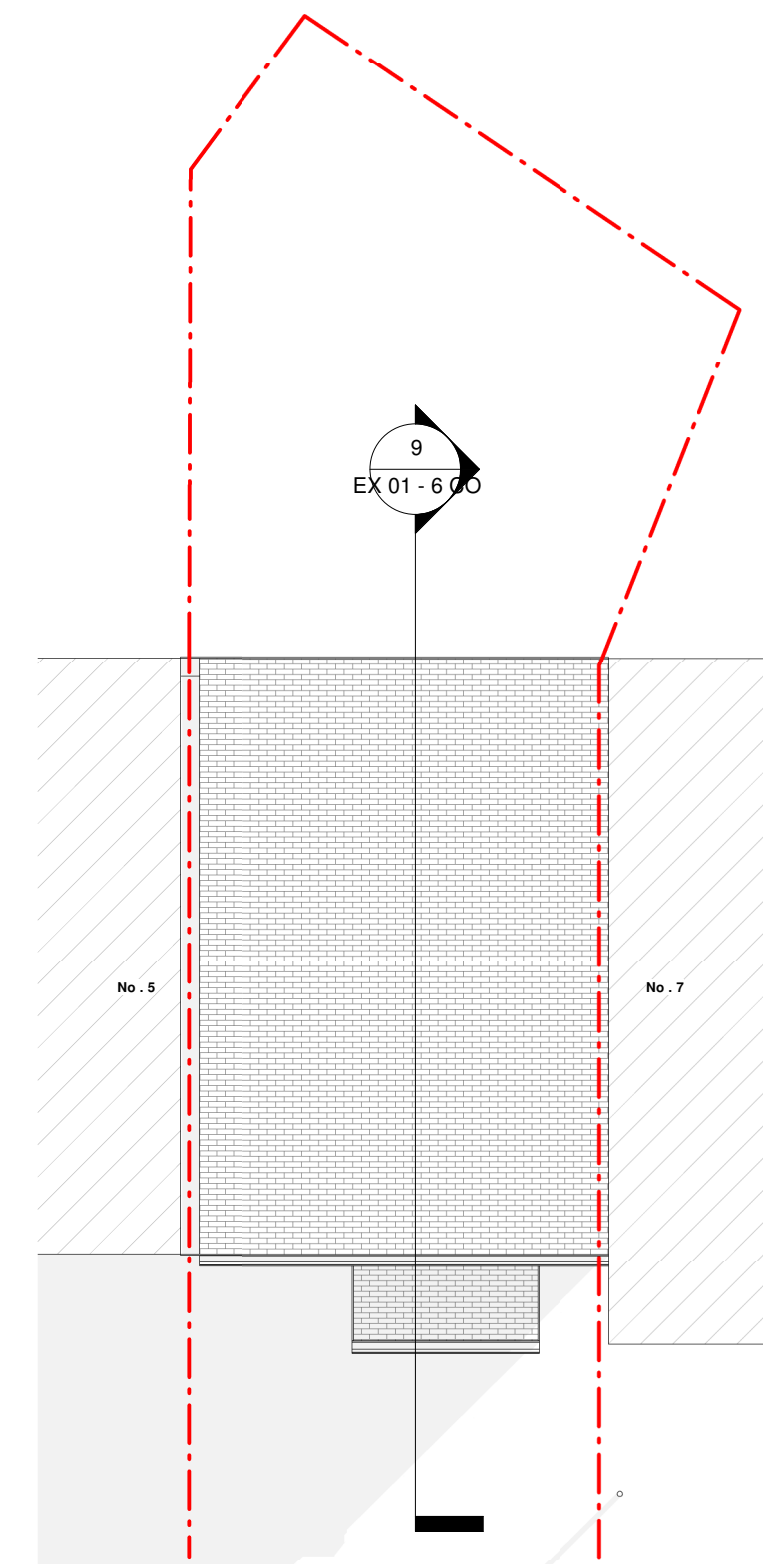


4 Existing Roof
1 : 100

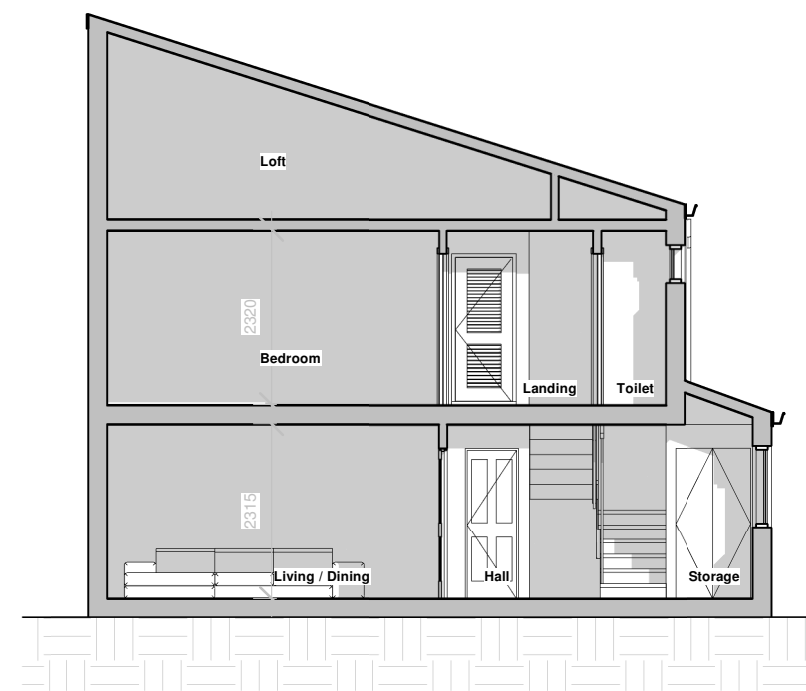

9 Existing Section AA'
1 : 100

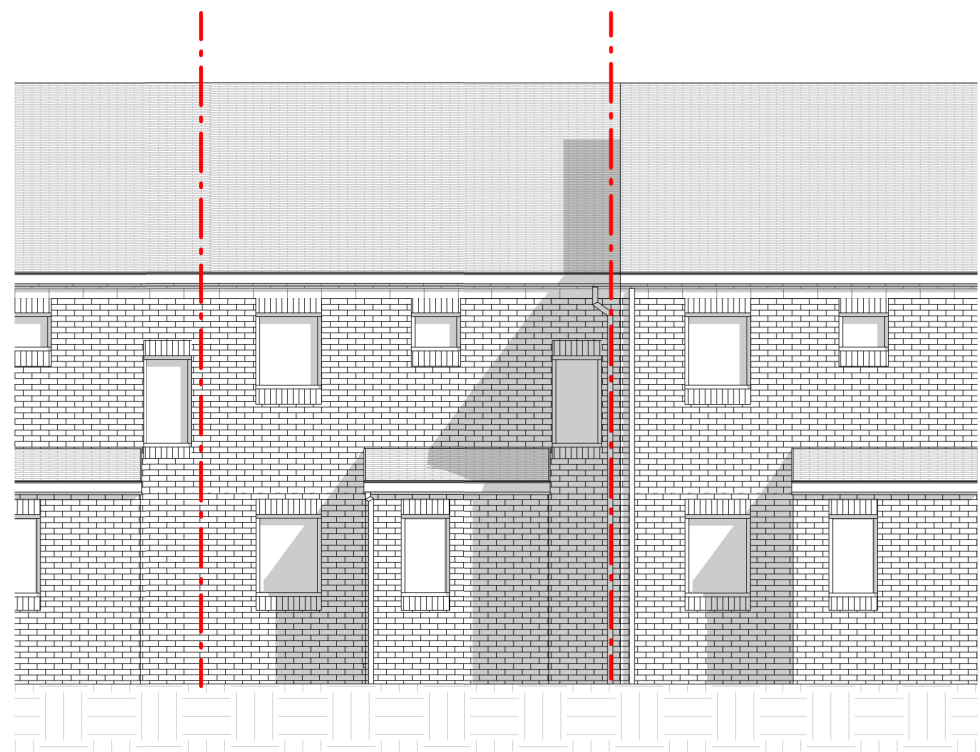


5 Existing Front Elevation
1 : 100

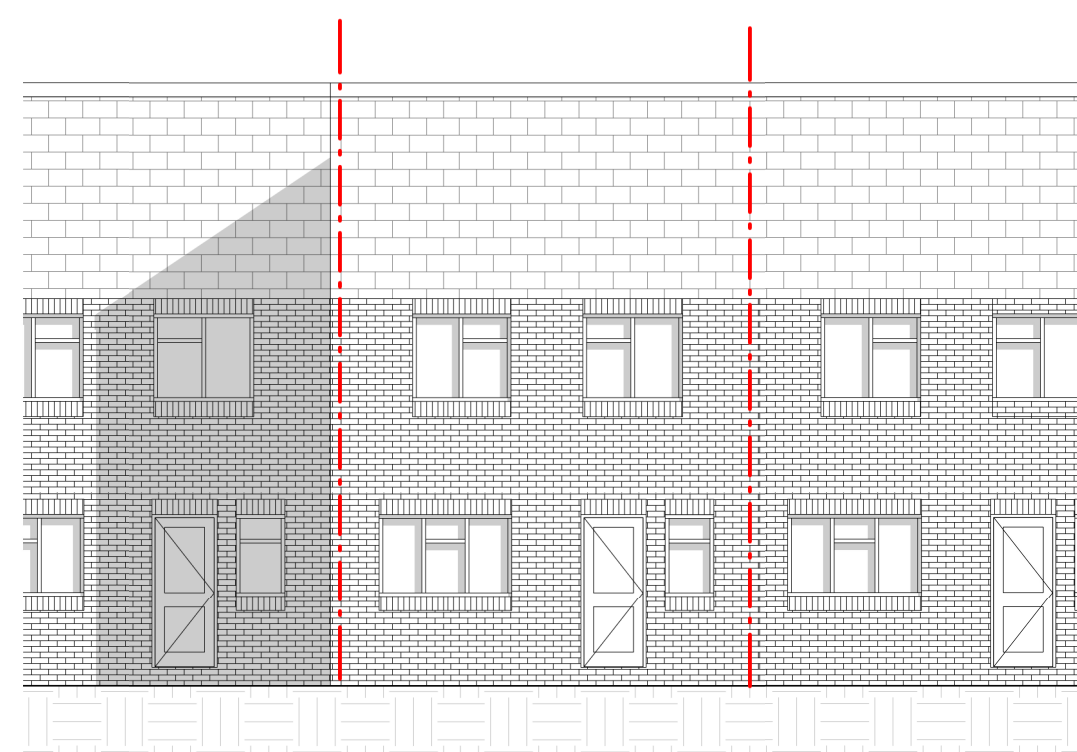


6 Existing Rear Elevation
1 : 100



7 Existing Side Elevation (From No.5)
1 : 100

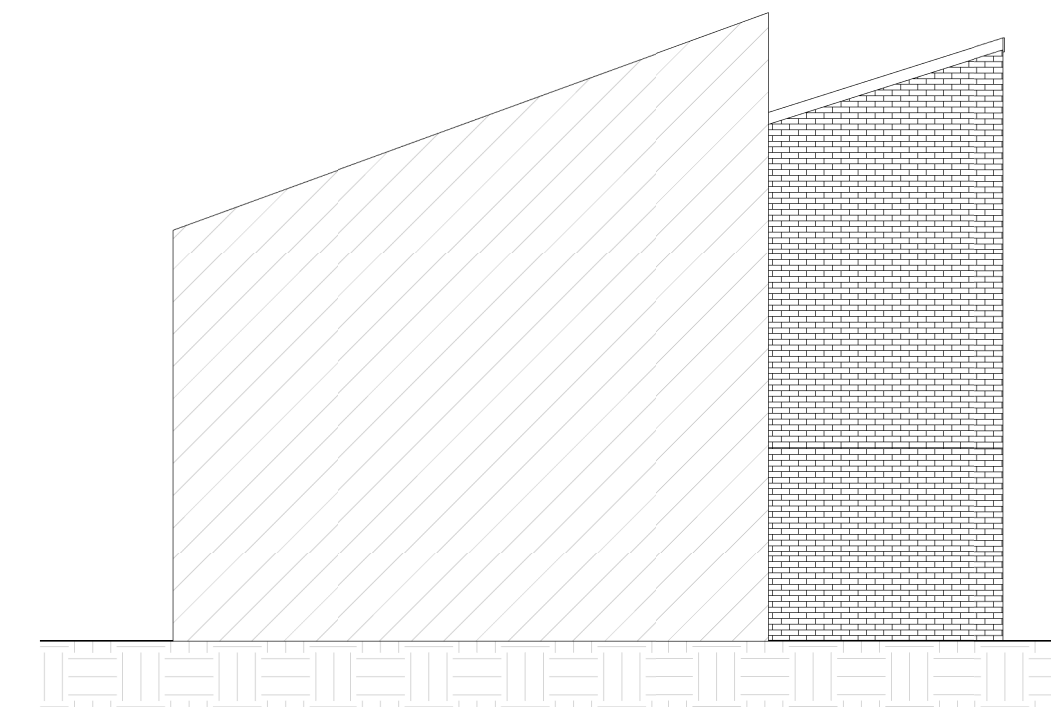

8 Existing Side Elevation (From No.7)
1 : 100

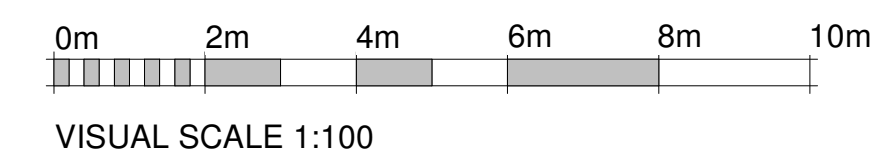

PROJECT Existing Drawings		
ADDRESS 6 Colwick Close LONDON N6 5NU		
CLIENT NAME Tina and Andrew Mortenson		
PROJECT STATUS Planning		
SHEET N. EX 01 - 6 CO	DRAWING TITLE Existing Floor & Elevation Plan	
DESIGNED BY: Summit Architecture	DRAWN BY: KC	CHECKED BY: Summit Architecture
DATE: 28/09/2022	SCALE As Indicated @ A1	
All dimensions to be cross-checked on site prior to completing drawings for a party wall process, ordering and/or structural purposes		
SUMMIT  ARCHITECTURE		