


METERS 0 1 2 3

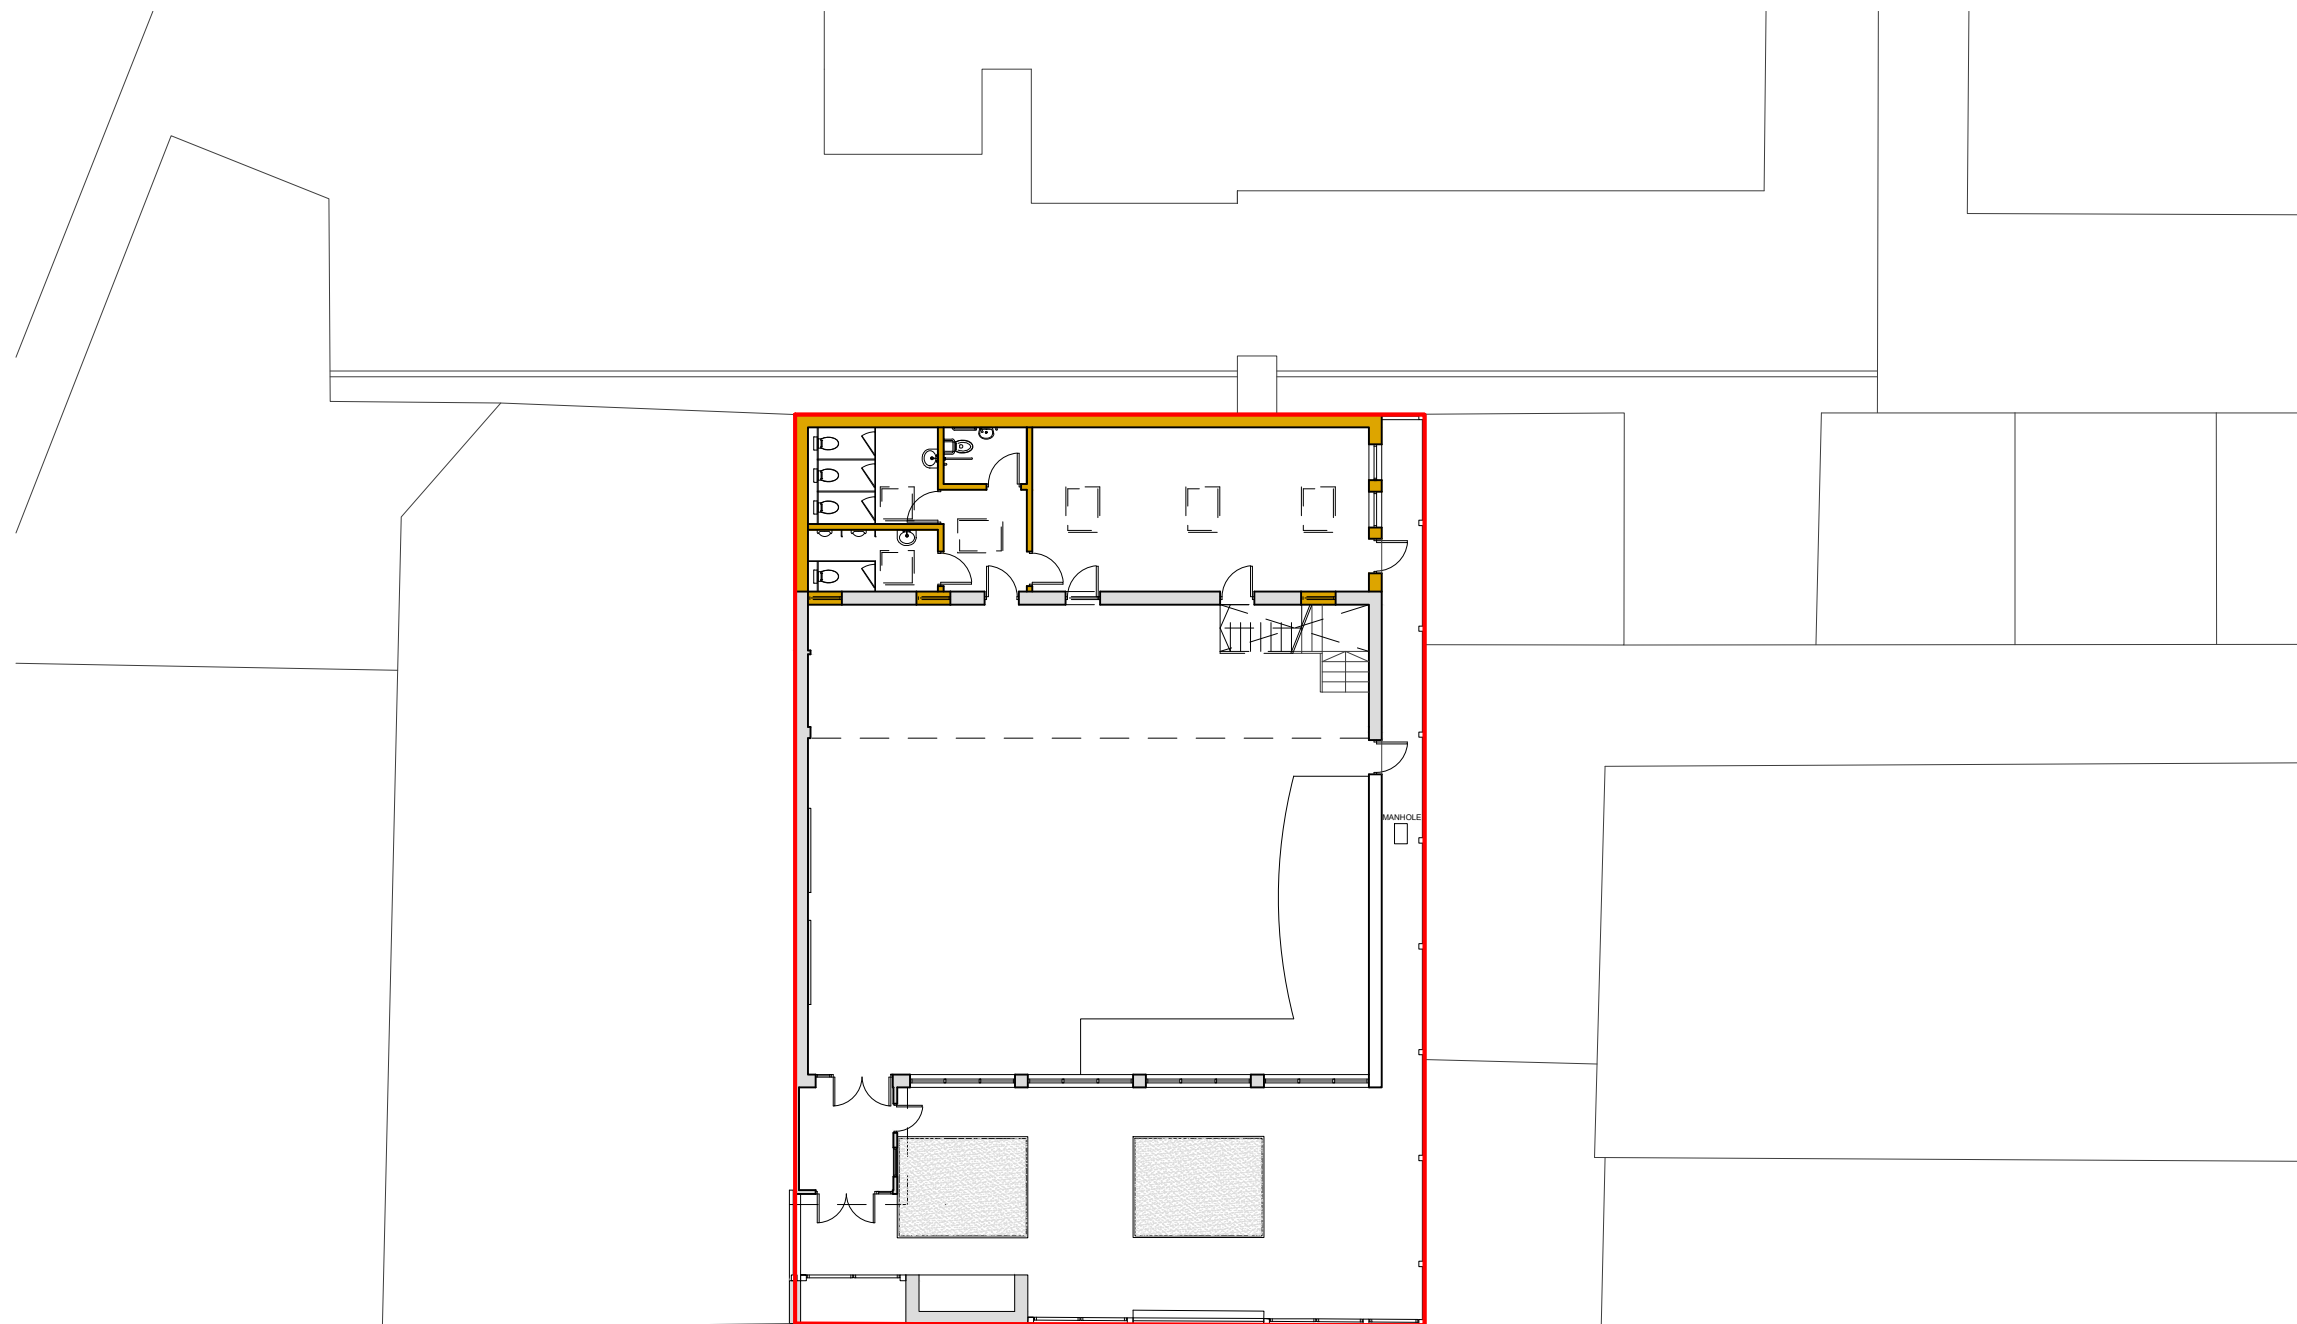

LEALAND ROAD

A FOR PLANNING 21.09.2022

REV	DESCRIPTION	BY DATE	CHK DATE
-----	-------------	------------	-------------

PROJECT

SINGLE STOREY REAR EXTENSION
CARMEL CHURCH, 1 LEALAND ROAD
TOTTENHAM, NI5 6JS

JOB No.	WORKSTAGE	DWG No.	REV.
PP51	01 - 03	10001	A

CLIENT

CARMEL ROMANIAN PENTECOSTAL
CHURCH OF GOD

DRAWING TITLE

PROPOSED FLOOR PLANS
SITE PLAN

SCALE	DATE	DRAWN	CHECKED
1:200	21.09.2022	RK	ST