
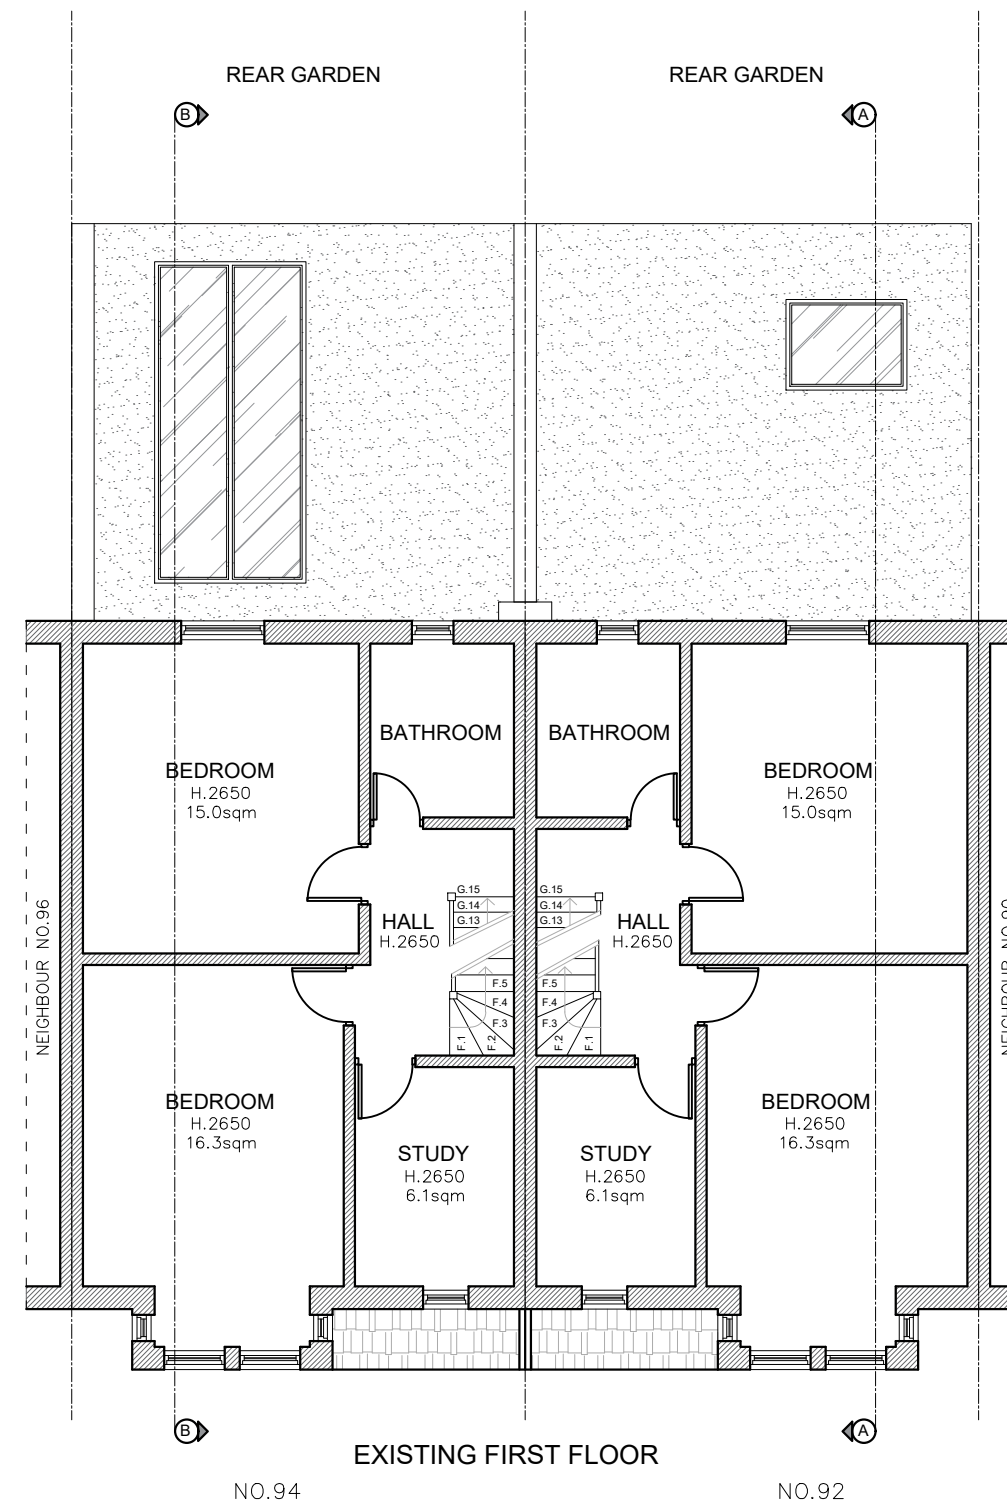


Title

EXISTING FLOOR PLANS

Client:

92 Wargrave Avenue
N15 6UA

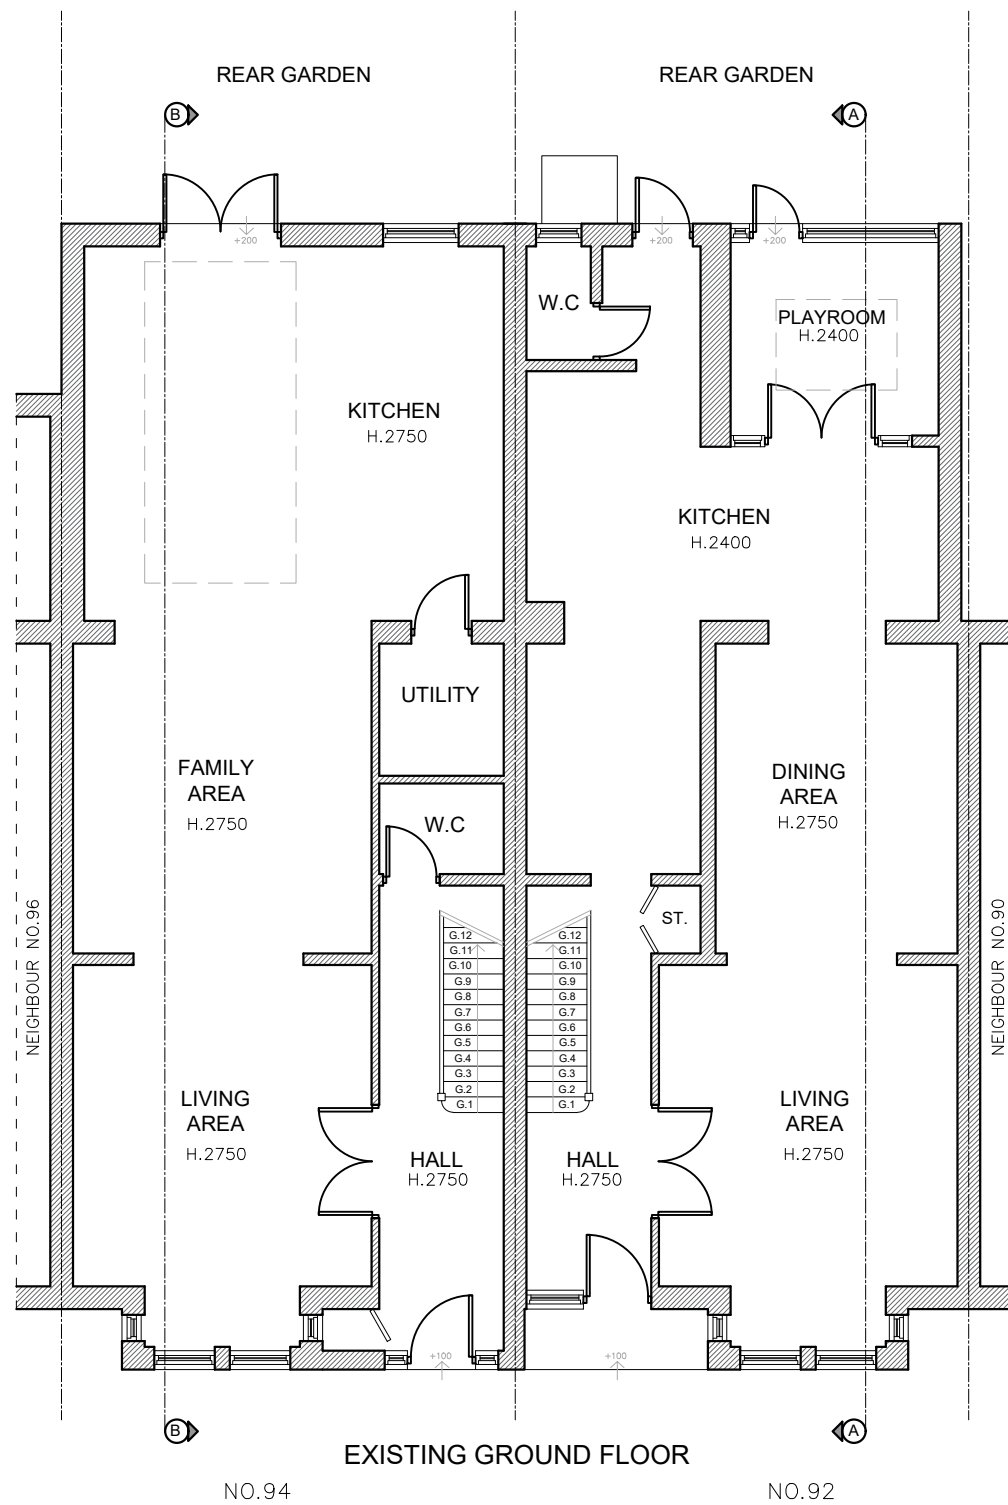

NOTES:
THE CONTRACTORS ARE TO CHECK
ALL DIMENSIONS, DRAIN RUNS AND
GENERAL CONDITIONS ON SITE
BEFORE WORKS COMMENCE.

ALL WORKS ARE TO BE CARRIED
OUT IN ACCORDANCE WITH
CURRENT BUILDING REGULATIONS,
BRITISH STANDARDS, CODE OF
PRACTICE AND LOCAL AUTHORITY
REQUIREMENTS.

Drawn By

SS

DrG No

WA.92.EX.01




Date

20.10.22

Scale

1:100 @A3

Rev

 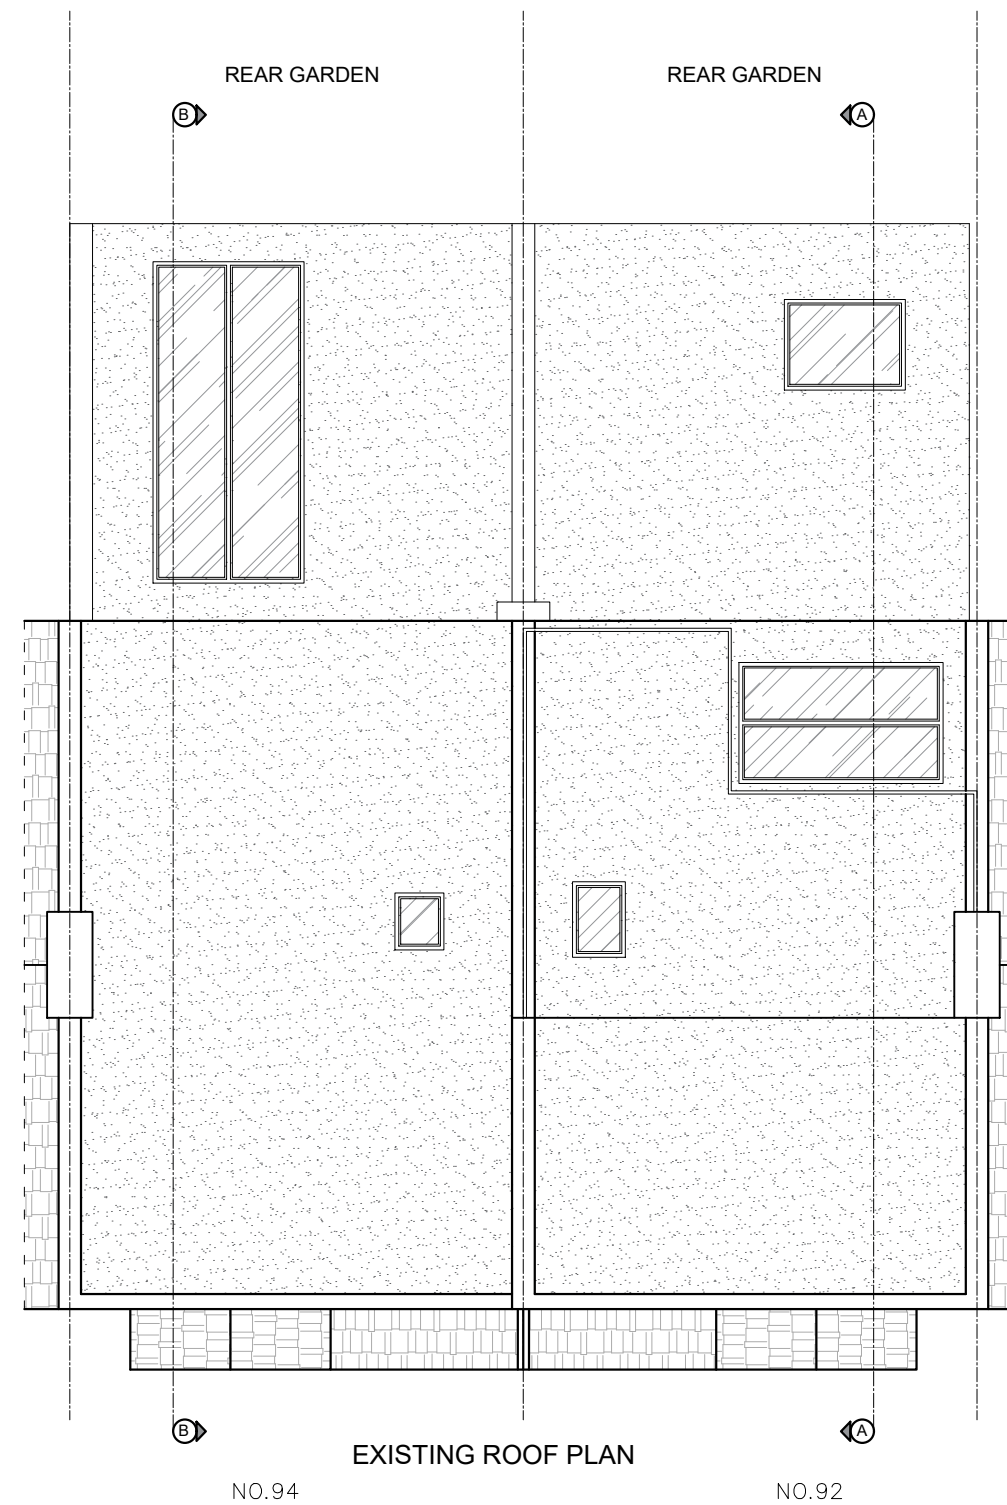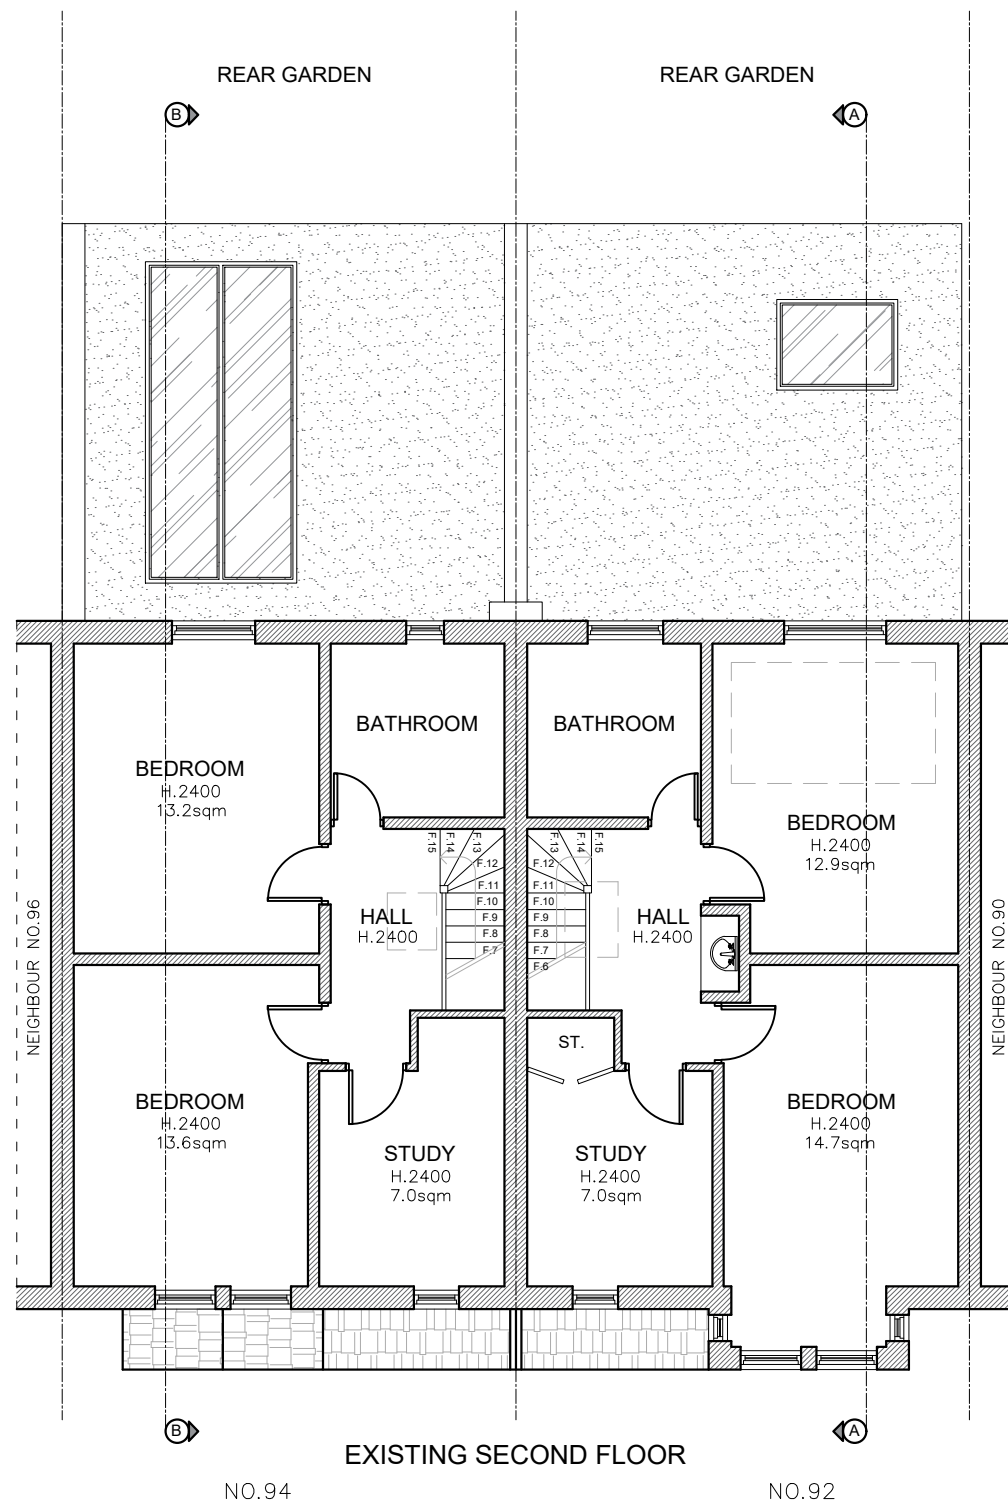

Title

EXISTING FLOOR PLANS

Client:

92 Wargrave Avenue
N15 6UA



NOTES:
THE CONTRACTORS ARE TO CHECK
ALL DIMENSIONS, DRAIN RUNS AND
GENERAL CONDITIONS ON SITE
BEFORE WORKS COMMENCE .

ALL WORKS ARE TO BE CARRIED
OUT IN ACCORDANCE WITH
CURRENT BUILDING REGULATIONS,
BRITISH STANDARDS, CODE OF
PRACTICE AND LOCAL AUTHORITY
REQUIREMENTS.

Drawn By

SS

DrG No

WA.92.EX.02

Date

20.10.22


Scale

1:100 @A3


Rev




EXISTING SECTION A-A
NO.92

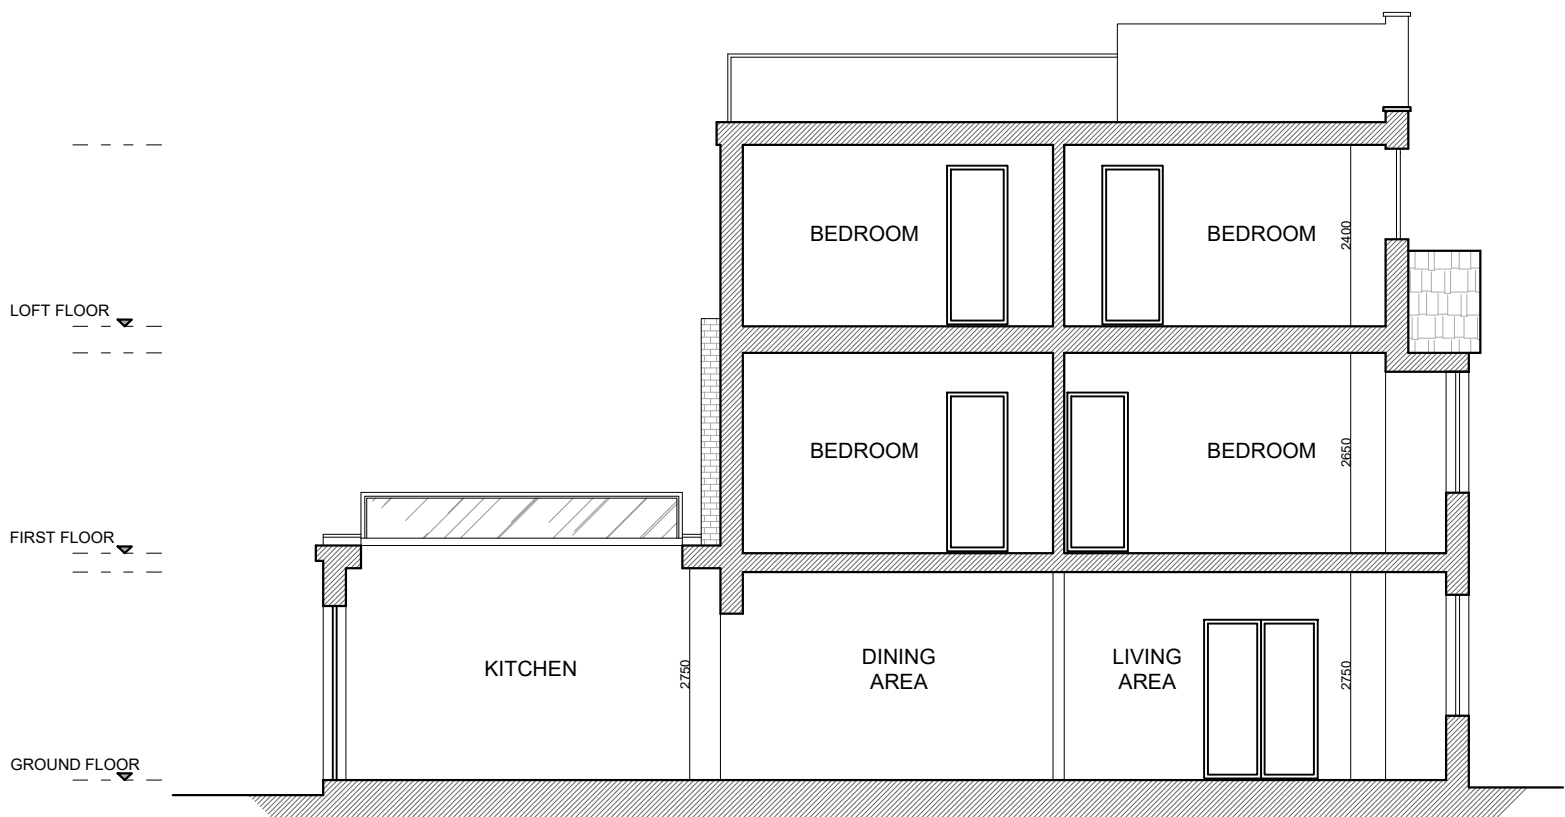


EXISTING SECTION B-B
NO.94

 


Title EXISTING SECTION A-A & B-B Client: 92 Wargrave Avenue N15 6UA	ajs Planning info@ajsp planning.co.uk 020 81501820 NOTES: THE CONTRACTORS ARE TO CHECK ALL DIMENSIONS, DRAIN RUNS AND GENERAL CONDITIONS ON SITE BEFORE WORKS COMMENCE . ALL WORKS ARE TO BE CARRIED OUT IN ACCORDANCE WITH CURRENT BUILDING REGULATIONS, BRITISH STANDARDS, CODE OF PRACTICE AND LOCAL AUTHORITY REQUIREMENTS.	Drawn By SS DrG No WA.92.EX.03 Date 20.10.22 Scale 1:100 @A3 Rev
---	---	---

 


Title EXISTING ELEVATIONS Client: 92 Wargrave Avenue N15 6UA	ajs Planning info@ajsp planning.co.uk 020 81501820 NOTES: THE CONTRACTORS ARE TO CHECK ALL DIMENSIONS, DRAIN RUNS AND GENERAL CONDITIONS ON SITE BEFORE WORKS COMMENCE . ALL WORKS ARE TO BE CARRIED OUT IN ACCORDANCE WITH CURRENT BUILDING REGULATIONS, BRITISH STANDARDS, CODE OF PRACTICE AND LOCAL AUTHORITY REQUIREMENTS.	Drawn By SS DrG No WA.92.EX.04 Date 20.10.22 Scale 1:100 @A3 Rev
--	---	---

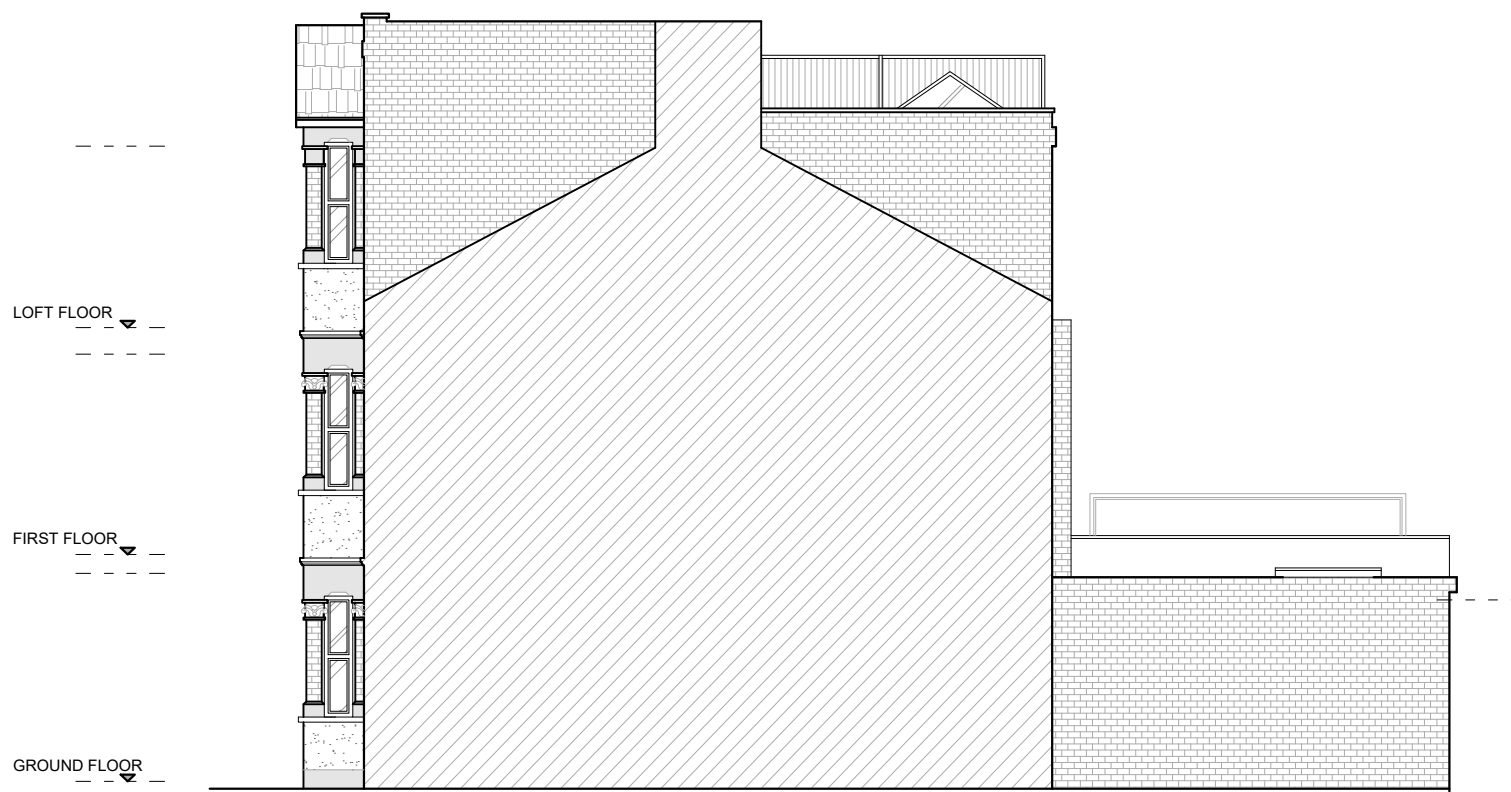

EXISTING SIDE ELEVATION 1 (NO.92)

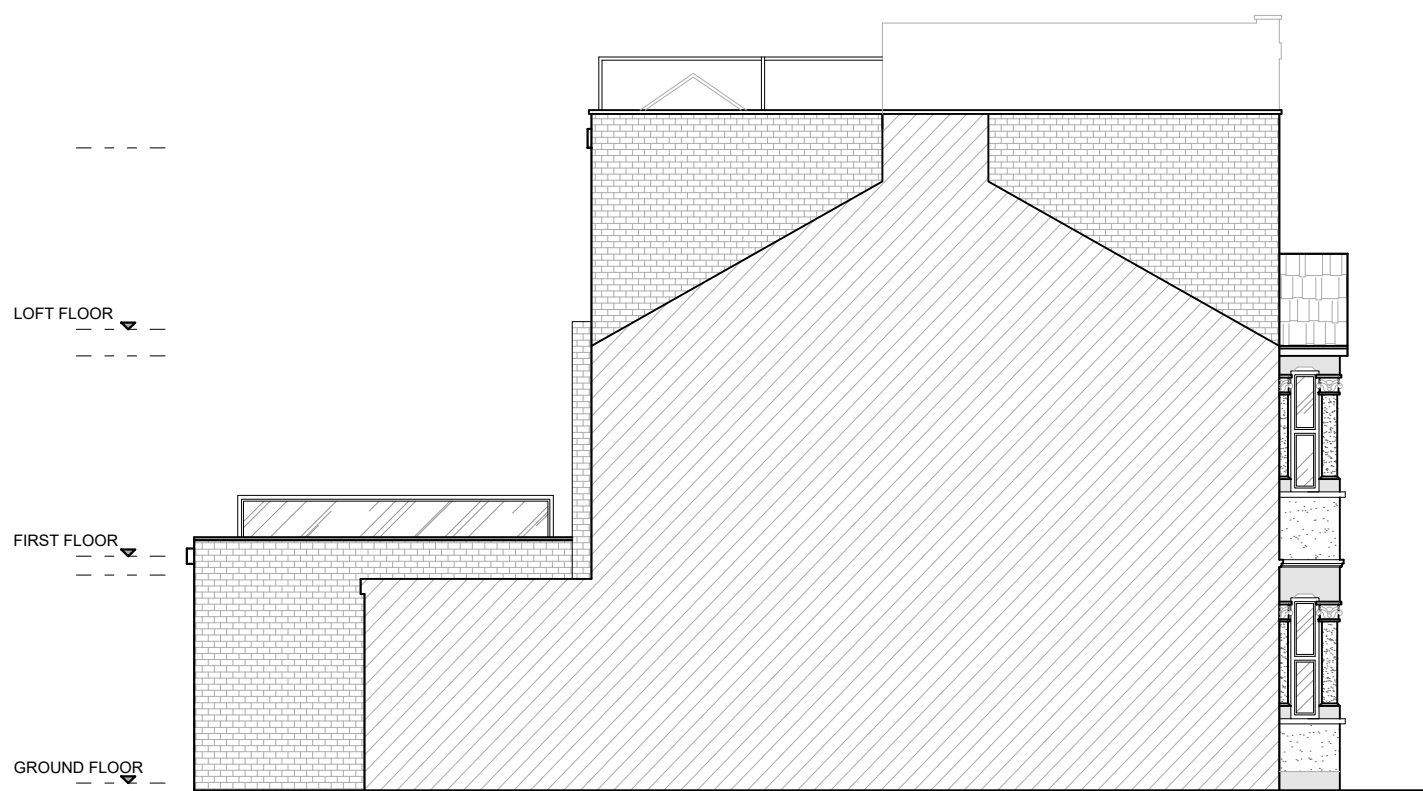

EXISTING SIDE ELEVATION 2 (NO.94)

 

Title EXISTING ELEVATIONS Client: 92 Wargrave Avenue N15 6UA	ajs Planning info@ajsp Planning.co.uk 020 81501820 NOTES: THE CONTRACTORS ARE TO CHECK ALL DIMENSIONS, DRAIN RUNS AND GENERAL CONDITIONS ON SITE BEFORE WORKS COMMENCE . ALL WORKS ARE TO BE CARRIED OUT IN ACCORDANCE WITH CURRENT BUILDING REGULATIONS, BRITISH STANDARDS, CODE OF PRACTICE AND LOCAL AUTHORITY REQUIREMENTS.	Drawn By SS DrG No WA.92.EX.05 Date 20.10.22 Scale 1:100 @A3 Rev
--	--	---