


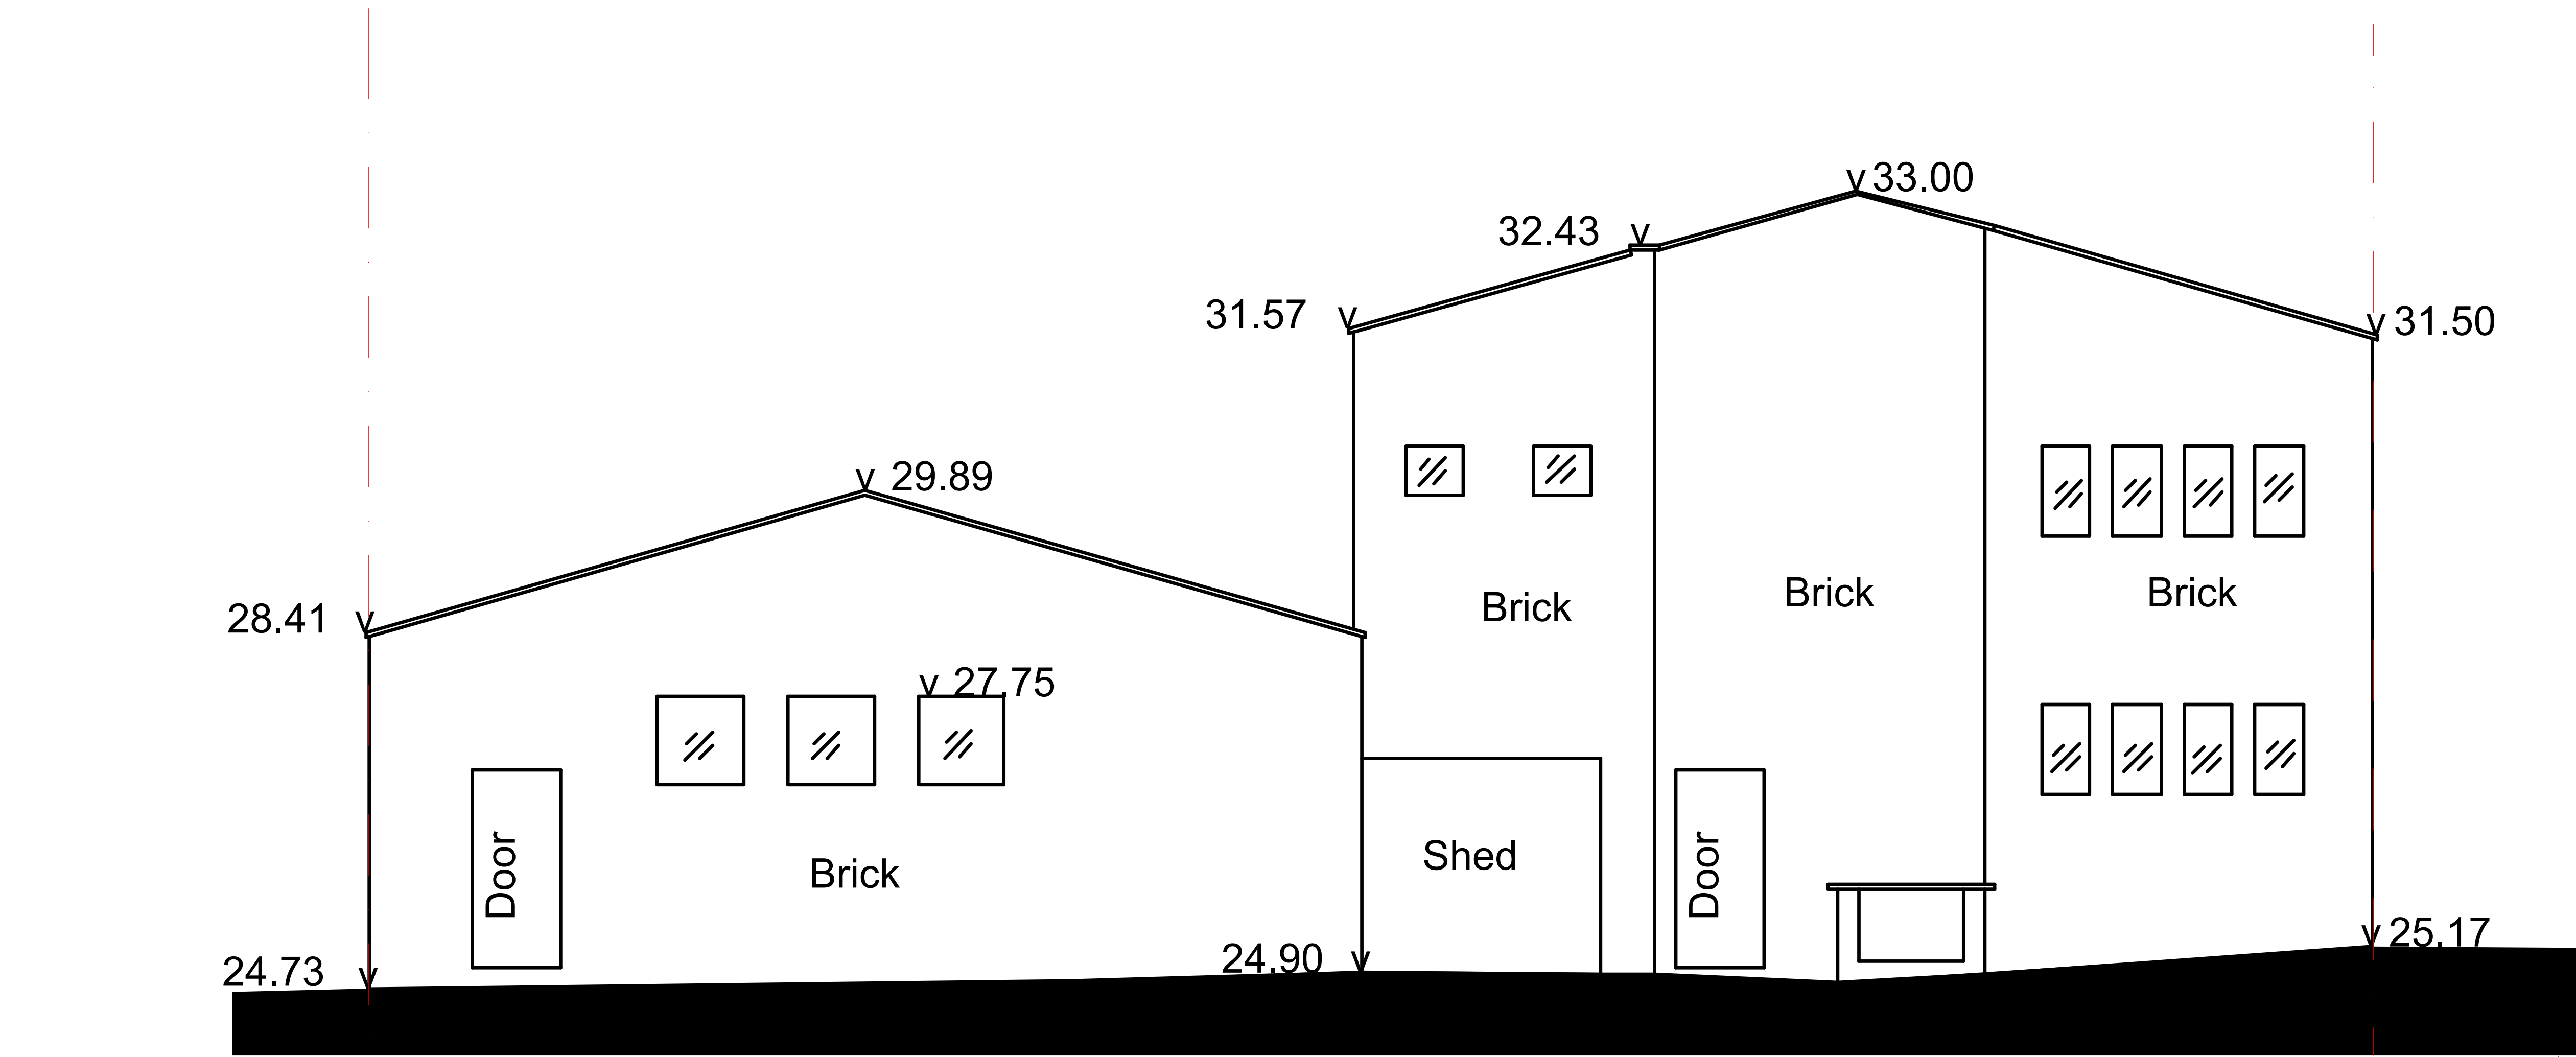

Elevation - 9

KEY:

SITE PLAN  
NOT TO SCALE

**LASER SURVEYS**

LAND AND BUILDING SURVEYS, UNDERGROUND SERVICES LOCATION, CCTV DRAINAGE SURVEYS. ESTABLISHED 1975. Member of The Survey Association.

OPEN SPACE, UPPER INTERFIELD, LICH SUTTON ROAD, MALVERN, WORCESTERSHIRE, WR14 3UT  
TEL: 01582 833173 email: [enquiries@laser-surveys.com](mailto:enquiries@laser-surveys.com)

THE OLD BARN, 17 CHURCH FARM, ACQUITTRESS ROAD, BLACKMORE, ESSEX, COA 0HT  
TEL: 01277 821855 email: [info@laser-surveys.com](mailto:info@laser-surveys.com)  
Copyright © 2015 Laser Surveys Ltd. All rights reserved.

DATUM NOTES:

GRID IS BASED UPON SURVEY CONTROL STATION 2, FIXED TO THE ORDNANCE SURVEY NATIONAL GRID BY GPS SATELLITE ACTIVE NETWORK.


LEVELS ARE RELATED TO - THE ORDNANCE SURVEY GPS ACTIVE NETWORK AND TRANSFORMED USING THE OSBM5 & OSTN15 MODEL.

BENCH MARK USED IS LOCATED AT - SURVEY CONTROL STATION 2, AS SHOWN ON DRAWING.


VALUE GIVEN AS 23.955m (GPS DATUM)

NG REF E 530930.800 N 189510.909

SURVEY CONTROL STATIONS SHOWN

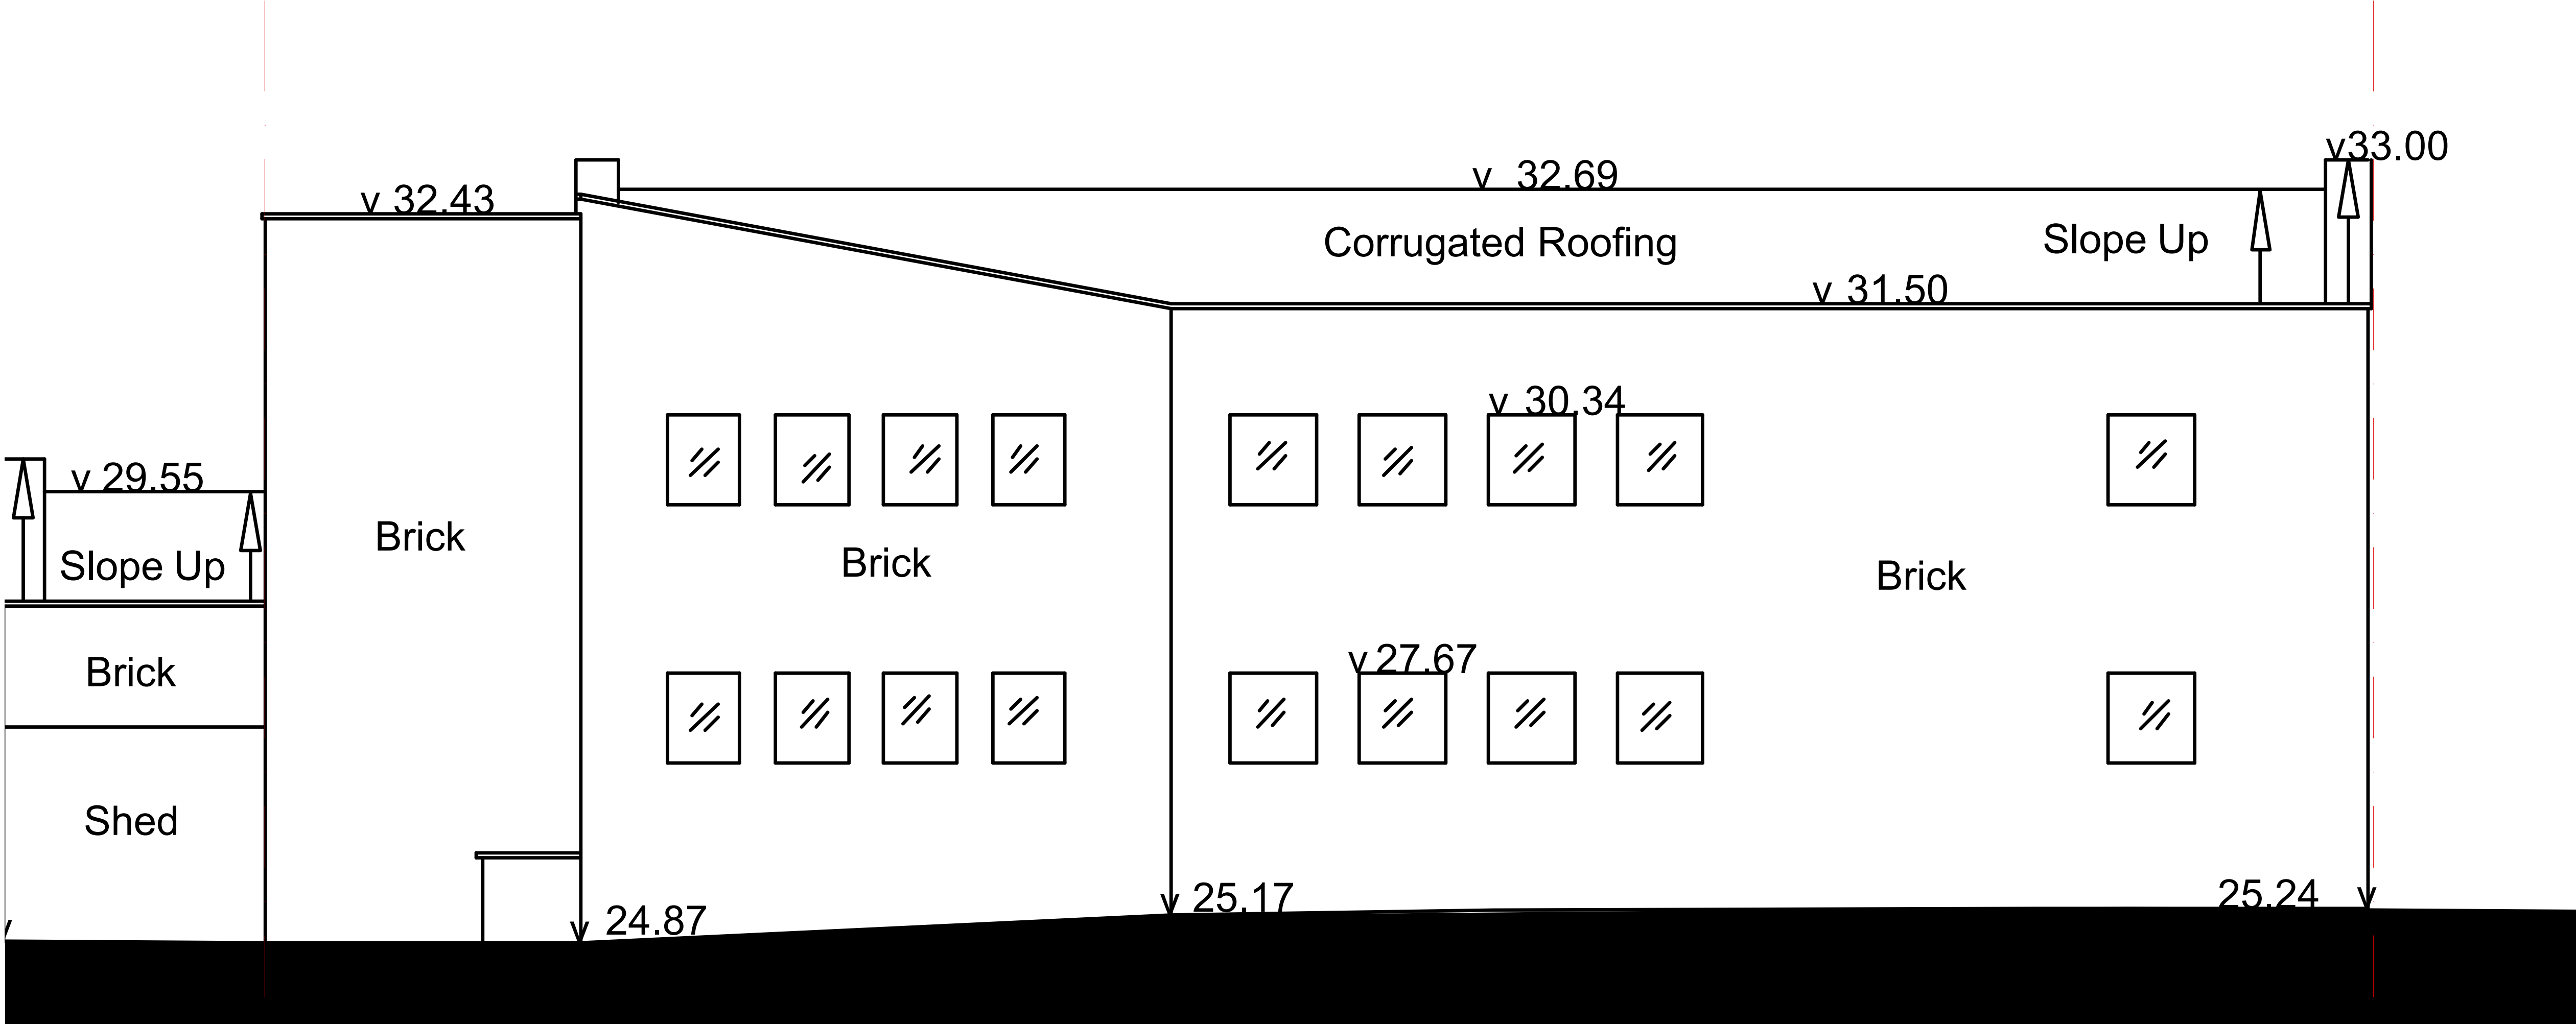

Elevation - 8

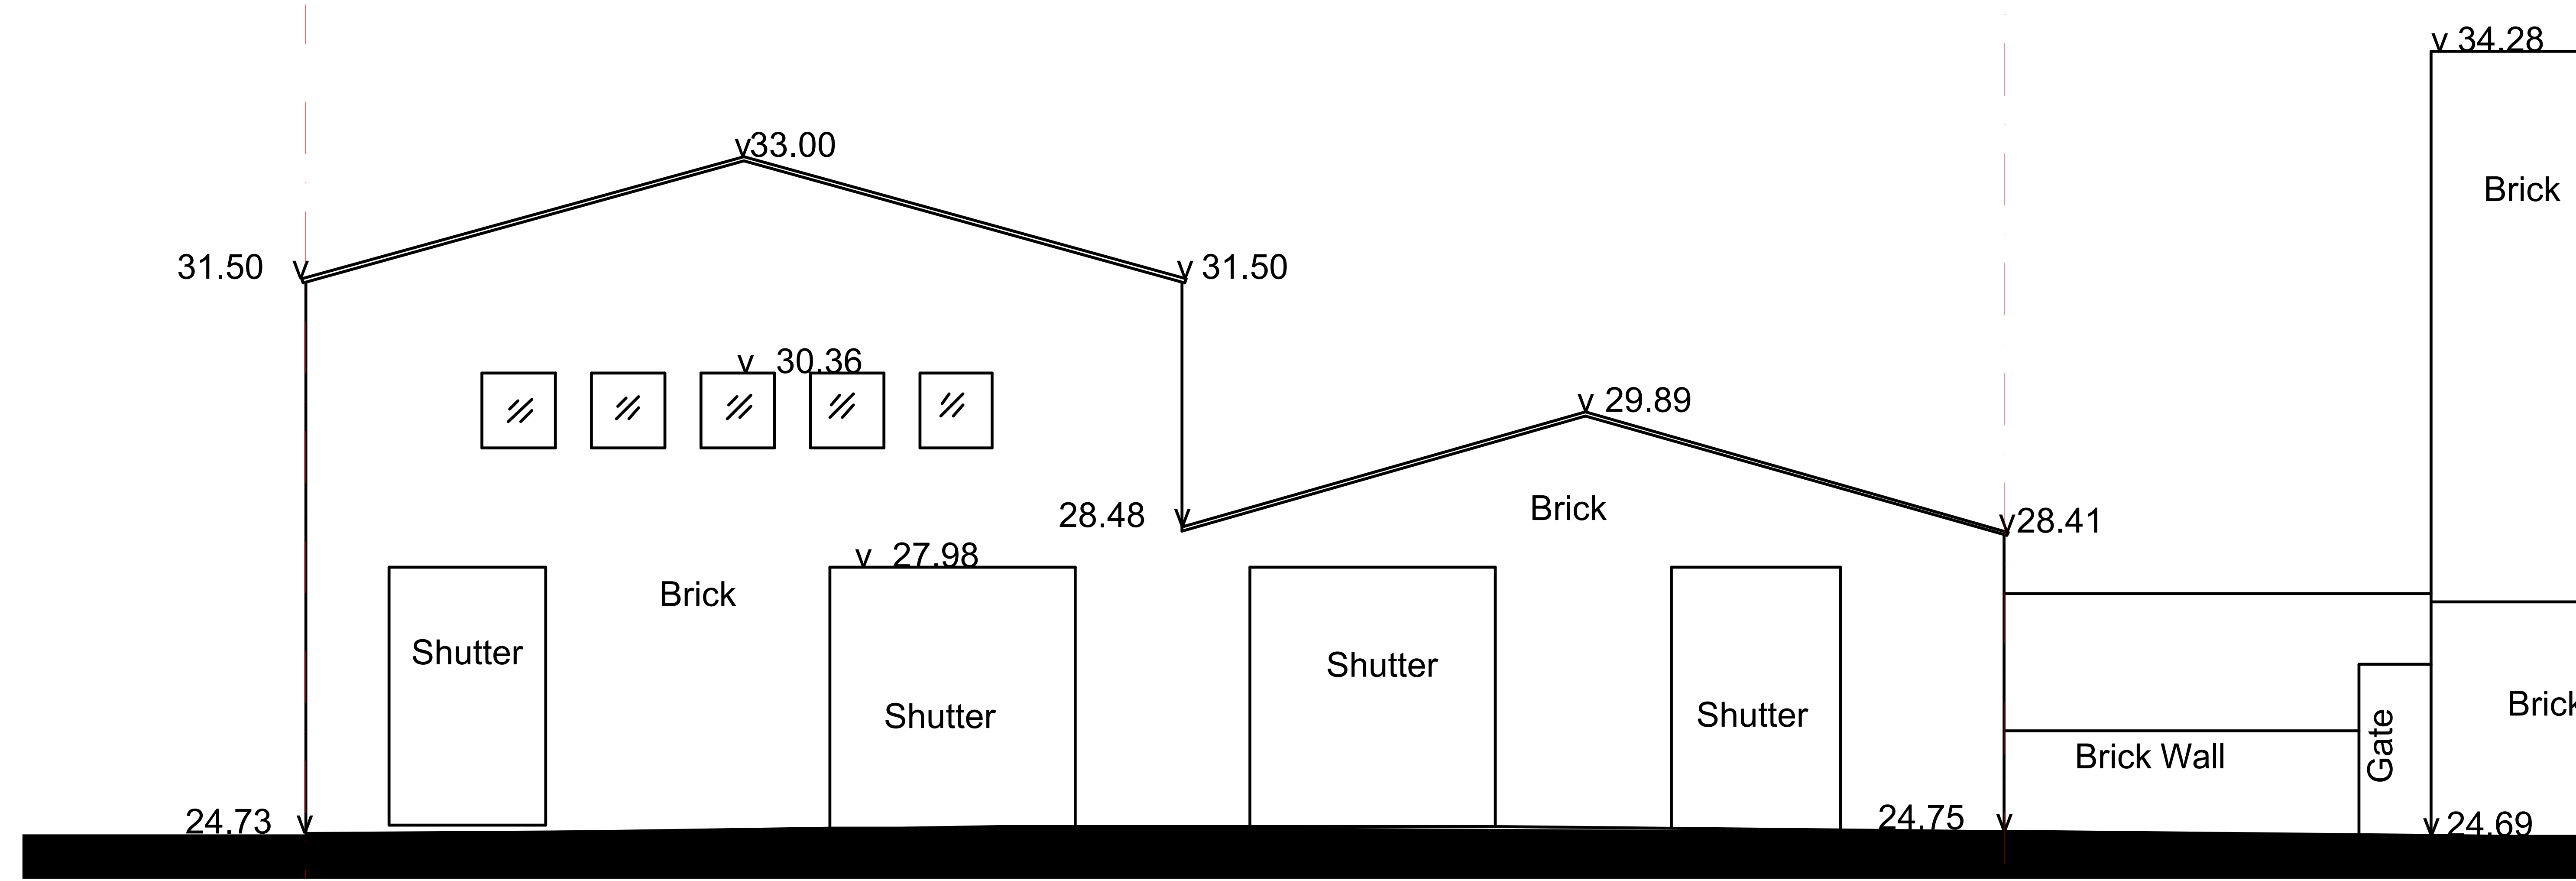

Elevation - 7

| rev      | date             | description         |
|----------|------------------|---------------------|
| PO - WIP | Work in Progress | Planning Submission |

Any errors and omissions to be reported to the Architect prior to commencement. Dimensions and areas are based on survey information provided by the client. This drawing is copyright © STOCKWOOL. All dimensions to be checked on site. Do not scale.

**stock wool**

The Pump House, 19 Hooper Street  
London E1 8BU 020 7264 8600  
[info@stockwool.co.uk](mailto:info@stockwool.co.uk)

|         |                                                           |                         |                                          |
|---------|-----------------------------------------------------------|-------------------------|------------------------------------------|
| Client  | Magic Living Ltd<br>Paul Simon Homes                      | Project status          | PLANNING                                 |
| Project | 30-36 Clarendon Road, N8 ODJ<br>(Jessica Buttons Factory) | Scale                   | 1:249,3809, 1:110,0721@A0                |
| Drawing | Existing Elevations                                       | CAD File                | 3572 - Buttons Factory_MatFile_221005.pn |
|         |                                                           | Date                    | 28/09/22                                 |
|         |                                                           | Drawn                   | AB                                       |
|         |                                                           | Checked                 | YUJW                                     |
|         |                                                           | Project No - Drawing No | 3572_PL(20)E02_P0 - WIP                  |
|         |                                                           | Revision                |                                          |