



Proposed Ground Floor Plan

All dimensions in millimetres. Where dimensions are not given, drawings must not be scaled and the matter referred back to the Designer.
All dimensions and conditions are to be checked on site by the contractor prior to commencing work. The contractor is responsible for checking that there is no conflict between site dimensions and drawn dimensions.
In the event of any detail or dimensional conflict between drawings, the matter must be referred back to the designer for clarification.

 

Scale 1:50 @ A3

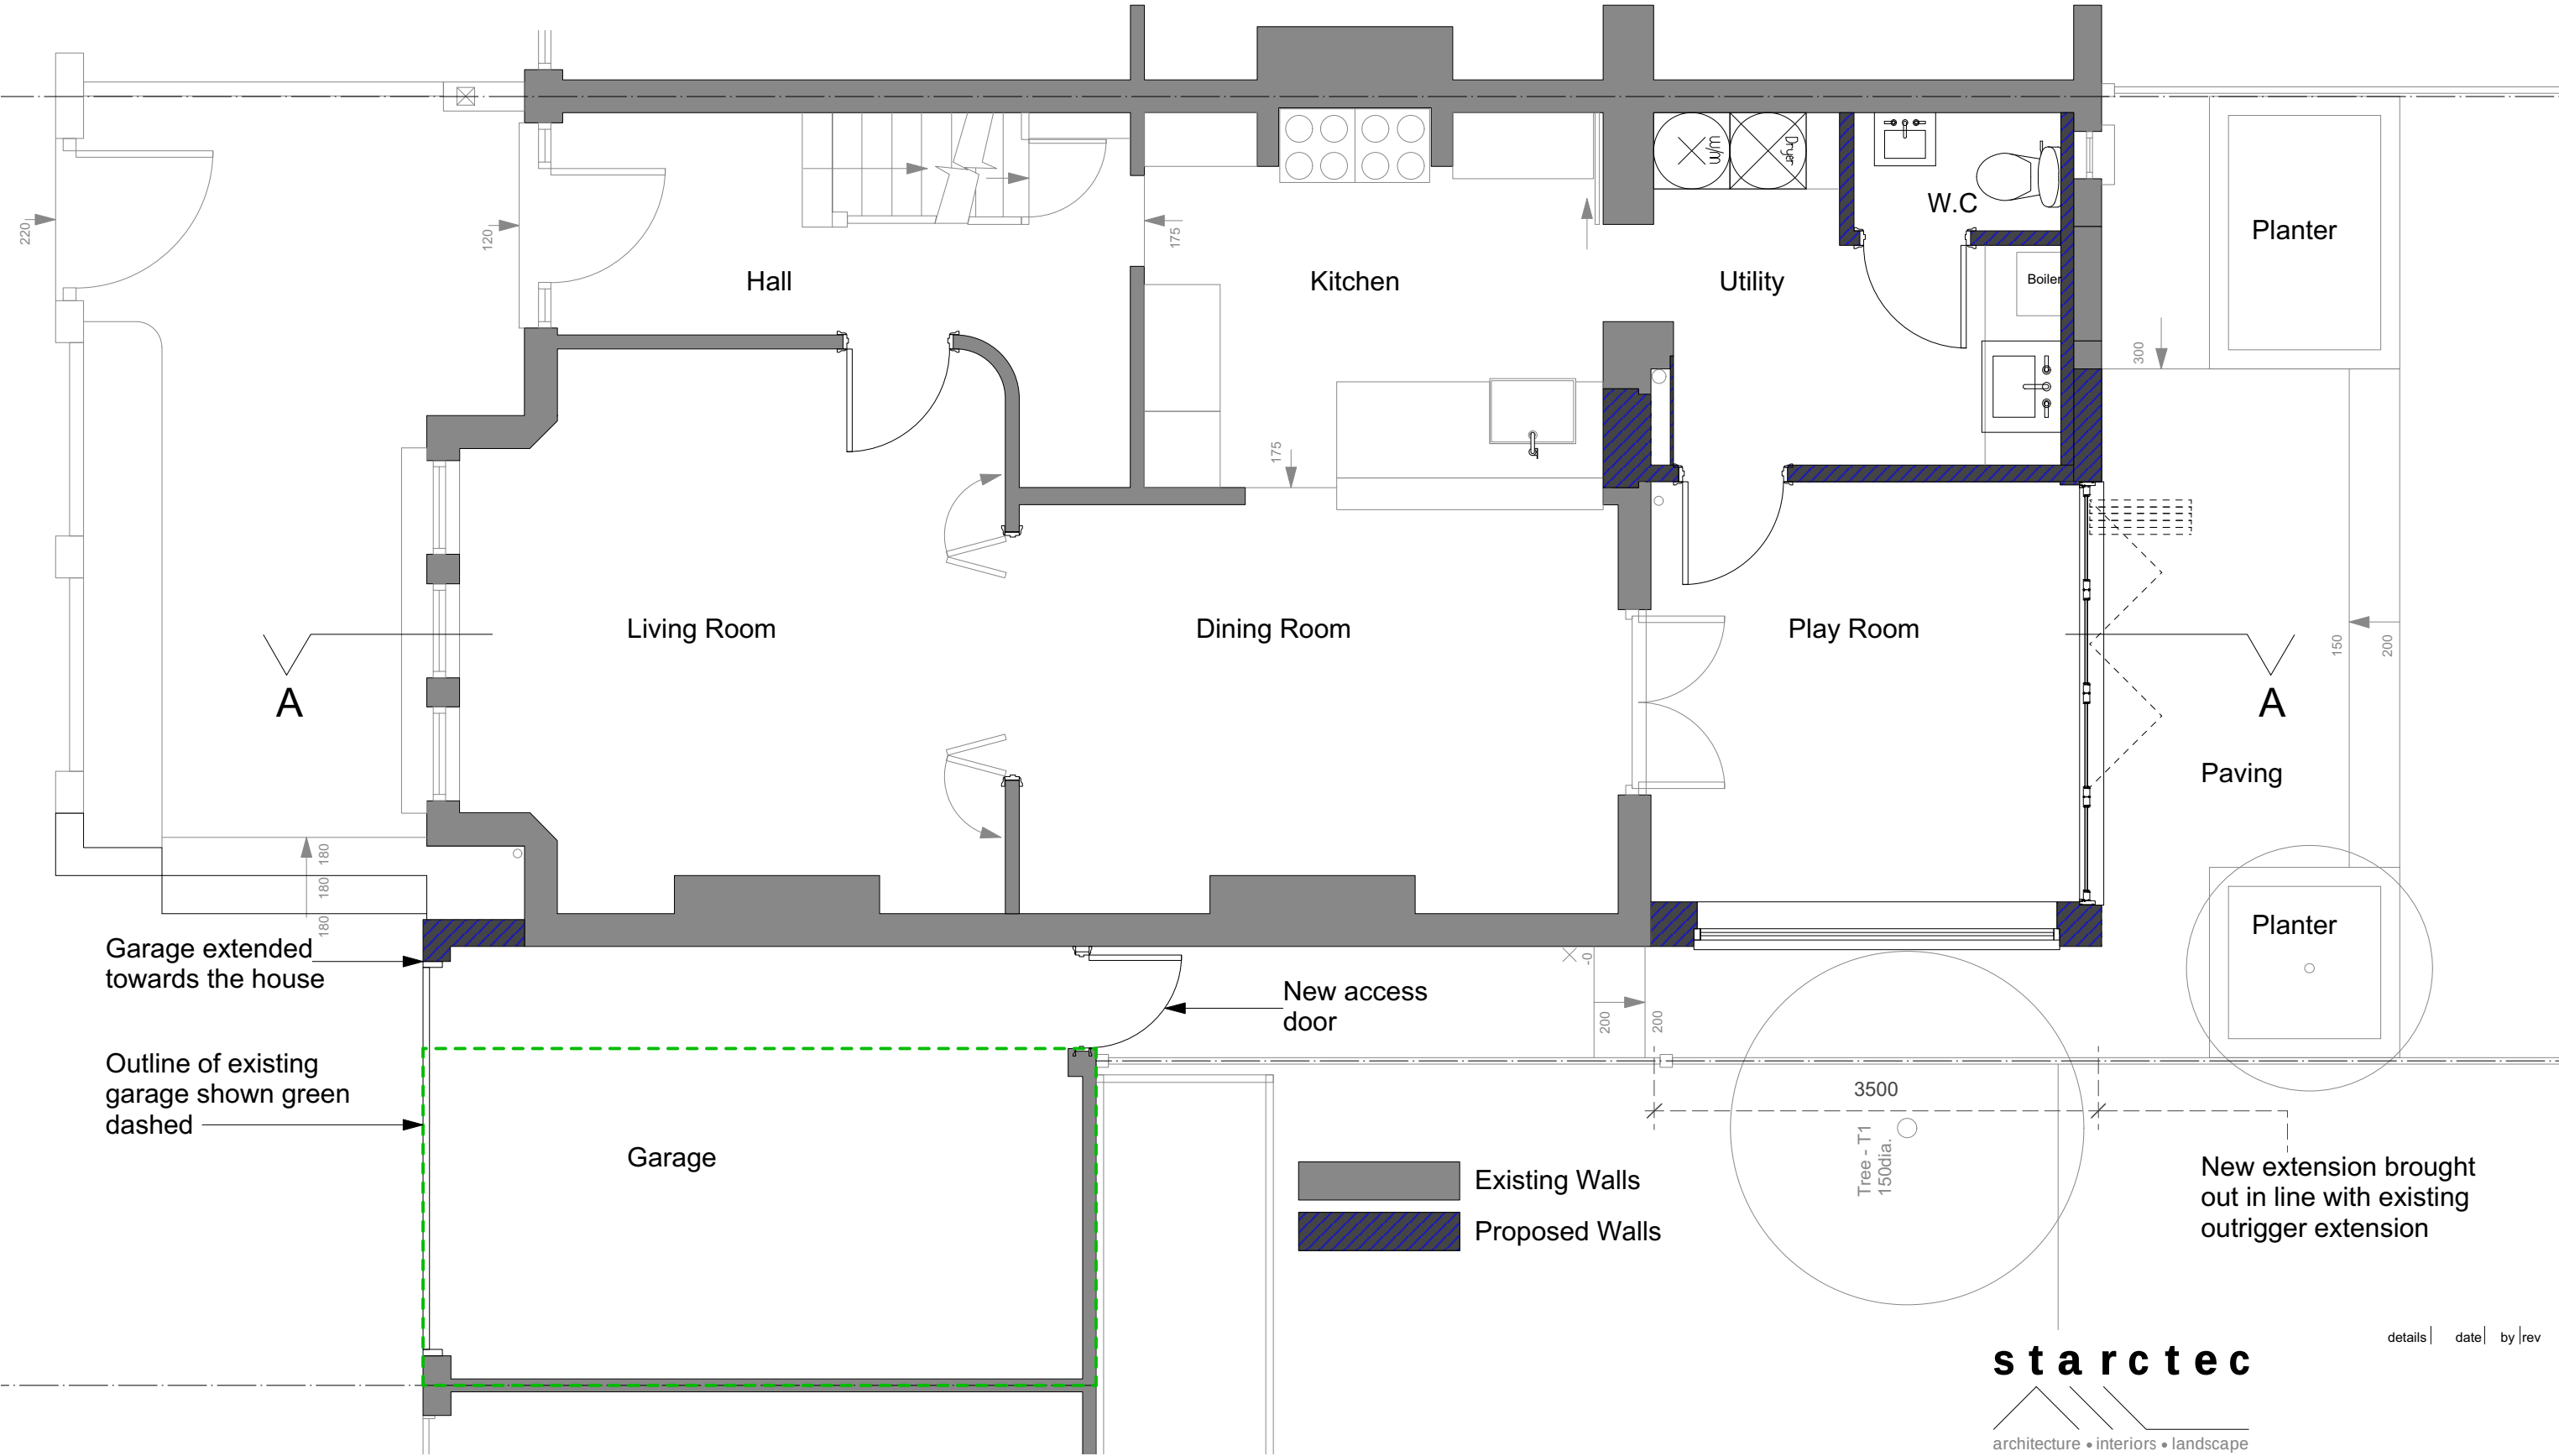

starctec
architecture • interiors • landscape



8 Atterbury Road, London, N4 1SG
Proposed Floor Plans Drg. No. 586 AP 100

Proposed First Floor Plan

All dimensions in millimetres. Where dimensions are not given, drawings must not be scaled and the matter referred back to the Designer.

All dimensions and conditions are to be checked on site by the contractor prior to commencing work. The contractor is responsible for checking that there is no conflict between site dimensions and drawn dimensions.

In the event of any detail or dimensional conflict between drawings, the matter must be referred back to the designer for clarification.

 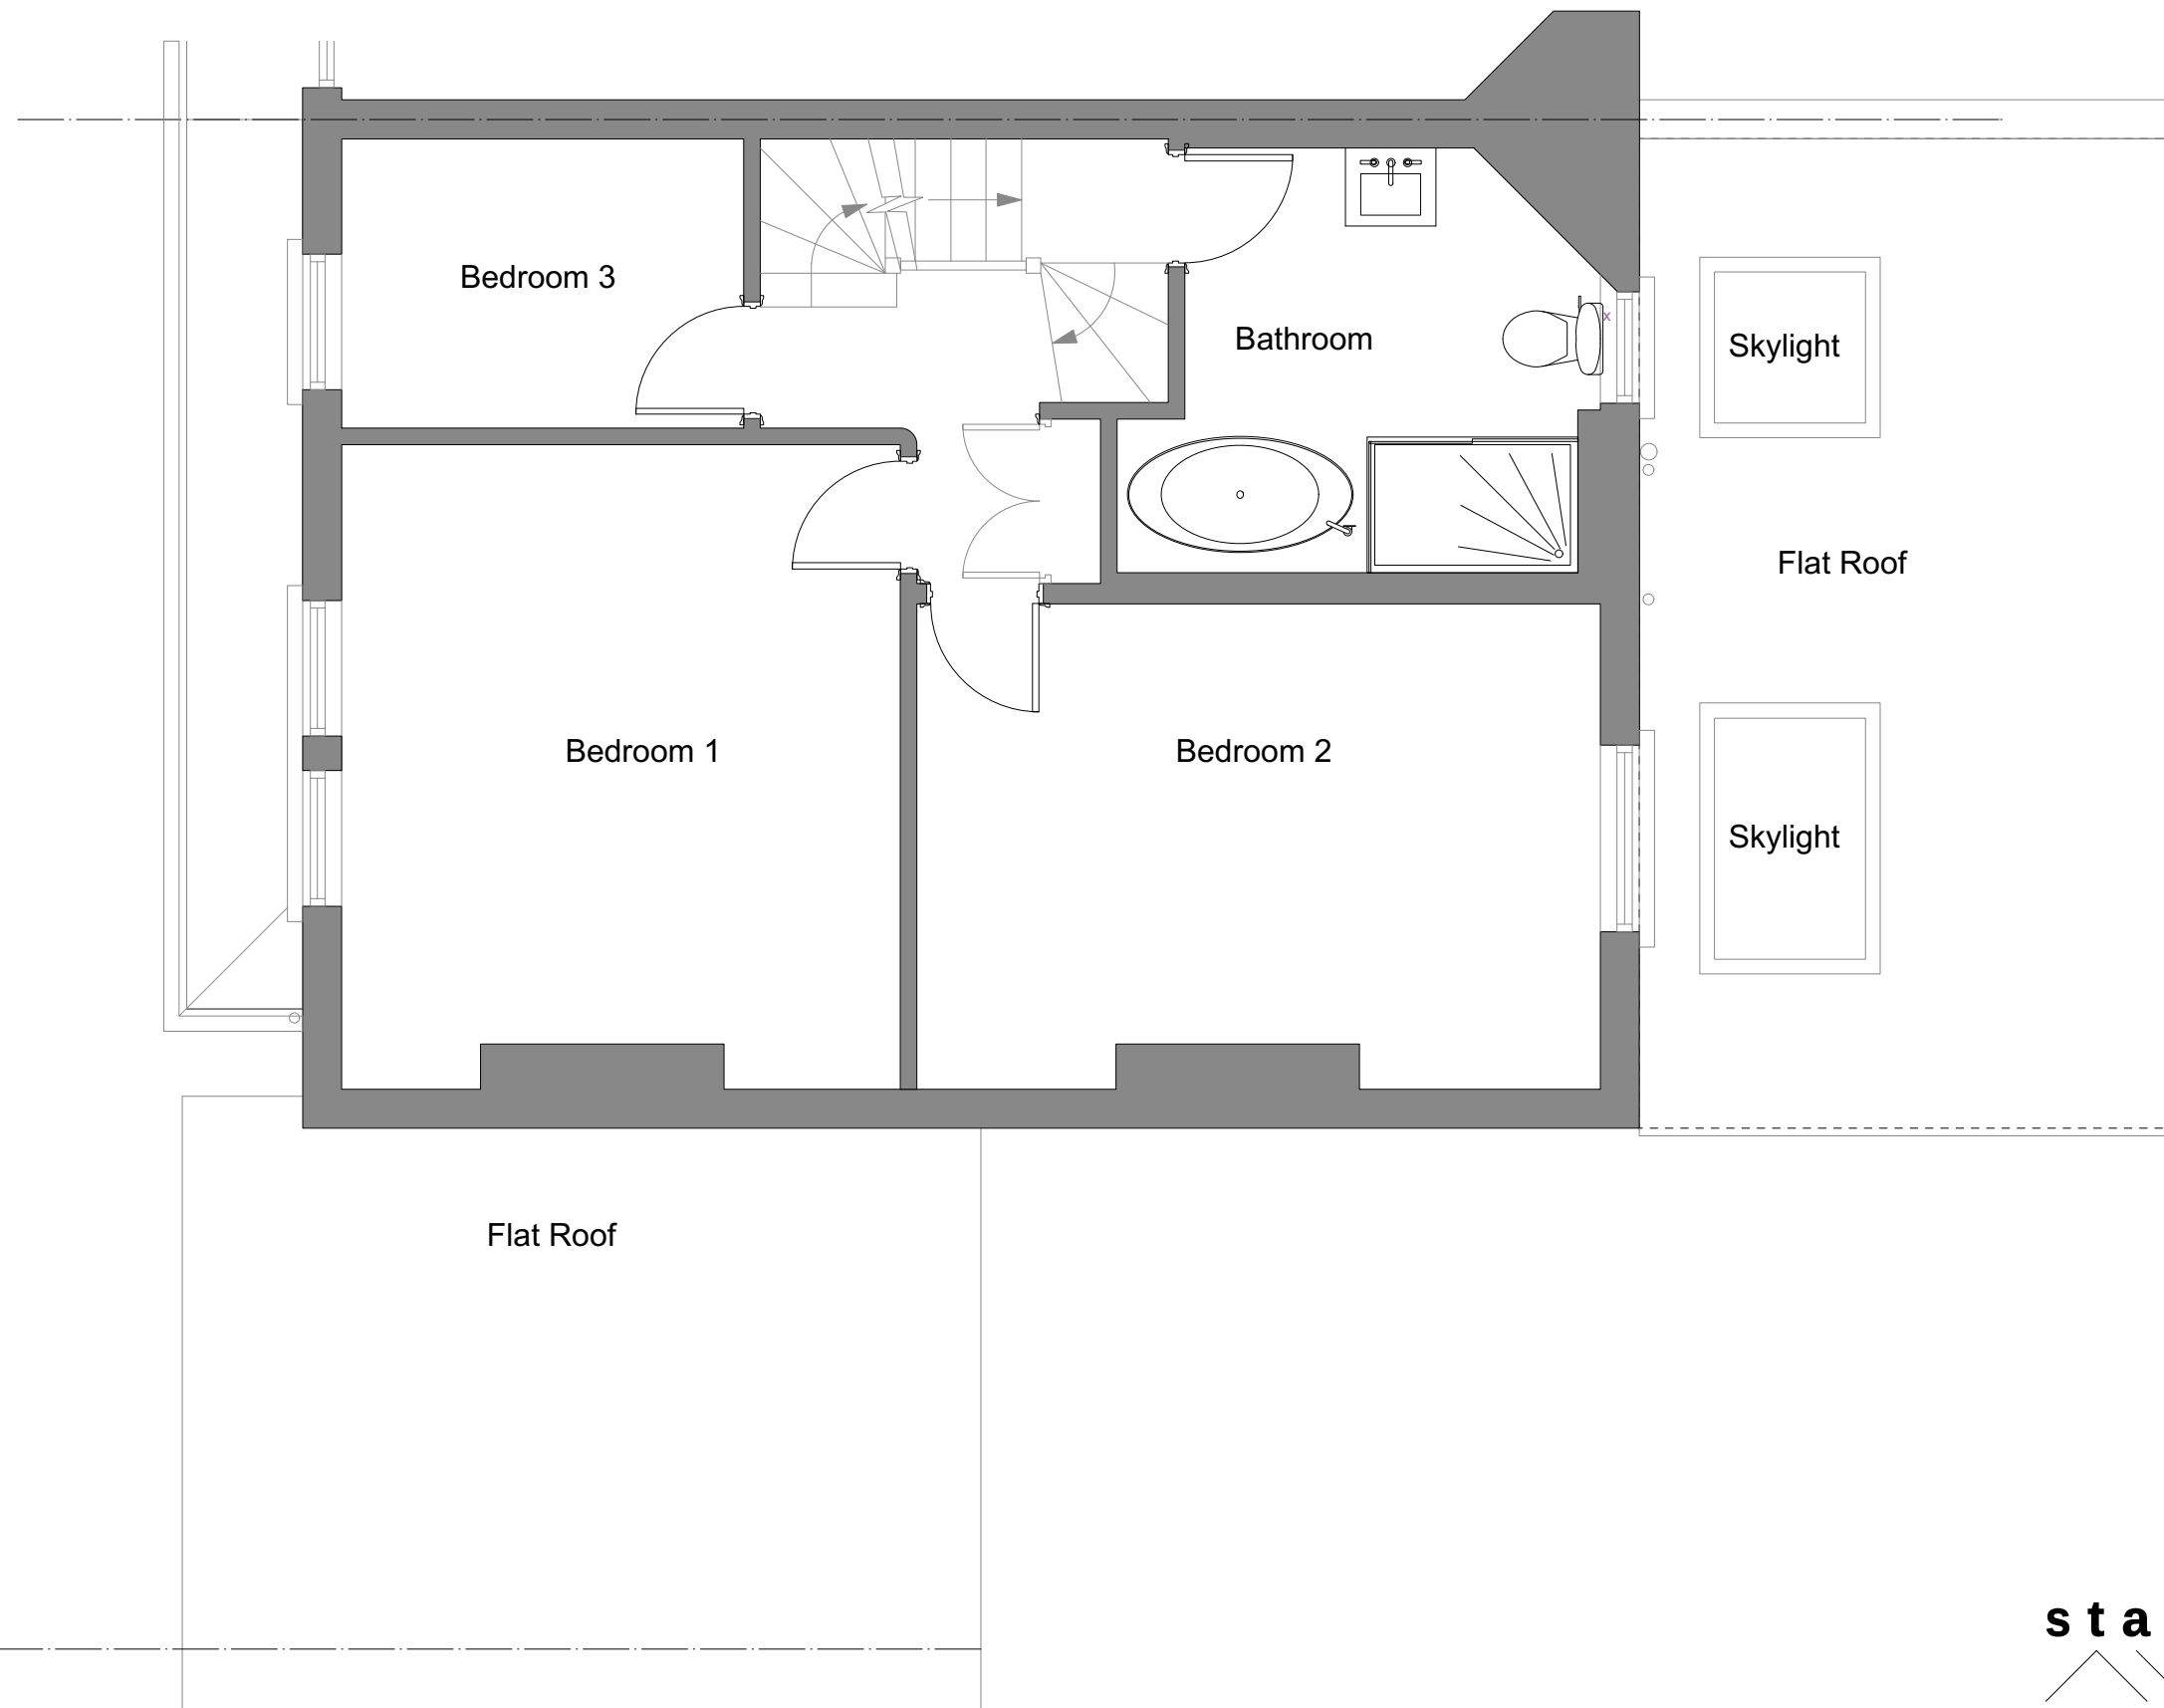

Scale 1:50 @ A3

details	date	by	rev
---------	------	----	-----

starctec



architecture • interiors • landscape

8 Atterbury Road, London, N4 1SG

Proposed Floor Plans Drg. No. 586 AP 101

71 Naylor Road Whetstone London N20 0HE
T: +44 (0)20 8014 3642 E: office@starcotec.co.uk

Scale 1:50@A3


This drawing is copyright © 2022 Starctec Ltd.

Follow the drawings exactly. If you find errors or omissions ask for clarification. Do not proceed without revised instructions. No dimensions to be scaled



Proposed Second Floor Plan

All dimensions in millimetres. Where dimensions are not given, drawings must not be scaled and the matter referred back to the Designer.
All dimensions and conditions are to be checked on site by the contractor prior to commencing work. The contractor is responsible for checking that there is no conflict between site dimensions and drawn dimensions.
In the event of any detail or dimensional conflict between drawings, the matter must be referred back to the designer for clarification.

- Existing Walls
- Proposed Walls

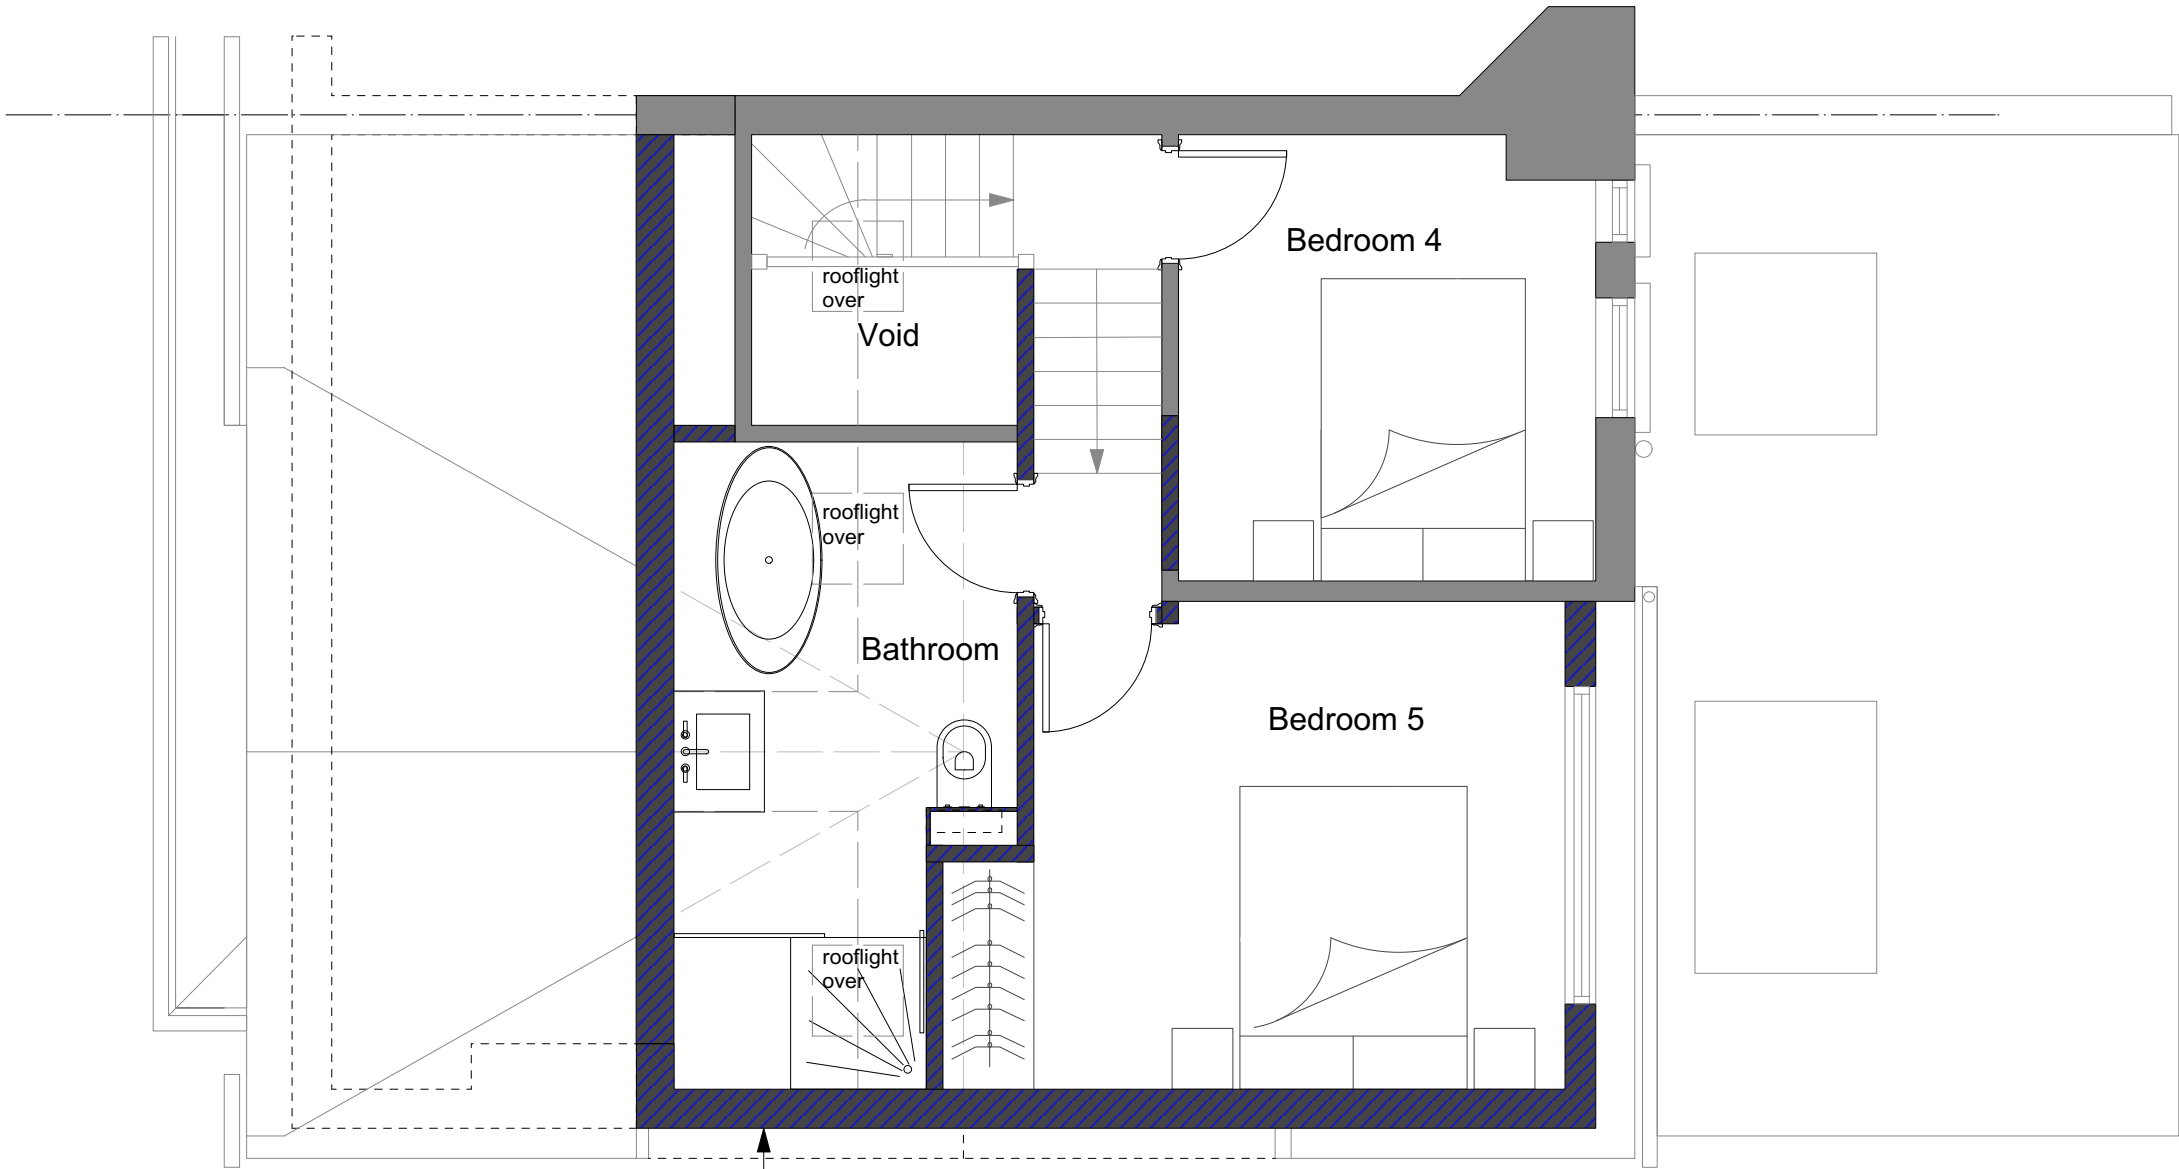

New hip to gable extension and rear dormer within permitted development parameters.

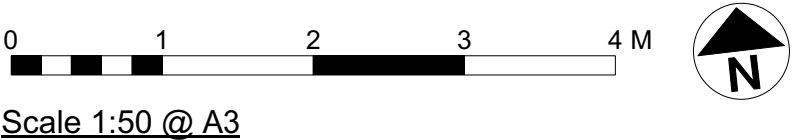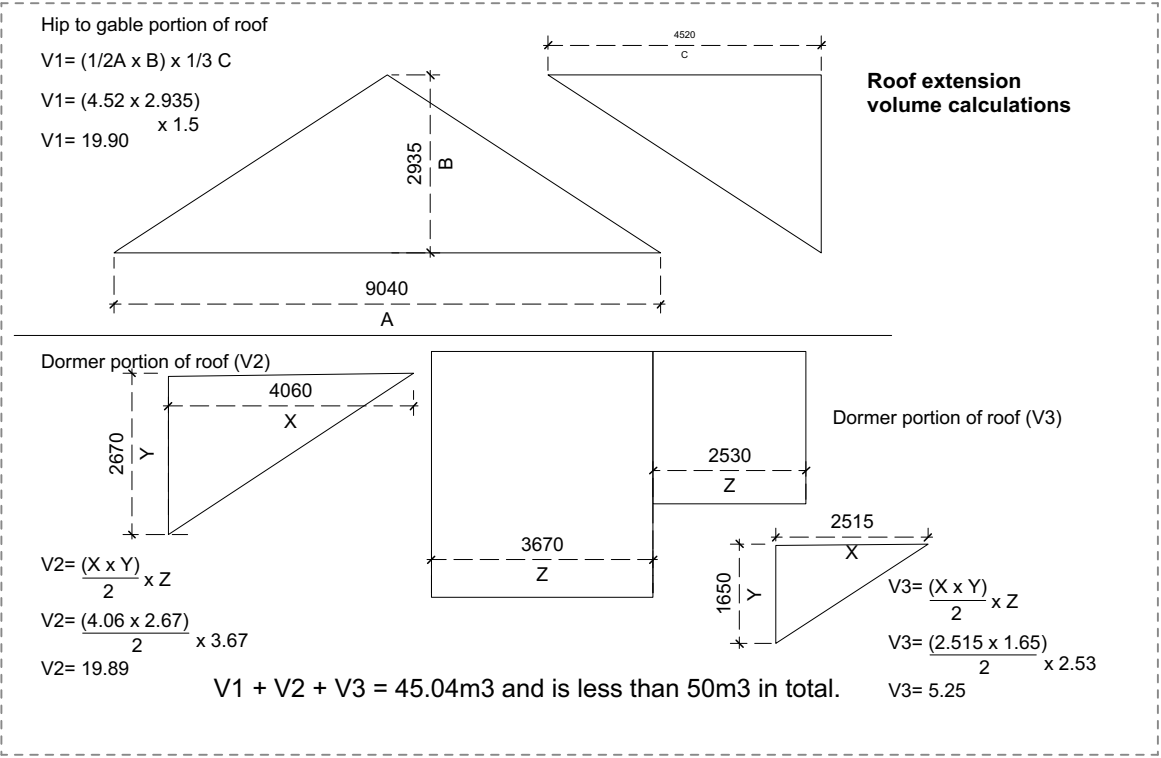

Proposed Front Elevation (South)



All dimensions in millimetres. Where dimensions are not given, drawings must not be scaled and the matter referred back to the Designer.
All dimensions and conditions are to be checked on site by the contractor prior to commencing work. The contractor is responsible for checking that there is no conflict between site dimensions and drawn dimensions.
In the event of any detail or dimensional conflict between drawings, the matter must be referred back to the designer for clarification.

Materials:


Walls: to be Brickwork painted white to match the existing main house.

Roof:
To be slate to match the existing.

Garage door: to be black painted steel or timber up and over style opening.

Rooflights: to be grey / black set flush with roof finish.

Rainwater goods: to be black half round profile uPVC

 

Scale 1:50 @ A3

Proposed Rear Elevation (North)

All dimensions in millimetres. Where dimensions are not given, drawings must not be scaled and the matter referred back to the Designer.
All dimensions and conditions are to be checked on site by the contractor prior to commencing work. The contractor is responsible for checking that there is no conflict between site dimensions and drawn dimensions.
In the event of any detail or dimensional conflict between drawings, the matter must be referred back to the designer for clarification.

Materials:

Walls: Ground floor rear extensions to be white painted render, second floor dormer extension to be vertical slate cladding to match roof material.

Roof:
To be slate to match the existing.

Bi-folding door: to be grey aluminium frames.

Windows: to be white uPVC to match the existing.

Rear garage door: to be white uPVC.

Rainwater goods: to be black half round profile uPVC

New hip to gable extension and rear dormer within permitted development parameters.

Ground floor rear extension.

Garage infill extension

Slate cladding


brick

White Painted Render

rwp

svp


flue

 

Scale 1:50 @ A3

Proposed Side Elevation (East)

New hip to gable extension
and rear dormer within
permitted development
parameters.

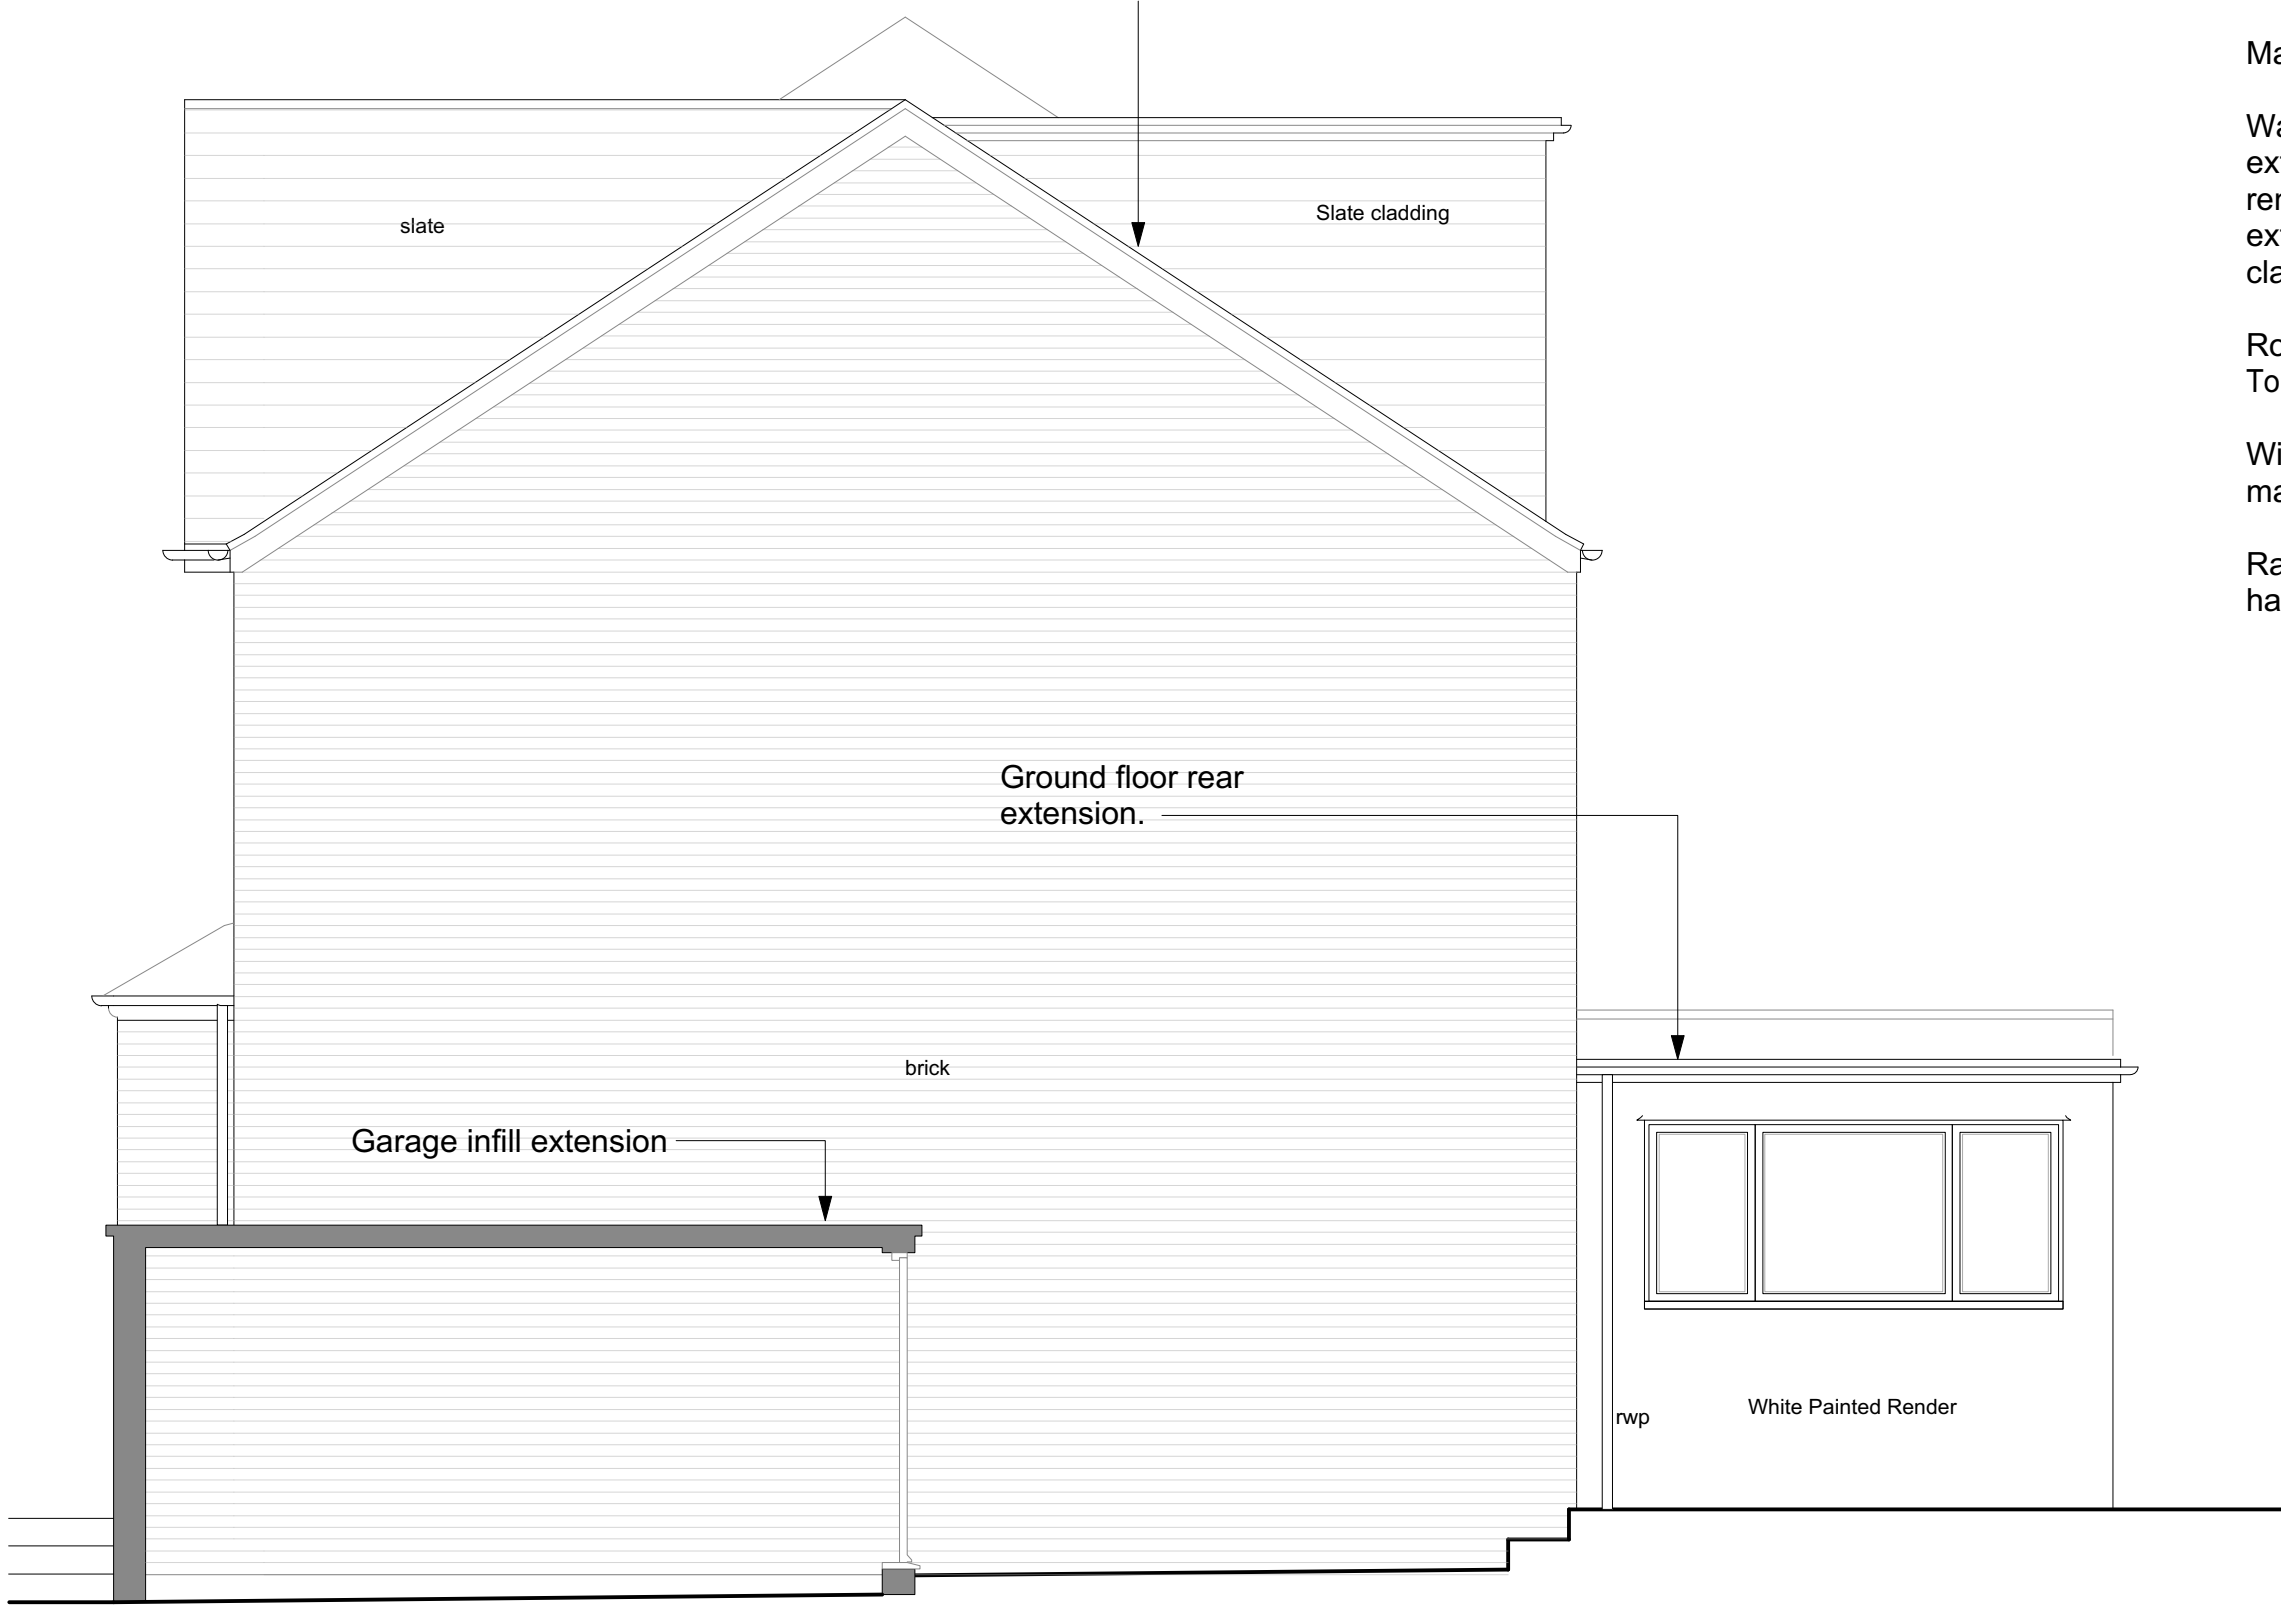

All dimensions in millimetres. Where dimensions are not given, drawings must not be scaled and the matter referred back to the Designer.
All dimensions and conditions are to be checked on site by the contractor prior to commencing work. The contractor is responsible for checking that there is no conflict between site dimensions and drawn dimensions.
In the event of any detail or dimensional conflict between drawings, the matter must be referred back to the designer for clarification.

Materials:

Walls: Ground floor rear extensions to be white painted render, second floor dormer extension to be vertical slate cladding to match roof material.

Roof:
To be slate to match the existing.

Windows: to be white uPVC to match the existing.

Rainwater goods: to be black half round profile uPVC

0 1 2 3 4 M

Scale 1:50 @ A3

starctec
architecture • interiors • landscape



8 Atterbury Road, London, N4 1SG
Proposed Elevations Drg. No. 586 AP 112

71 Naylor Road Whetstone London N20 0HE
T: +44 (0)20 8014 3642 E: office@starctec.co.uk
Scale 1:50@A3
This drawing is copyright © 2022 Starctec Ltd.
Follow the drawings exactly. If you find errors or omissions ask for clarification. Do not proceed without revised instructions. No dimensions to be scaled

Proposed Section A-A

New hip to gable extension
and rear dormer within
permitted development
parameters.

All dimensions in millimetres. Where dimensions are not given, drawings must not be scaled and the matter referred back to the Designer.
All dimensions and conditions are to be checked on site by the contractor prior to commencing work. The contractor is responsible for checking that there is no conflict between site dimensions and drawn dimensions.
In the event of any detail or dimensional conflict between drawings, the matter must be referred back to the designer for clarification.

 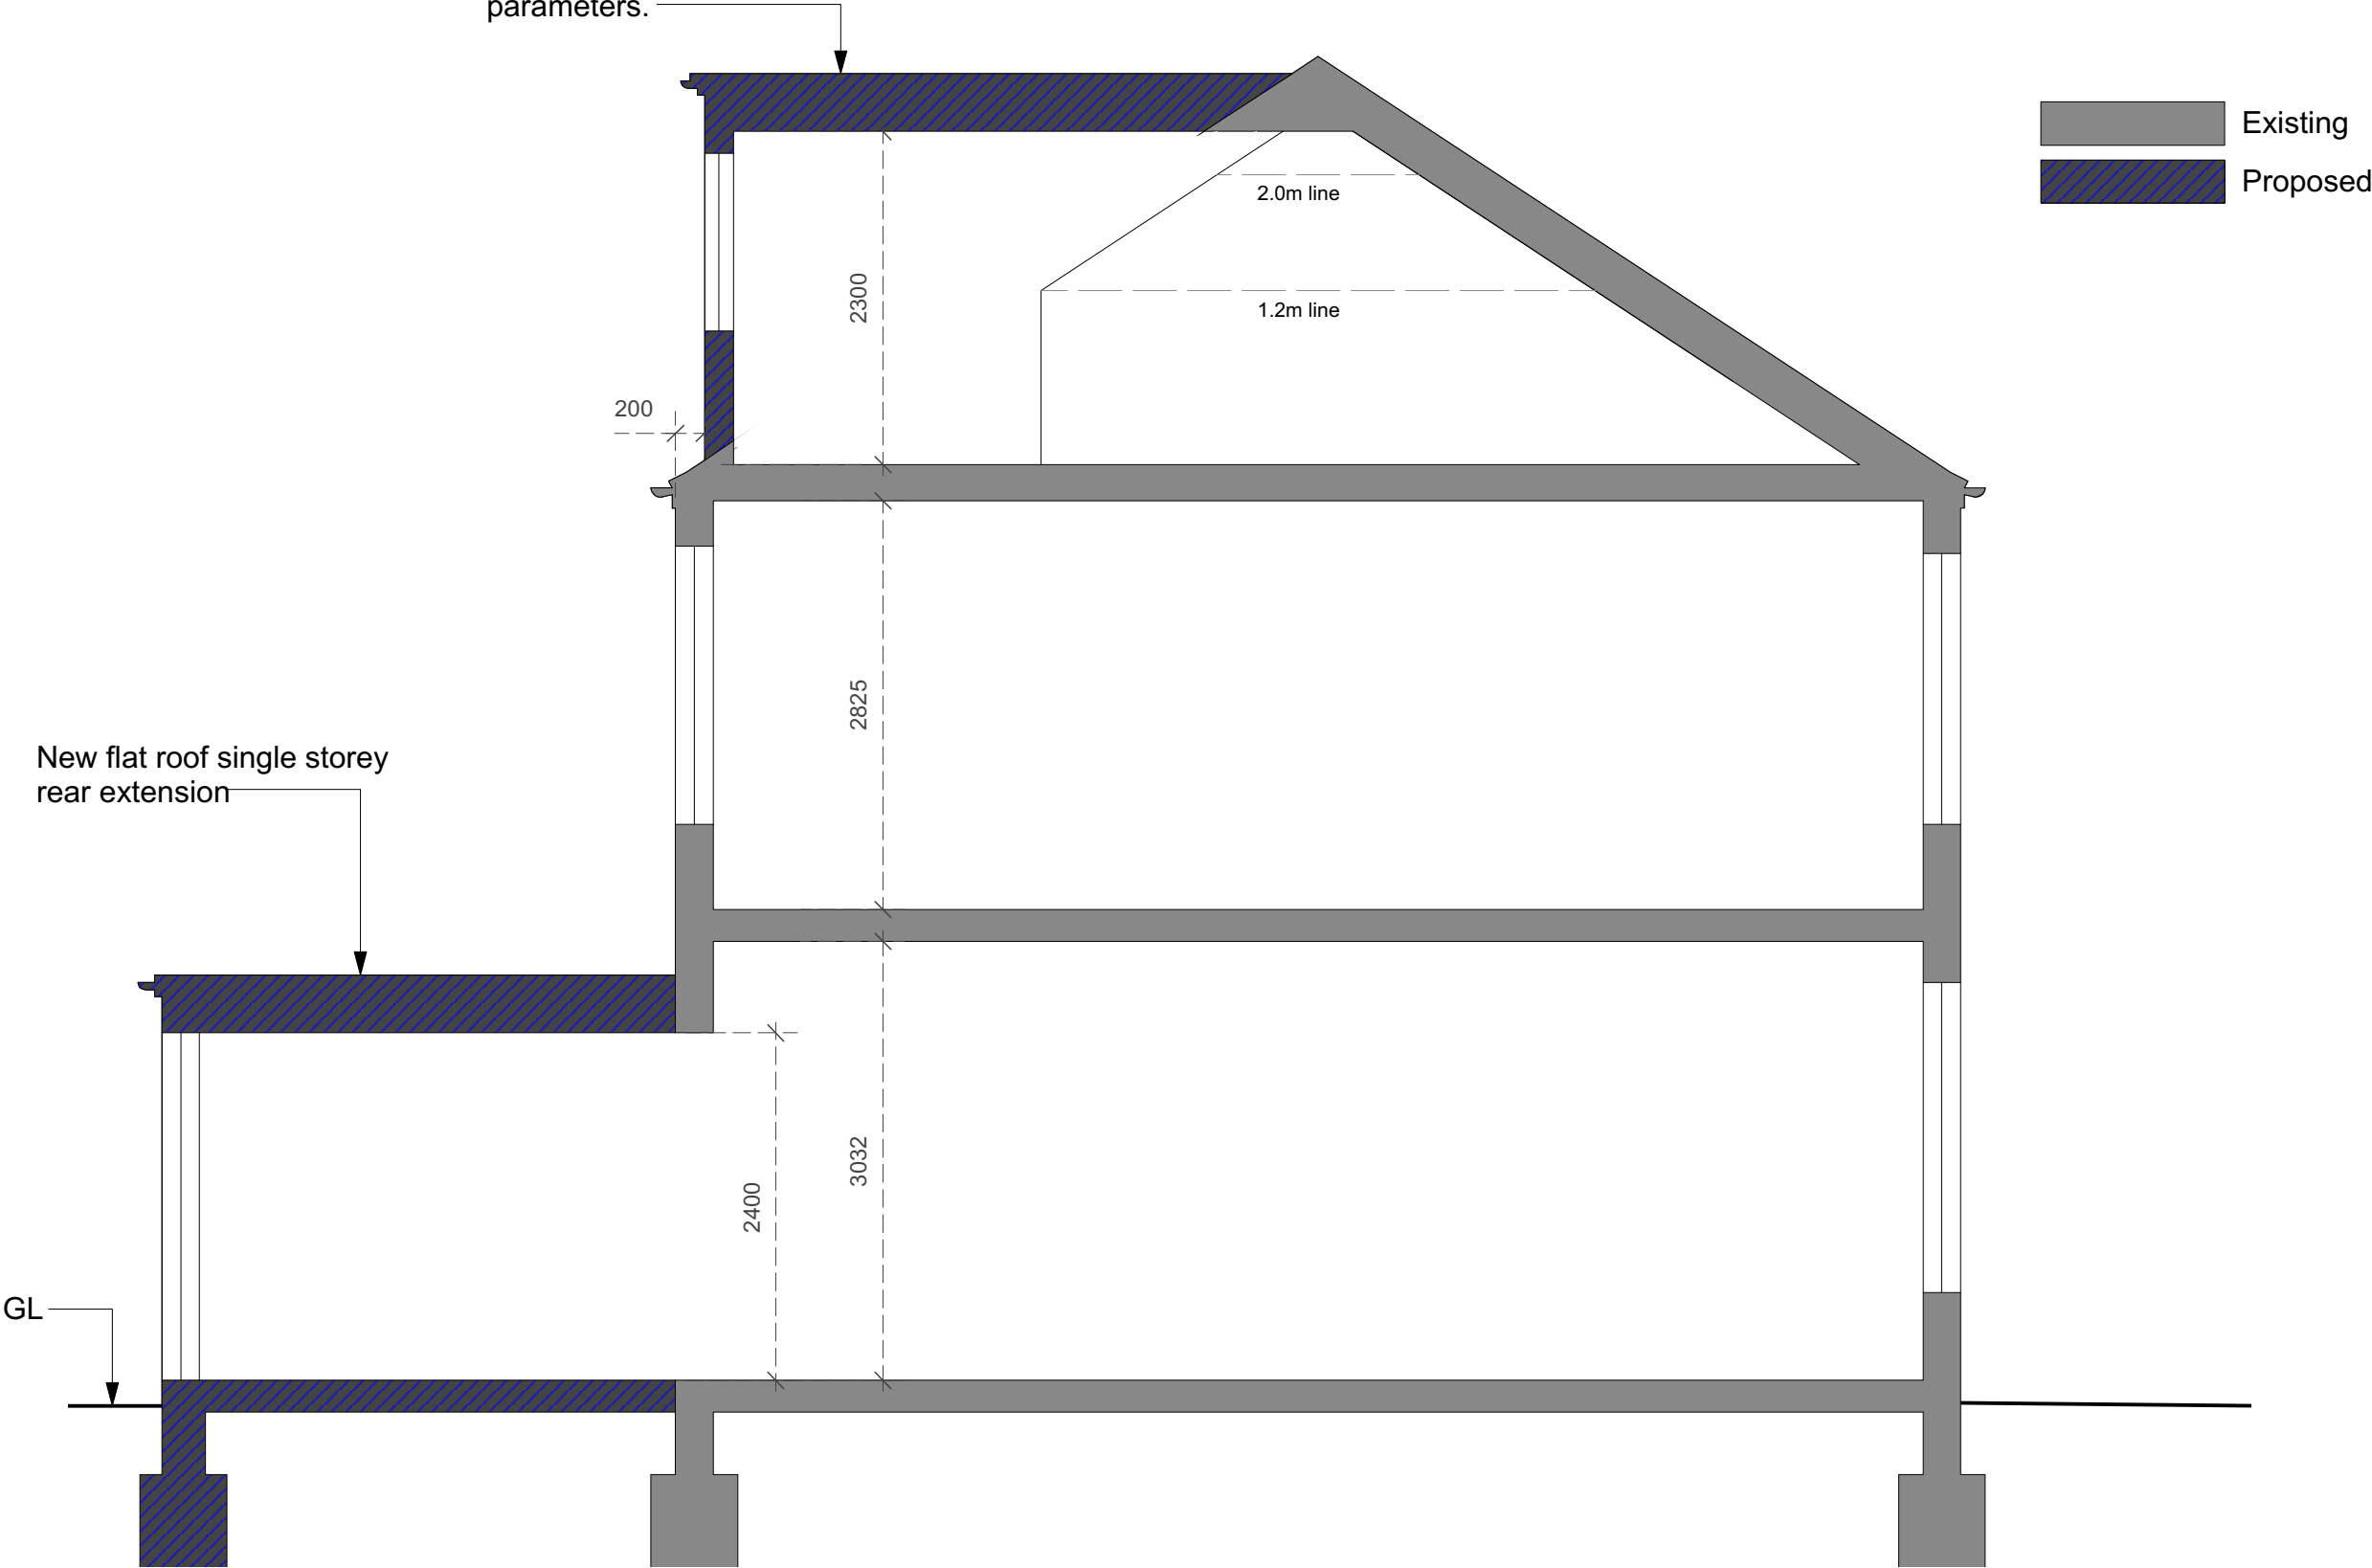

Scale 1:50 @ A3

Proposed Site Plan

All dimensions in millimetres. Where dimensions are not given, drawings must not be scaled and the matter referred back to the Designer.
All dimensions and conditions are to be checked on site by the contractor prior to commencing work. The contractor is responsible for checking that there is no conflict between site dimensions and drawn dimensions.
In the event of any detail or dimensional conflict between drawings, the matter must be referred back to the designer for clarification.

