

KEY:

N



0 5 10 15

APPLICATION BOUNDARY -
PSMG OWNERSHIP

OWNERSHIP BOUNDARY -
PSMG OWNERSHIP

CRC - BOUNDARY
CLARENDON RECOVERY COLLEGE
LBH OWNERSHIP

WICC - BOUNDARY
WEST INDIAN CULTURAL CENTRE
LBH OWNERSHIP

STUDIO

1B2P

2B3P

2B4P

3B5P


COMMERCIAL

SERVICES

RESIDENTIAL ENTRANCES /
ACCESS

COMMERCIAL ENTRANCES

ALLOCATED WCH PARKING

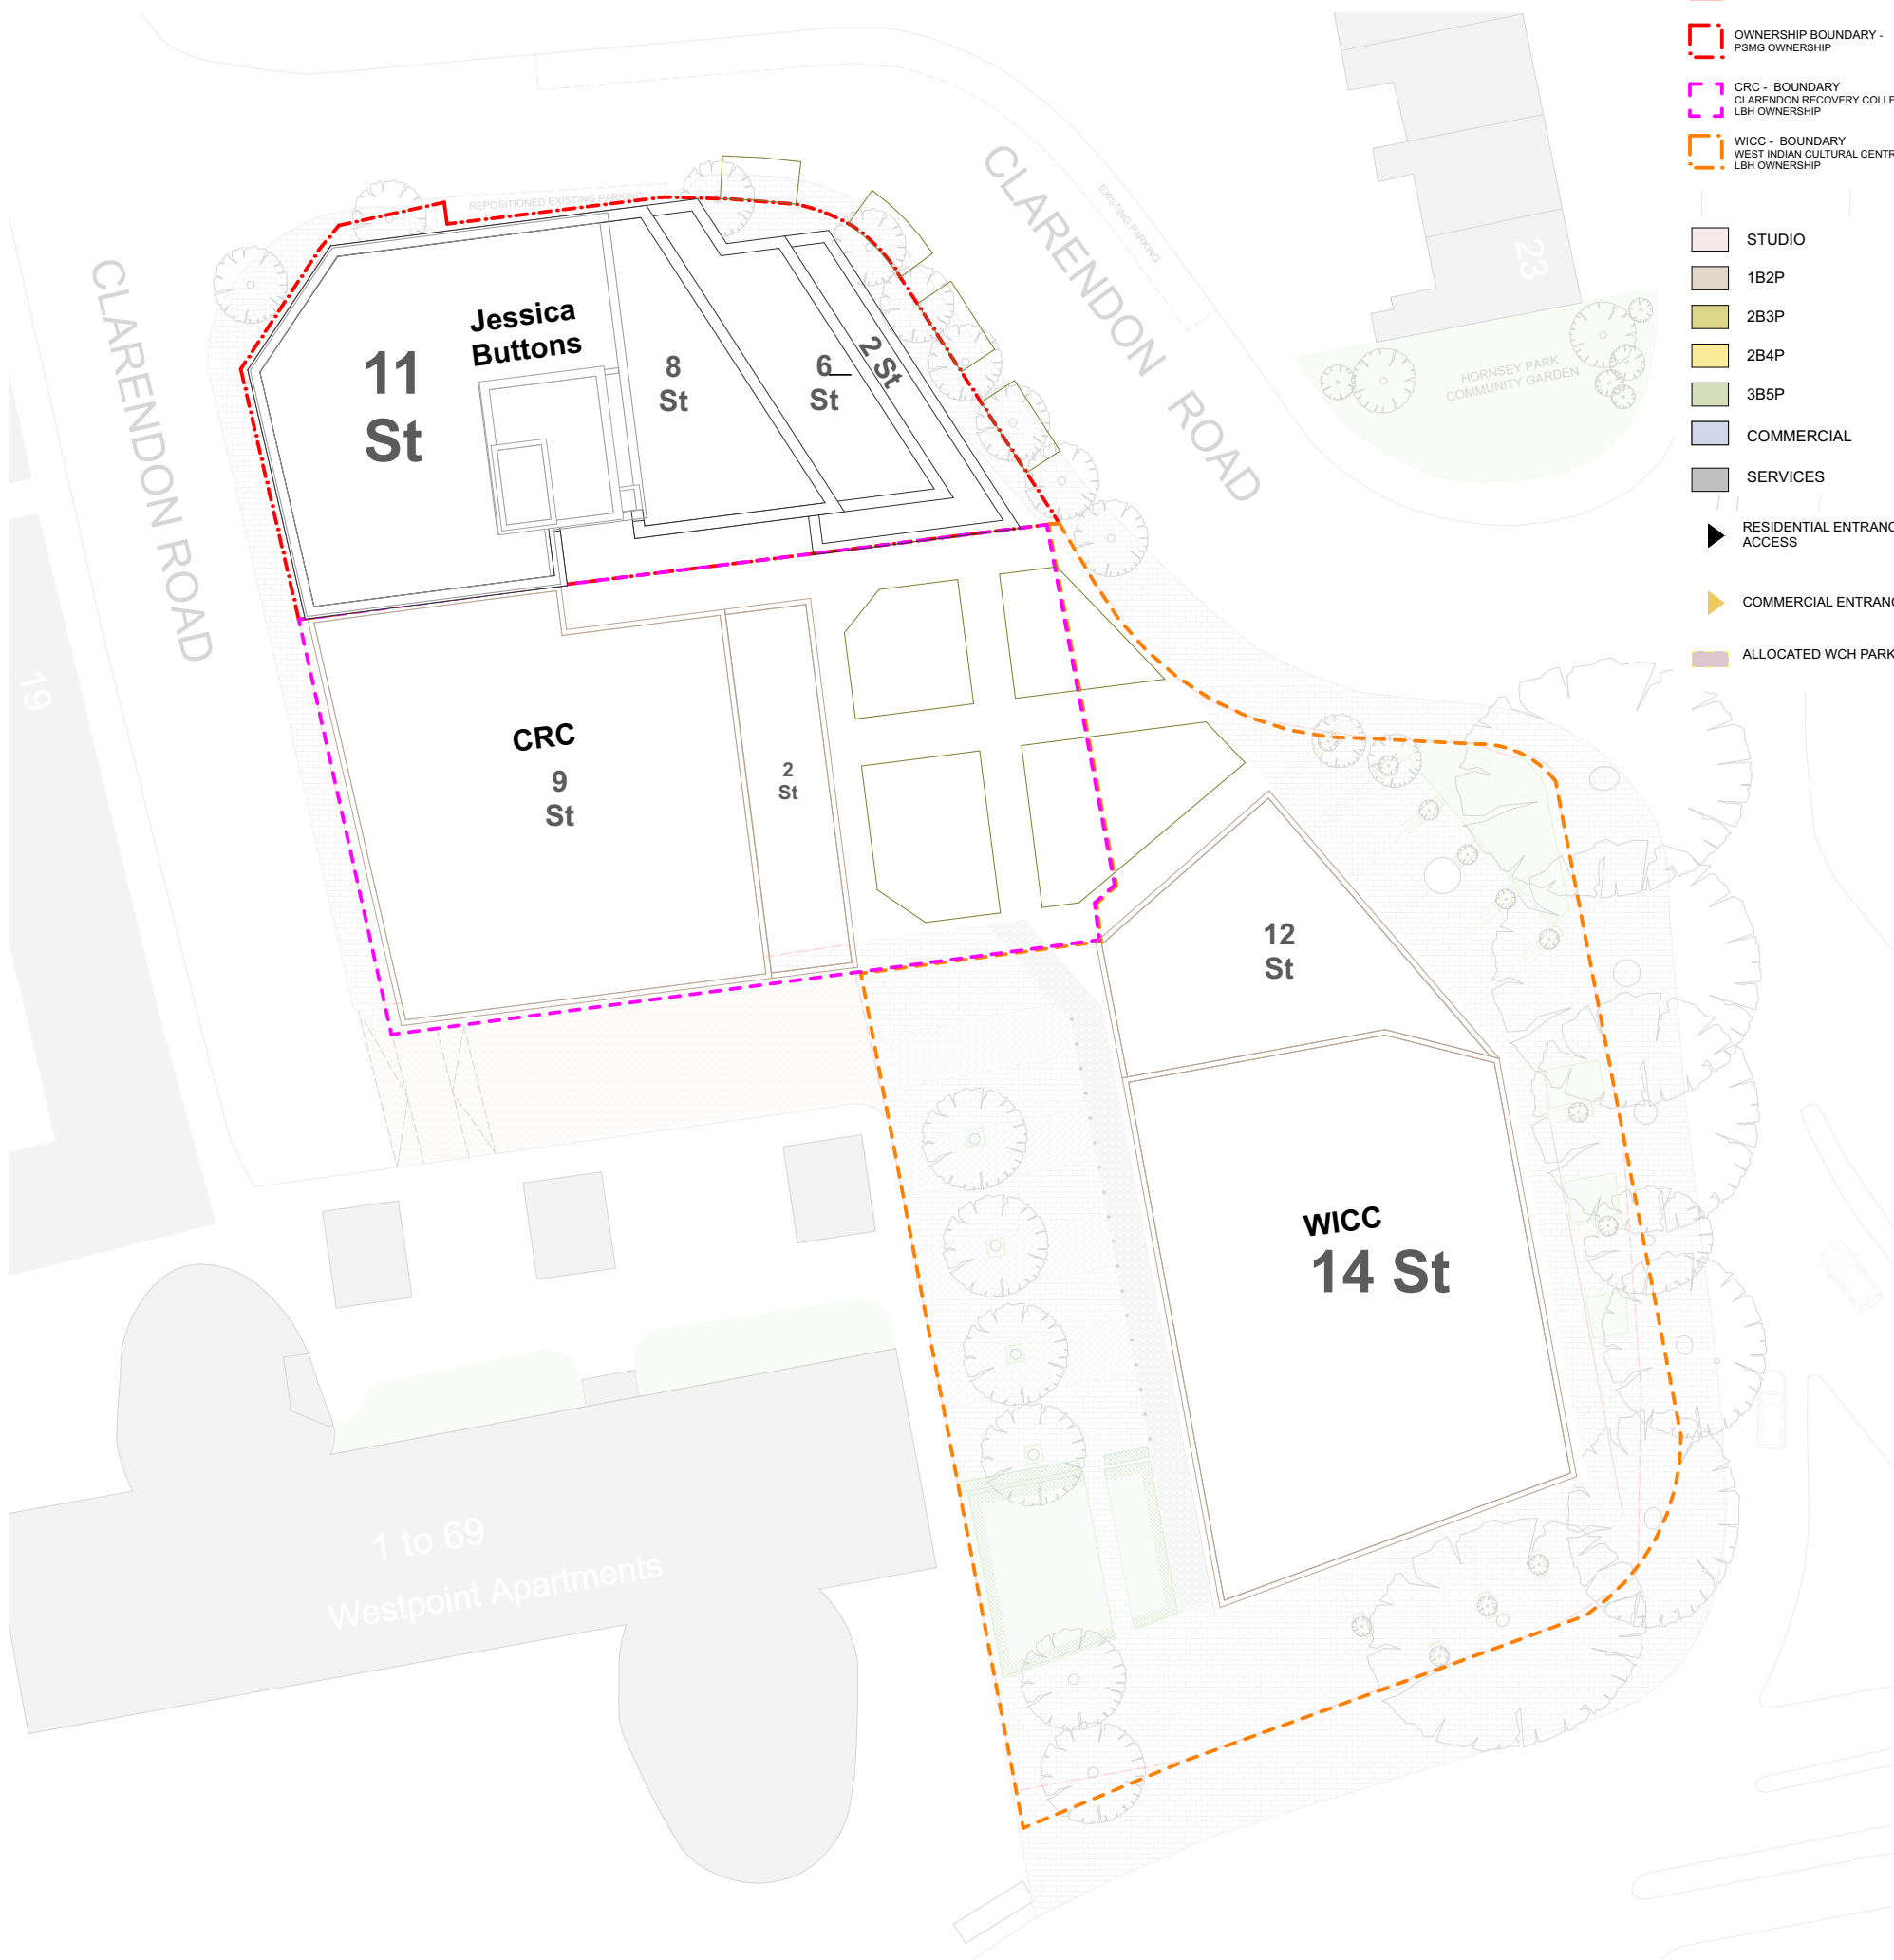

rev	date	description
P0 - WIP	Work in Progress	Planning Submission

Any errors and omissions to be reported to the Architect prior to commencement. Dimensions and areas are based on survey information provided by the client. This drawing is copyright © STOCKWOOL. All dimensions to be checked on site. Do not scale.

**stock
wool**

The Pump House 19 Hooper Street
London E1 8BU 020 7264 8600
info@stockwool.co.uk

Client Magic Living Ltd
Paul Simon Homes

Project 30-36 Clarendon Road, N8 ODJ
(Jessica Buttons Factory)

Drawing 015_Roof Plan_Illustrative
Master Plan A

Project status PRE APP

Scale 1:400@A3
CAD File 3572 - Buttons Factory_MainFile_221005.pln
Date created 14.10.2022
Drawn YU
Checked JW

Project No - Drawing No Revision
3572_PL(20)MP_155_P0 - WIP