


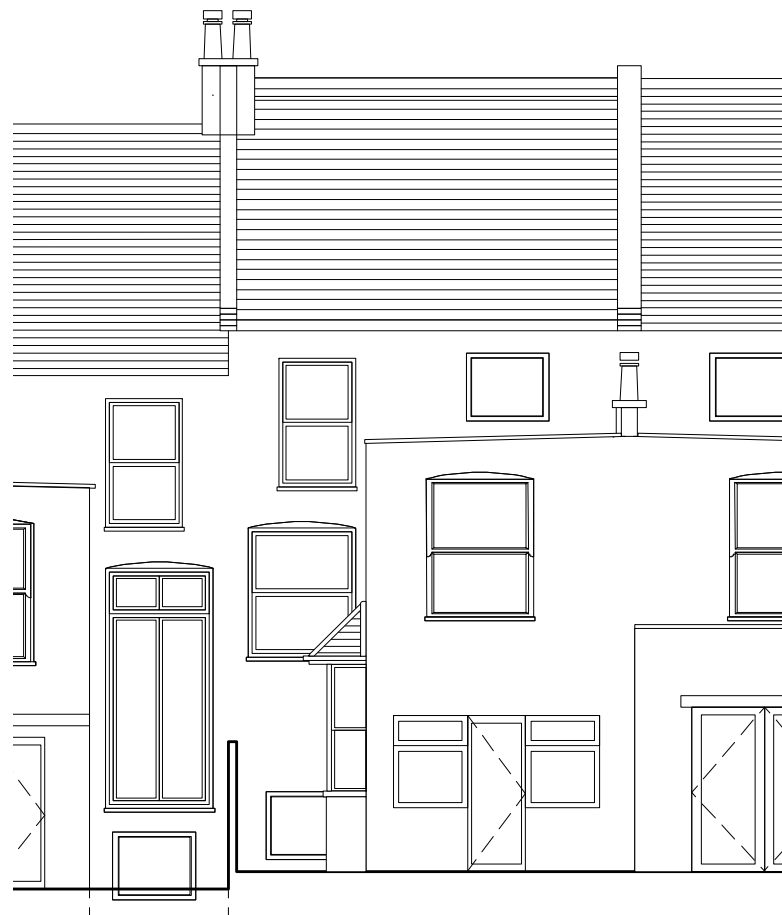

Existing South Elevation



Existing North Elevation



LIVE-IN DESIGN
architectural
e: contact@live-indesign.co.uk w: www.live-indesign.co.uk
t: 07860291507 a: 45 Geymour Road, London N4 0BE

client
Tobias Trombik and Judy Tumber
34 Mattison Road, London N4 1BD

project
Planning
Rear extension

drawing title
Existing elevations

date 09/08/22	scale 1:100@A3	dwn AW
------------------	-------------------	-----------

drawing number 086_PL_003	sheet no.	rev —
-------------------------------------	-----------	----------