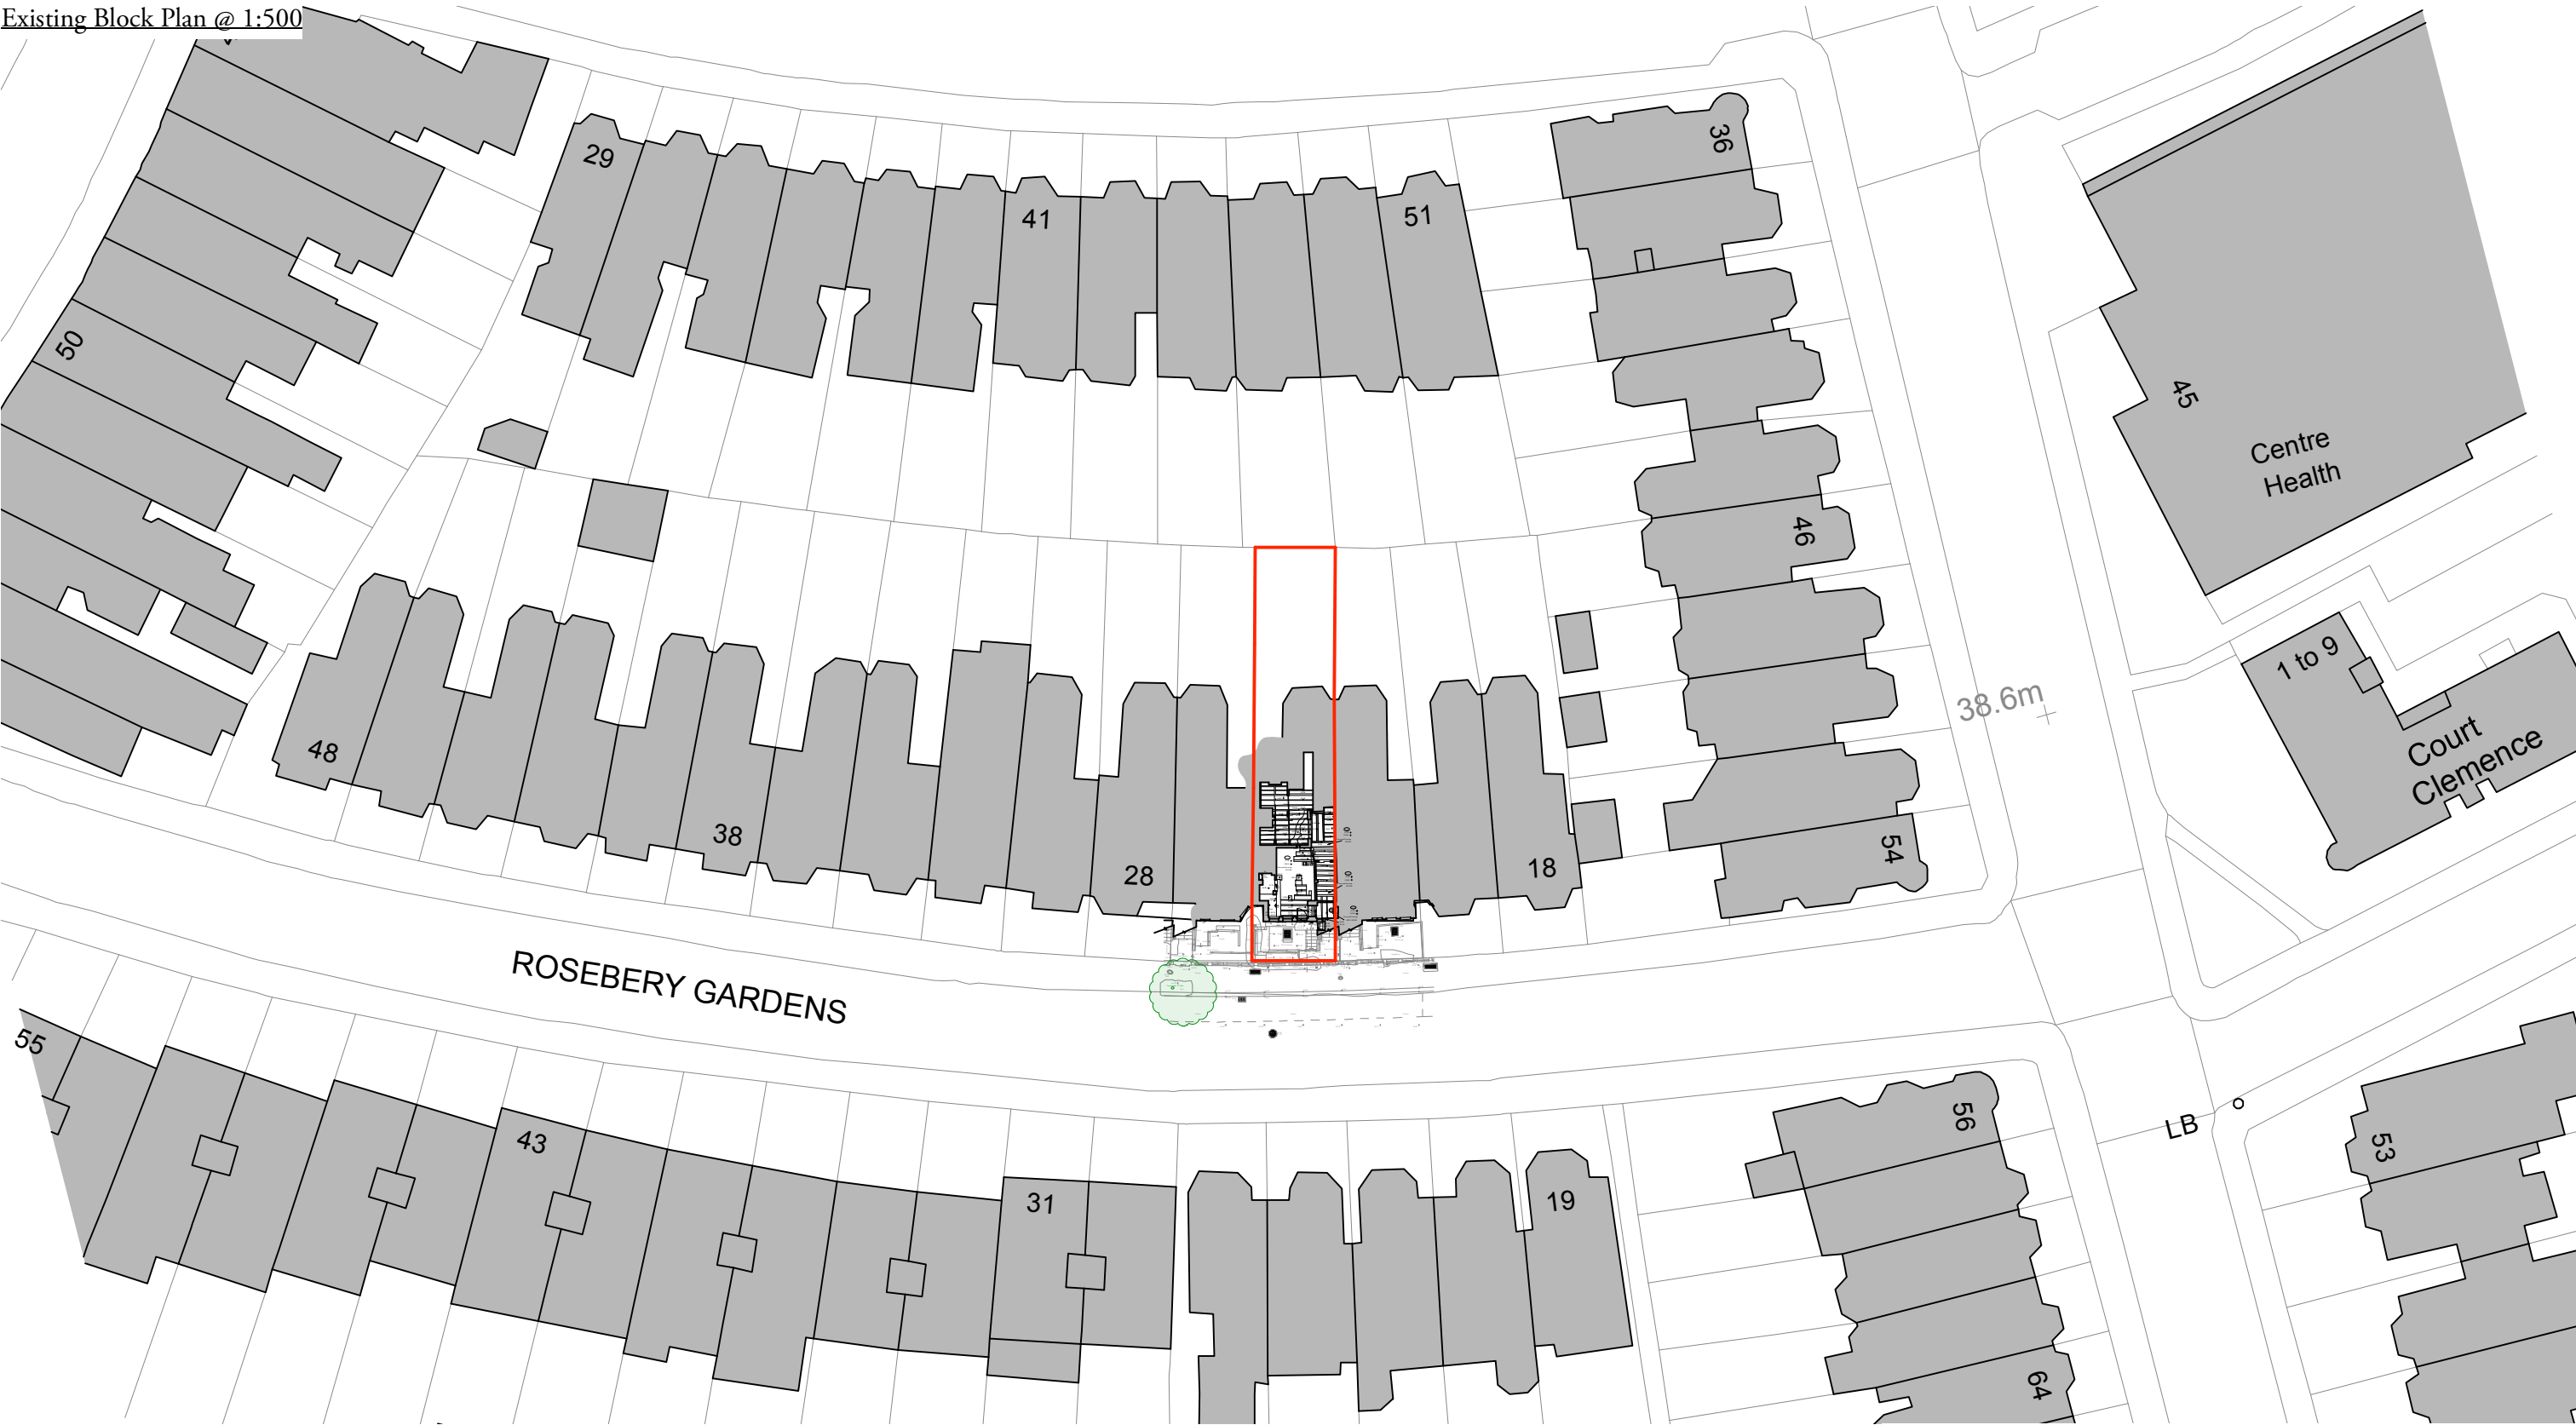


Christopher Tredway Architects

The Studio, 184 Colne Road, Twickenham, Middlesex TW2 6RE.
E Mail: office@christredway.co.uk Phone: +44 (0)20 7101 9336

24 Rosebery Gardens


Site: Lower Ground Floor, 24 Rosebery
Gardens, London N8 8SH.
Title: Existing Block Plan
Date: 28/10/2022

Job No: 084
Drawing No: 084 / S_01
Revision: /
Scale: 1:500 @ 100% A3 L



The Studio, 184 Colne Road, Twickenham, Middlesex TW2 6RE.
E Mail: office@christredway.co.uk Phone: +44 (0)20 7101 9336

Job No: 084
Drawing No: 084 / S_02
Revision: /
Scale: 1:100 @ 100% A3 L

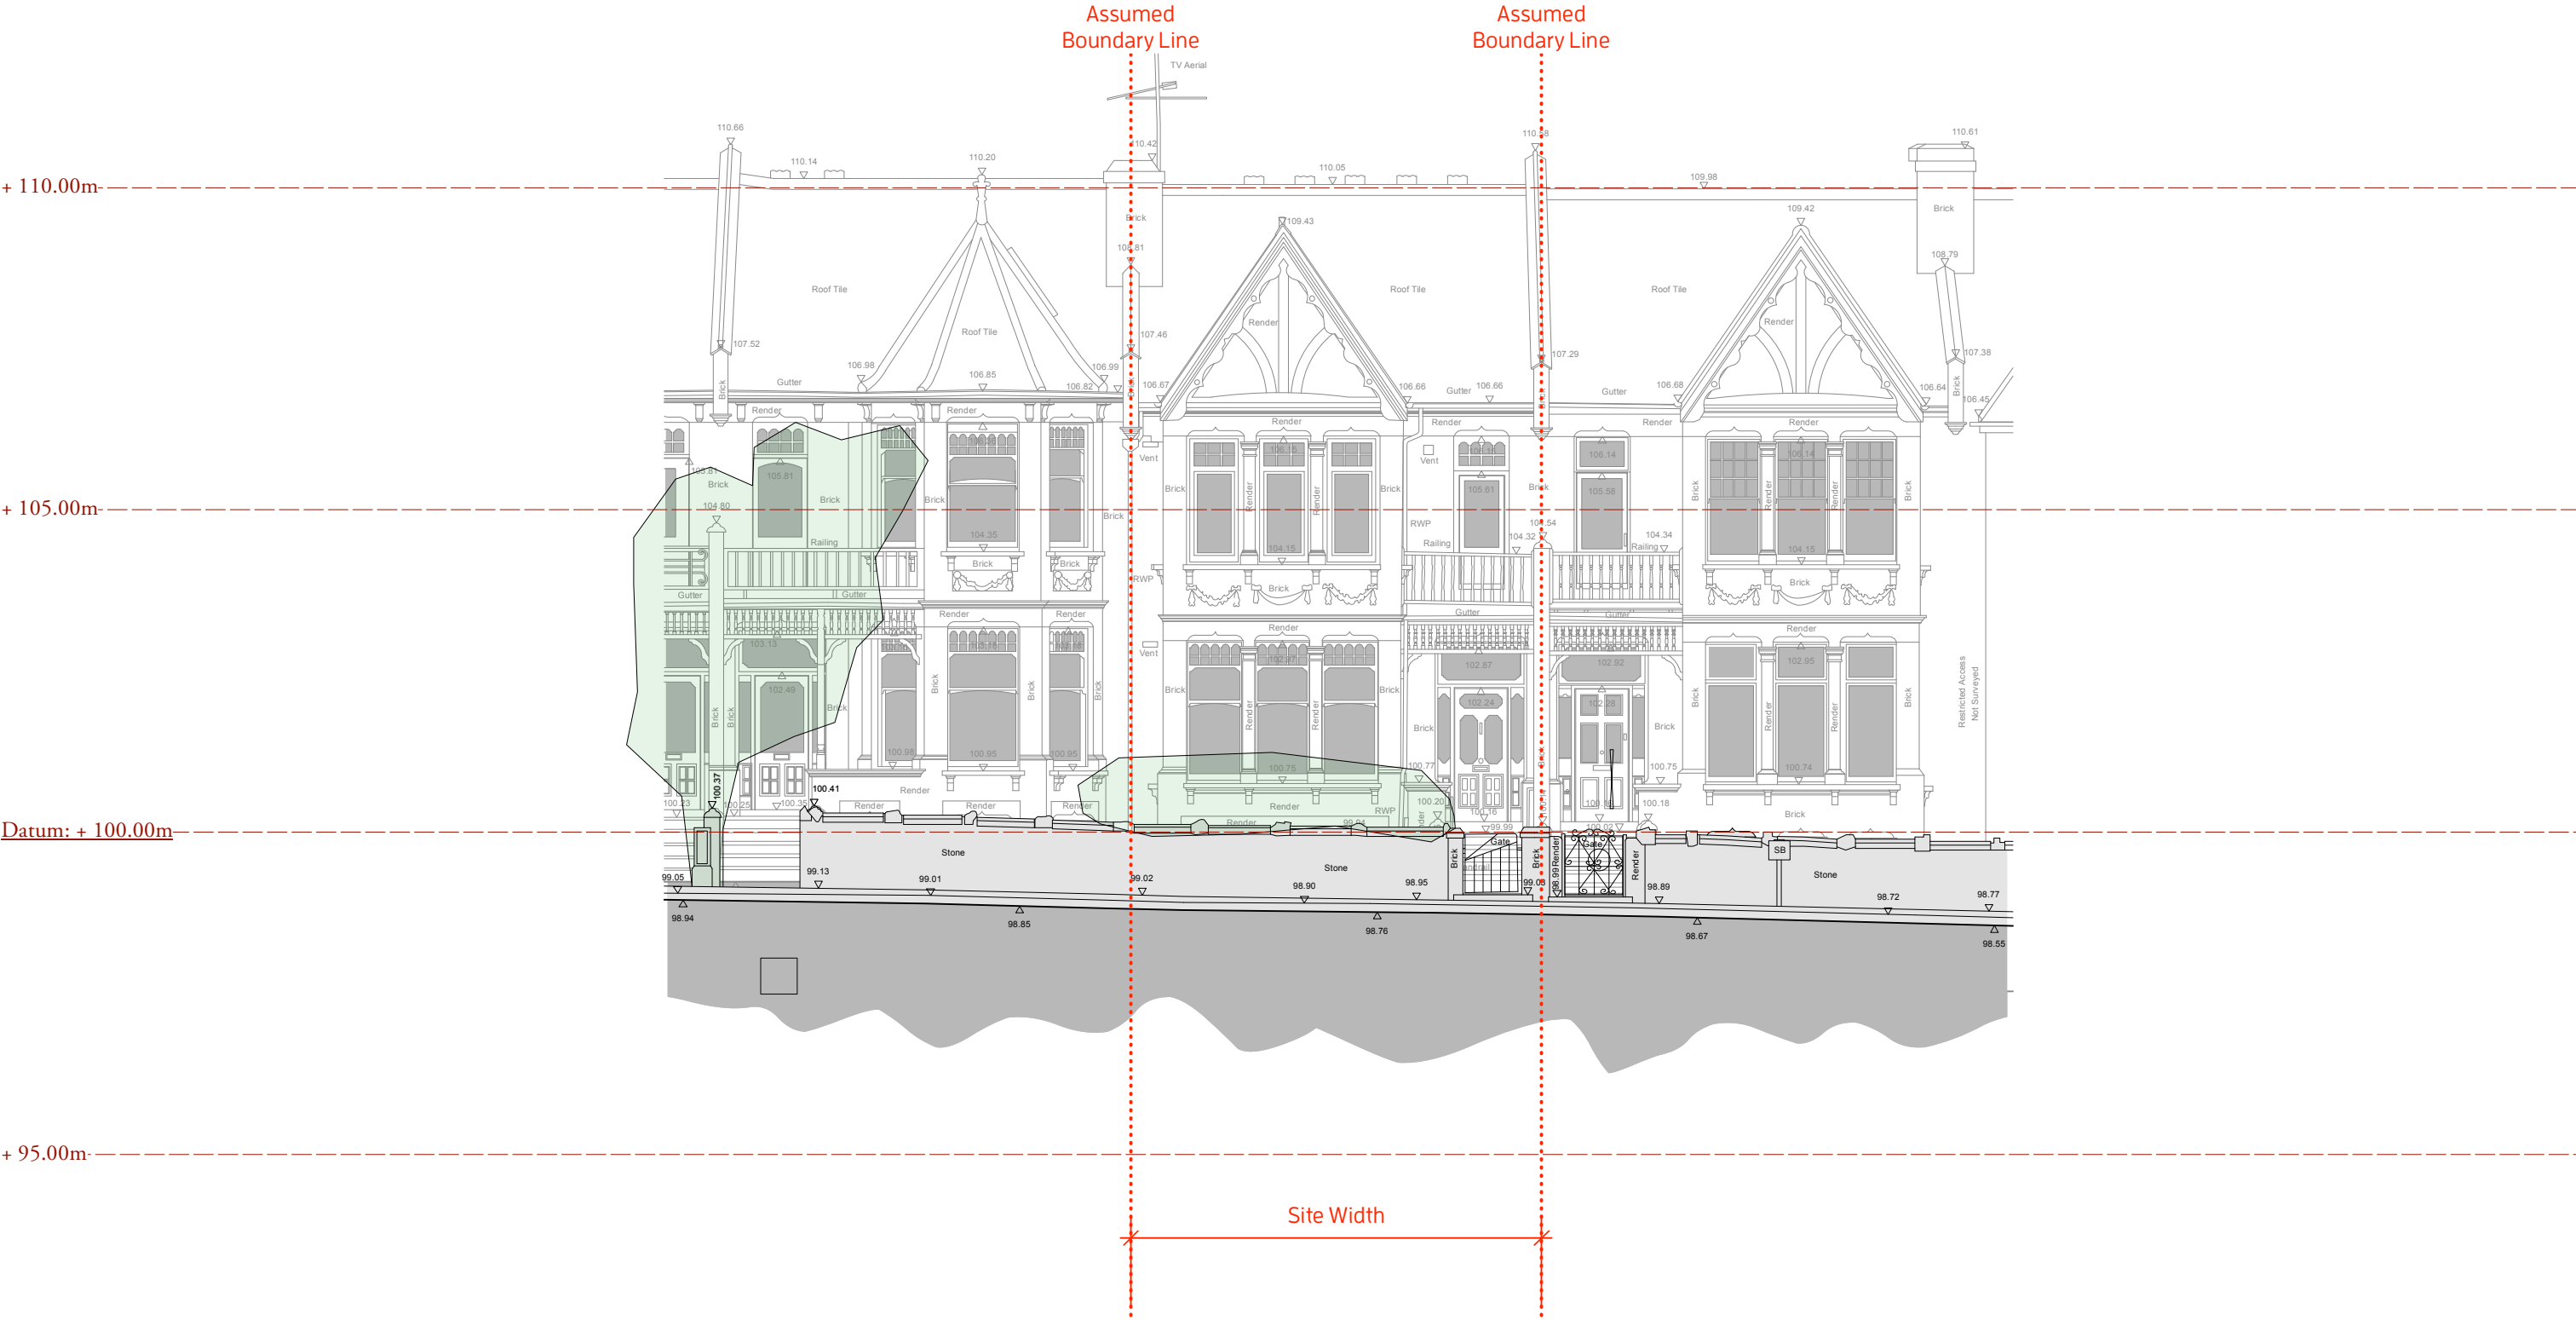

Christopher Tredway Architects

The Studio, I84 Colne Road, Twickenham, Middlesex TW2 6RE.
E Mail: office@christredway.co.uk Phone: +44 (0)20 7101 9336

24 Rosebery Gardens

Site: Lower Ground Floor, 24 Rosebery Gardens, London N8 8SH.

Title: Existing Street Elevation

Date: 28/10/2022


Job No: 084

Drawing No: 084 / S_03

Revision: /

Scale: 1:100 @ 100% A3 L

© Christopher Tredway Architects Ltd. 2022

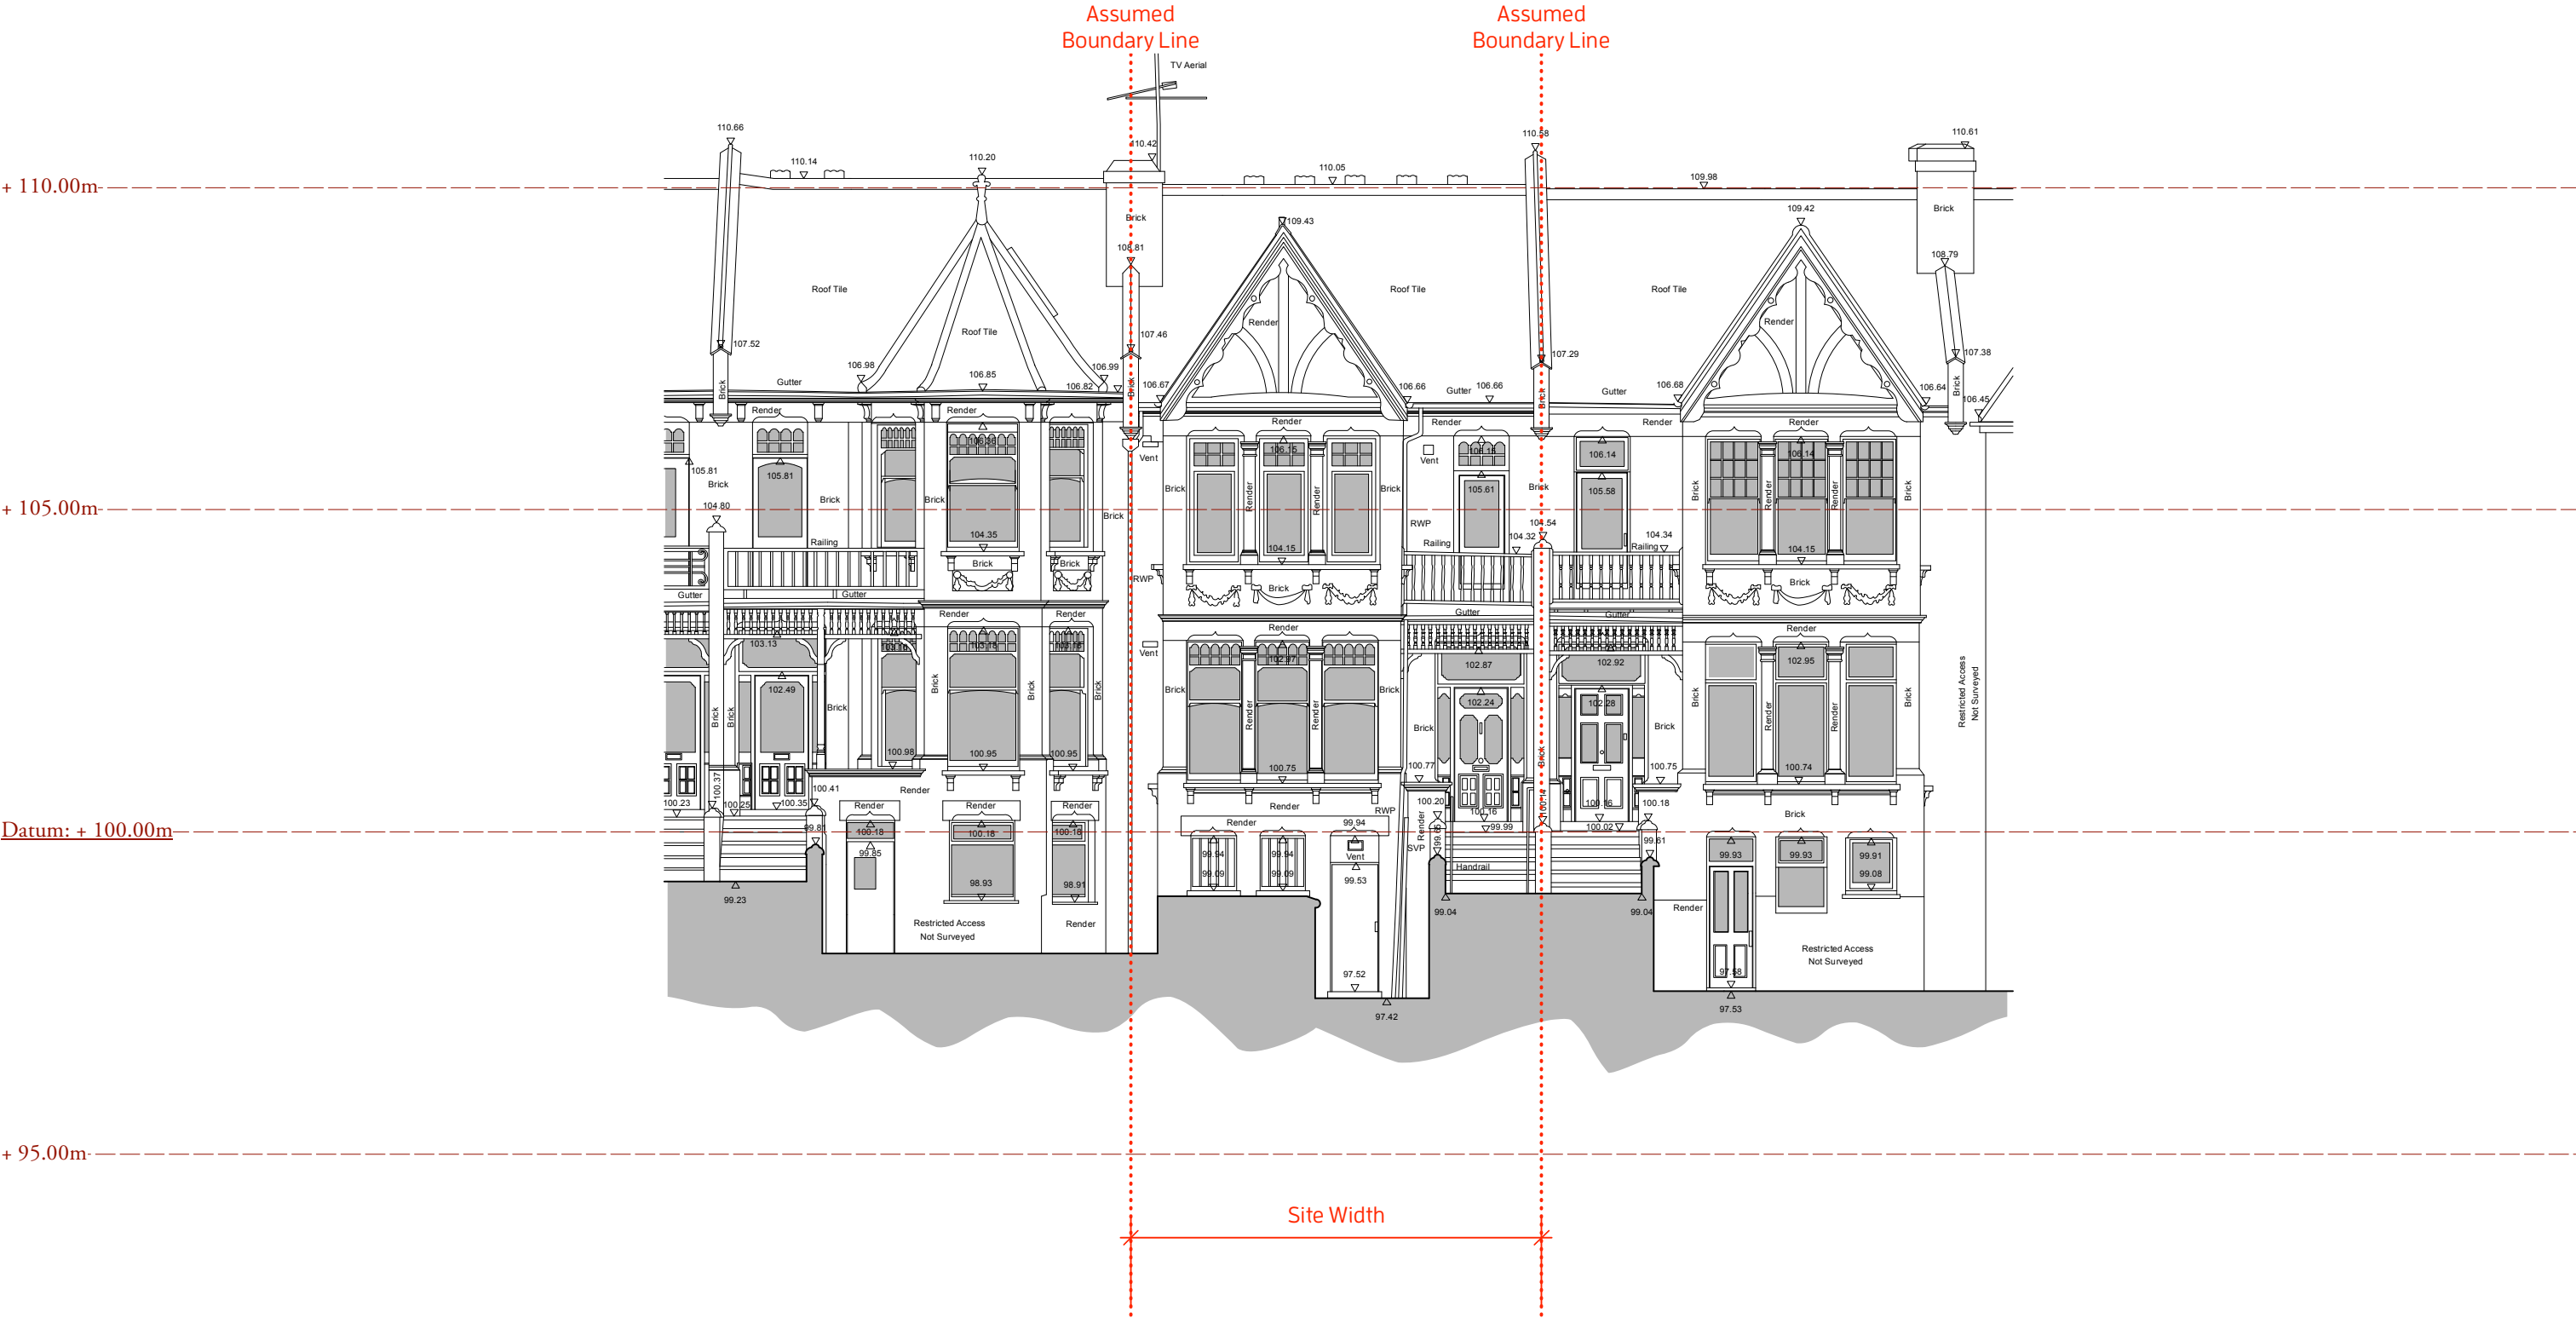

Christopher Tredway Architects

The Studio, 184 Colne Road, Twickenham, Middlesex TW2 6RE.
E Mail: office@christredway.co.uk Phone: +44 (0)20 7101 9336

24 Rosebery Gardens

Site: Lower Ground Floor, 24 Rosebery Gardens, London N8 8SH.

Title: Existing Front Elevation

Date: 28/10/2022

Job No: 084

Drawing No: 084 / S_04


Revision: /

Scale: 1:100 @ 100% A3 L

© Christopher Tredway Architects Ltd. 2022



Existing Section AA @ 1:100

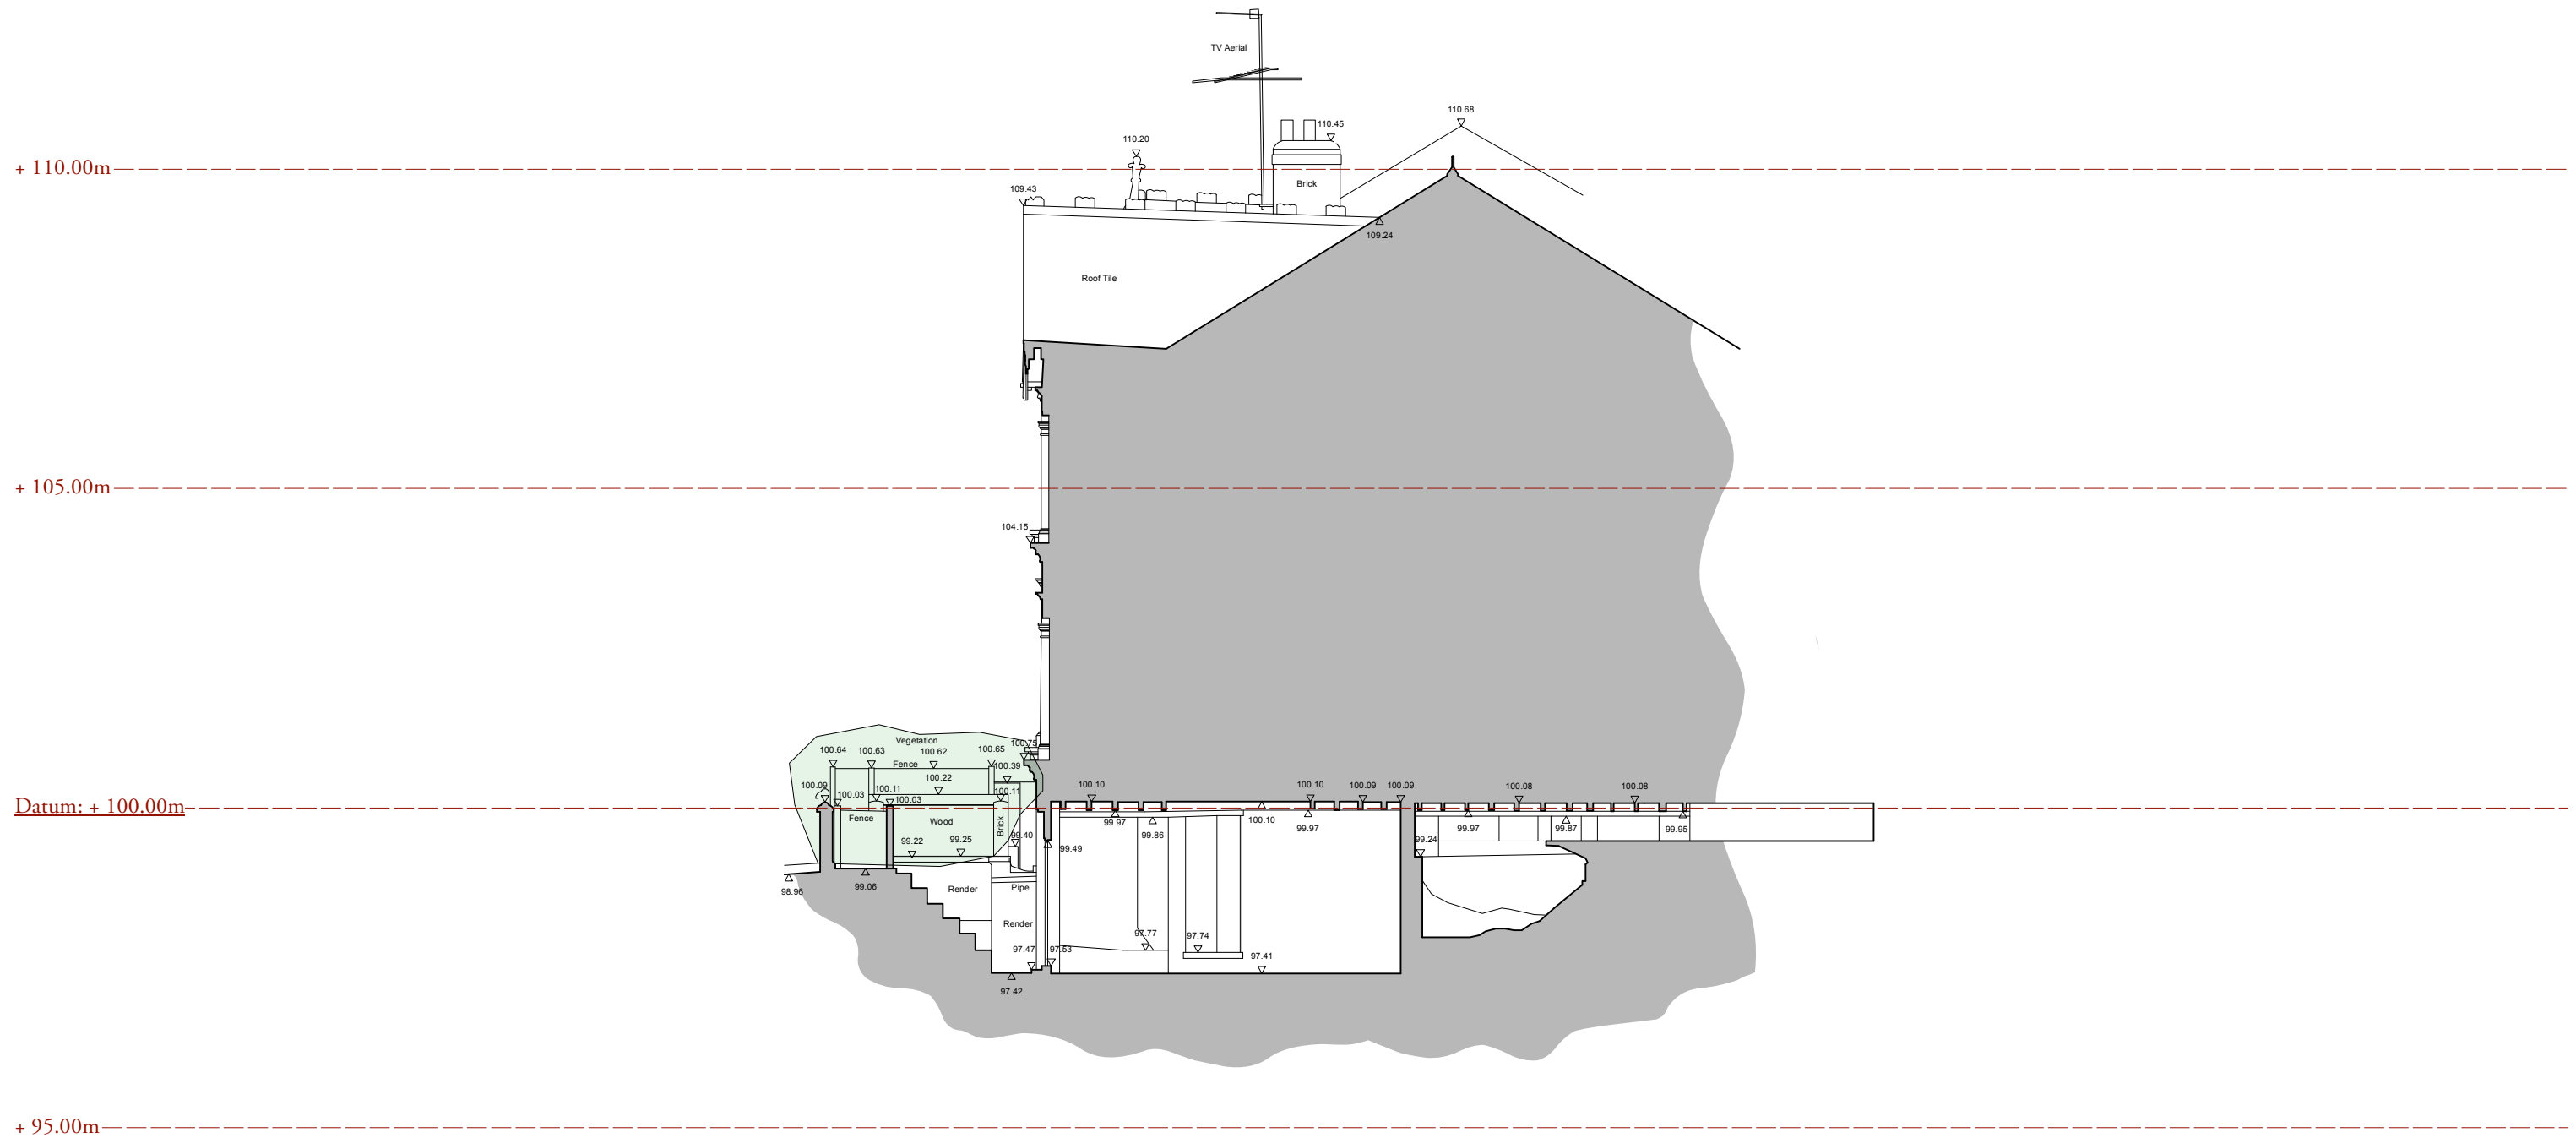

Christopher Tredway Architects

The Studio, 184 Colne Road, Twickenham, Middlesex TW2 6RE.
E Mail: office@christredway.co.uk Phone: +44 (0)20 7101 9336

24 *Rosebery Gardens*

Site: Lower Ground Floor, 24 Rosebery Gardens, London N8 8SH.

Title: Existing Section AA

Date: 28/10/2022

Job No: 084

Drawing No: 084 / S_05

Revision: /

Scale: 1:100 @ 100% A3 L