




The Copyright of this drawing remains with Fulkers Bailey Russell and is not to be reproduced without written approval. Dimensions are not to be scaled from this drawing. The Contractor is to check all dimensions on site and report any discrepancies to the Contract Administrator. This drawing is to be read in conjunction with all other standard documentation.

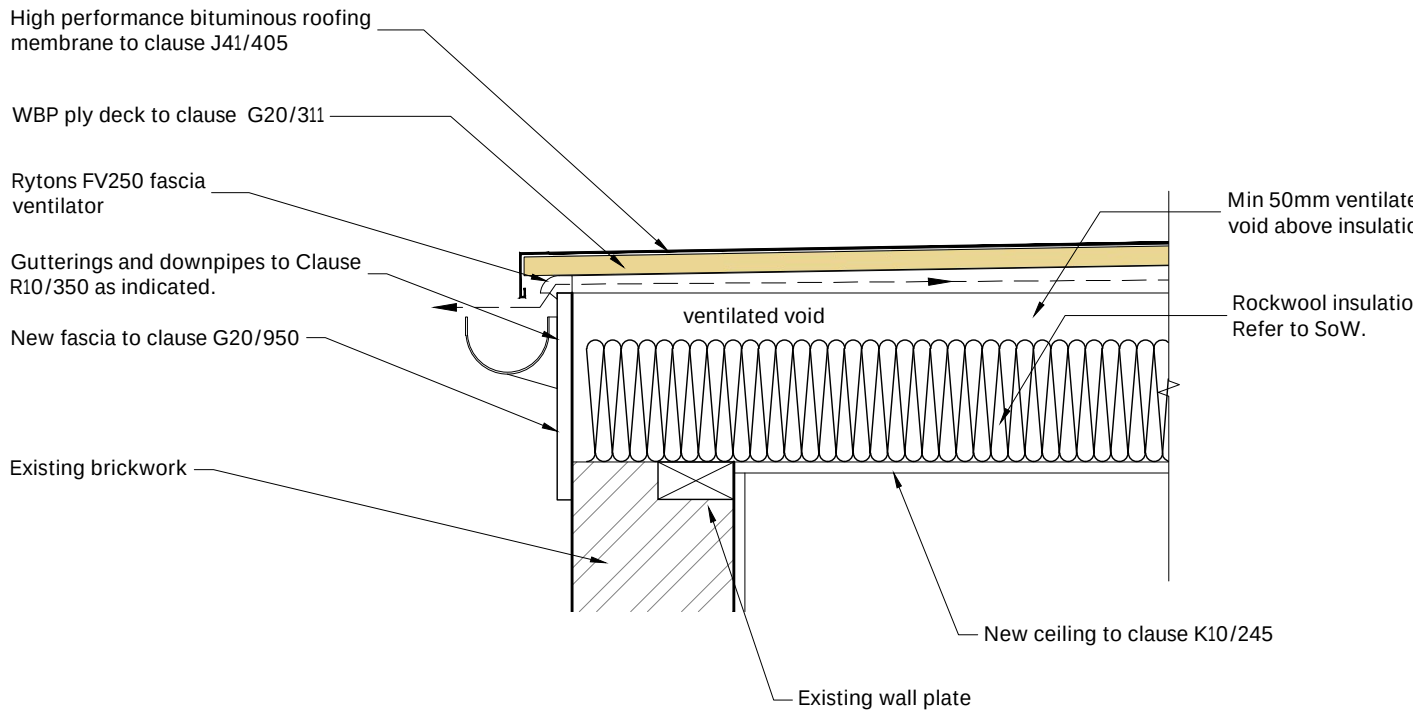



Detail 01
Typical Fascia detail to existing flat roof 1:10

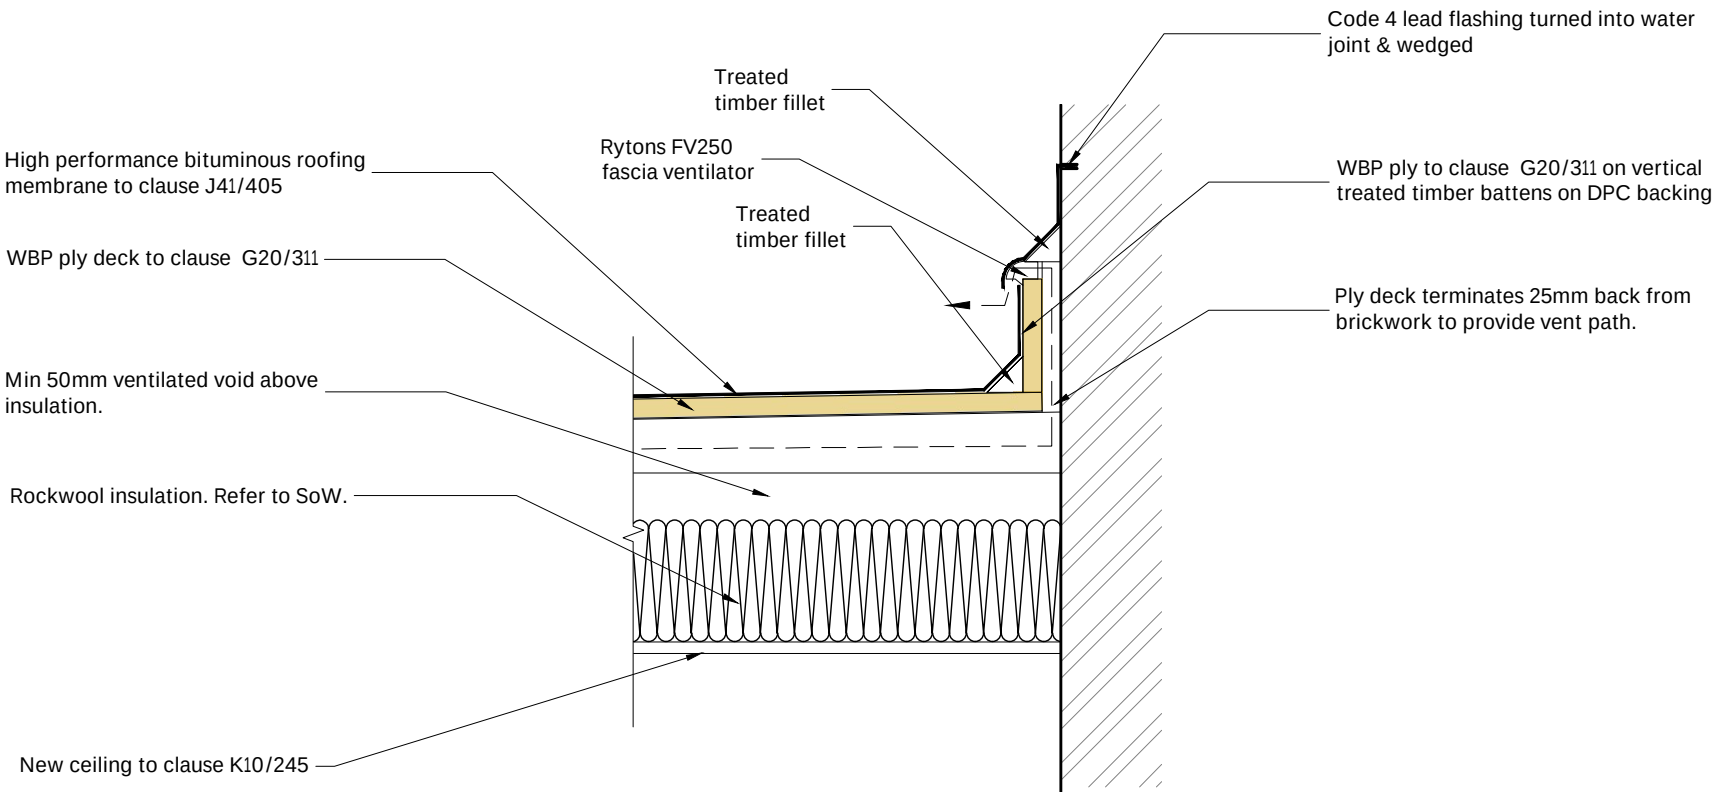


Detail 02
Typical abutment detail to existing flat roof 1:10

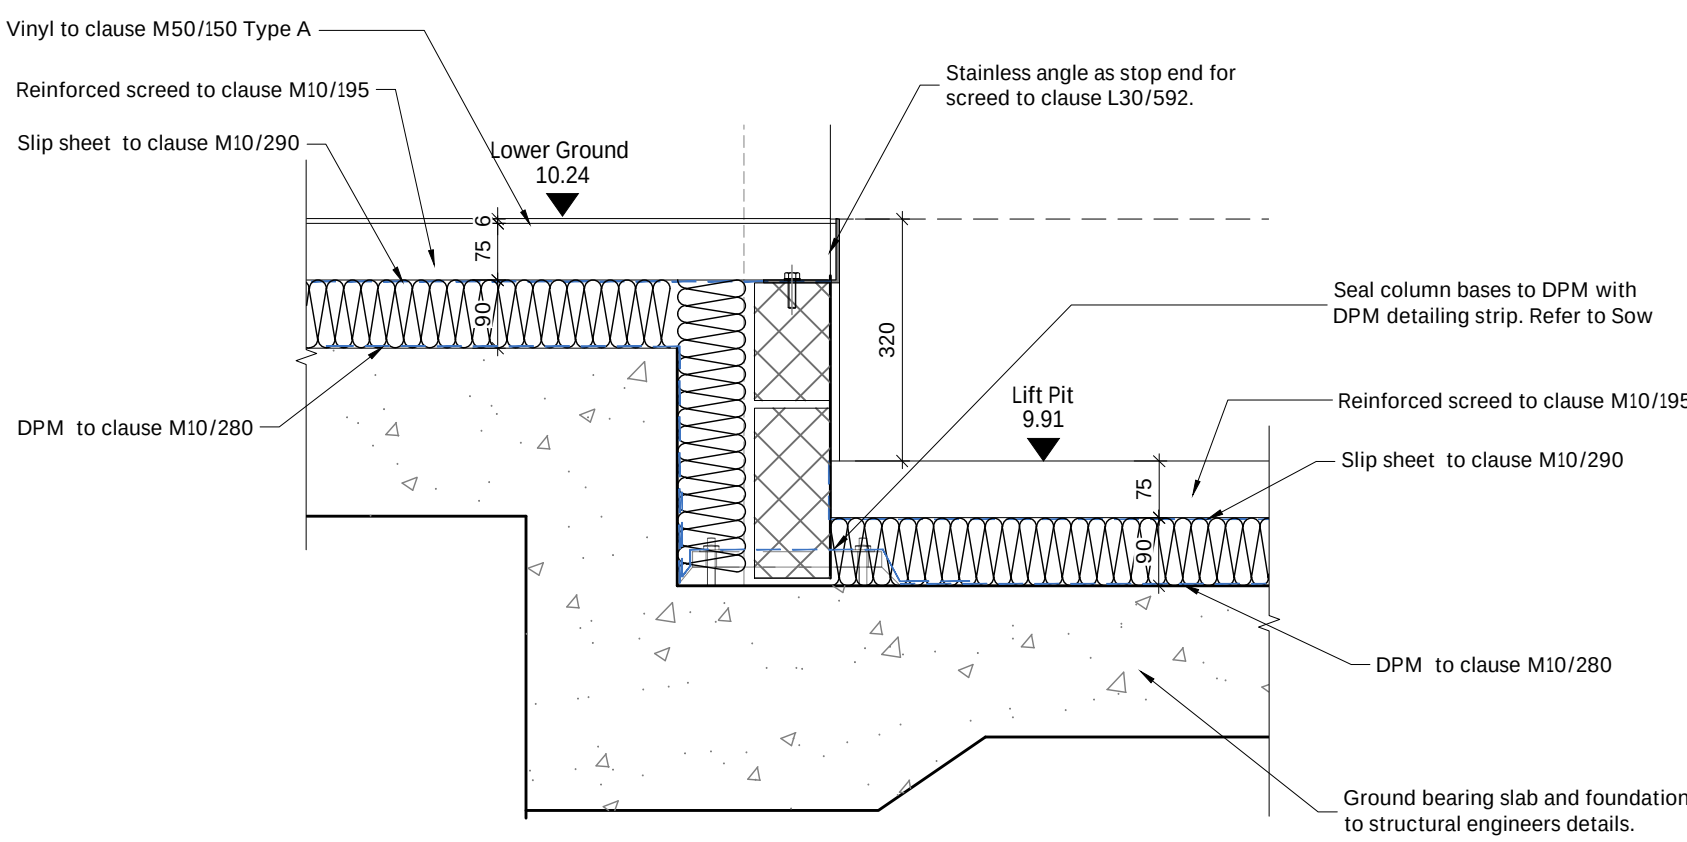

Detail 03
Typical lift pit detail 1:10

 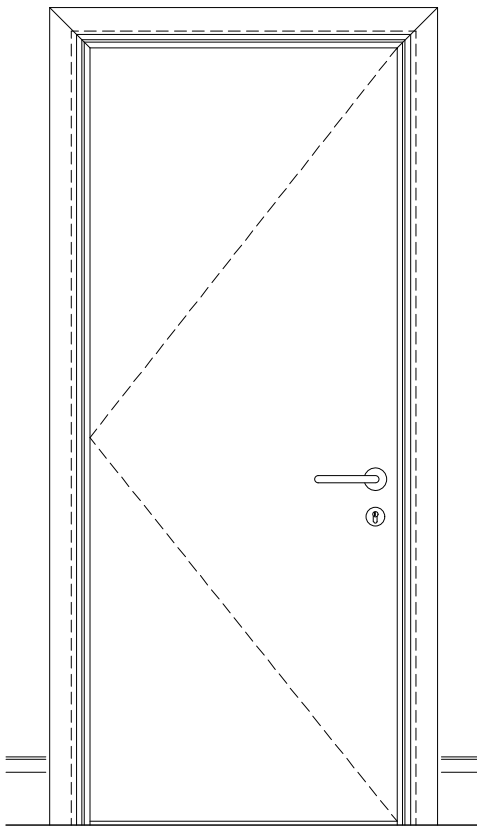

Door Style 1
Typical Ironmongery shown. Refer to door schedule

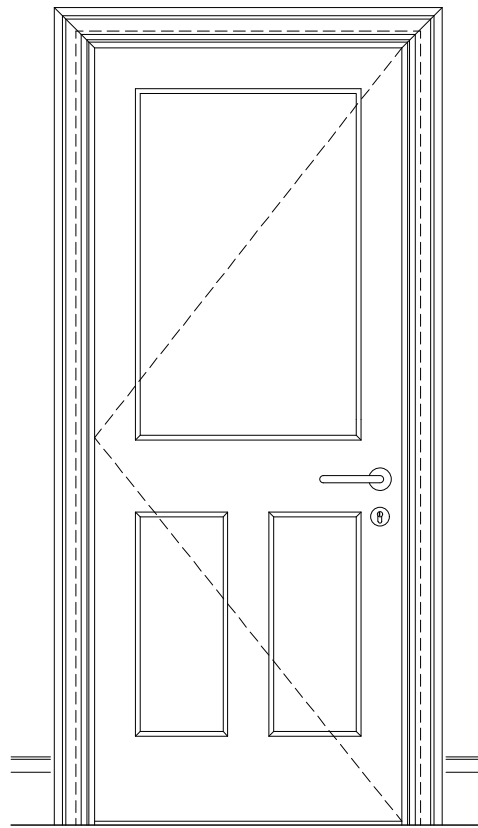

Door Style 2
Typical Ironmongery shown. Refer to door schedule

Detail 04
Typical Door Styles 1:20

P02	Detail 2 altered	28.10.2022	AmW
P01	Issued for Tender	14.10.2022	AmW

rev.	description	date	chkd.
------	-------------	------	-------

client :
London Borough of Haringey

project :
Library Enhancement Works
Muswell Hill Library
Queen's Av, Muswell Hill. London. N10 3PE

drawing title :

Details
As Proposed

FulkersBaileyRussell

london | brighton | bristol | leeds | reading | manchester

info@fulkers.co.uk // www.fulkers.co.uk // 020 3735 5792

drawn: SP	chkd : AmW	date: Sep 2022
proj no : 21.3453		scale: 1:10@A1
identifier : 3453-FBR-A1-GF-DR-A1-403		
status: D2 (Tender)		rev no: P02