


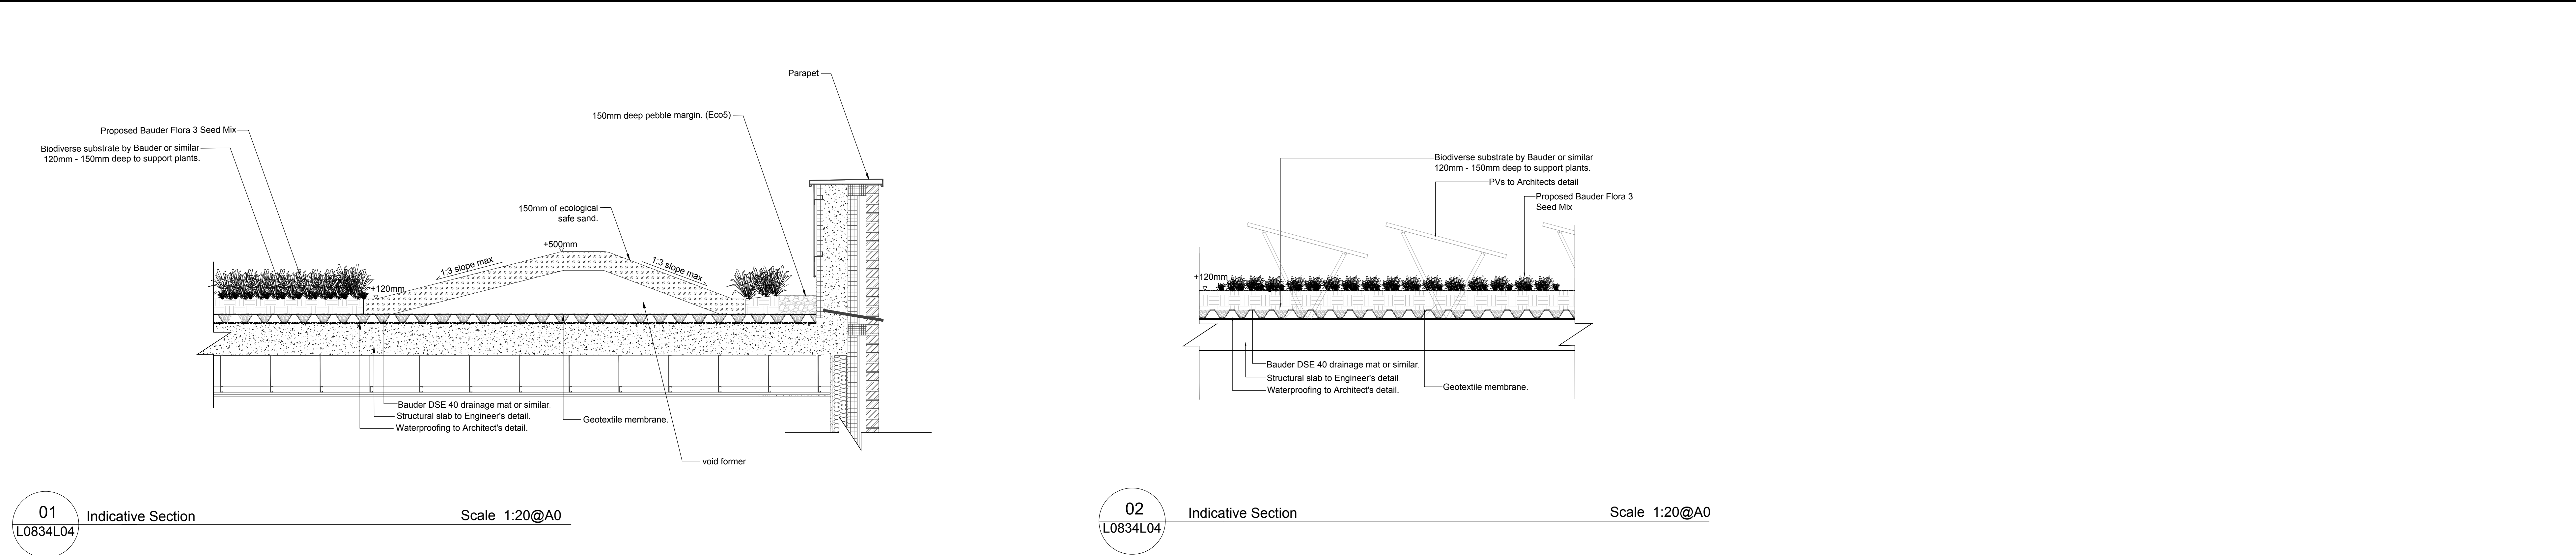

01 Indicative Section Scale 1:20@A0

02 Indicative Section Scale 1:20@A0



02 Roof Plan Scale 1:200@A0

- NOTES:
1. This drawing is to be read in conjunction with all relevant contract documentation from the design team, with any conflicting information to be brought to the attention of Davis Landscape Ltd in writing before commencing on site.
 2. The contractor is to check and verify all levels and dimensions before construction. Any discrepancies are to be brought to the attention of Davis Landscape Ltd in writing before commencing on site.
 3. All dimensions in mm, unless otherwise stated.
 4. Do not scale from this drawing.
 5. All sub base and concrete specification, fixings, brackets & the like to Engineers' details & specification.
 6. We are not liable for the detailed design of above ground drainage, ground drainage, sub-bases, foundations, retaining structures, fall from height barriers and building waterproofing details.
 7. All proprietary products shall be installed in accordance with manufacturers written instructions.
 8. Submit Shop drawings for Davis Landscape Ltd approval before constructing any bespoke landscape item.

- Key:
- Biodiverse substrate, 120mm to 150mm deep to support Bauder Flora 3 Seed Mix.
 - Eco1 Ecological semi-buried log piles in accordance with Buglife creating a green roof best practice guide.
 - Eco2 Ecological flat stones for invertebrates
 - Eco3 Ecological rope coils
 - Eco4 Ecological water trays
 - Eco5 Ecological pebble margin. 20-40mm rounded washed pebbles. Depth: 150mm.
 - Eco6 Ecological sand mounds
 - Growing medium (depth 120mm - 150mm). Spot-heights indicates level above drainage mat.
 - +150mm
 - Indicative location of PVs to Architects detail

Rev	Description	Date	By
B	Updated to Architect's Roof Layout	14/10/22	BA
A	Updated to Engineer's comment.	21/09/22	JD

Davis Landscape Architecture
15 Iliffe Yard, London, SE17 3QA
020 7277 1035
mail@davisla.com | www.davisla.com

Client
Formation Design

Job Title
Remington Road, Haringay

Drawing Title
Landscape General Arrangement Plan
_Roof

Scale : As Shown Drawn :
Date : 01.09.2022 Checked :
Drawing No. : L0834L04 Rev. : B

