



Existing Front Elevation



Existing Rear Elevation

00	07/10/2022	Initial issue	DS	HM
REV	DATE	COMMENT	DRW	CHK



NOTES
These drawings are for planning purposes only. All dimensions indicated are subject to alterations on site. Confirm all dimensions prior to ordering materials and commencing construction.

My-architect

Unit 5e, Canonbury Yard
190 New North Road
London, N1 7BJ
T 07912325101 E harry.molyneux@my-architect.io


PROJECT
43 Napier Road, London, N17 6YG

DRAWING
Existing Elevations


SCALE
1:100 @ A3

STATUS
Planning

DRAWING No.	REVISION
353/01/200	P00

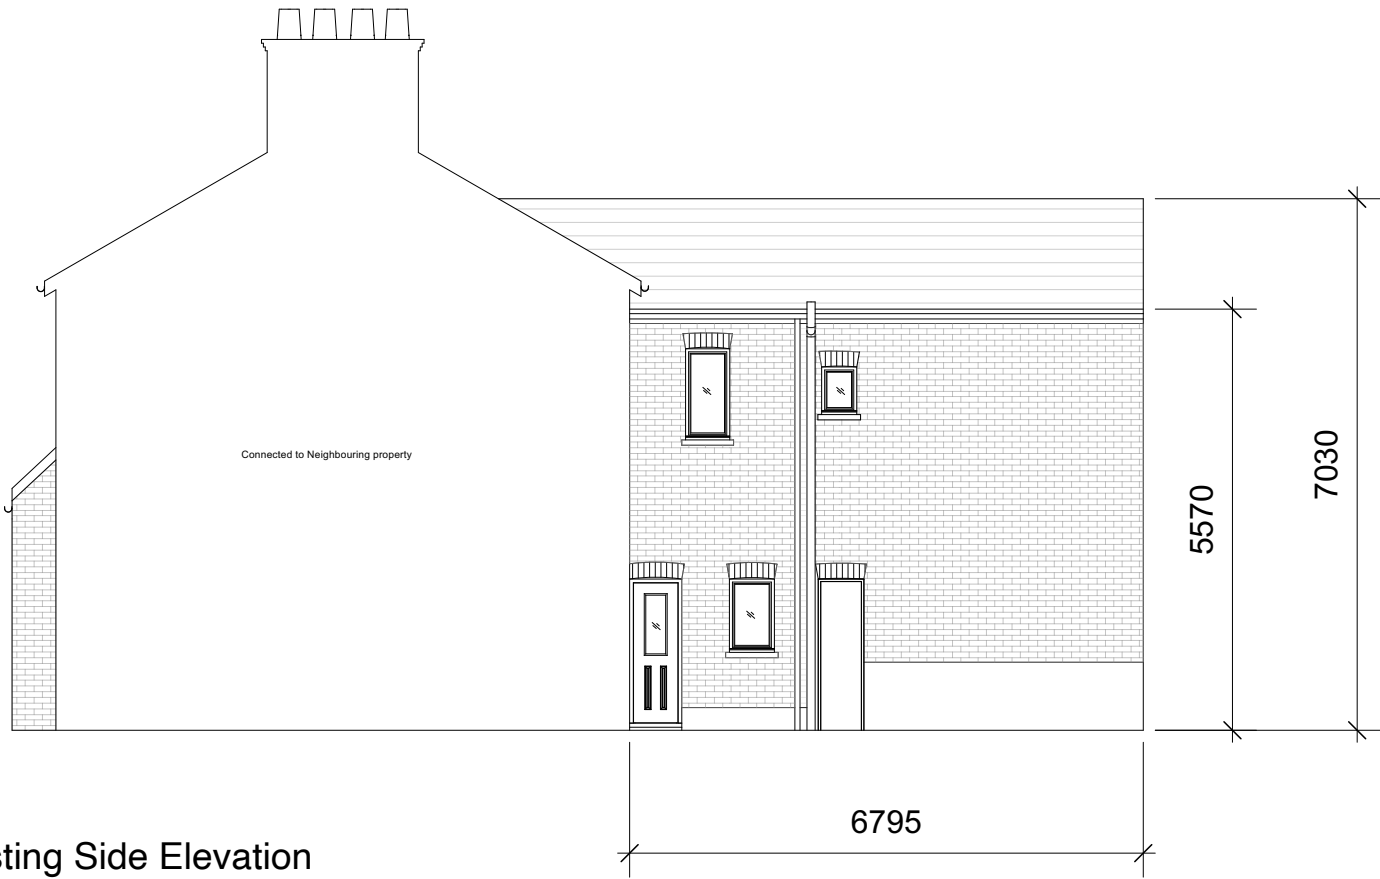

Existing Side Elevation

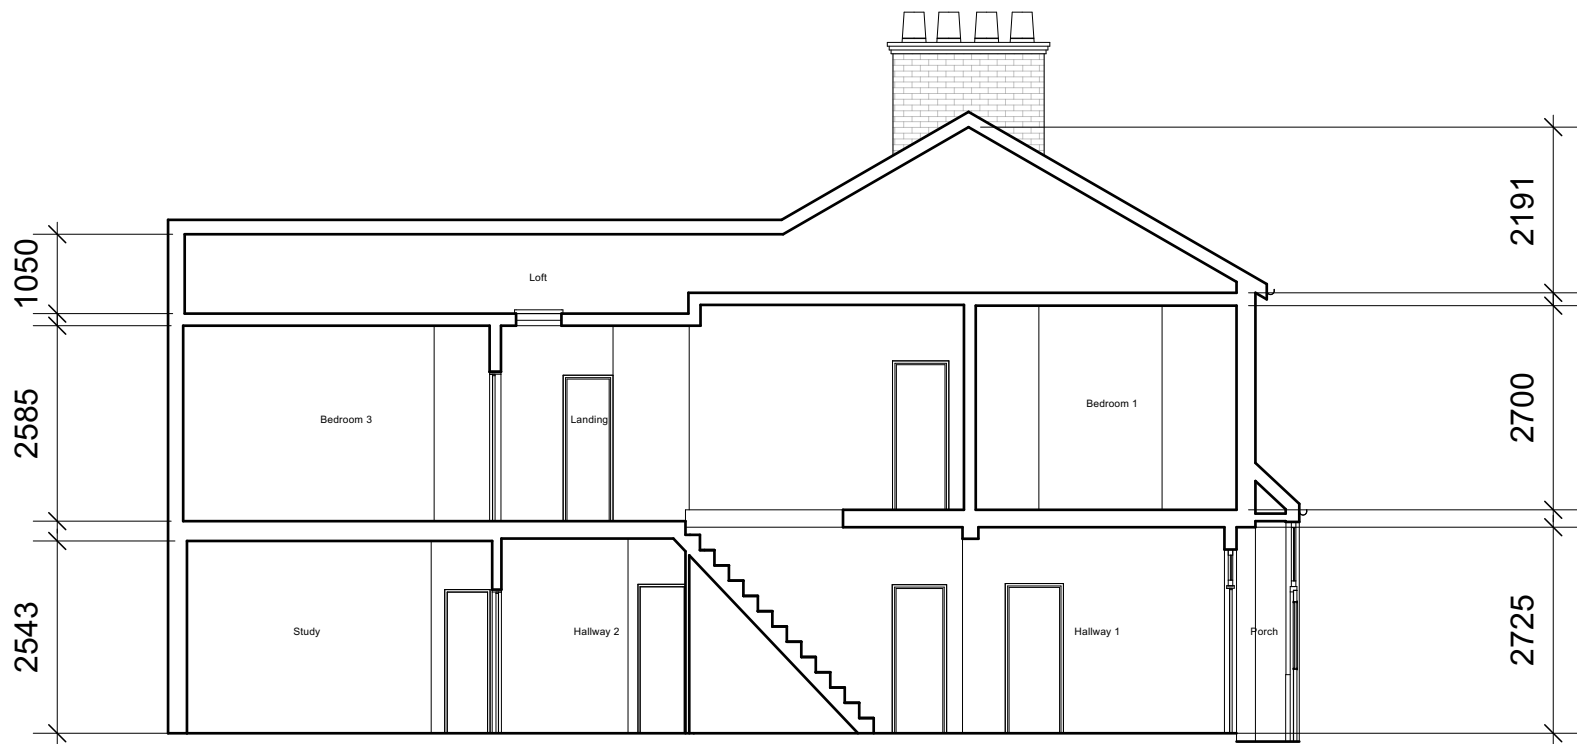

Existing Section AA

00	07/10/2022	Initial issue	DS	HM
REV	DATE	COMMENT	DRW	CHK




NOTES
These drawings are for planning purposes only. All dimensions indicated are subject to alterations on site. Confirm all dimensions prior to ordering materials and commencing construction.

My-architect


Unit 5e, Canonbury Yard
190 New North Road
London, N1 7BJ
T 07912325101 E harry.molyneux@my-architect.io

PROJECT
43 Napier Road, London, N17 6YG
DRAWING
Existing Sections
SCALE
1:100 @ A3
STATUS
Planning

DRAWING No.	REVISION
353/01/201	P00

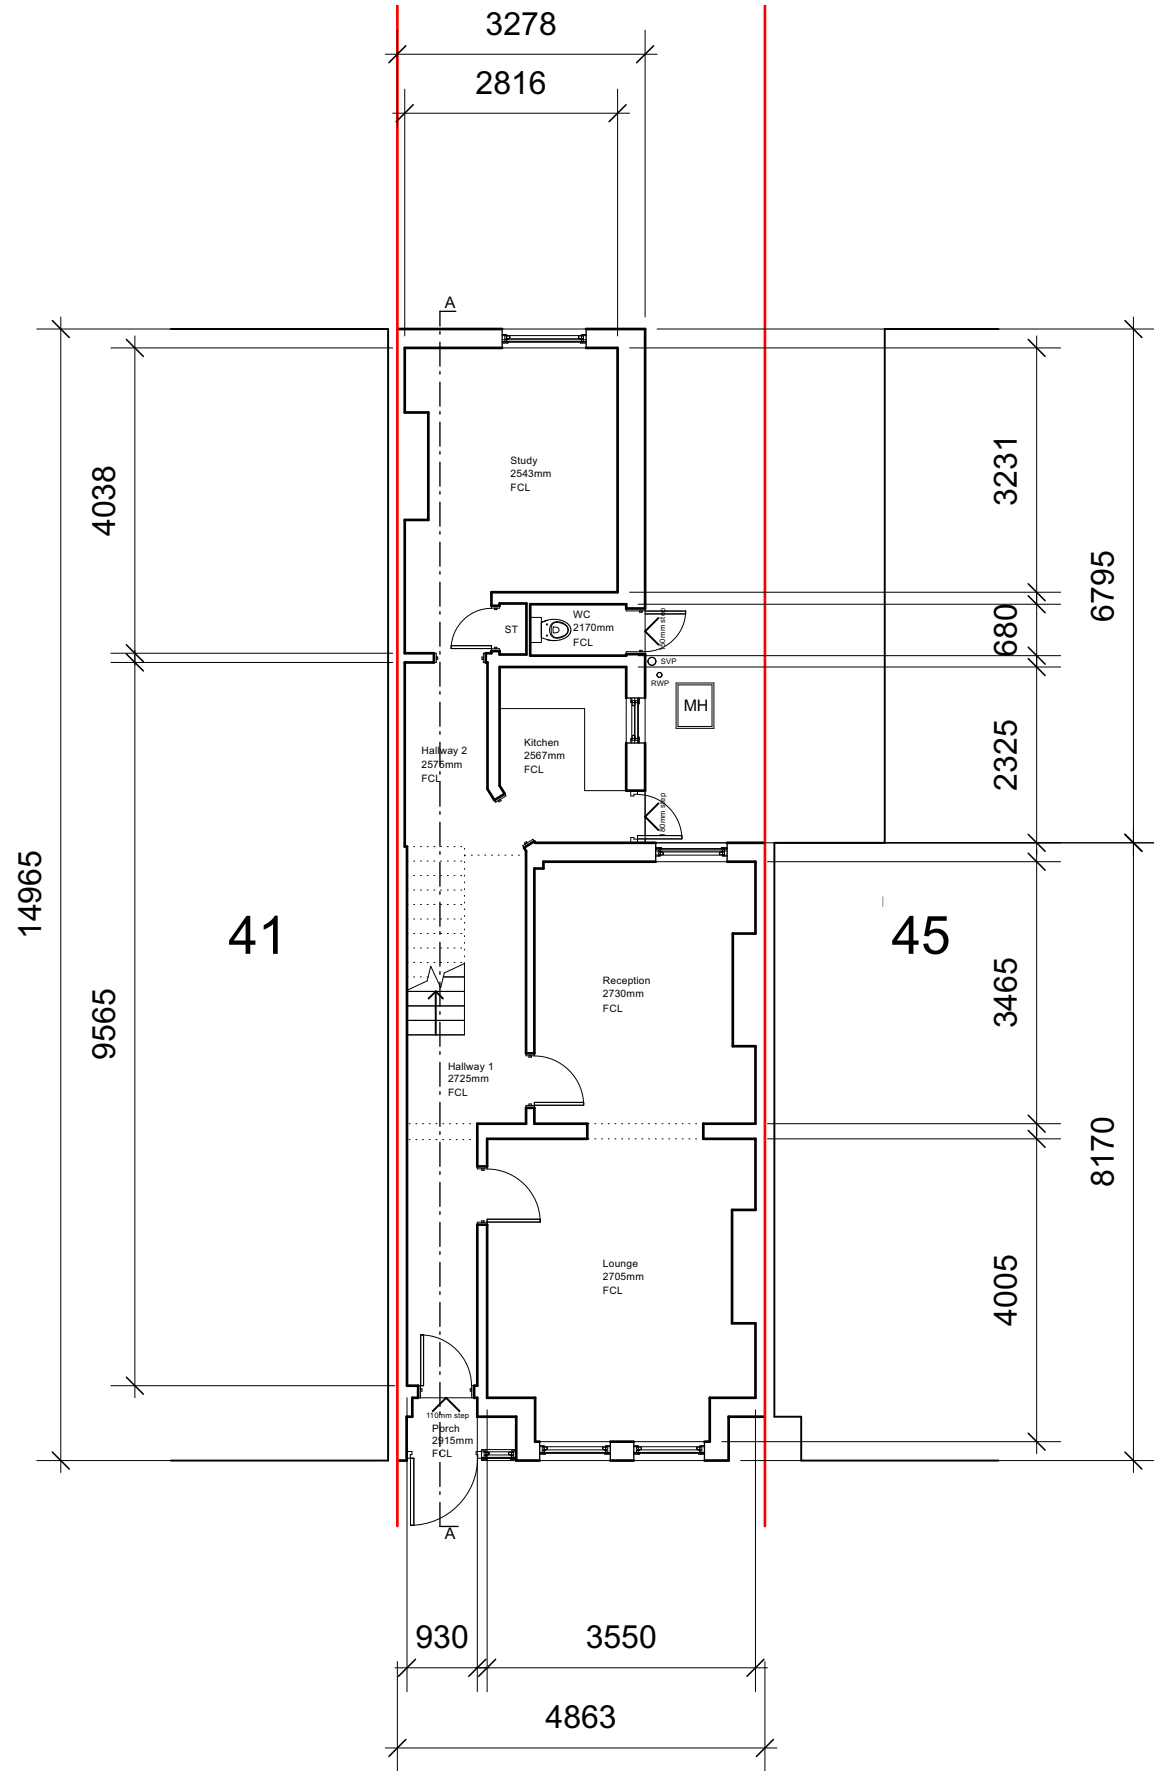


Existing Ground Floor Plan

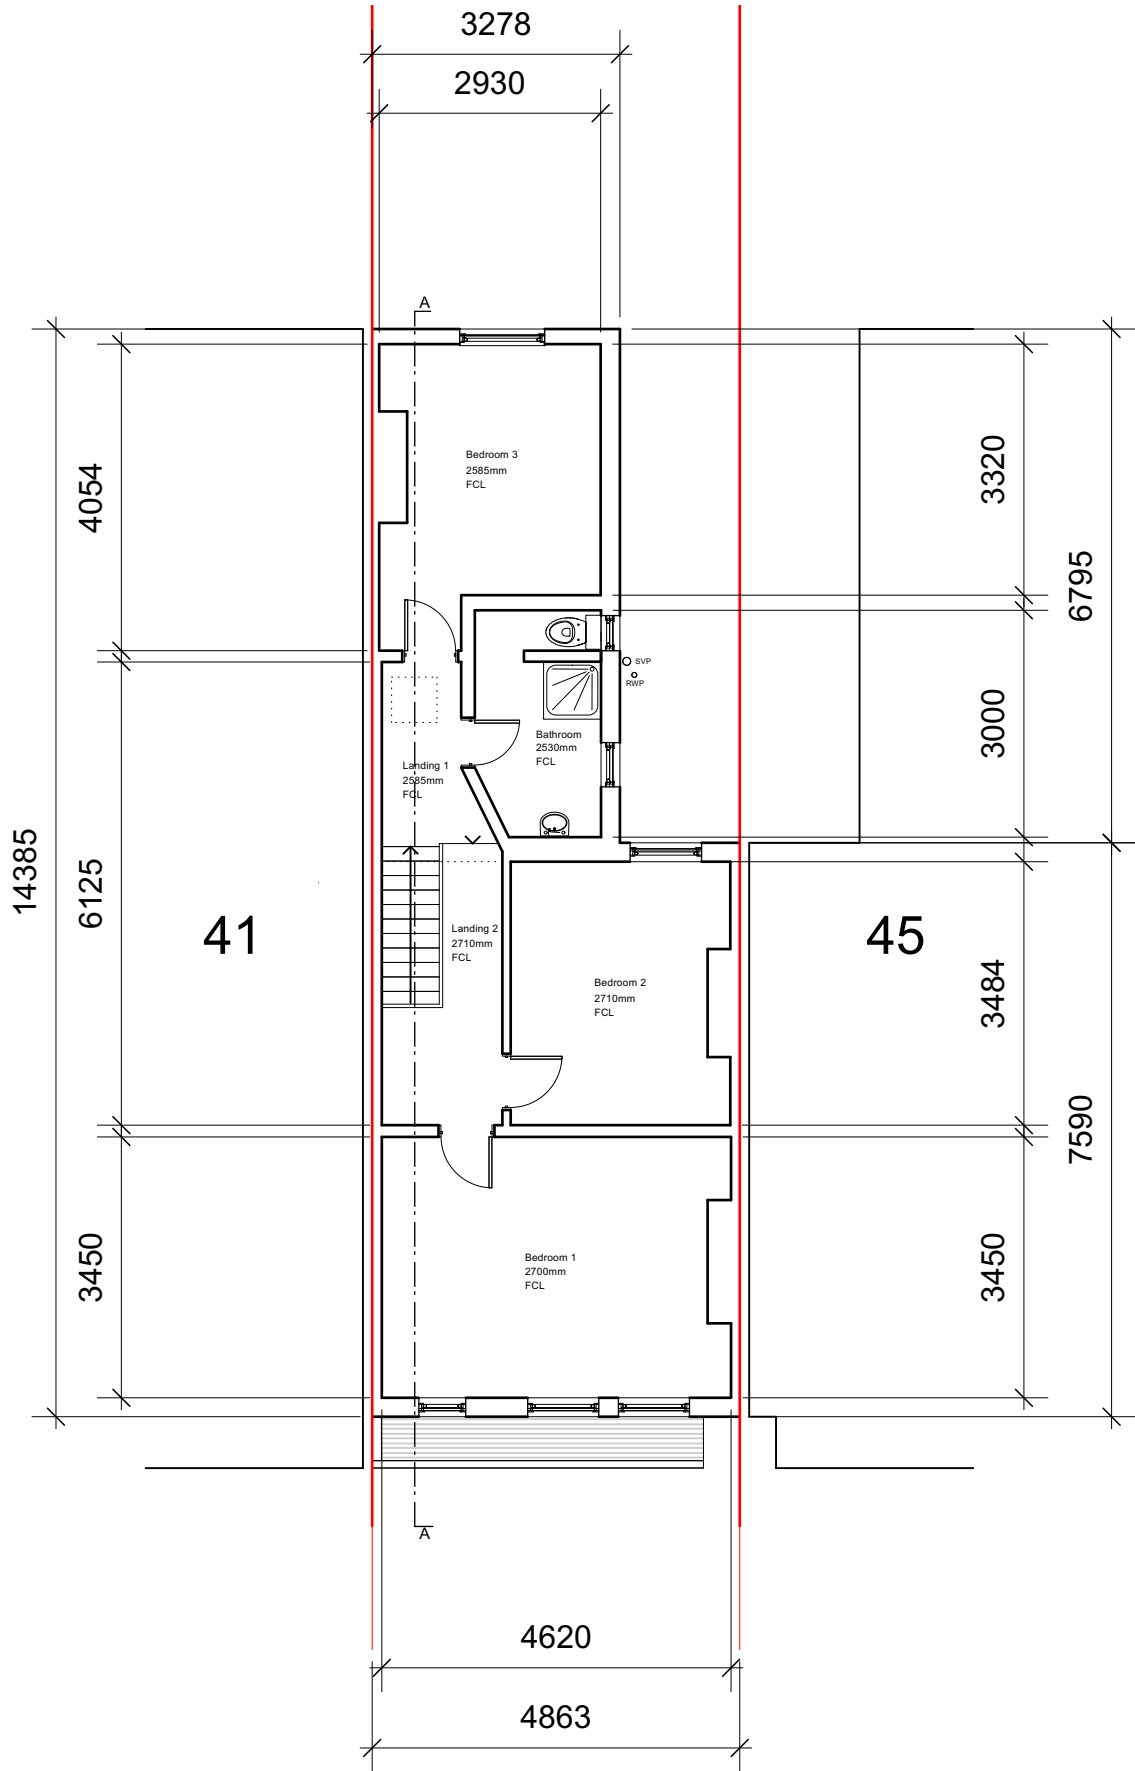

Existing First Floor Plan

00	07/10/2022	Initial issue	DS	HM
REV	DATE	COMMENT	DRW	CHK

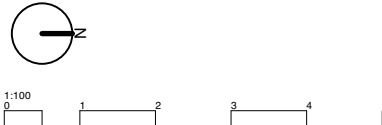

NOTES
These drawings are for planning purposes only. All dimensions indicated are subject to alterations on site. Confirm all dimensions prior to ordering materials and commencing construction.

My-architect

Unit 5e, Canonbury Yard
190 New North Road
London, N1 7BJ
T 07912325101 E harry.molyneux@my-architect.io


PROJECT
43 Napier Road, London, N17 6YG

DRAWING
Existing Floor Plans


SCALE
1:100 @ A3

STATUS
Planning

DRAWING No.	REVISION
353/01/400	P00

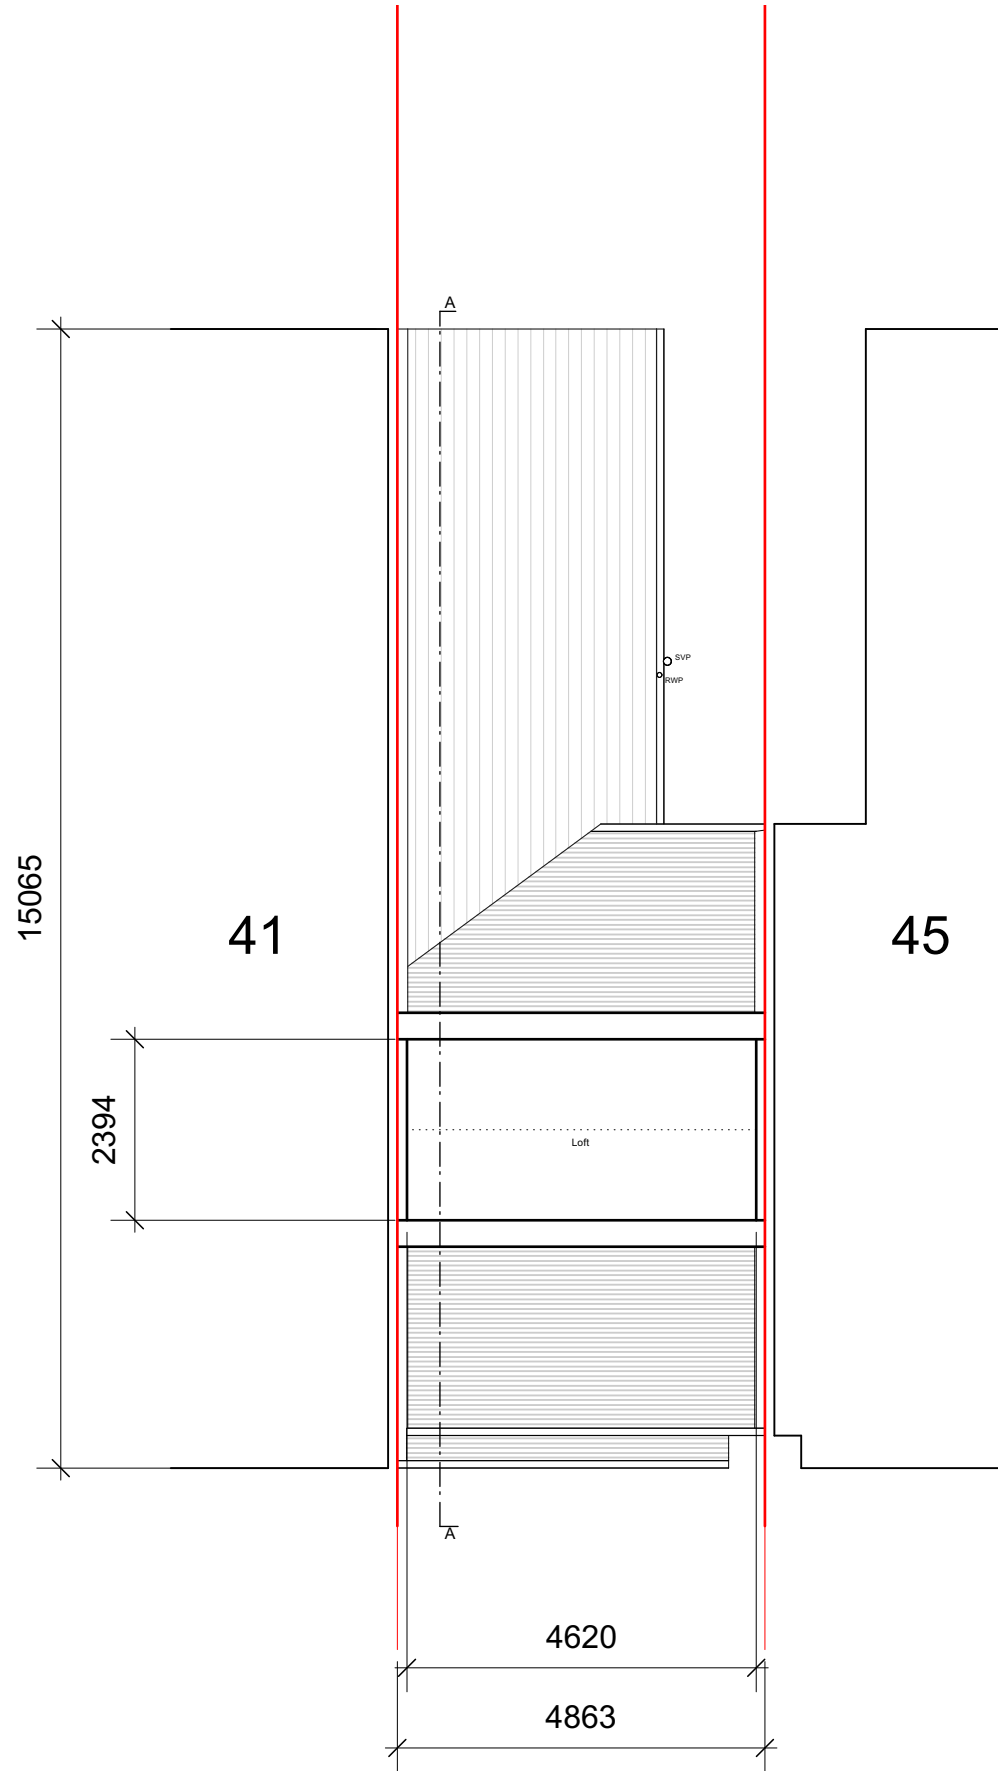


Existing Loft Floor Plan

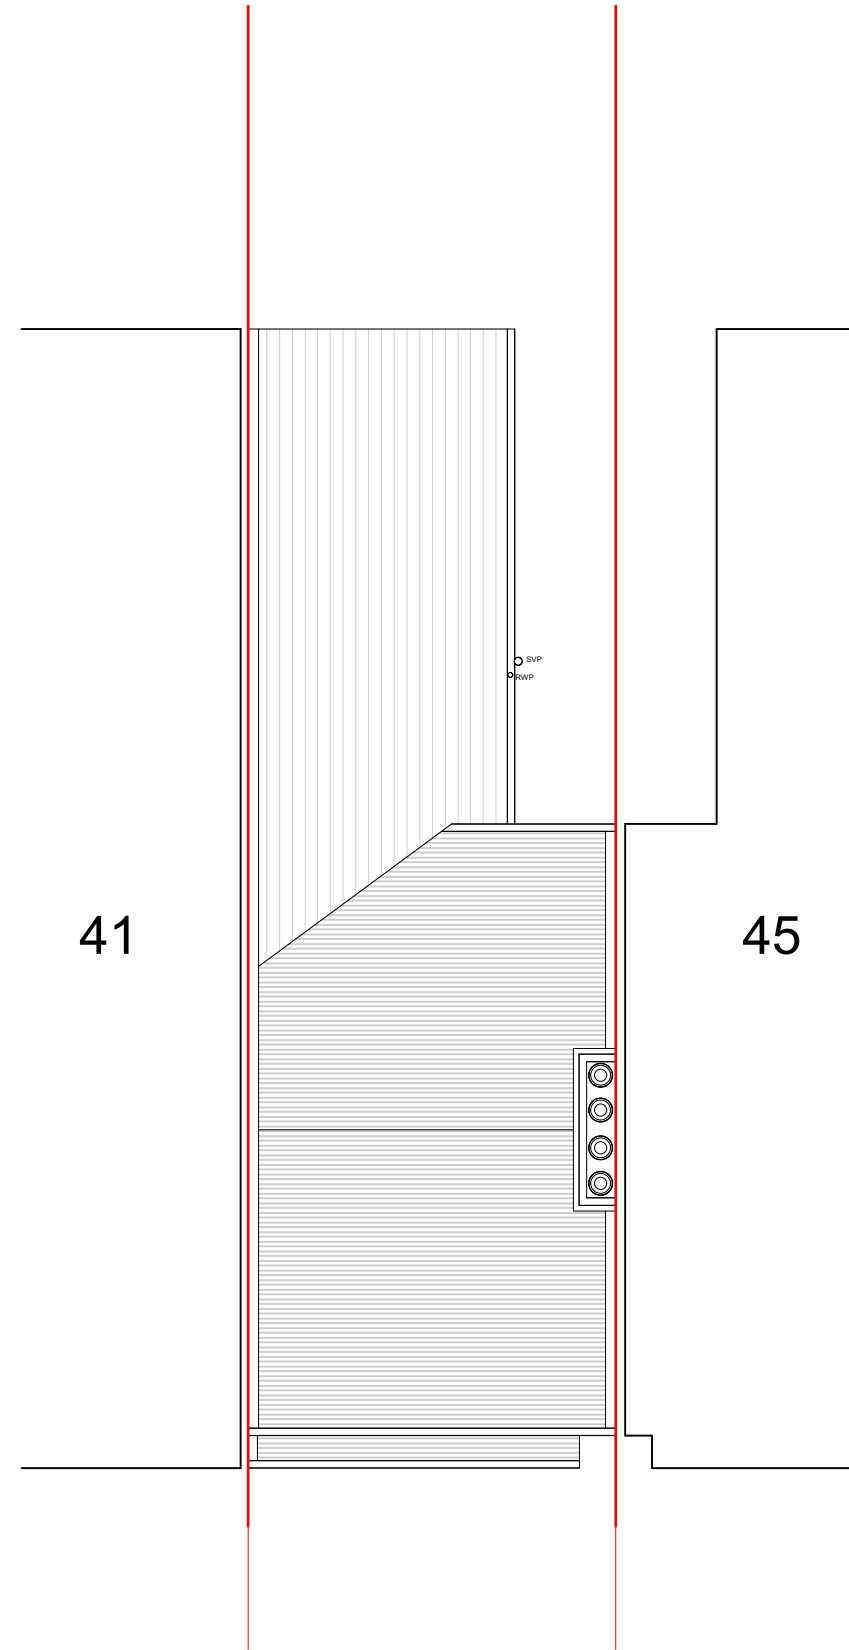

Existing Roof Plan

00	07/10/2022	Initial issue	DS	HM
REV	DATE	COMMENT	DRW	CHK

 

NOTES
These drawings are for planning purposes only. All dimensions indicated are subject to alterations on site. Confirm all dimensions prior to ordering materials and commencing construction.

My-architect

Unit 5e, Canonbury Yard
190 New North Road
London, N1 7BJ
T 07912325101 E harry.molyneux@my-architect.io

PROJECT
43 Napier Road, London, N17 6YG

DRAWING
Existing Floor Plans

SCALE
1:100 @ A3

STATUS
Planning

DRAWING No.	REVISION
353/01/401	P00

Roof lights to not protrude more than 0.15m from the plane of the original roof slope.



Proposed Front Elevation

Hung slate tiles or similar to match existing roof.

Anthracite coloured uPVC frame or similar to match existing.



Proposed Rear Elevation

00	07/10/2022	Initial issue	DS	HM
REV	DATE	COMMENT	DRW	CHK



NOTES
These drawings are for planning purposes only. All dimensions indicated are subject to alterations on site. Confirm all dimensions prior to ordering materials and commencing construction.

My-architect

Unit 5e, Canonbury Yard
190 New North Road
London, N1 7BJ
T 07912325101 E harry.molyneux@my-architect.io

PROJECT
43 Napier Road, London, N17 6YG




DRAWING
Proposed Elevations

SCALE
1:100 @ A3

STATUS
Planning

DRAWING No.
353/03/200

REVISION
P00

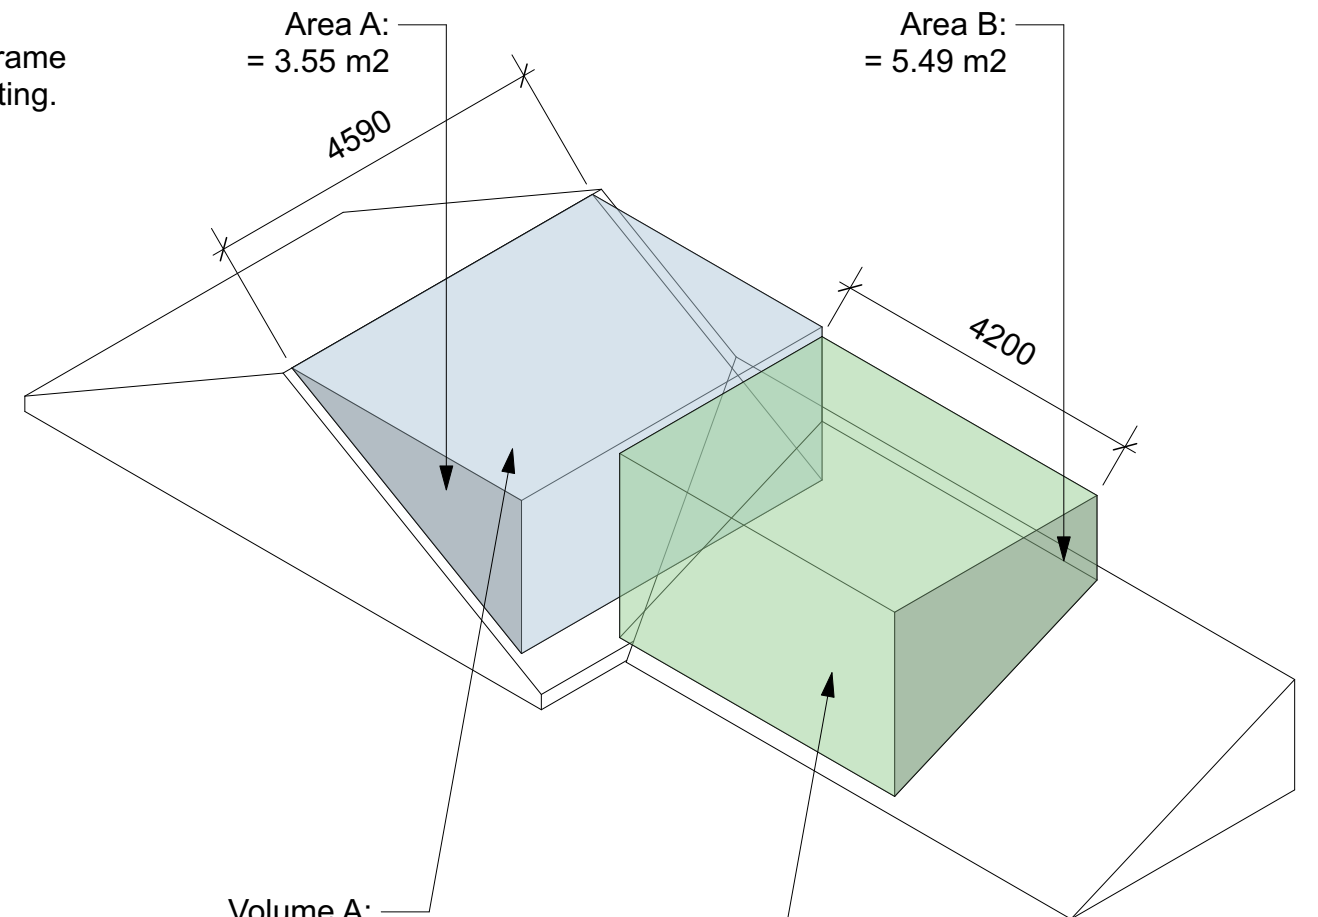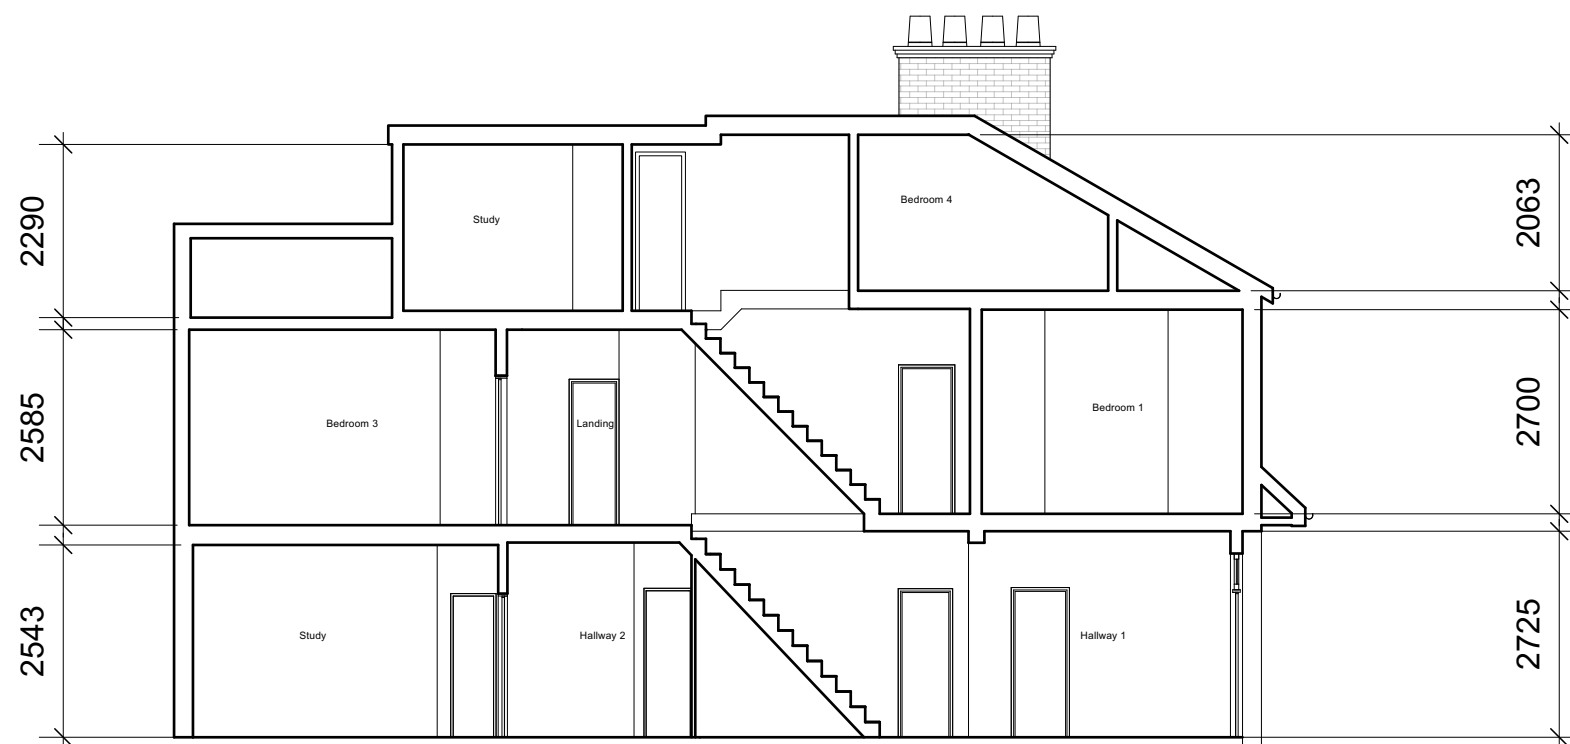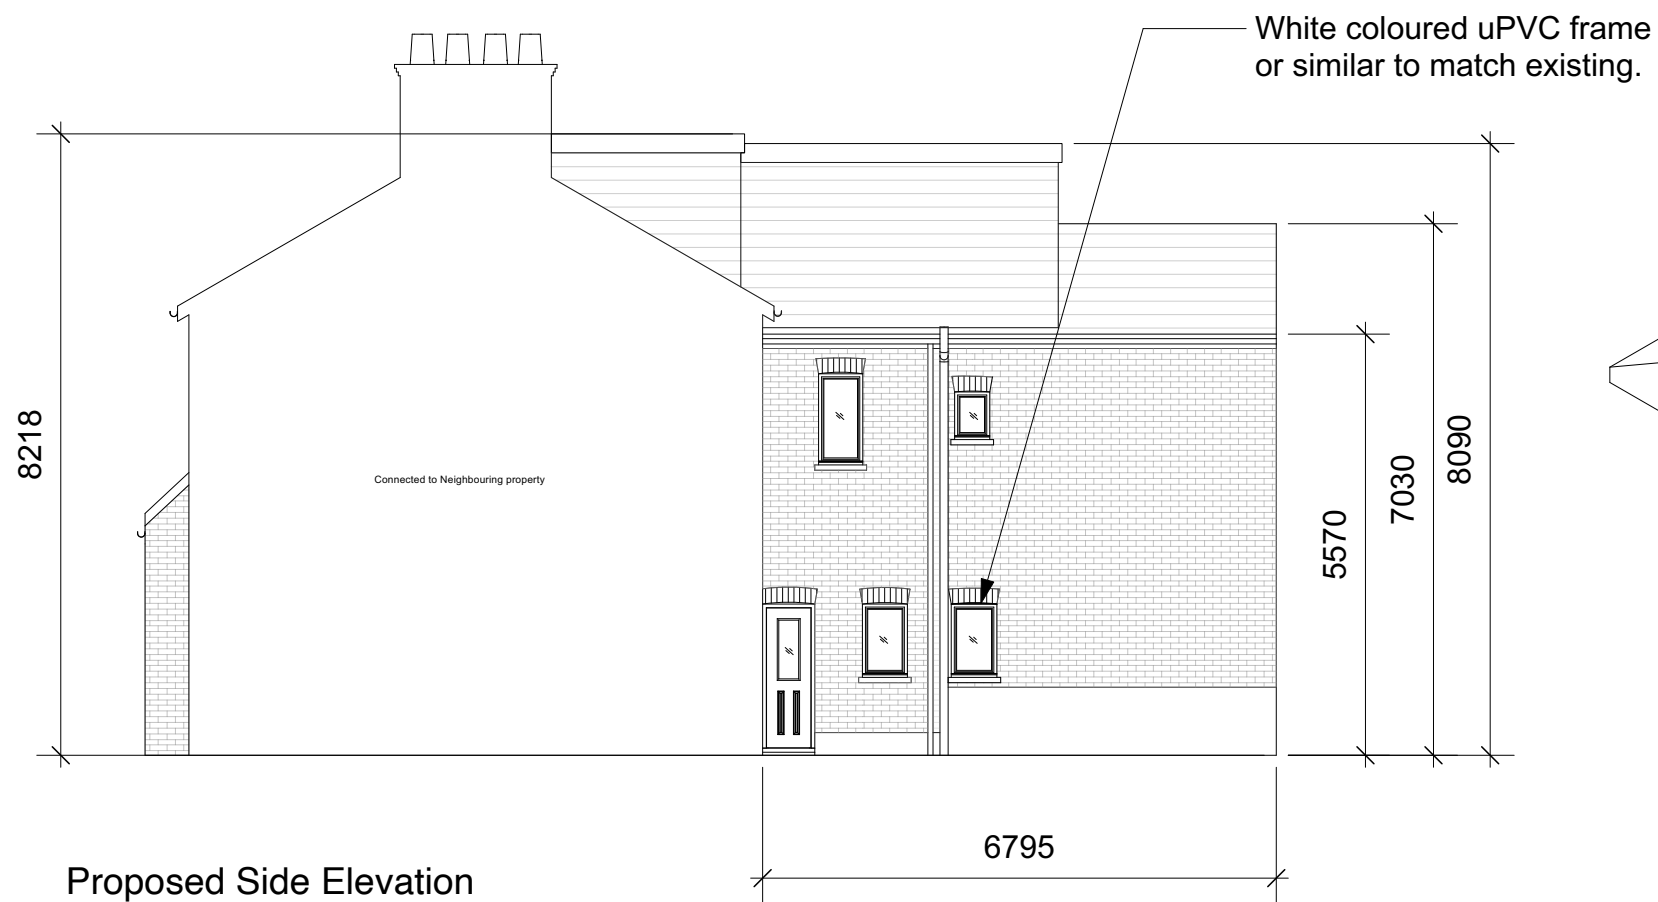


Volume A:
= 3.55 m2 x 4.590 m
= 16.29 m3

Volume B:
= 5.49 m2 x 4.200m
= 23.06 m3

Volume Calculation:

= Volume A + Volume B
= 16.29 m3 + 23.06 m3
= **39.35 m3**

00	07/10/2022	Initial issue	DS	HM
REV	DATE	COMMENT	DRW	CHK

 

NOTES
These drawings are for planning purposes only. All dimensions indicated are subject to alterations on site. Confirm all dimensions prior to ordering materials and commencing construction.

My-architect

Unit 5e, Canonbury Yard
190 New North Road
London, N1 7BJ
T 07912325101 E harry.molyneux@my-architect.io


PROJECT
43 Napier Road, London, N17 6YG

DRAWING
Proposed Sections


SCALE
1:100 @ A3

STATUS
Planning

DRAWING No.	REVISION
353/03/201	P00

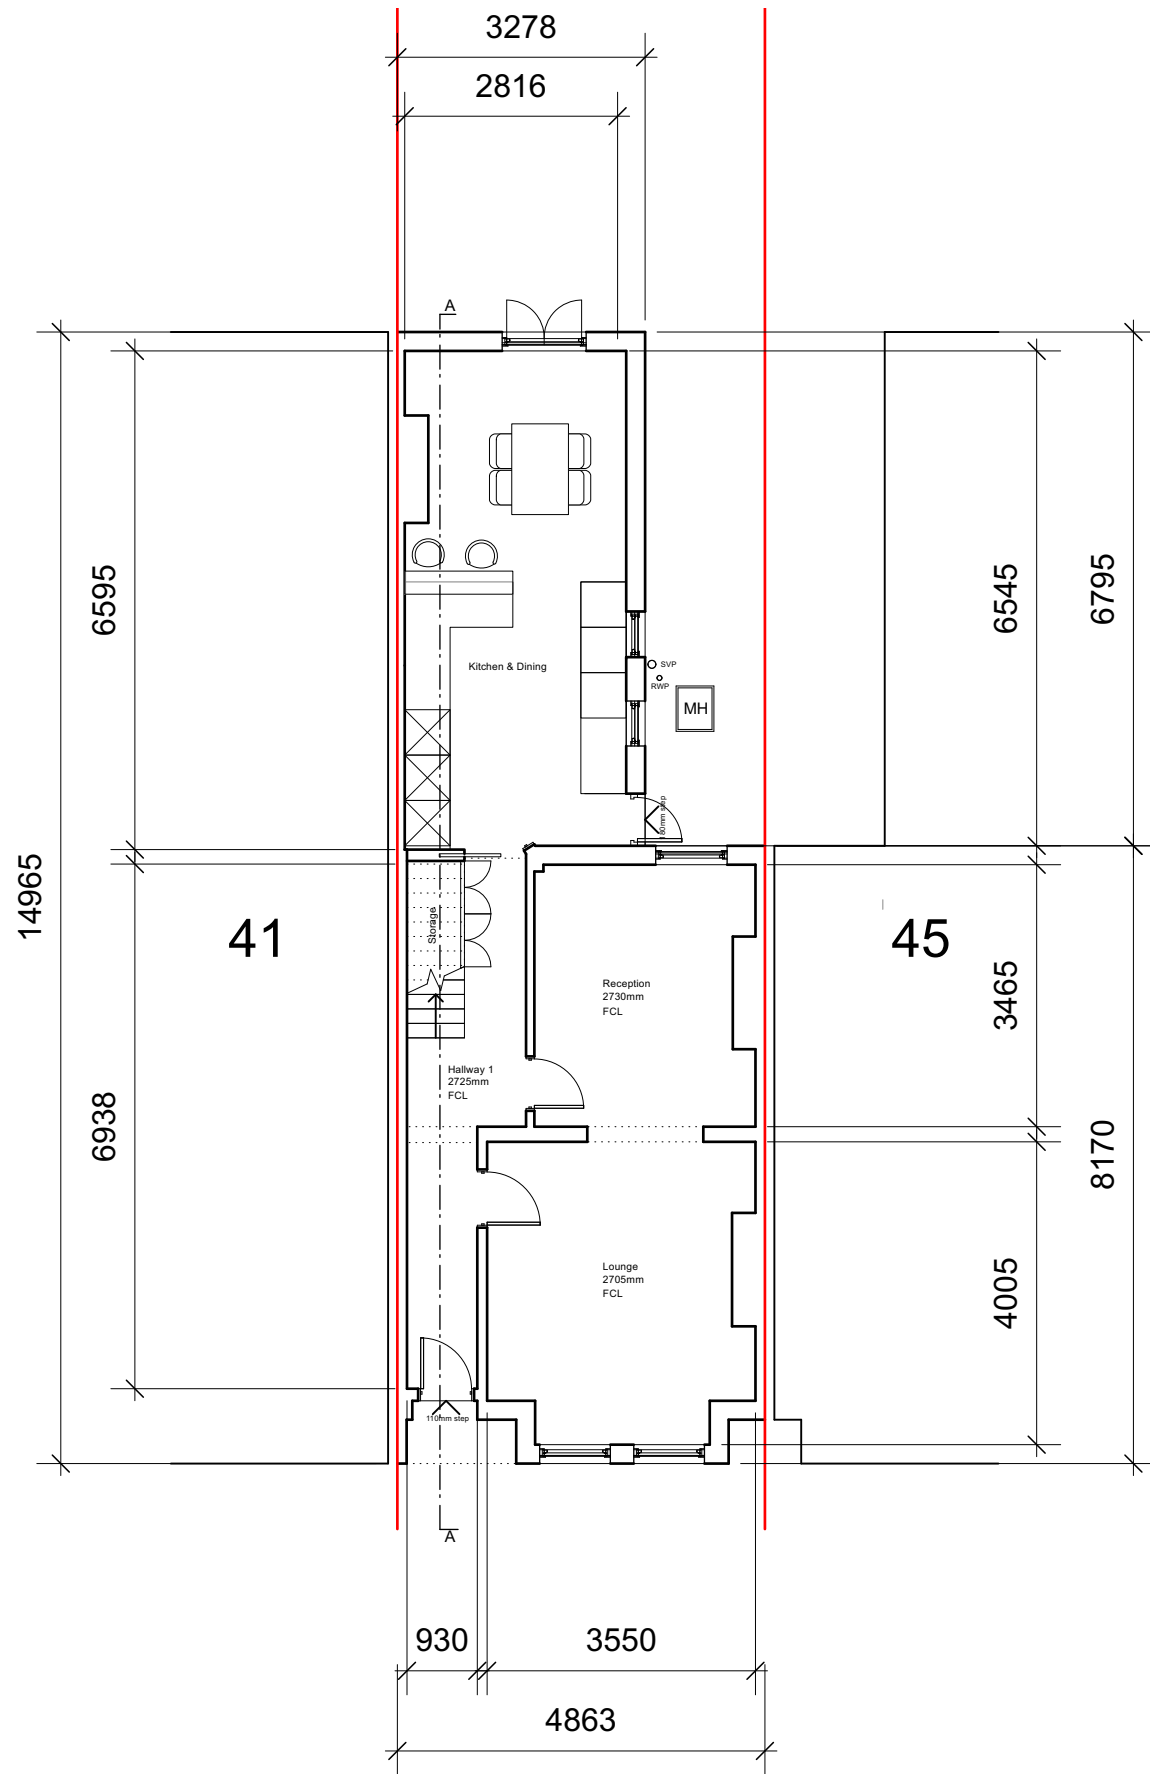

Proposed Ground Floor Plan

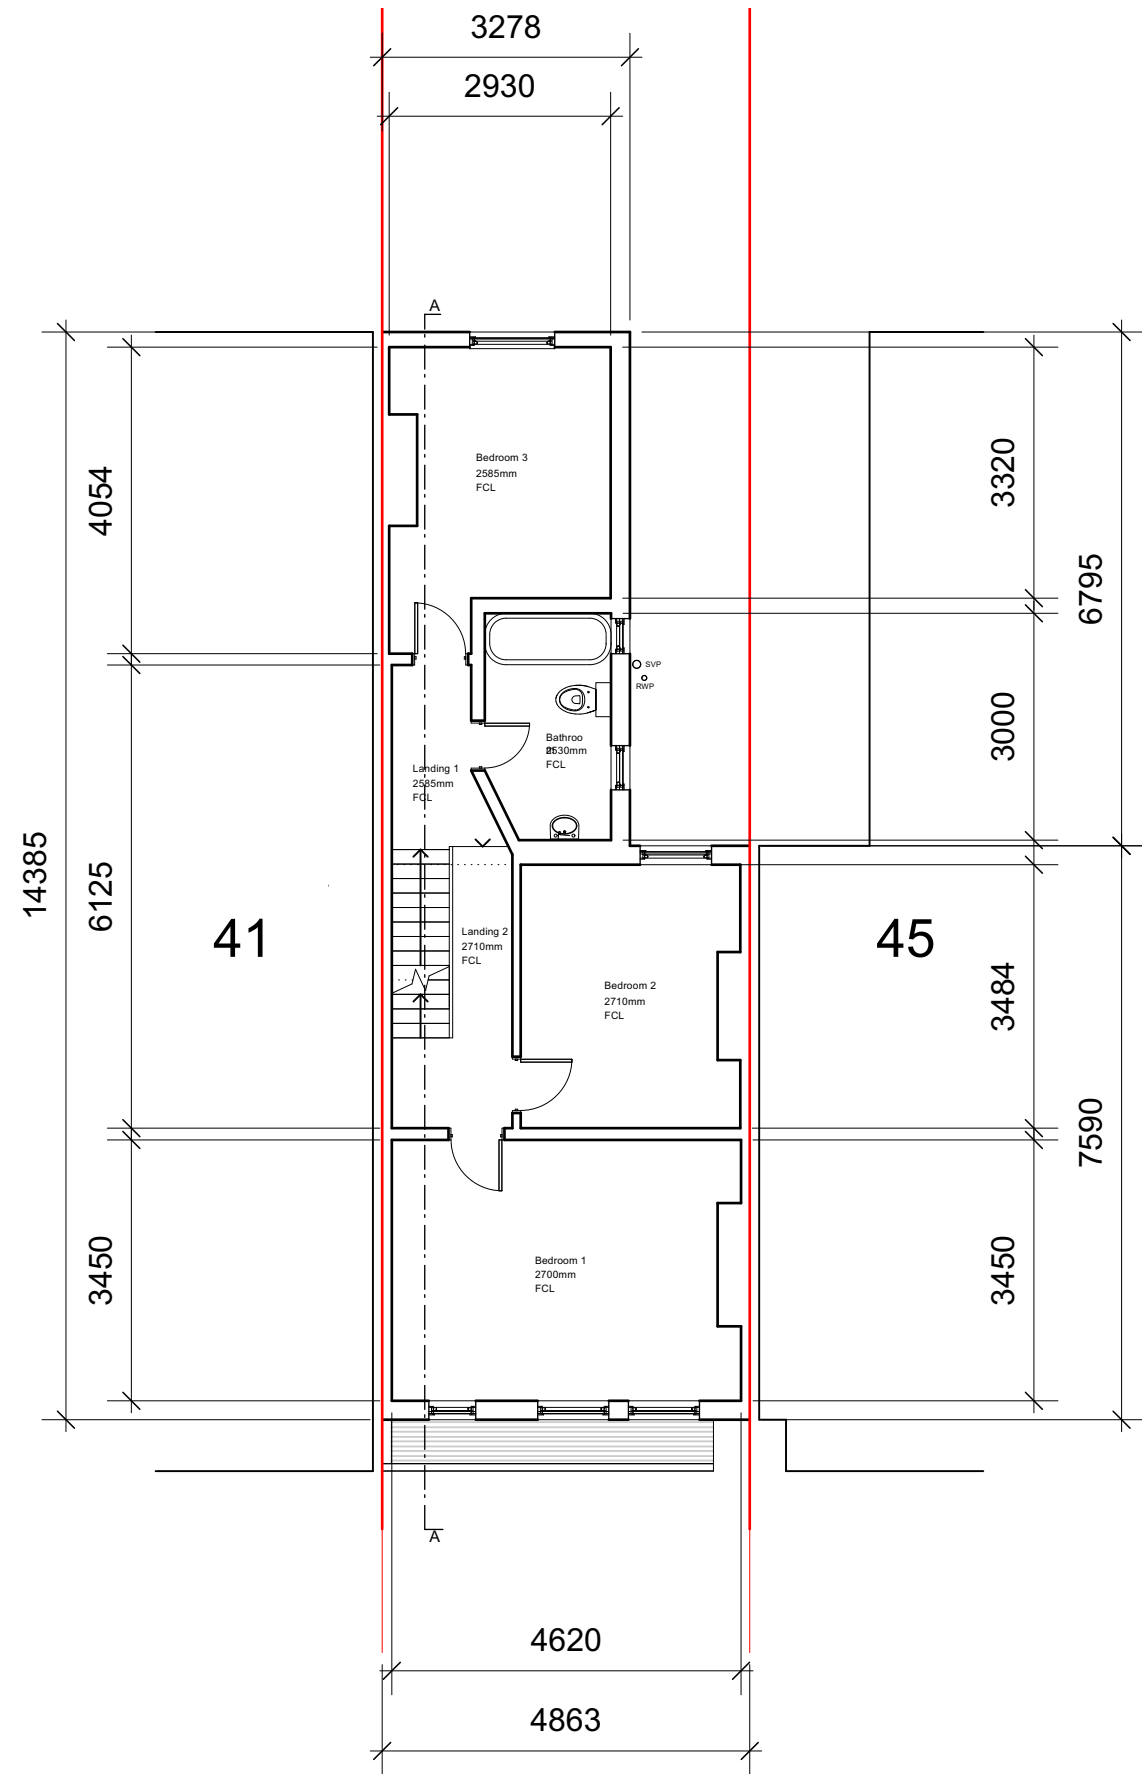

Proposed First Floor Plan

00	07/10/2022	Initial issue	DS	HM
REV	DATE	COMMENT	DRW	CHK



NOTES
These drawings are for planning purposes only. All dimensions indicated are subject to alterations on site. Confirm all dimensions prior to ordering materials and commencing construction.

My-architect

Unit 5e, Canonbury Yard
190 New North Road
London, N1 7BJ
T 07912325101 E harry.molyneux@my-architect.io

PROJECT
43 Napier Road, London, N17 6YG

DRAWING
Proposed Floor Plans

SCALE
1:100 @ A3

STATUS
Planning

DRAWING No. **353/03/400** REVISION **P00**



Existing Block Plan



Proposed Block Plan

00	07/10/2022	Initial issue	DS	HM
REV	DATE	COMMENT	DRW	CHK



NOTES
These drawings are for planning purposes only. All dimensions indicated are subject to alterations on site. Confirm all dimensions prior to ordering materials and commencing construction.

My-architect

Unit 5e, Canonbury Yard
190 New North Road
London, N1 7BJ
T 07912325101 E harry.molyneux@my-architect.io

PROJECT
43 Napier Road, London, N17 6YG
DRAWING
Block Plans
SCALE
1:500 @ A3
STATUS
Planning

DRAWING No.
353/01/500
REVISION
P00