




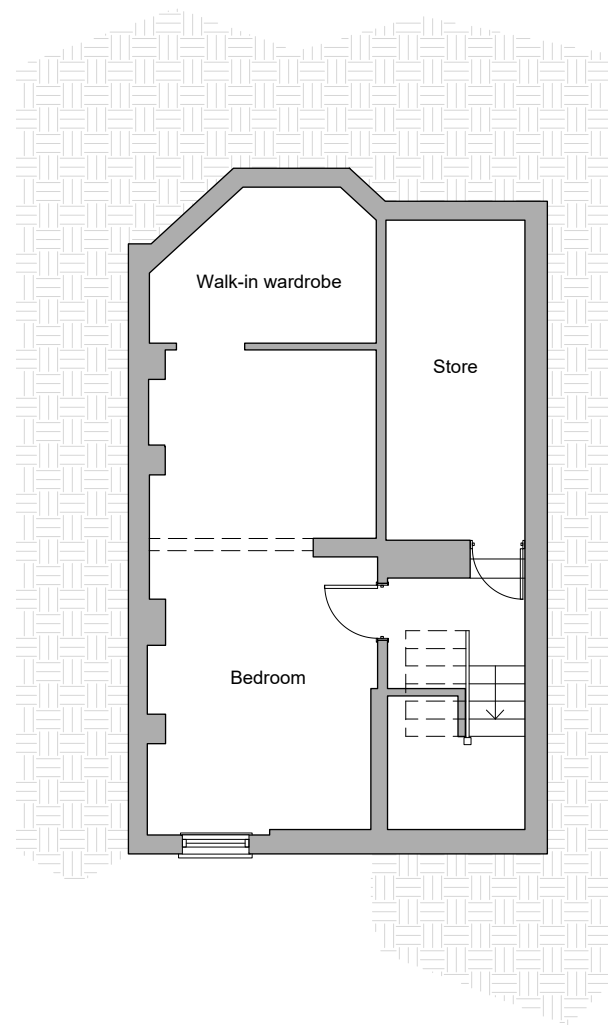



Proposed Basement Plan

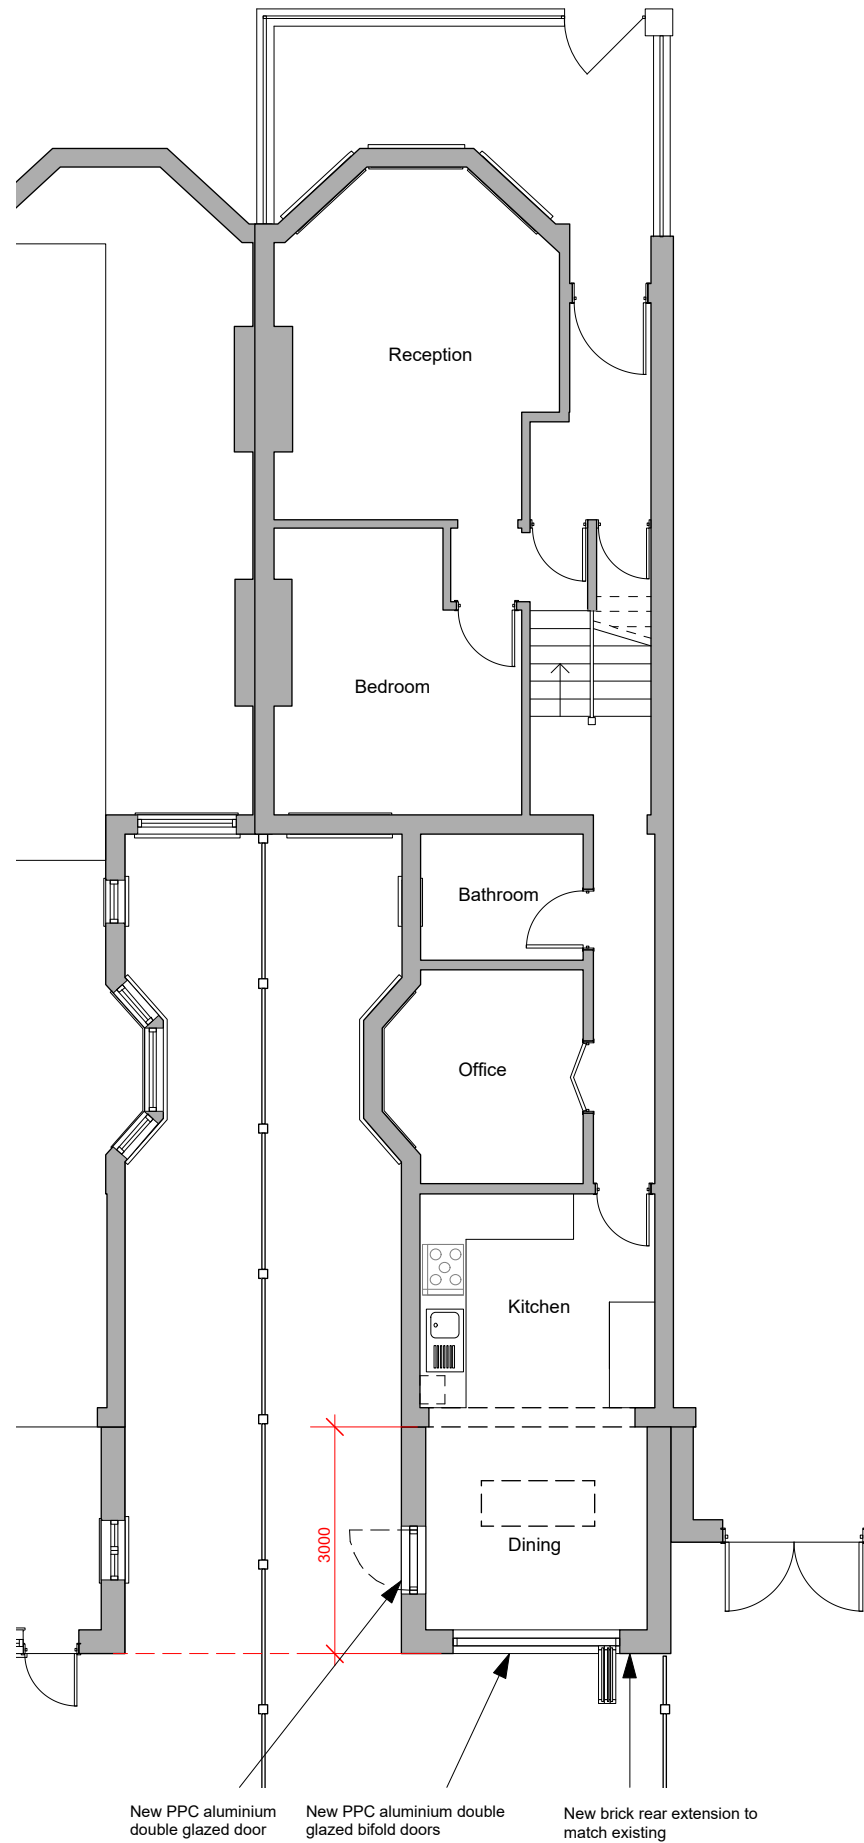

Proposed Ground Floor Plan

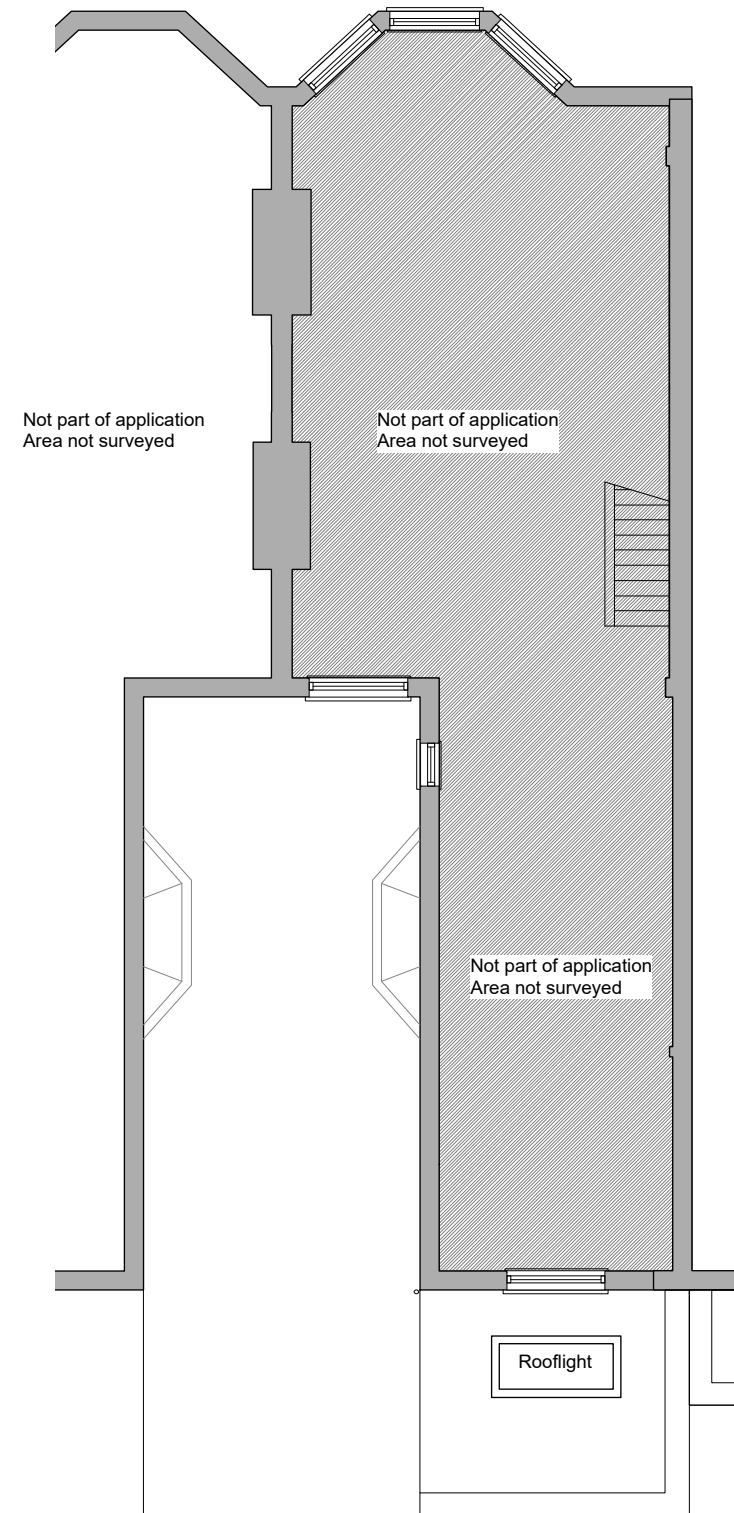

Proposed First Floor Plan

  

LIVE-IN DESIGN
architectural

client
Tobias Trombik and Judy Tumber
34 Mattison Road, London N4 1BD

project
Planning
Rear extension

drawing title
Proposed plans

date
08/09/22

scale
1:100@A3

dwn
AW

drawing number
086_PL_005

sheet no.

rev
01