



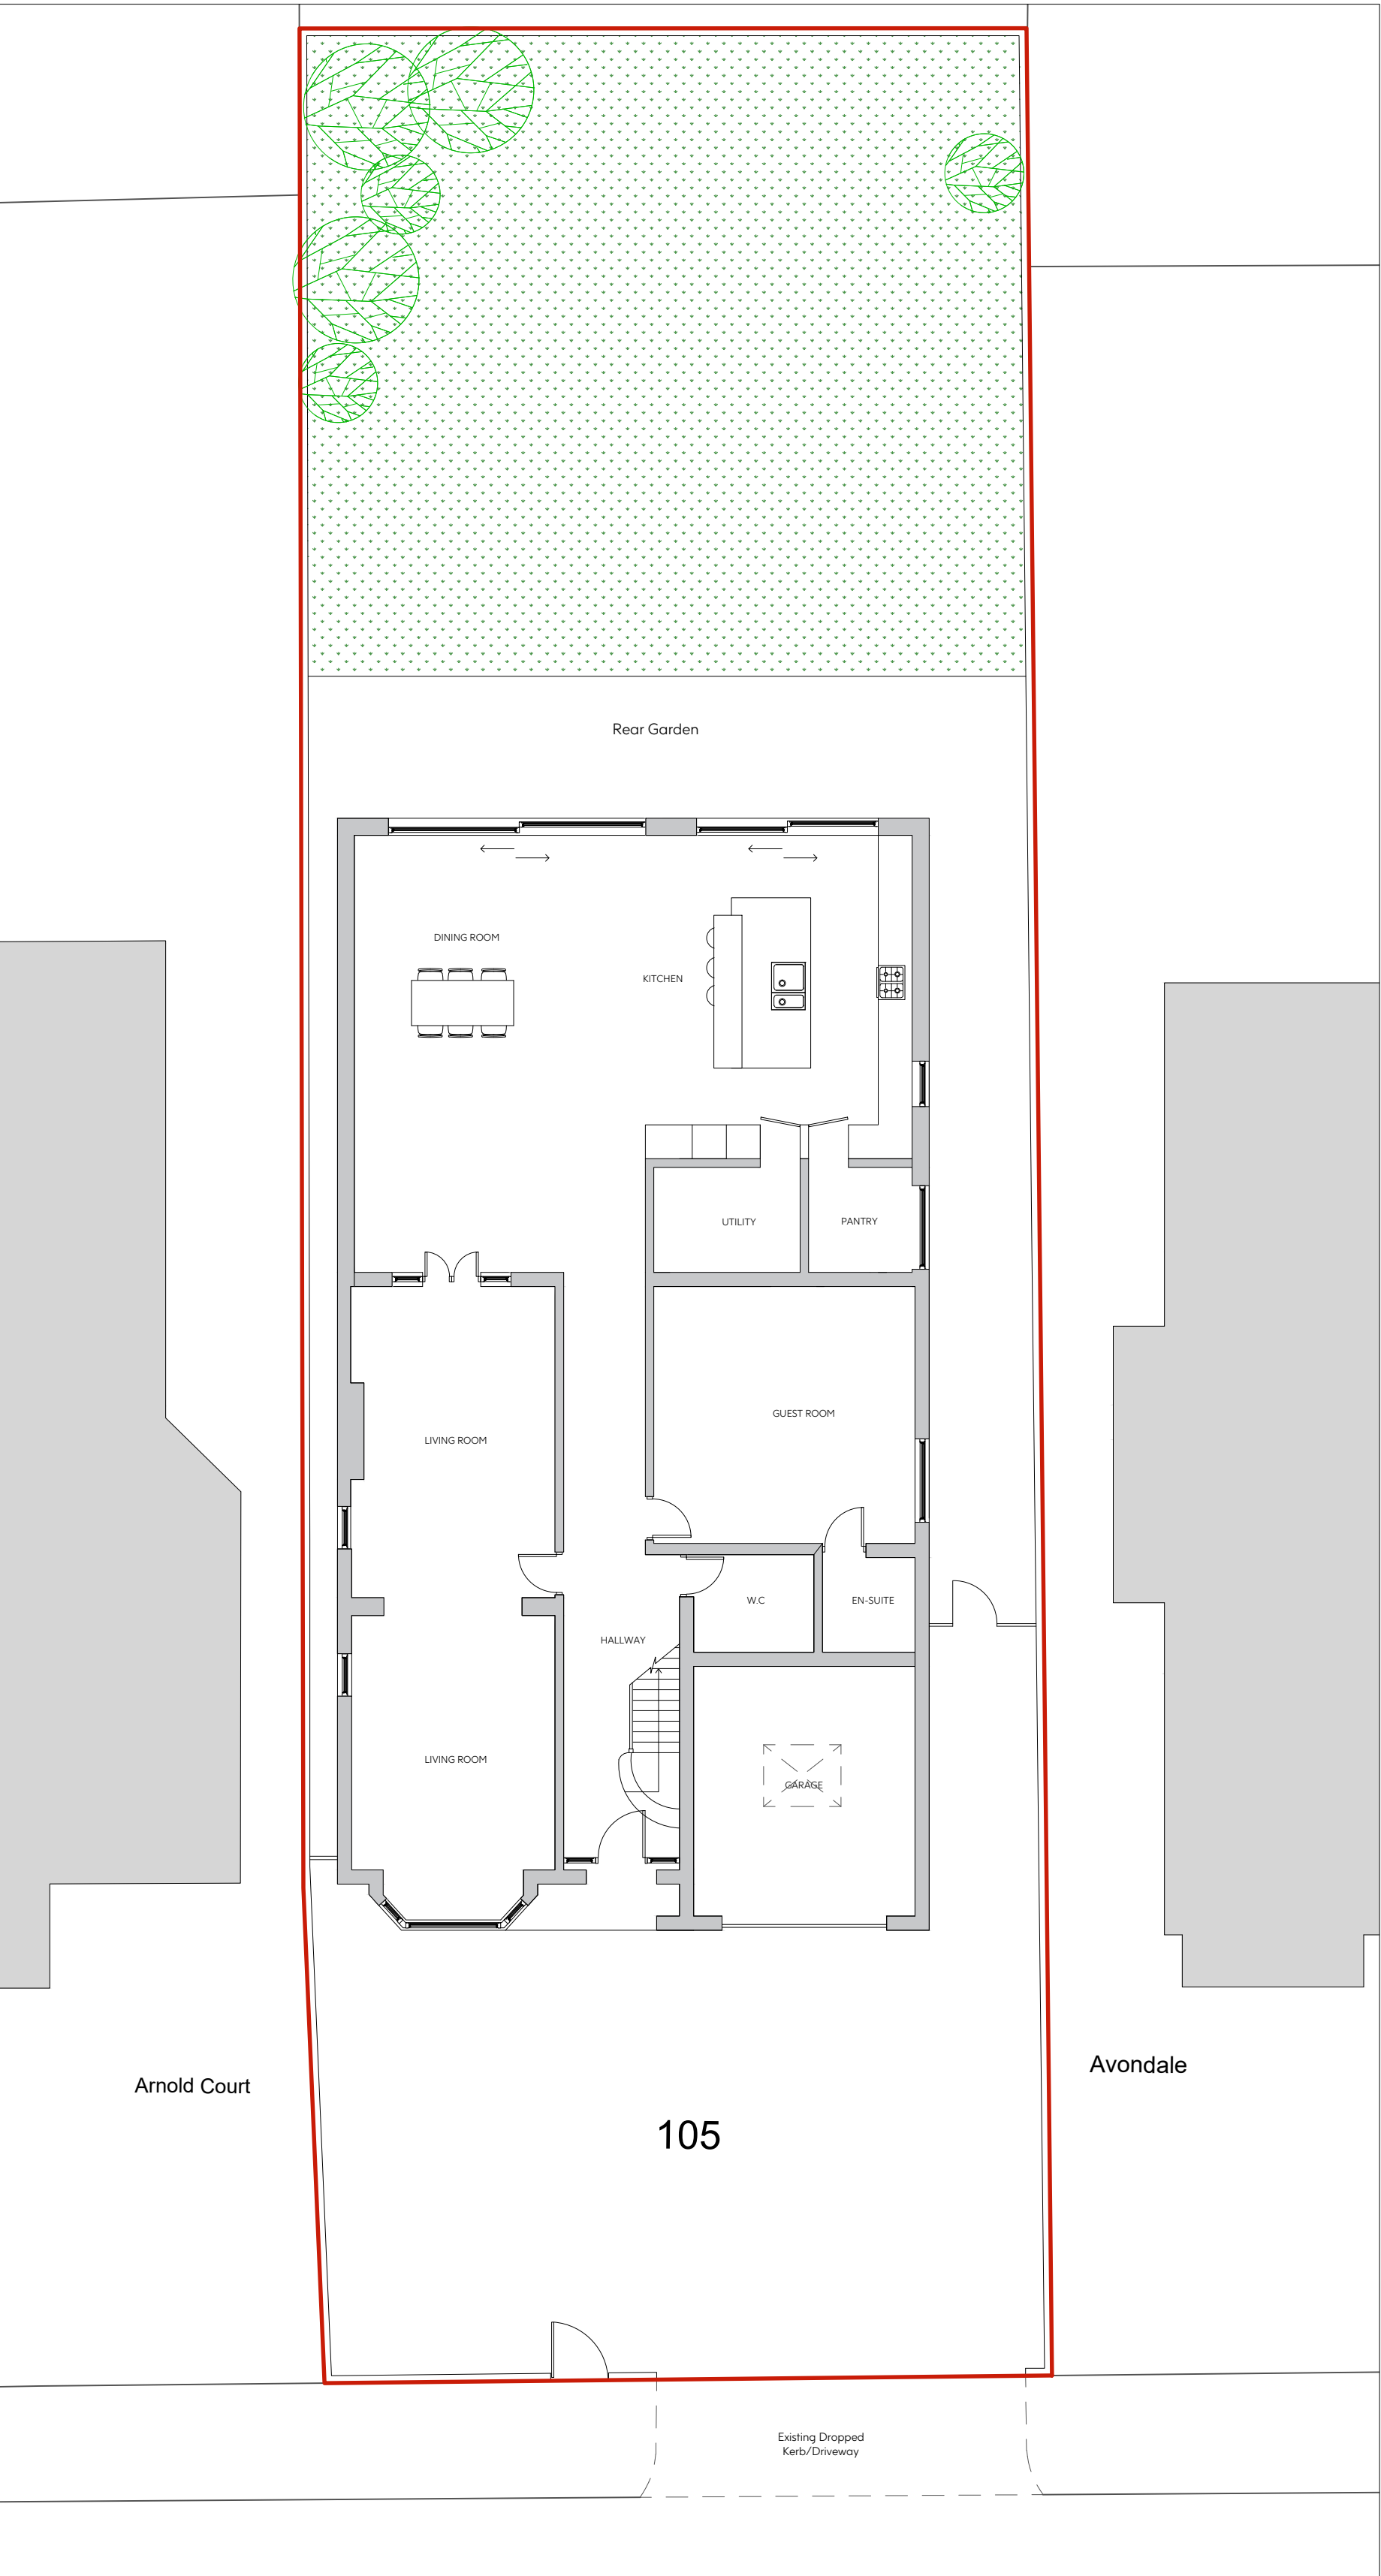


1 Existing Ground Floor Plan

Scale 1:100

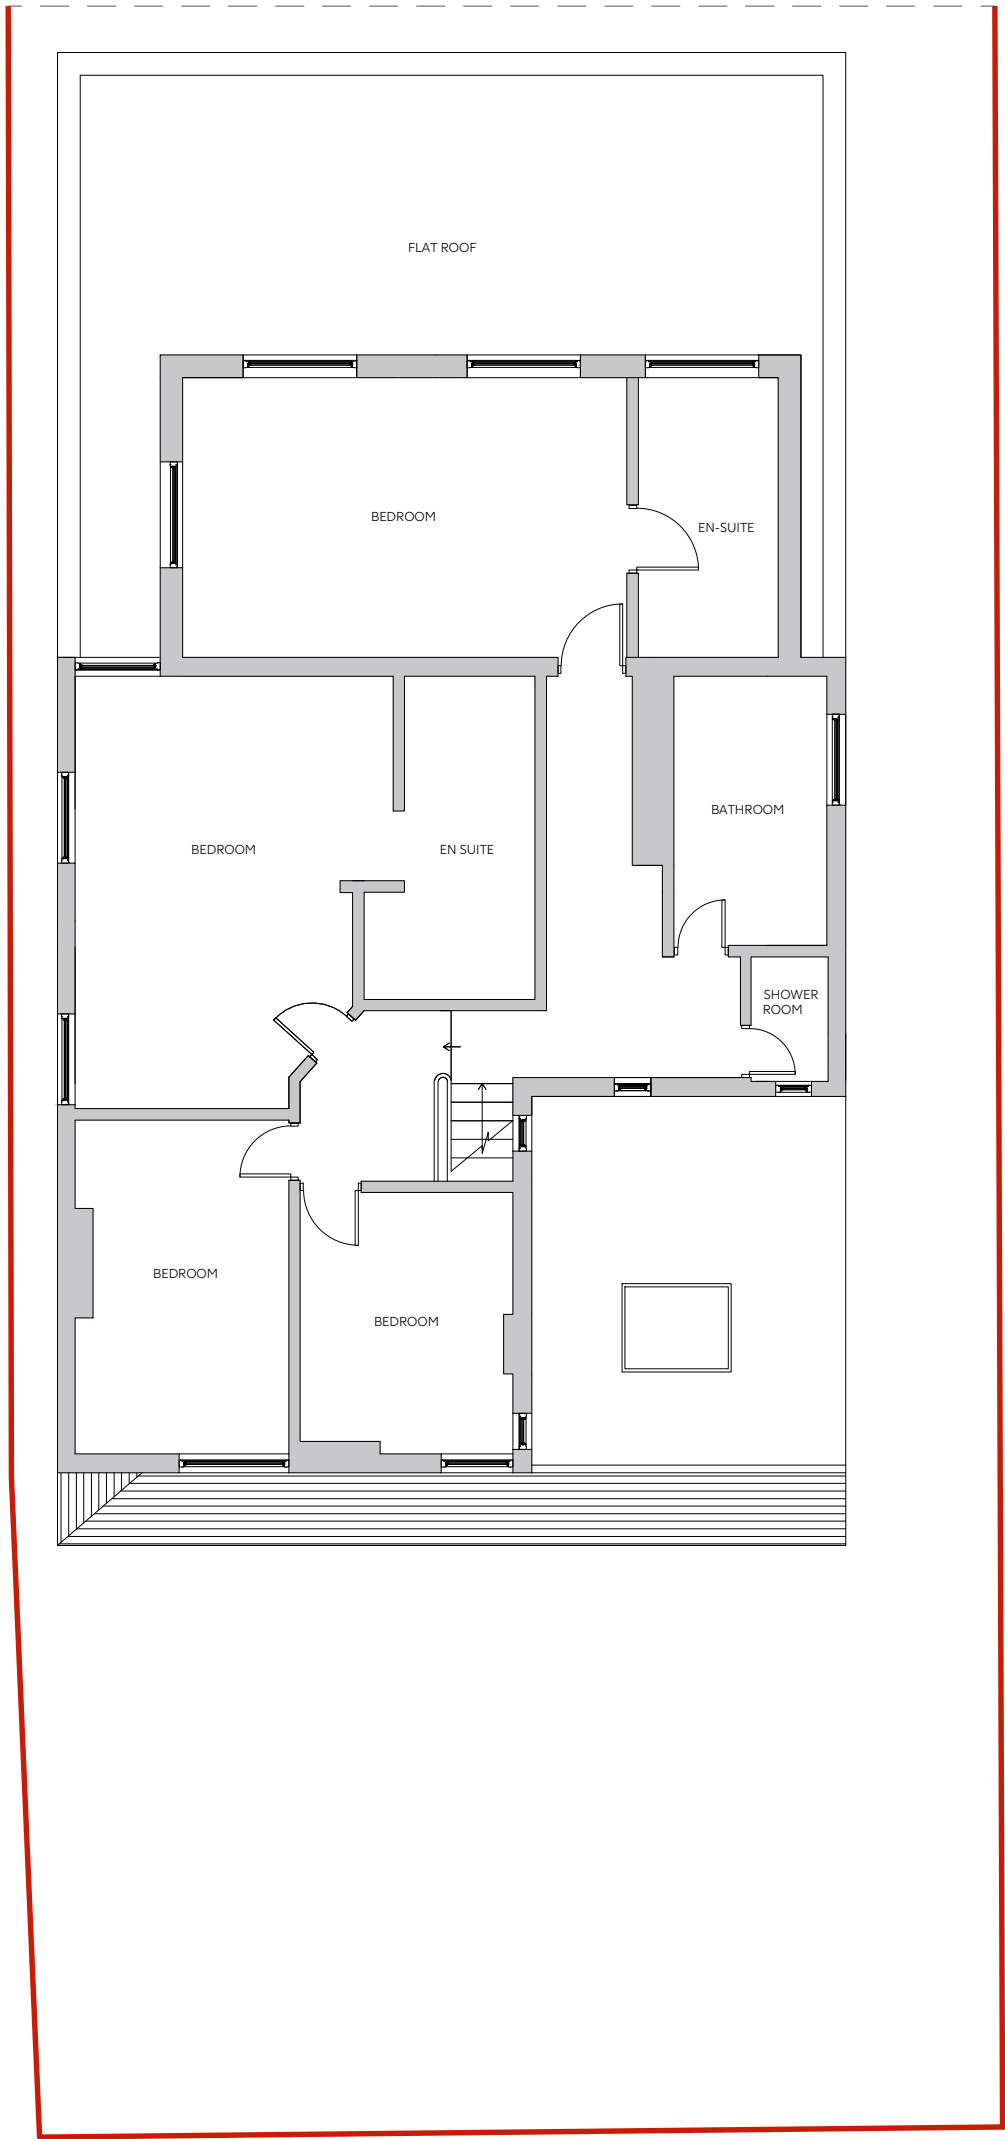


2 Existing First Floor Plan

Scale 1:100

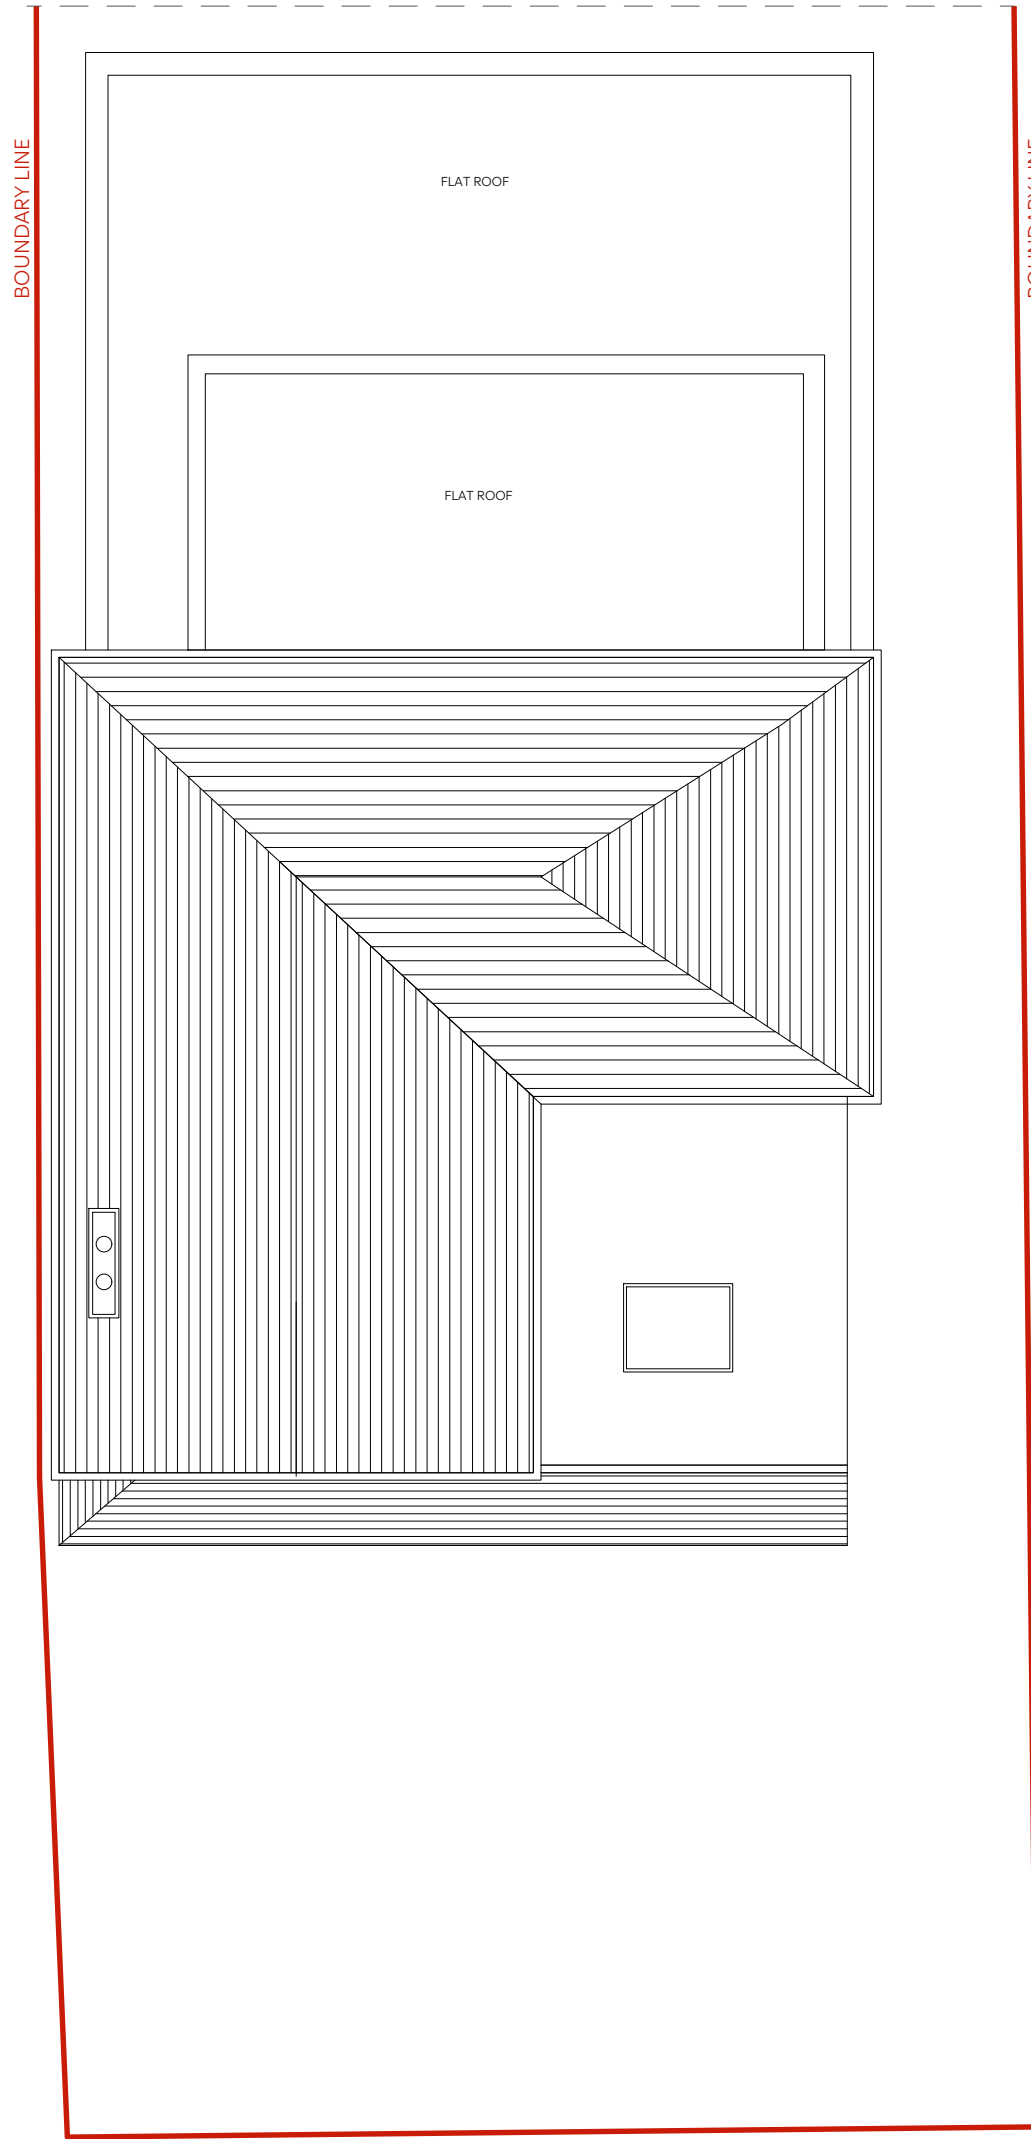

3 Existing Roof Plan

Scale 1:100

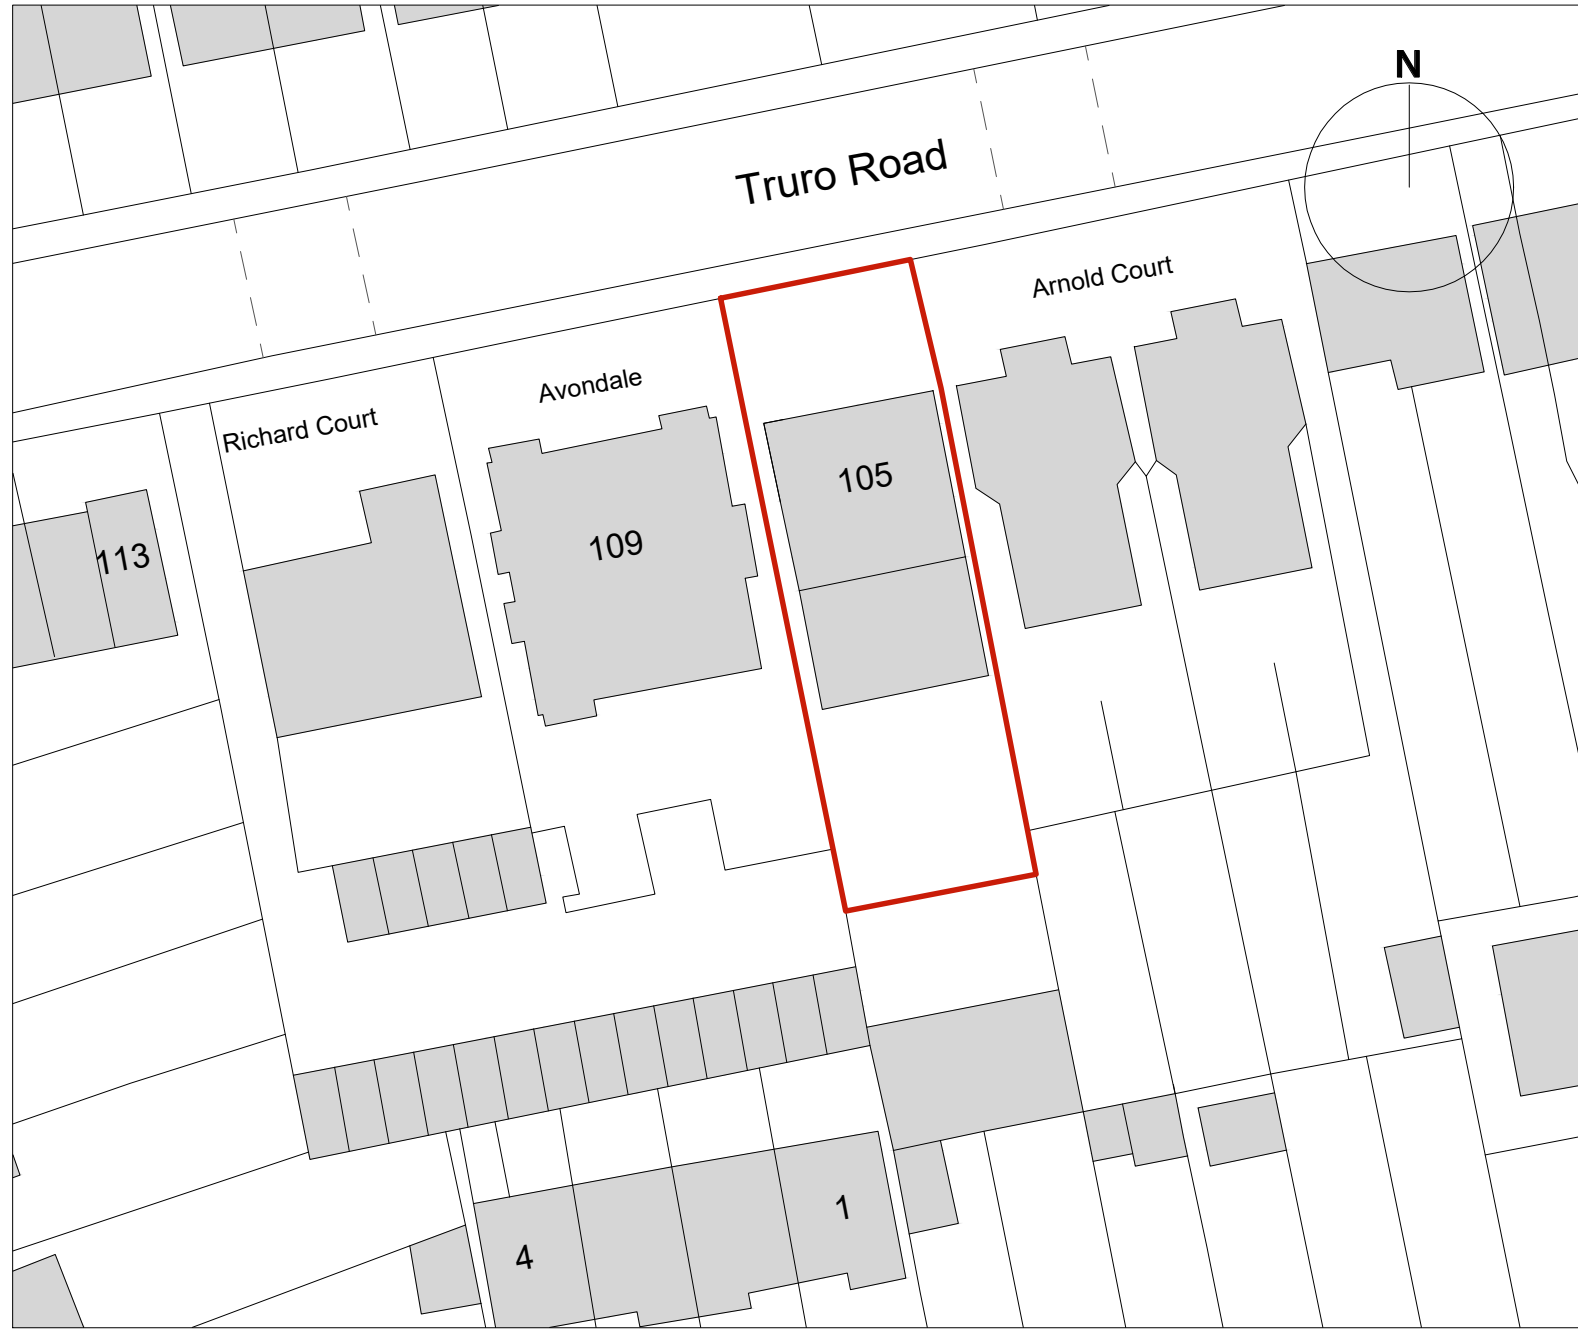


3 Block Plan

Scale 1:500

Notes:

1. Drawing must be used solely for the status indicated only
 2. All dimensions and setting out shall be checked and confirmed and any discrepancies to be reported to the Architect prior to commencement of any work.
 3. This is a CAD Drawing. Under no circumstances shall manual alterations be made. Figured dimensions take preference to scale.
 4. All work and materials to be in accordance with current statutory legislation, relevant codes of practice and British Standards.
 5. Drawing to be read in accordance with relevant consultants and sub-contractors drawings and specifications.
- Disclaimer:**
The hard copy accompanying the electronic date is the legal. Copyright is Reserved.

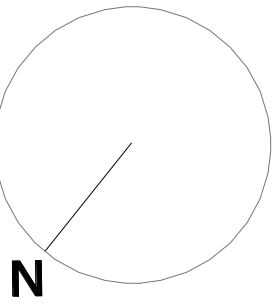

Copyright is Reserved.

© Copying or reproduction of this drawing or any electronic data without the written permission of 'Seesaw Studios' is not permitted. All rights reserved.

Rev:	Description:	Date:

Seesaw Studios

30 Shacklewell Lane
Dalston, London, E8 2EZ
United Kingdom

+44 (0) 20 7254 5671
seesaw-studios.com
info@seesaw-studios.com


Client:
Toto Number One Ltd

Project:
105 Truro Road, Wood Green,
N22 8DH

Drawing Title:
Existing Plans

Date:	Drawing Status:
September 2022	Planning
Drawing Number:	Revision
SE 1699 - 02/P04	
Scale:	Drawn By:
1:100 / 1:500 @ A1	SK

SCALE BAR 1:500

 

SCALE BAR 1:100

