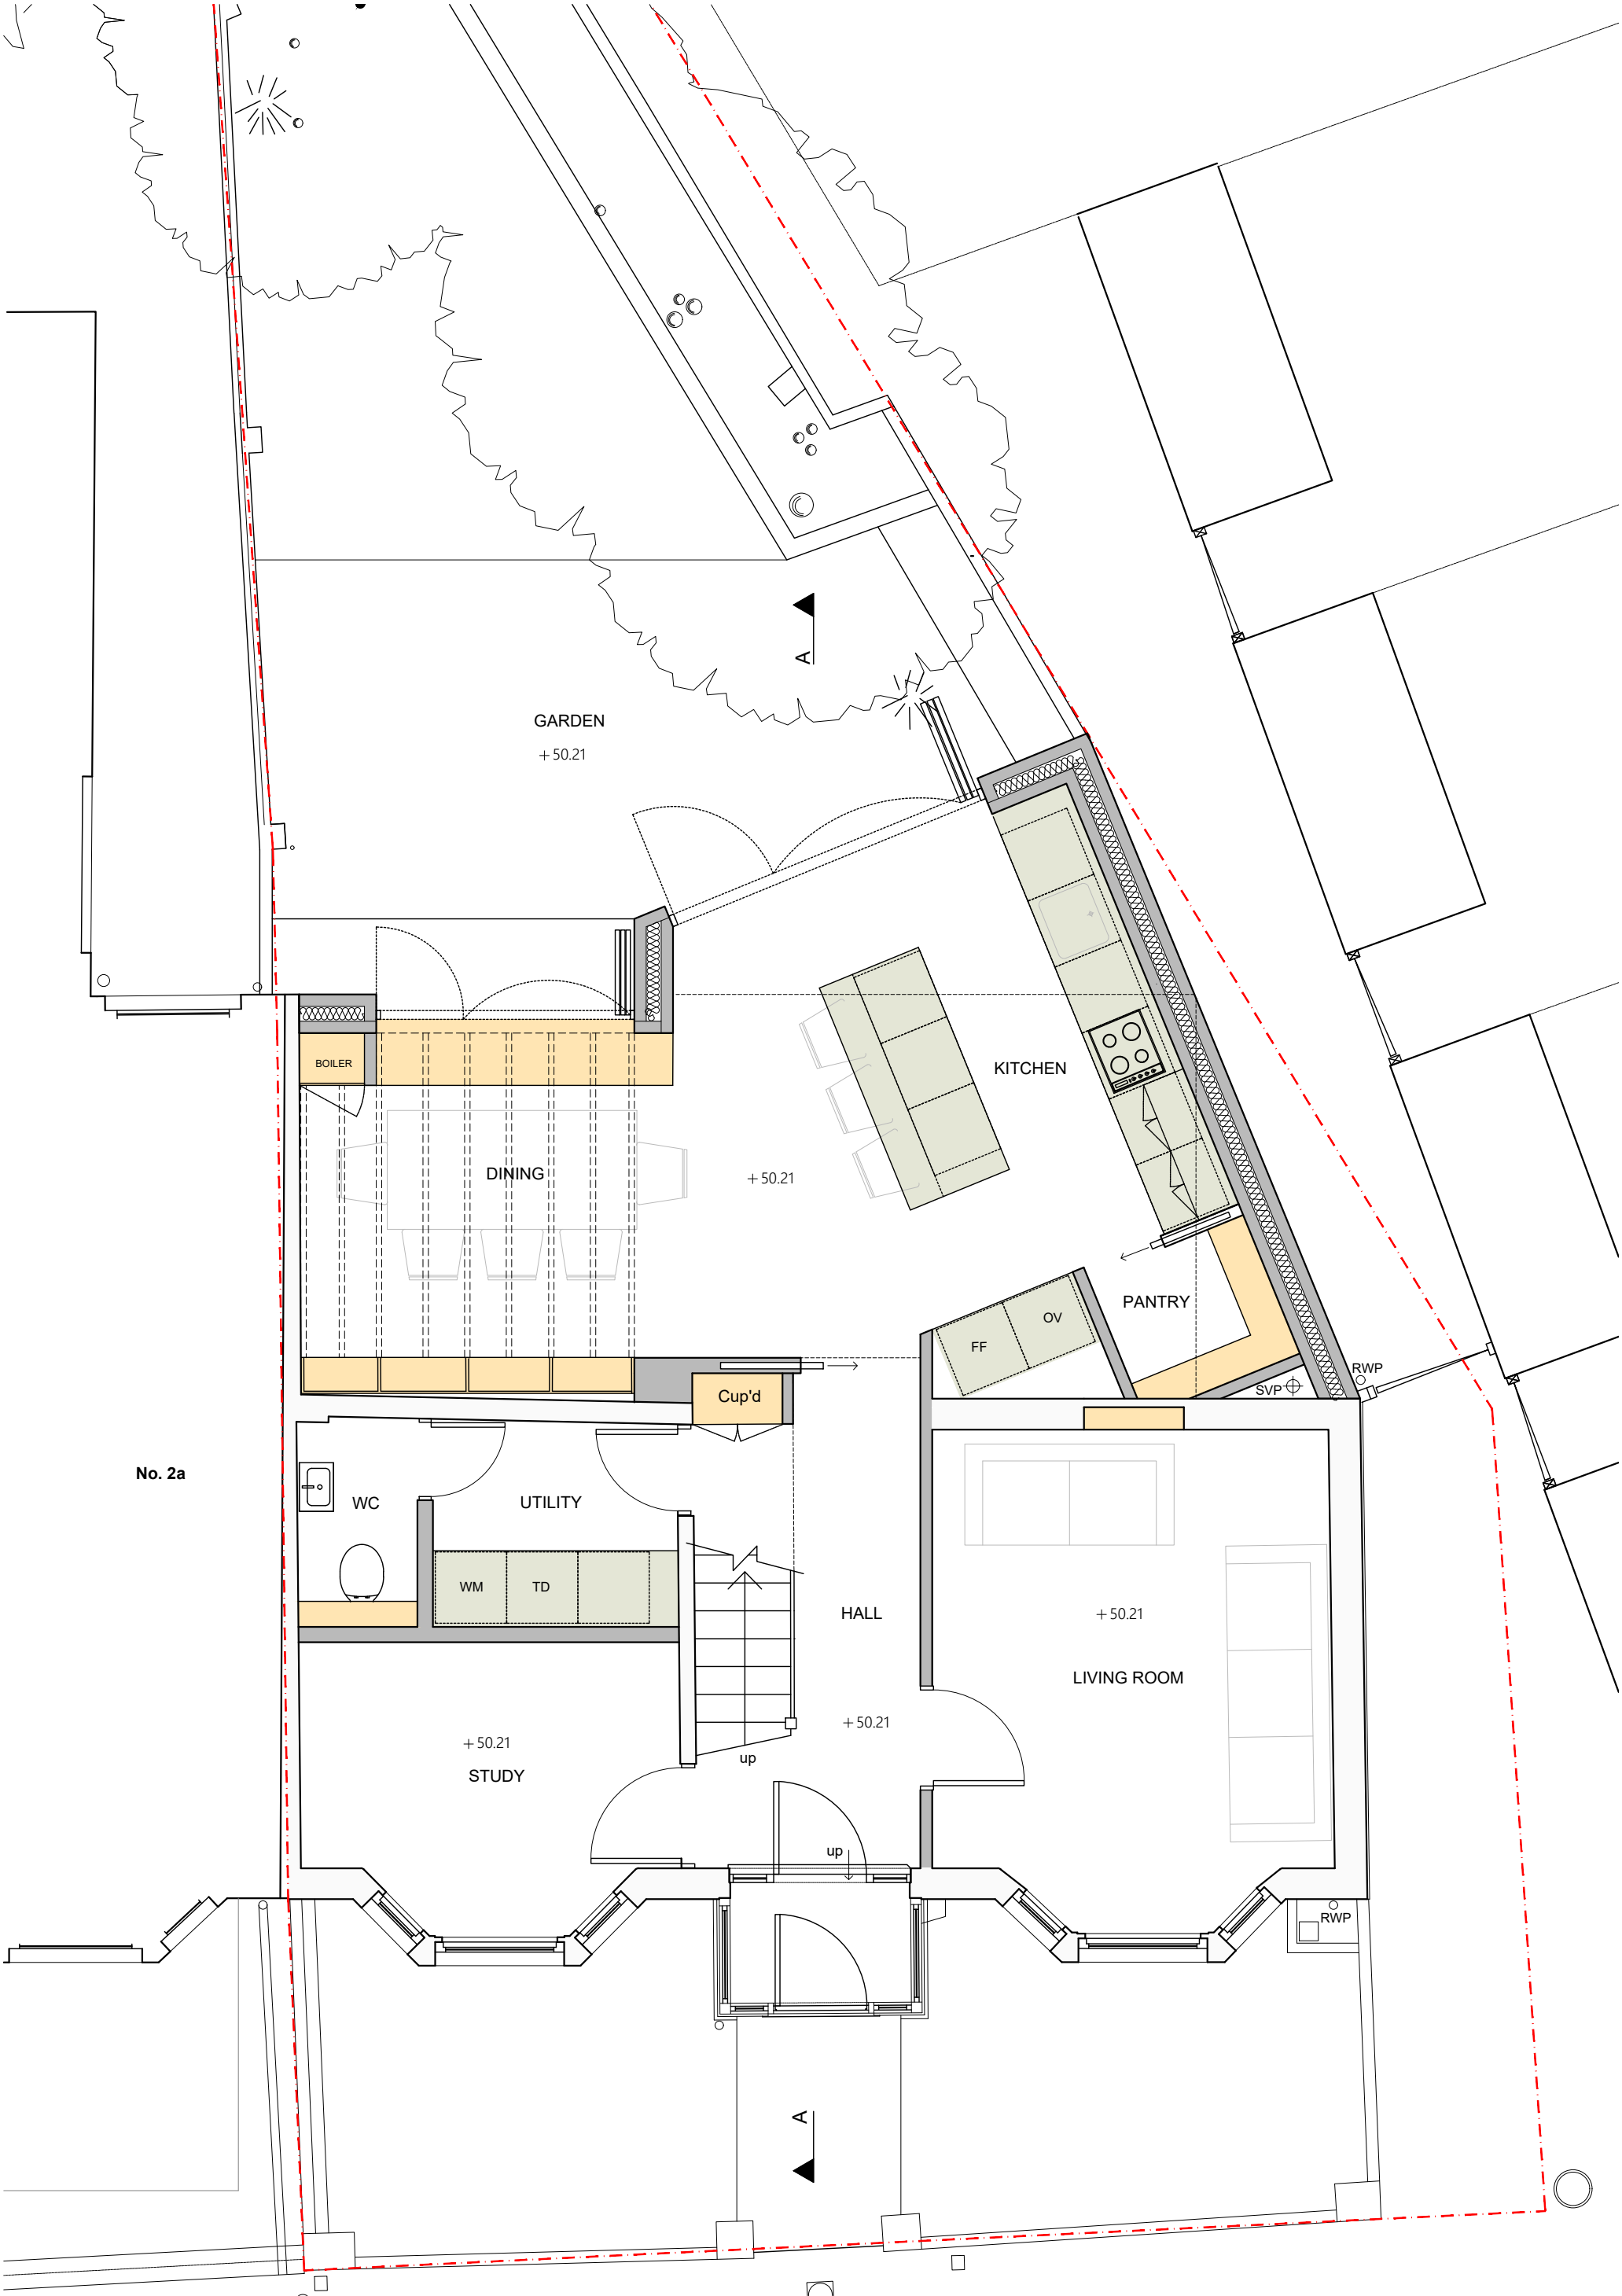


PROJECT Extension to 1a Glenwood Road London N15 3JS CLIENT Ms. Natasha Mosienko & Mr Chandeep Heera	TITLE GROUND FLOOR PLAN AS PROPOSED	REV DATE DESCRIPTION				
	STATUS PLANNING	SCALE 1:50	SIZE A3	DATE SEPT '22	DRG No. 2203/PL/08	REV

POLYGON ARCHITECTS

07968544721
polygonarchitects.com