



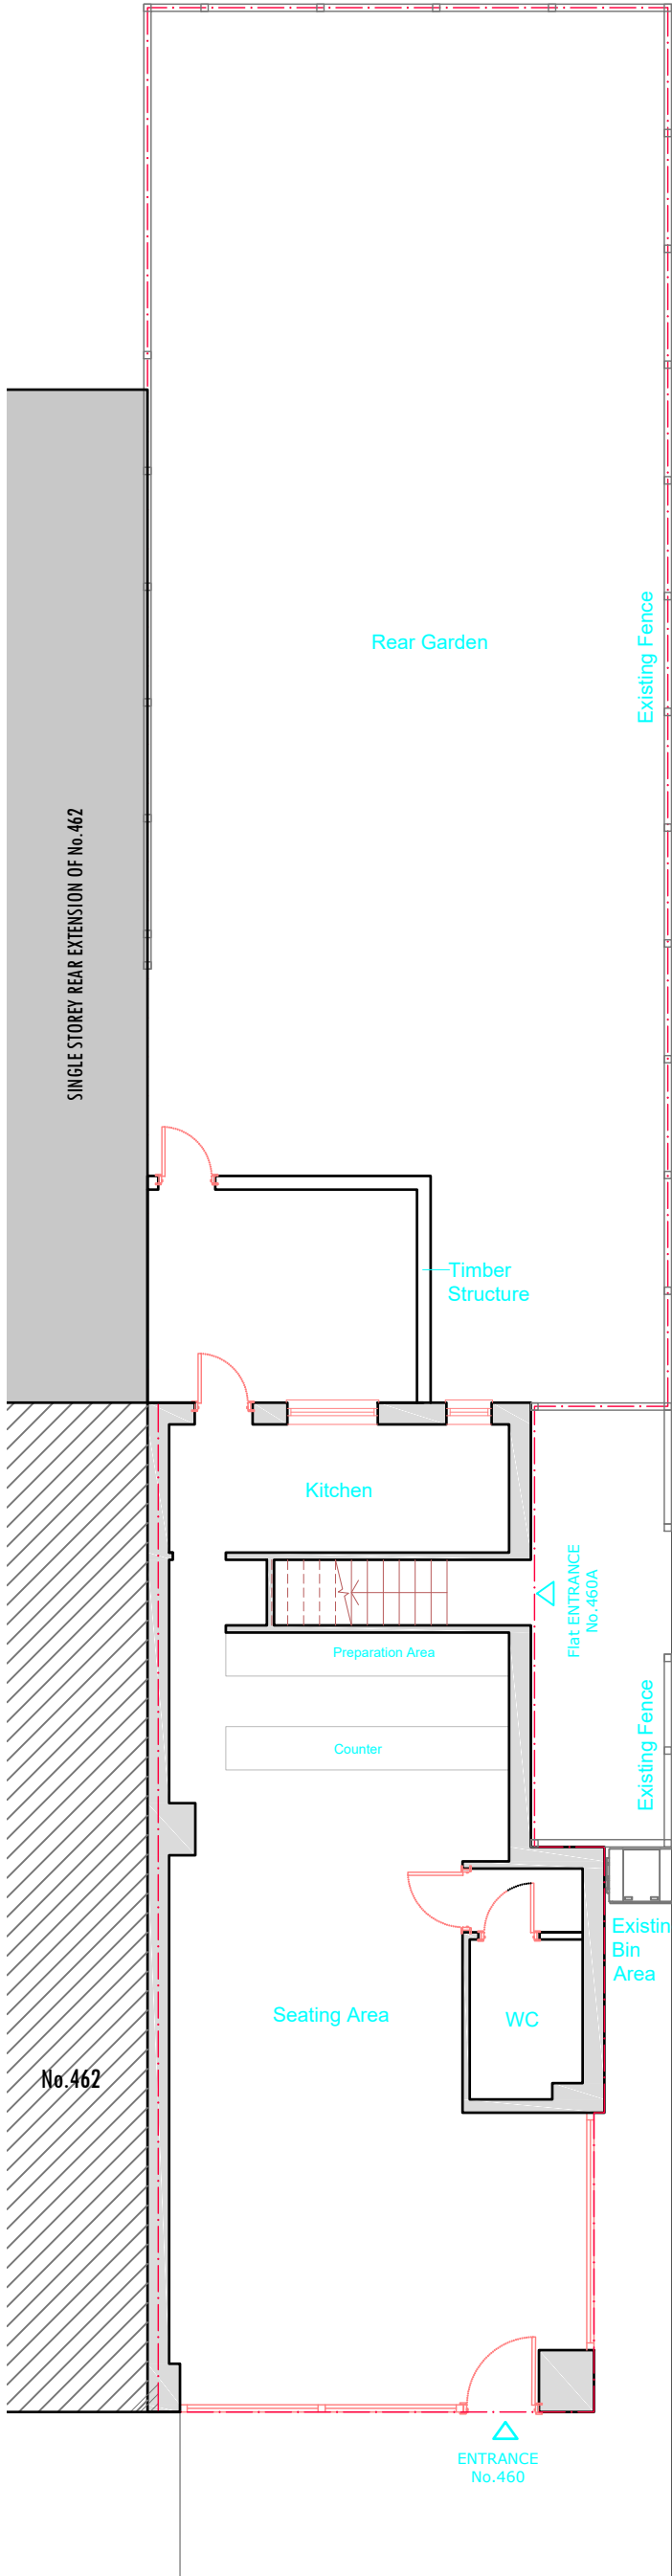

Existing Ground Floor
Scale 1:100

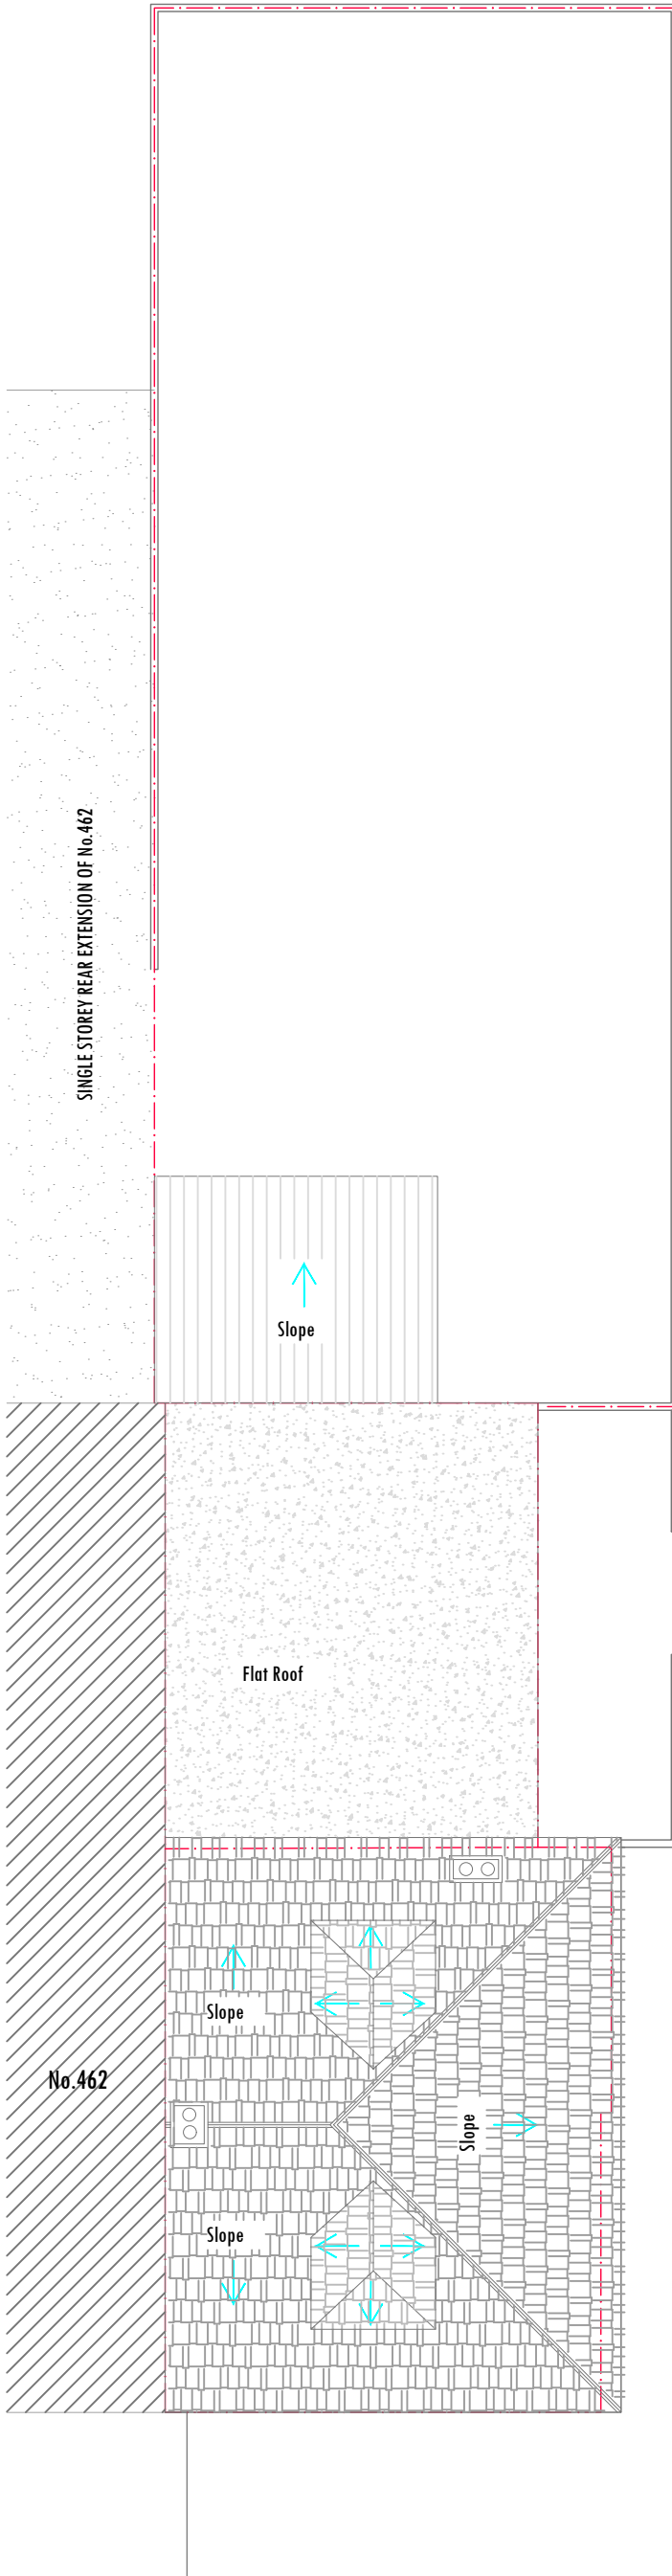

Existing Roof Plan
Scale 1:100

- Existing Wall
Wall/partition to be removed
Proposed wall/partition



scale 1:100

- Notes
- 1- This drawing is not for construction
 - 2- All Dimension are in millimeters
 - 3- Dimensions are not to be scaled directly from drawings unless for purposes
 - 4- All dimensions are to be checked on site and the Architect is to be inform of any discrepancies before construction commences
 - 5- All references to drawings refer to current revision of that drawing
 - 6- The Copyright of this drawing belongs to Archpl Ltd.

Rev.	Date	Revisions
FOR PLANNING		
 ARCHITECTURAL DESIGN STUDIO 400 West Green Road, West Green, London, N15 3PX Tel: 0208 809 2320 - 0784241 0527 Web: www.archpl.co.uk		
Client	Mr Huseyin Aydemir	
Project	460 Lordship Lane, London N17 7QY	
Scale	1/100@A3	Date 06/2022
Drawn By	FC	Checked By AEC
Project No.	19122	Revision
Drawing No.	A101	
Drawing title	Existing Plans	




Existing Front Elevation
Scale 1:100



Existing Rear Elevation
Scale 1:100

- Existing Wall
- Wall/partition to be removed
- Proposed wall/partition

 

- Notes
- 1- This drawing is not for construction
 - 2- All Dimension are in millimeters
 - 3- Dimensions are not to be scaled directly from drawings unless for planning purposes
 - 4- All dimensions are to be checked on site and the Architect is to be inform of any discrepancies before construction commences
 - 5- All references to drawings refer to current revision of that drawing
 - 6- The Copyright of this drawing belongs to Archpl Ltd.


Rev.	Date	Revisions
------	------	-----------

FOR PLANNING




ARCH
ARCHITECTURAL DESIGN STUDIO
400 West Green Road,
West Green, London, N15 3PX
Tel: 0208 809 2320 - 0784241 0527
Web: www.archpl.co.uk

Client	Mr Huseyin Aydemir		
Project	460 Lordship Lane, London N17 7QY		
Scale	1/100@A3	Date	06/2022
Drawn By	FC	Checked By	AEC
Project No.	19122	Drawing No.	A102
Drawing title		Existing Elevations	

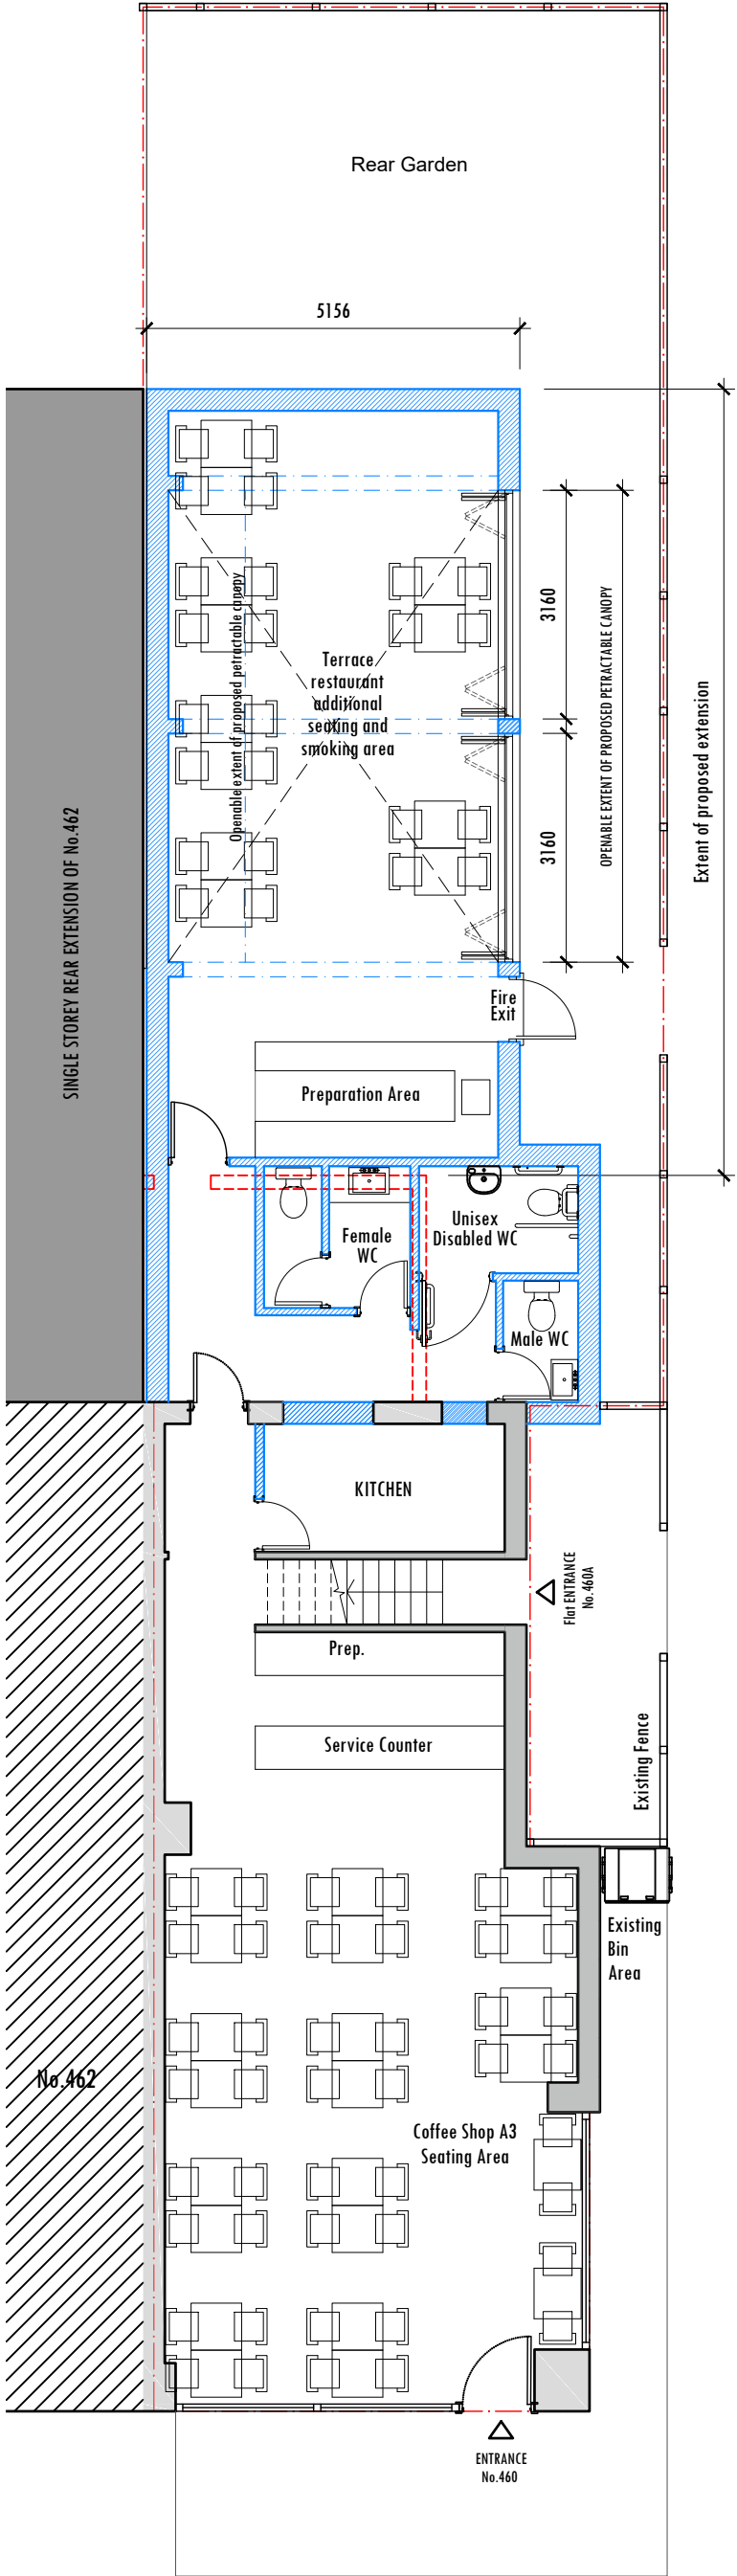

Proposed Ground Floor
Scale 1:100

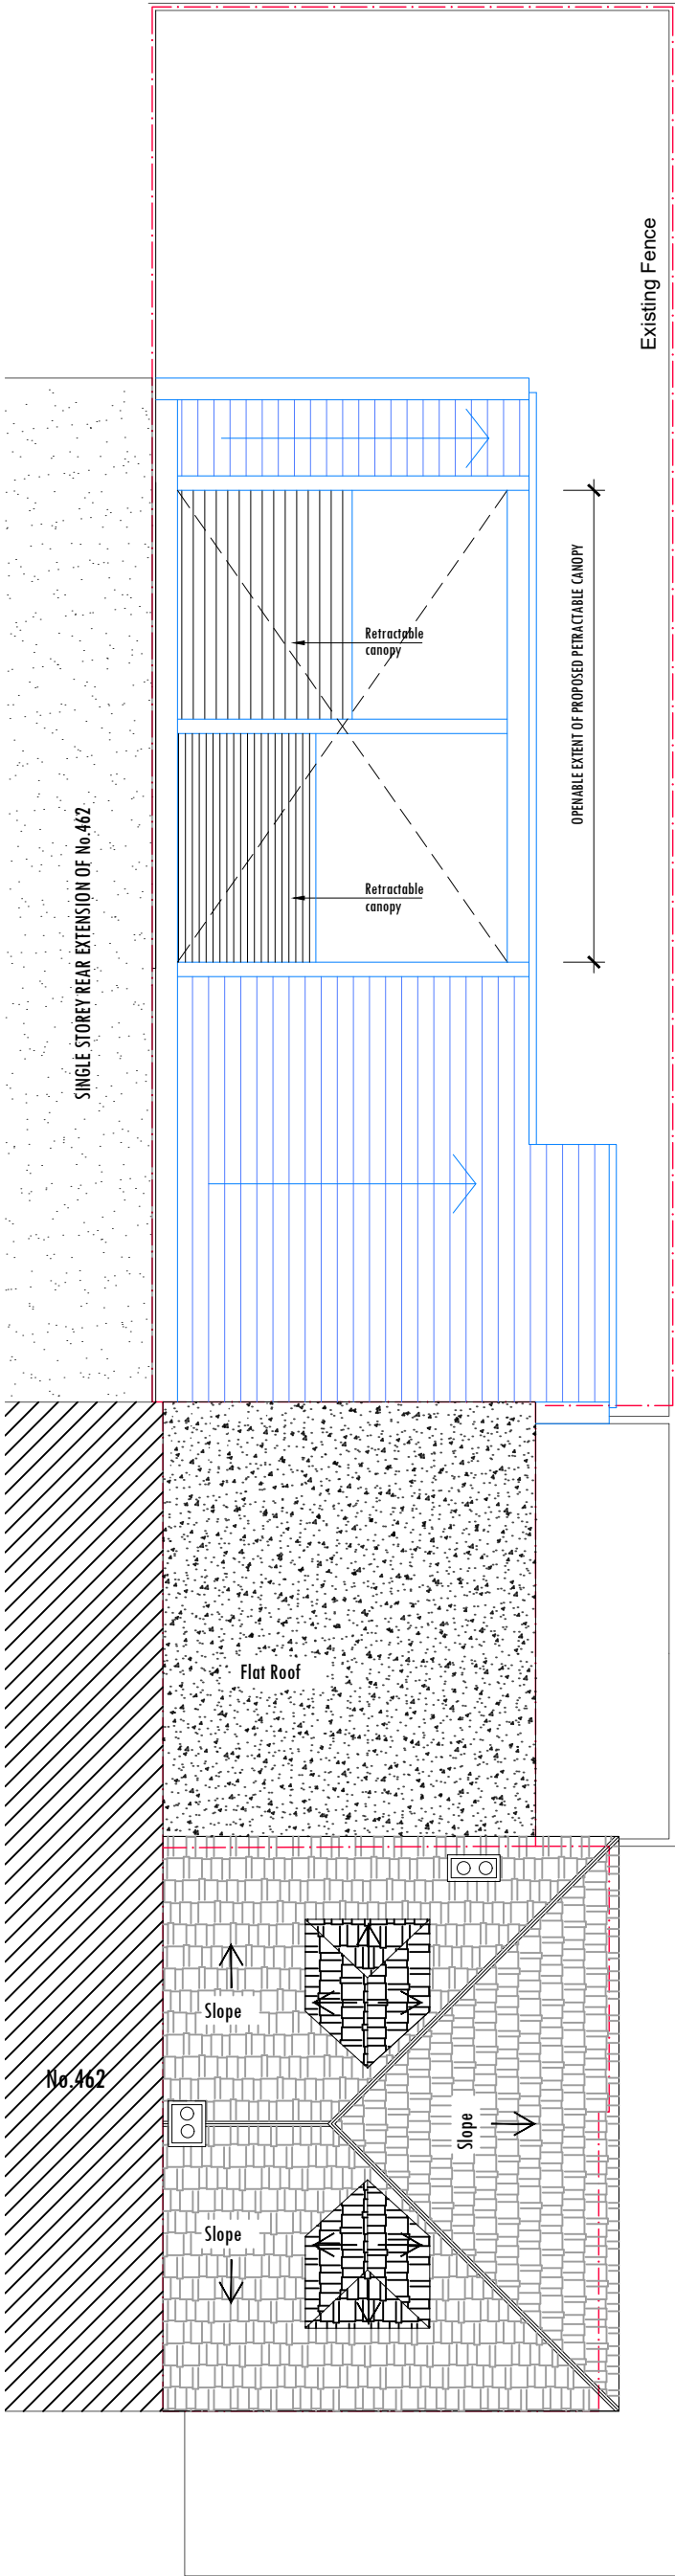

PROPOSED ROOF PLAN
SCALE 1:100

- Existing Wall
Wall/partition to be removed
Proposed wall/partition




scale 1:100

- Notes
1- This drawing is not for construction
2- All Dimension are in millimeters
3- Dimensions are not to be scaled directly from drawings unless for planning purposes
4- All dimensions are to be checked on site and the Architect is to be inform of any discrepancies before construction commences
5- All references to drawings refer to current revision of that drawing
6- The Copyright of this drawing belongs to Archpl Ltd.

Rev.	Date	Revisions
FOR PLANNING		
 ARCH ARCHITECTURAL DESIGN STUDIO 400 West Green Road, West Green, London, N15 3PX Tel: 0208 809 2320 - 0784241 0527 Web: www.archpl.co.uk		
Client	Mr Huseyin Aydemir	
Project	460 Lordship Lane, London N17 7QY	
Scale	1/100@A3	Date 06/2022
Drawn By	FC/RG	Checked By AEC
Project No.	22042	Drawing No. A103
Revision		
Drawing title		
Proposed Plans		




PROPOSED FRONT ELEVATION
SCALE 1:100

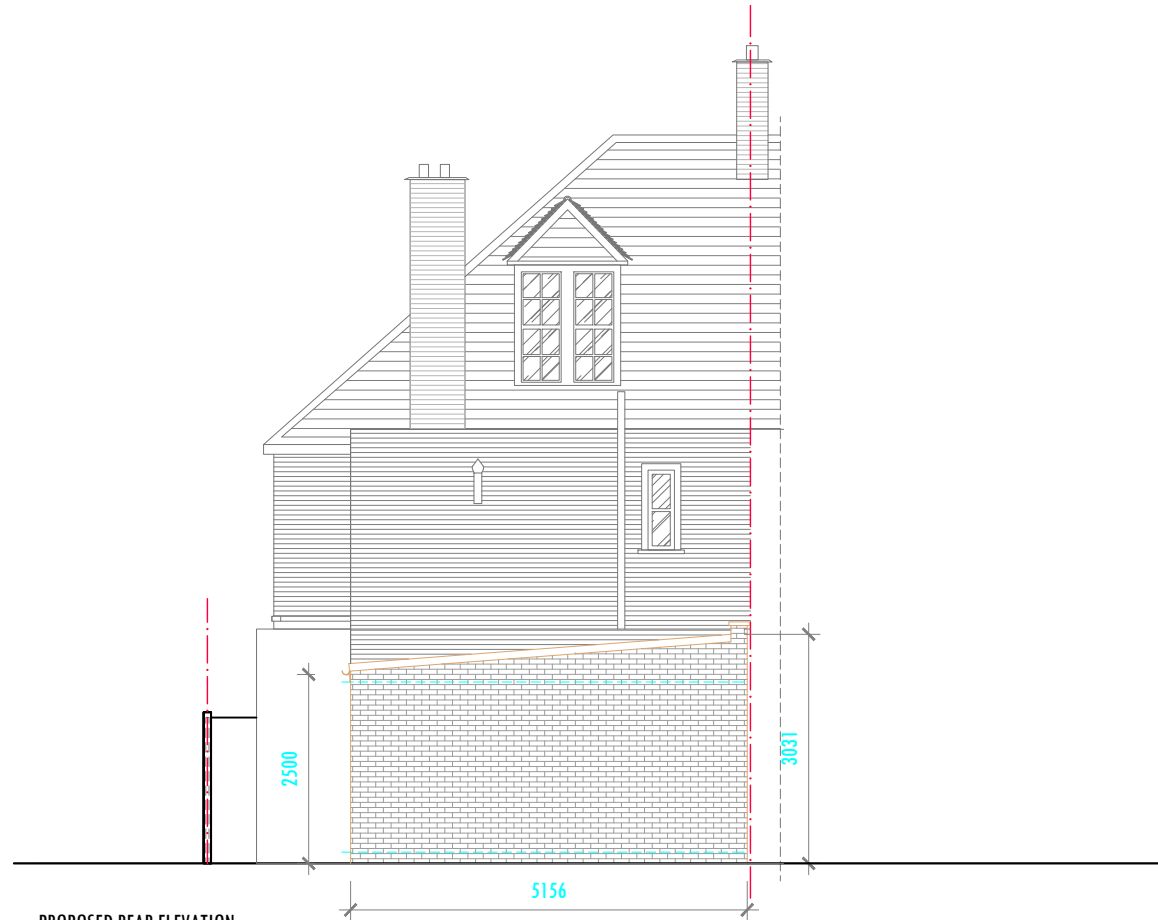

PROPOSED REAR ELEVATION
SCALE 1:100

- Existing Wall
Wall/partition to be removed
Proposed wall/partition

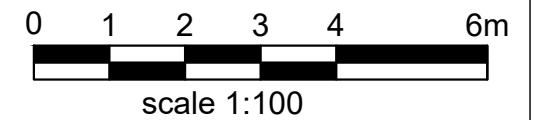

- Notes
1- This drawing is not for construction
2- All Dimension are in millimeters
3- Dimensions are not to be scaled directly from drawings unless for planning purposes
4- All dimensions are to be checked on site and the Architect is to be inform of any discrepancies before construction commences
5- All references to drawings refer to current revision of that drawing
6- The Copyright of this drawing belongs to Archpl Ltd.



PROPOSED SIDE ELEVATION
SCALE 1:100

Rev.	Date	Revisions
FOR PLANNING		
 ARCHITECTURAL DESIGN STUDIO 400 West Green Road, West Green, London, N15 3PX Tel: 0208 809 2320 - 0784241 0527 Web: www.archpl.co.uk		
Client	Mr Huseyin Aydemir	
Project	460 Lordship Lane, London N17 7QY	
Scale	1/100@A3	Date 06/2022
Drawn By	FC/RG	Checked By AEC
Project No.	19122	Drawing No. A104
Drawing title	Proposed Elevations	