


EXISTING

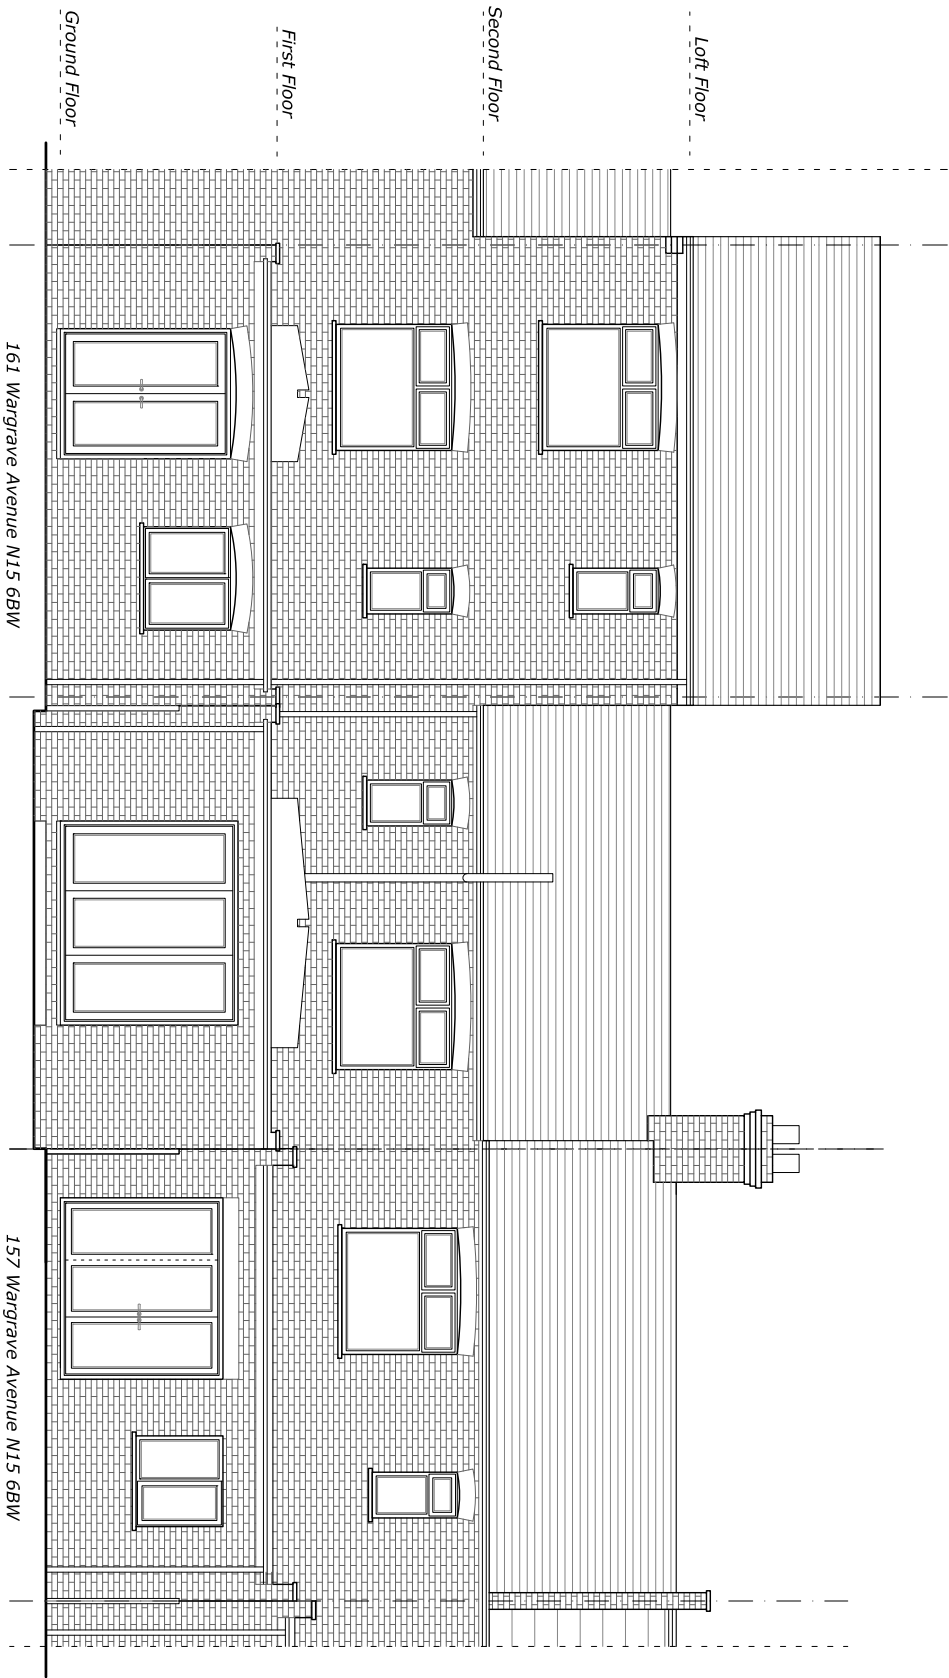

Rear Elevation





aj PLANS
info@ajplans.co

NOTES
The contractors are to check all the dimensions, levels, drain runs and general condition of the site before works commence.

All works are to be carried out in accordance with current Building Regulations, British Standards, Code of Practice and Local Authority Requirements.

Project: 157/159/161 Wargrave Avenue, London N15 6BW		
Title: EXISTING Elevations		
Date: 01.10.22	Scale: 1:100 @ A3	
Dwg. No. WA.157/159/161.EX.05	Rev:	