


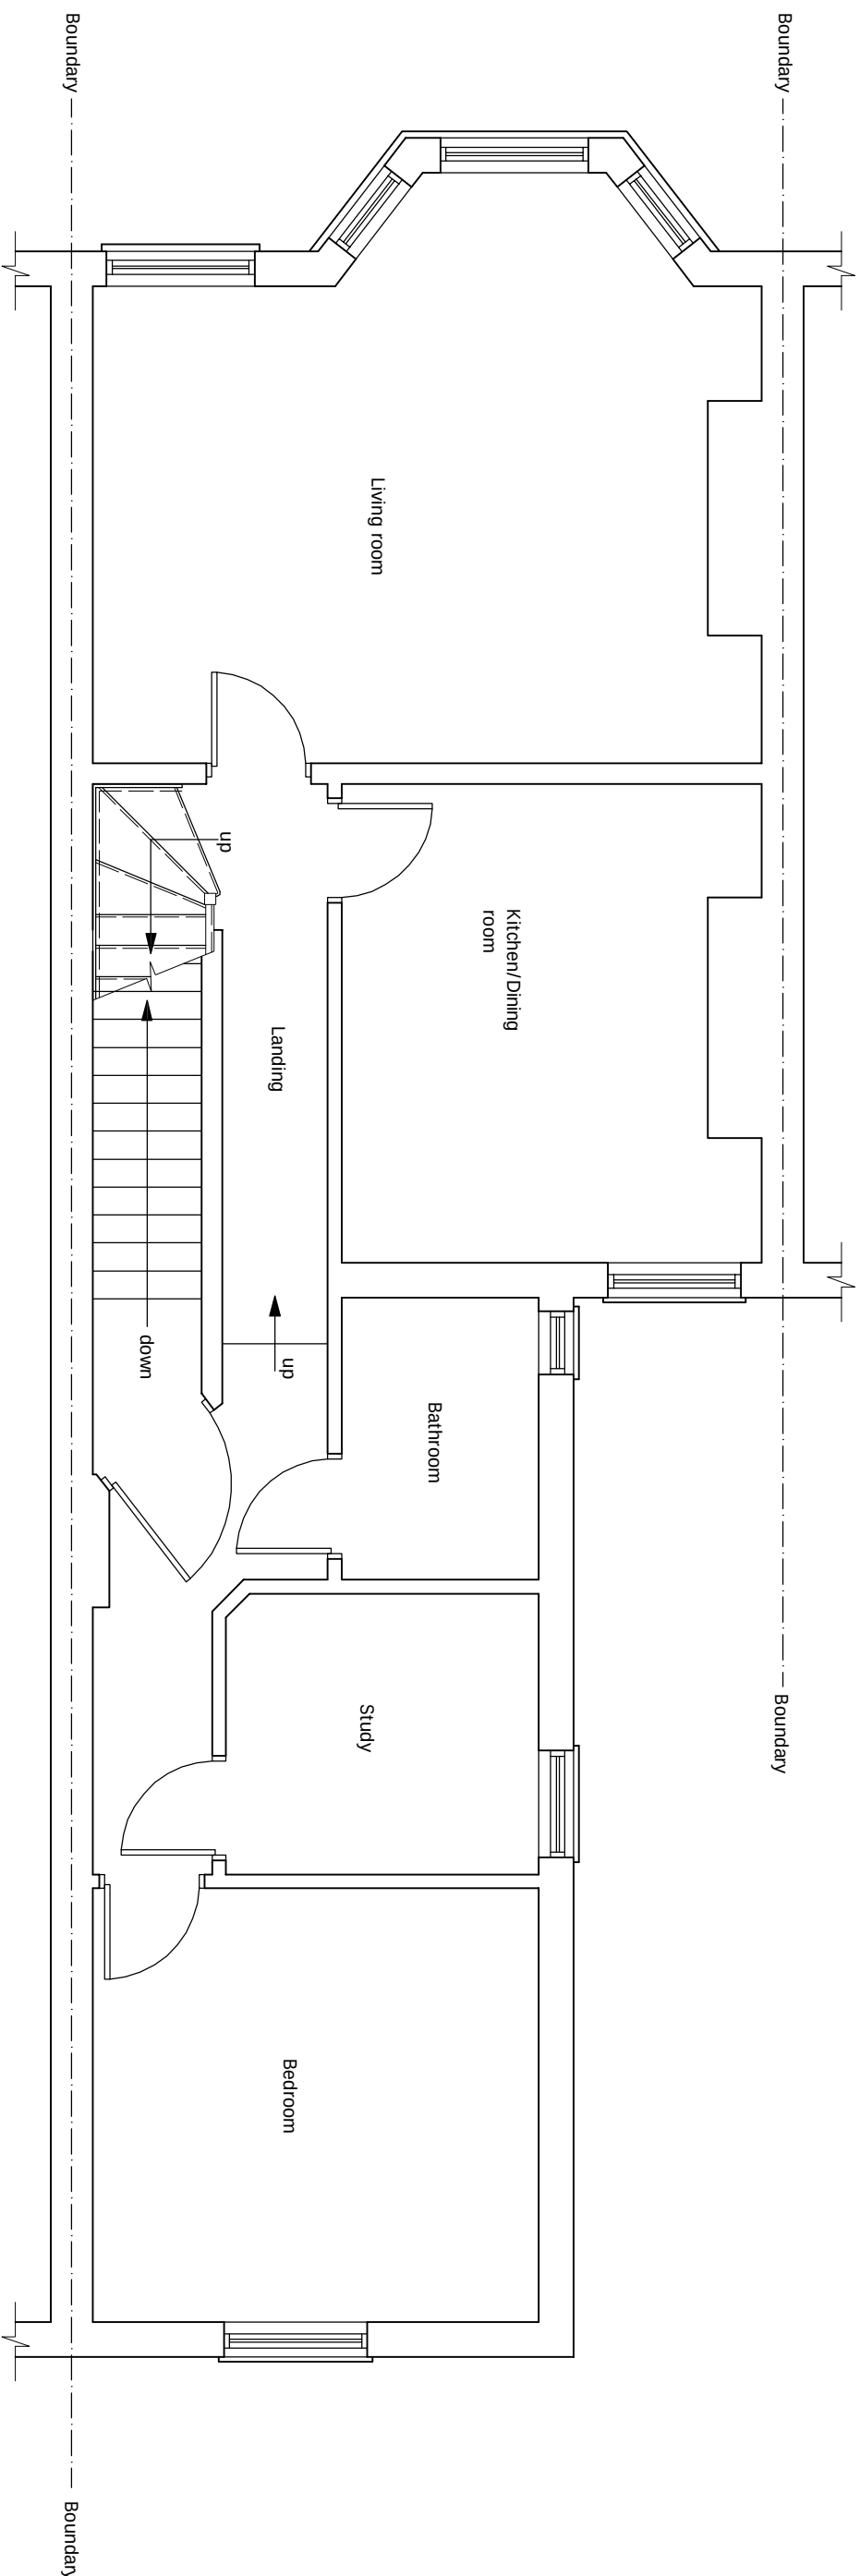

PROPOSED FIRST FLOOR PLAN

scale 1:50

[illegible]