



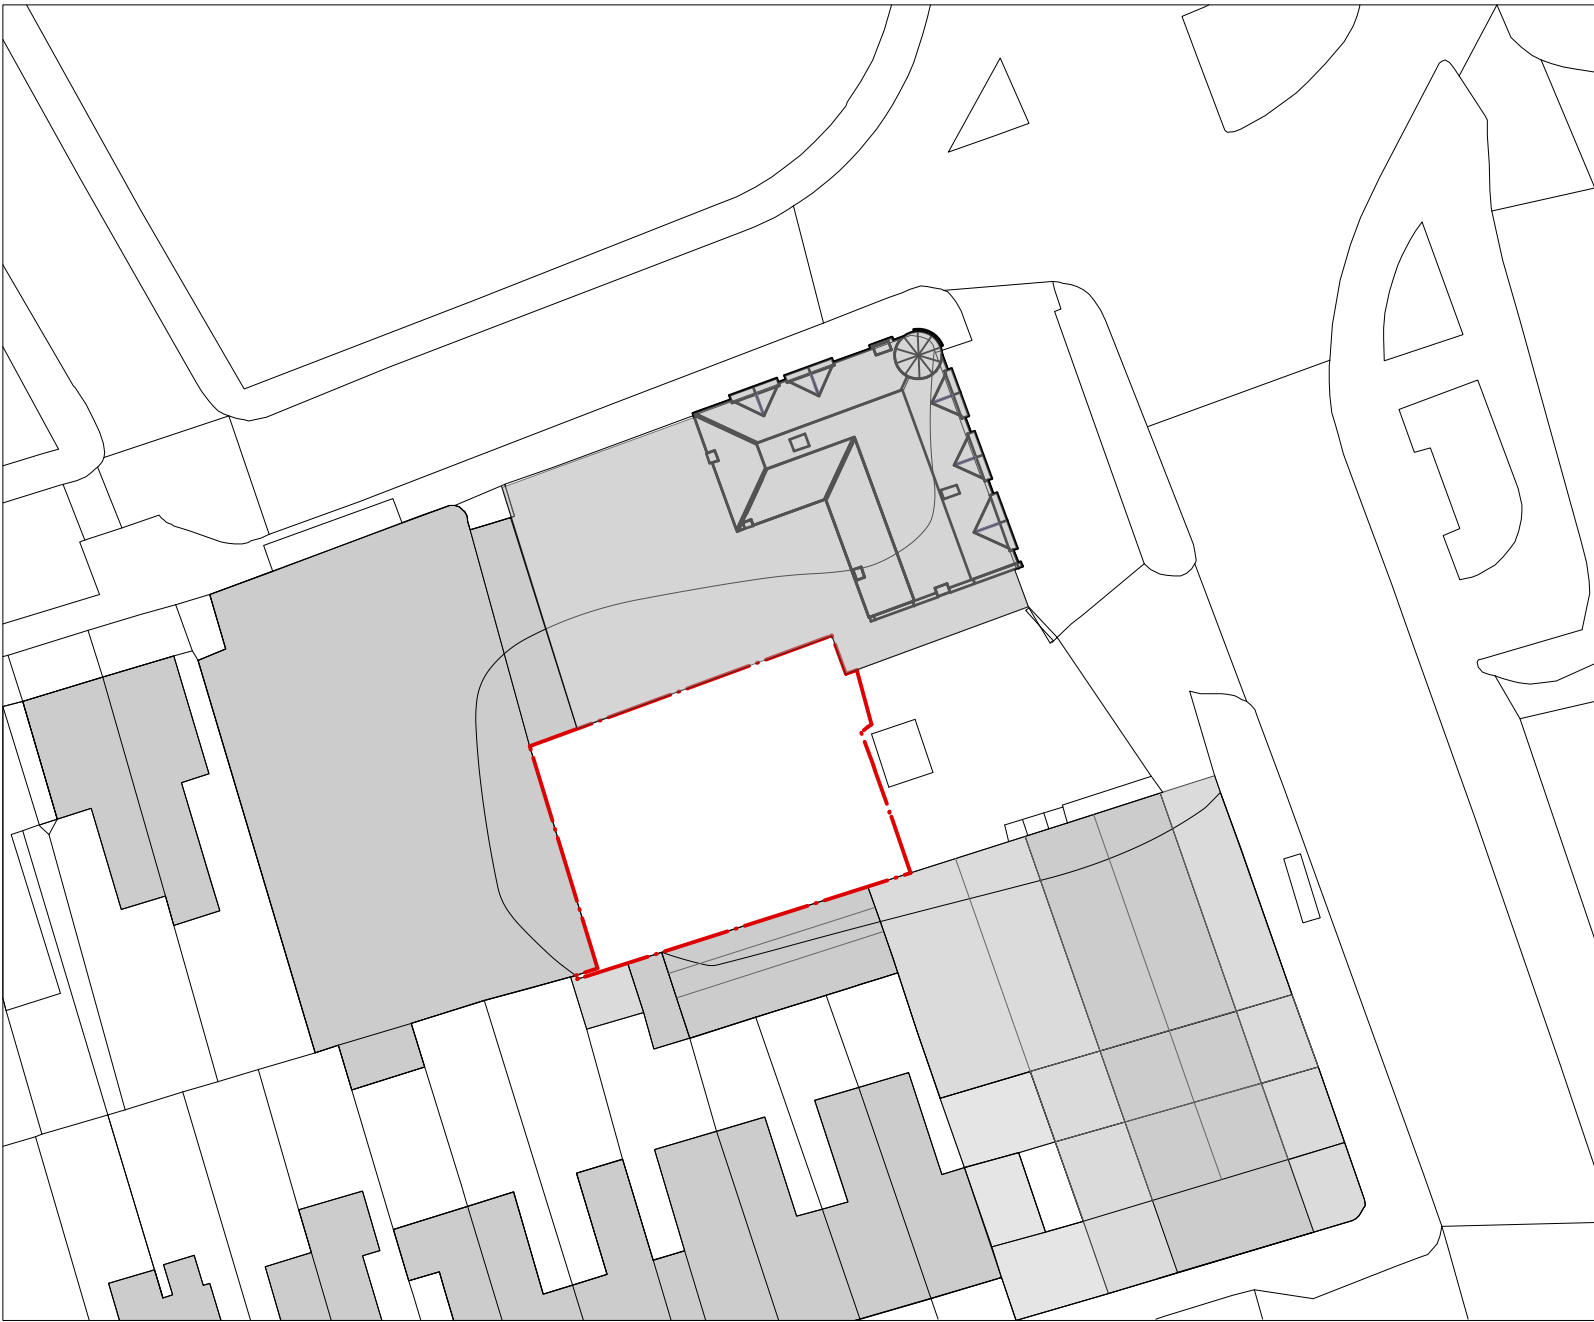

BLOCK PLAN 1:500

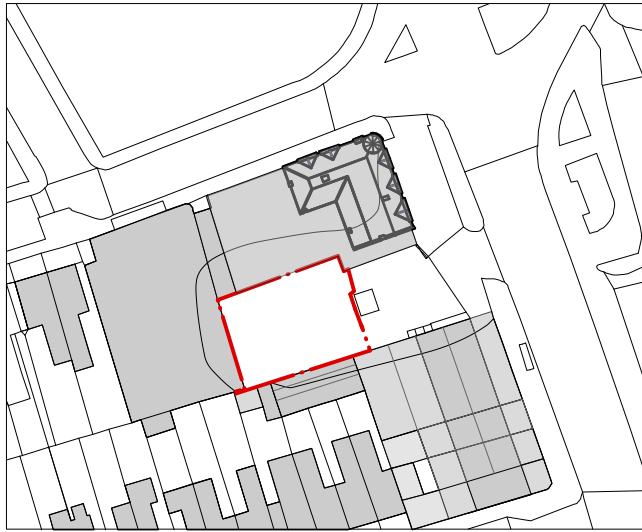

SITE PLAN 1:1250

SITE LOCATION	PLANNING				PROJECT REAR GREEN LANES				DRAWING TITLE SITE LOCATION	
		P1	04/10/2019	First issue for Planning	CLIENT KINGCLAVEN LTD				gpad architecture & interior design T: 020 7549 2133 E: info@gpadlondonltd.com W: www.gpadlondonltd.com 2nd Floor 130 Old Street London EC1V 9BD	
					SCALE Varies @ A3		DATE 04/10/2019	DWG BY MB		
			CHKD. CB	DWG NO. 629-PL-010		P1				