
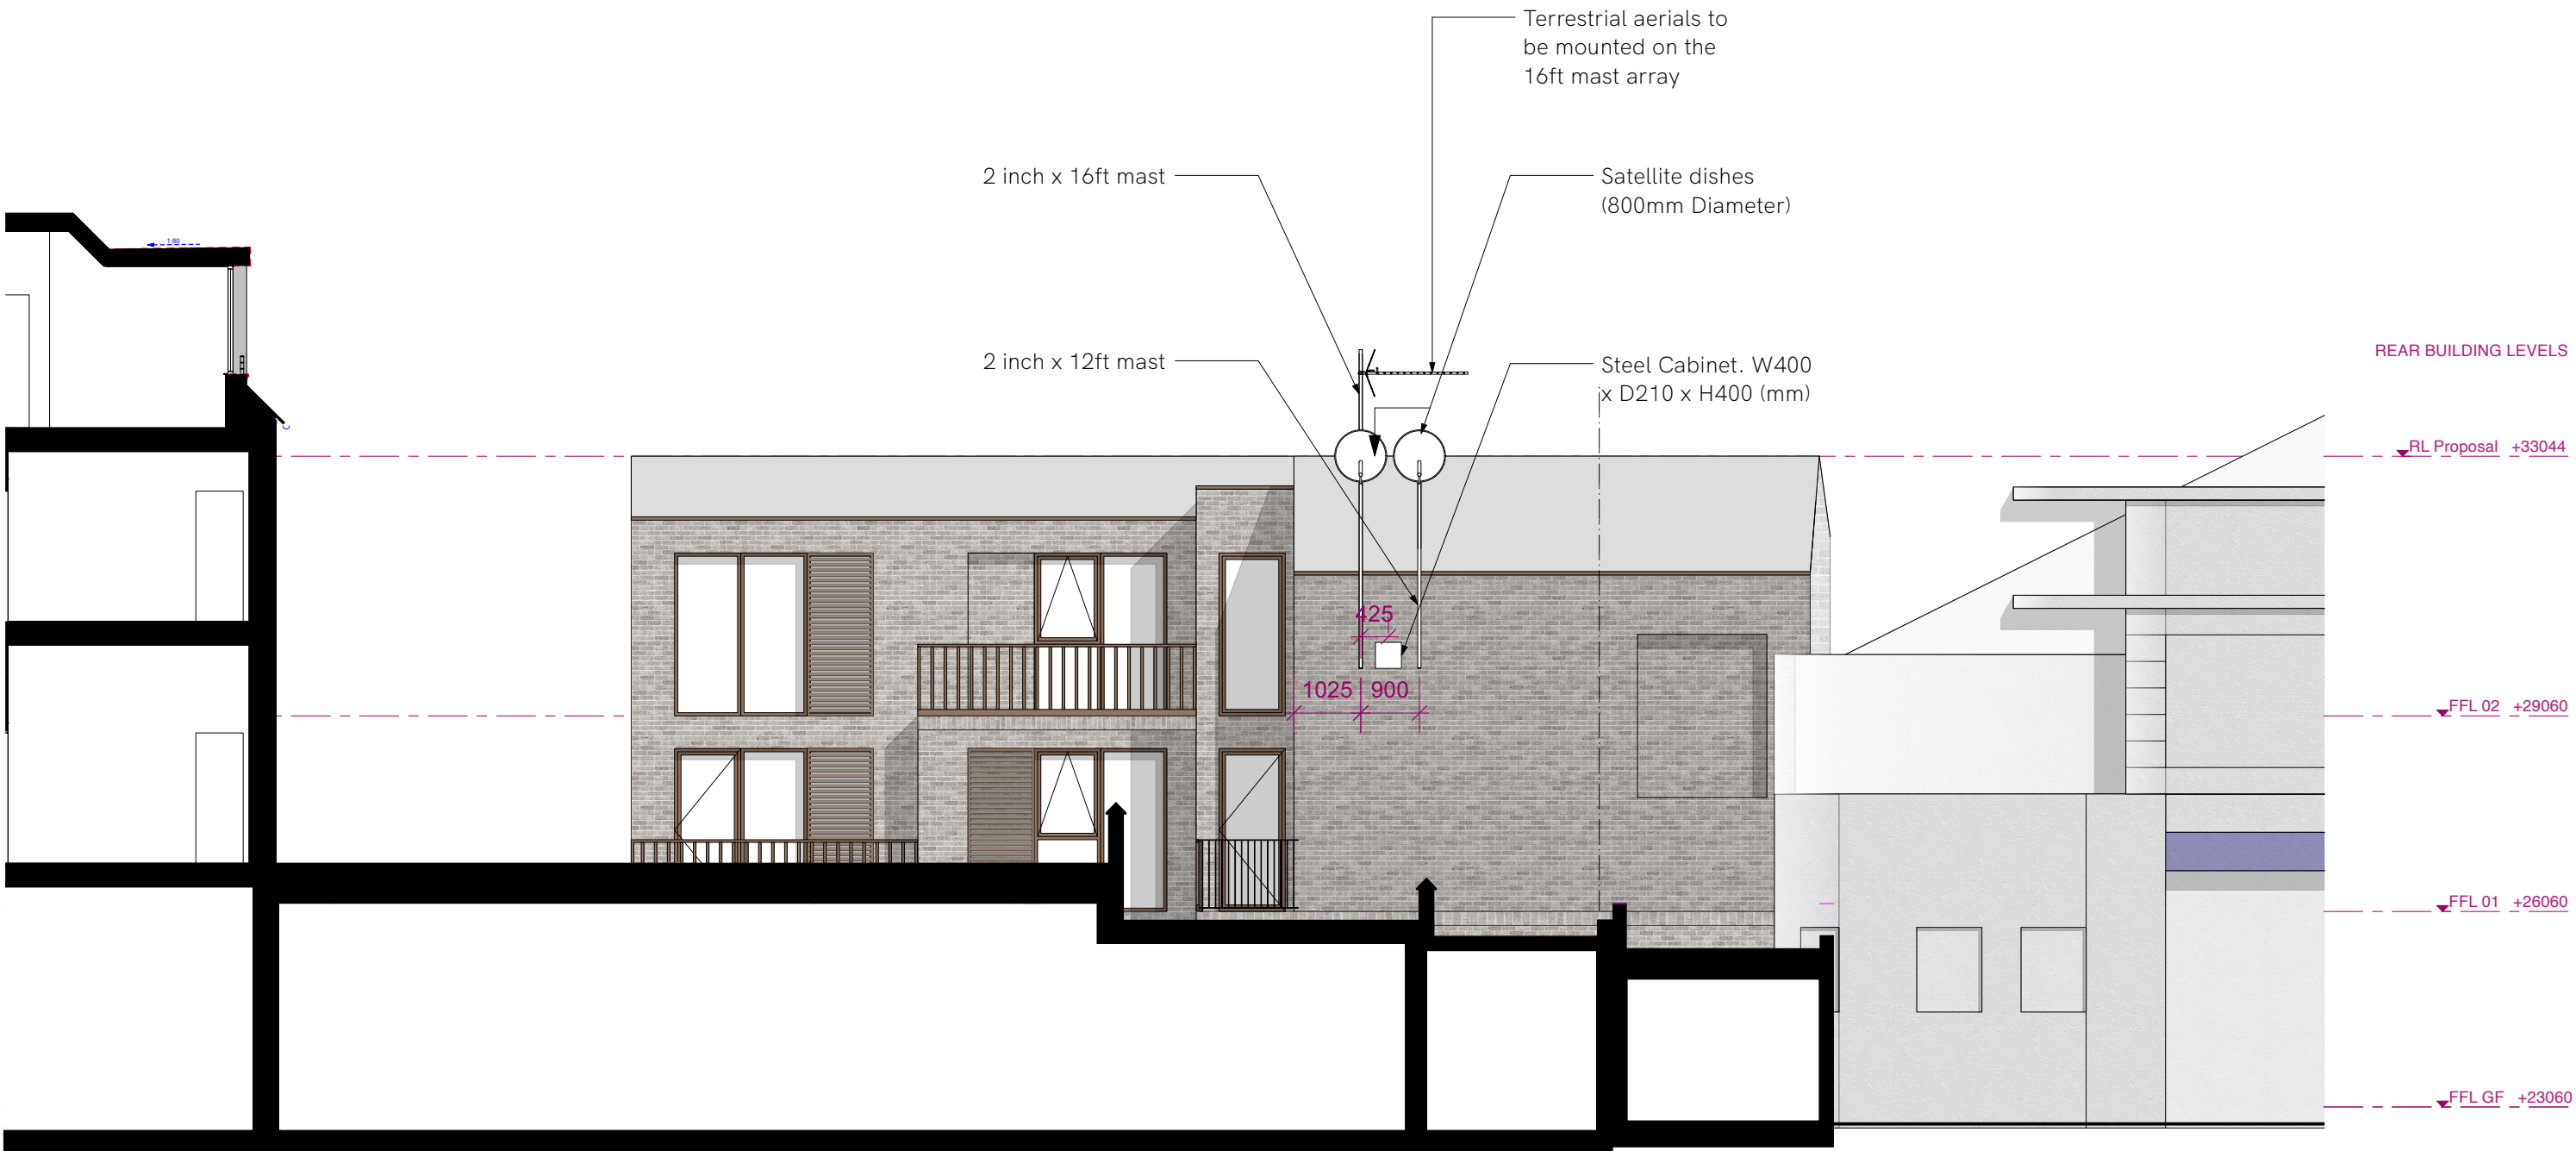


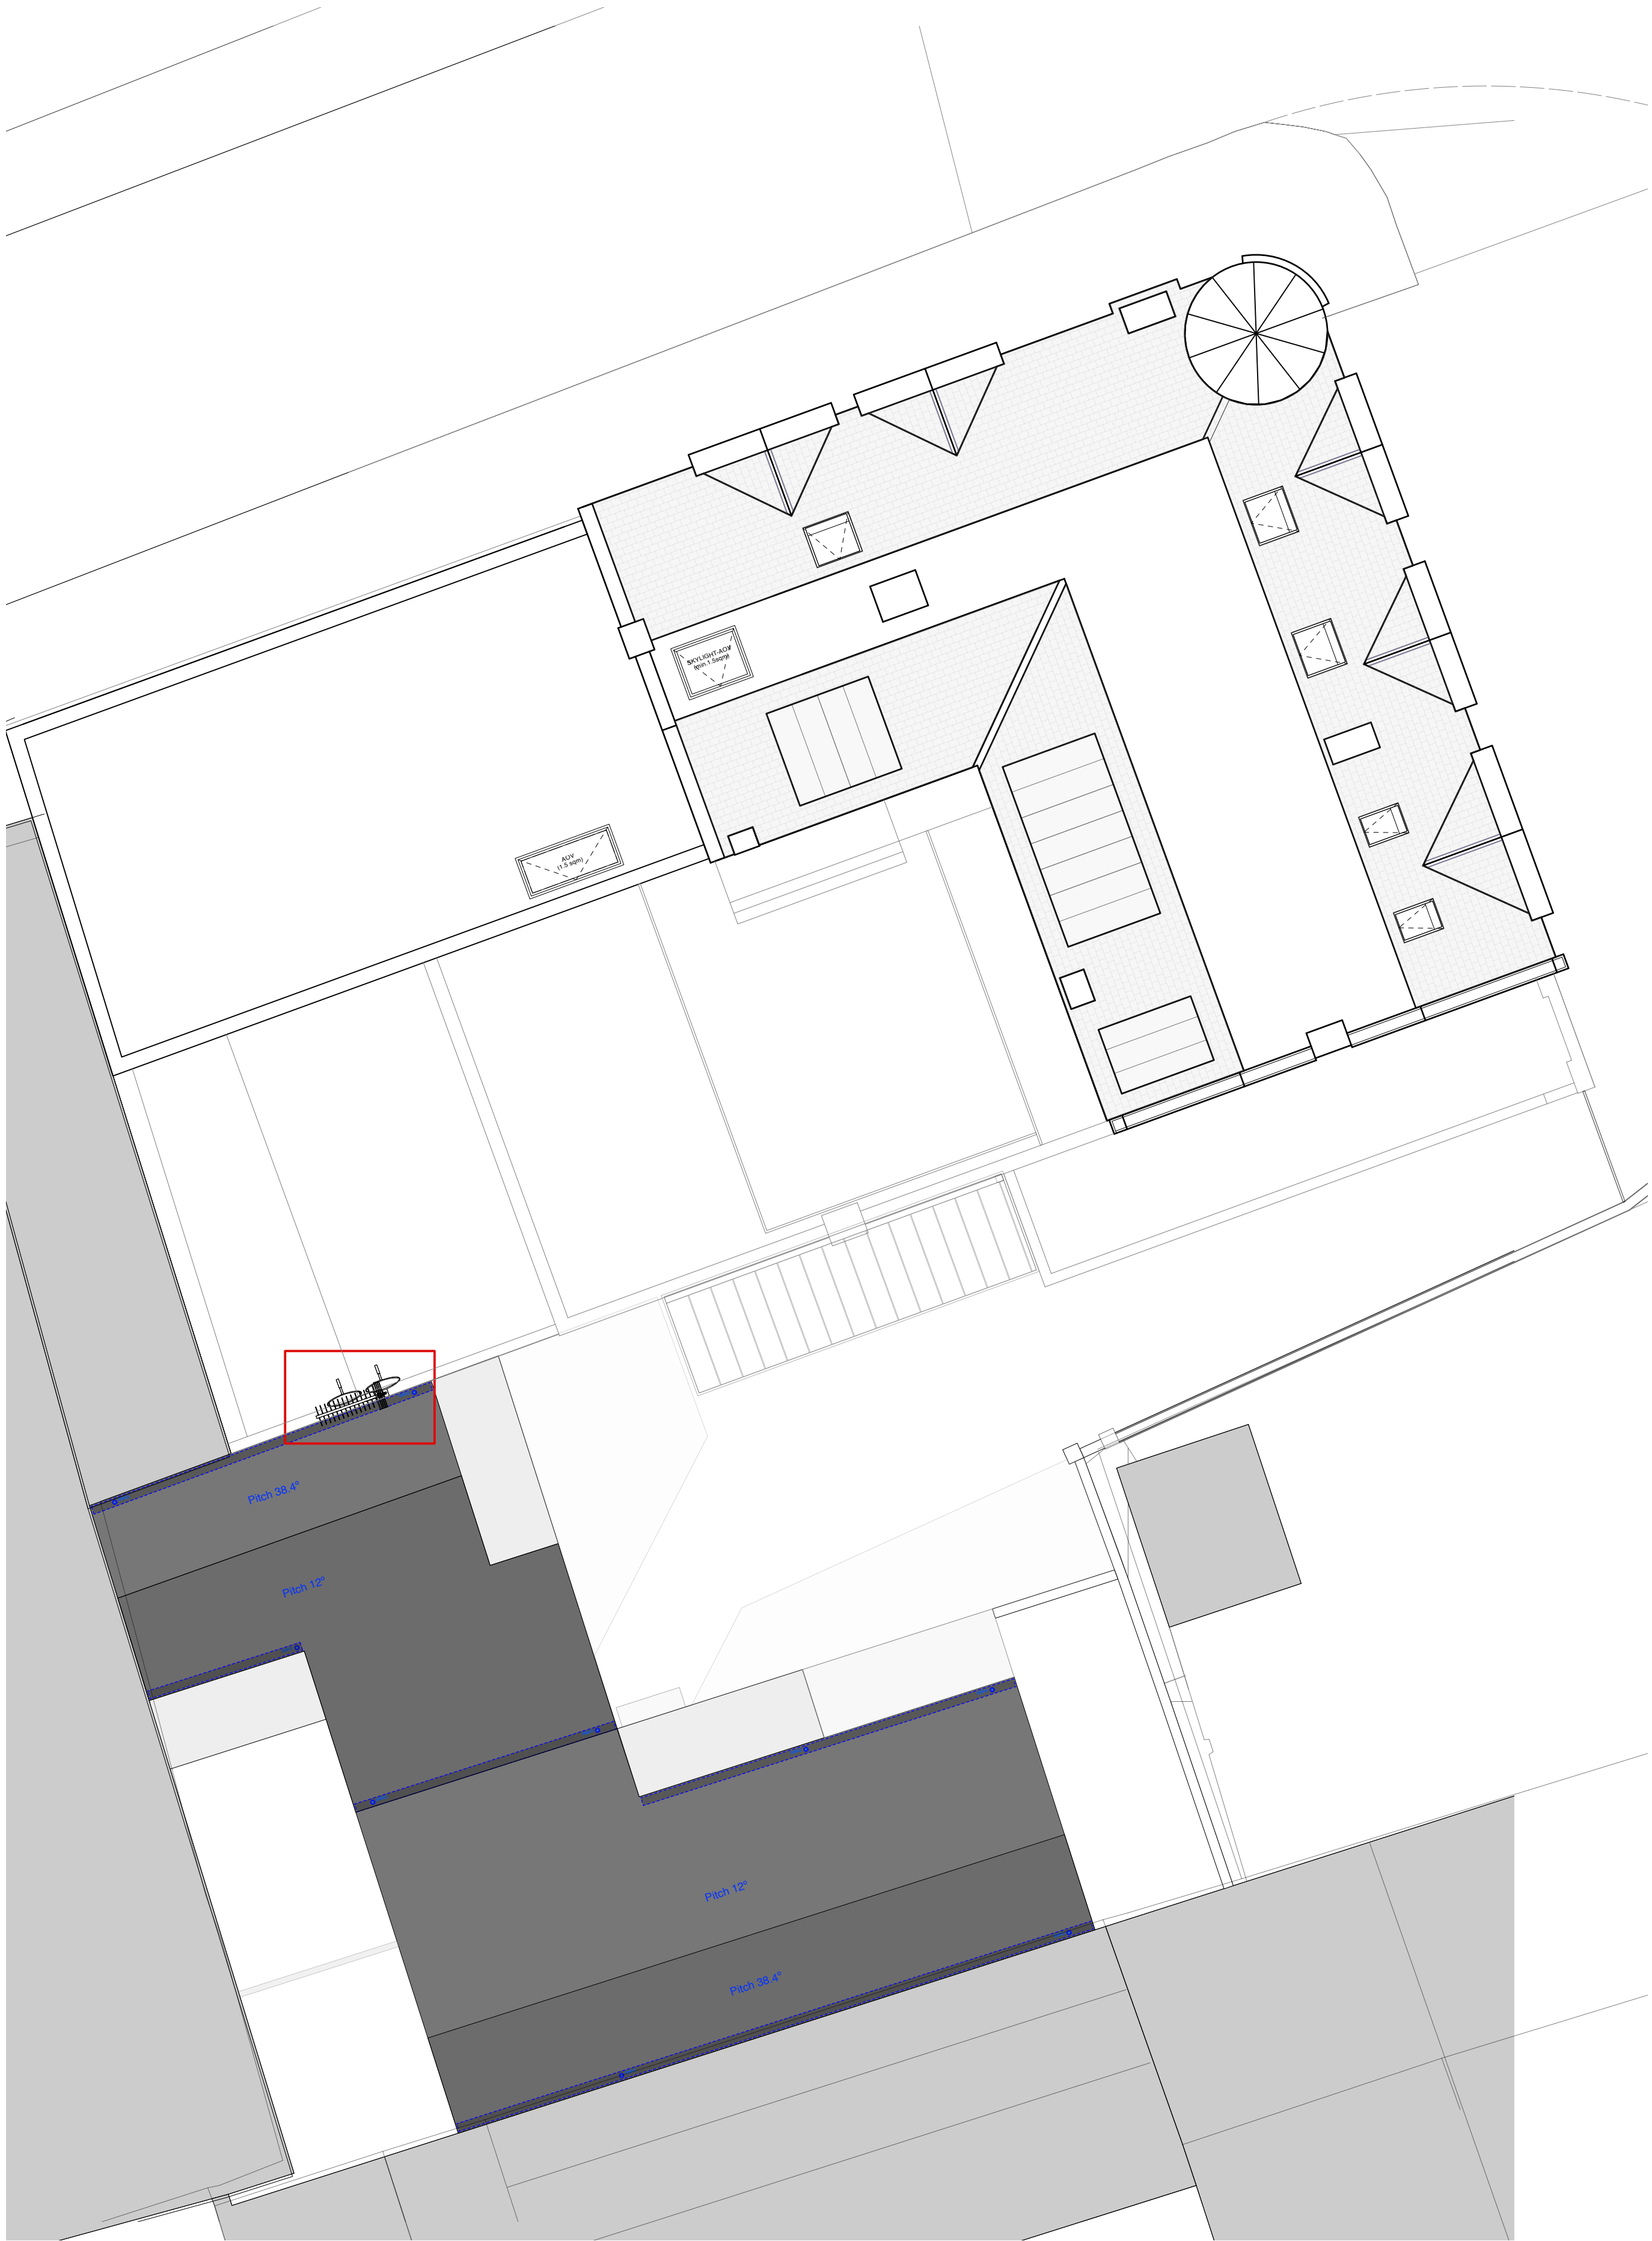

677 Green Lanes Frobisher Road

01m2m3m4m5m

PROPOSED NORTH ELEVATION

PLANNING

			PROJECTREAR GREEN LANES				DRAWING TITLEPROPOSED NORTH ELEVATION	
			CLIENTKINGCLAVEN LTD				gpadarchitecture & interior design T: 020 7549 2133 E: info@gpadlondonltd.com W: www.gpadlondonltd.com 2nd Floor 130 Old Street London EC1V 9BD	
P1	20/10/22	First Issue for Planning	SCALE1:100 @ A1		DATE20/10/22	DWG BYJS	REV.	
This drawing is the copyright of gpad london ltd. Not to be reproduced, retained or disclosed to any unauthorised person either wholly or in part without written permission. Do not scale of this drawing. All indicated dimensions to be checked and verified on site by the contractor before commencement of any fabrication drawings or work whatsoever on site. Report any discrepancies to the Architect immediately. Drawings to be read in conjunction with relevant drawings and specification. © gpad london ltd.			CHKD.	MB	DWG NO.	629-PL-600		
					P1			