


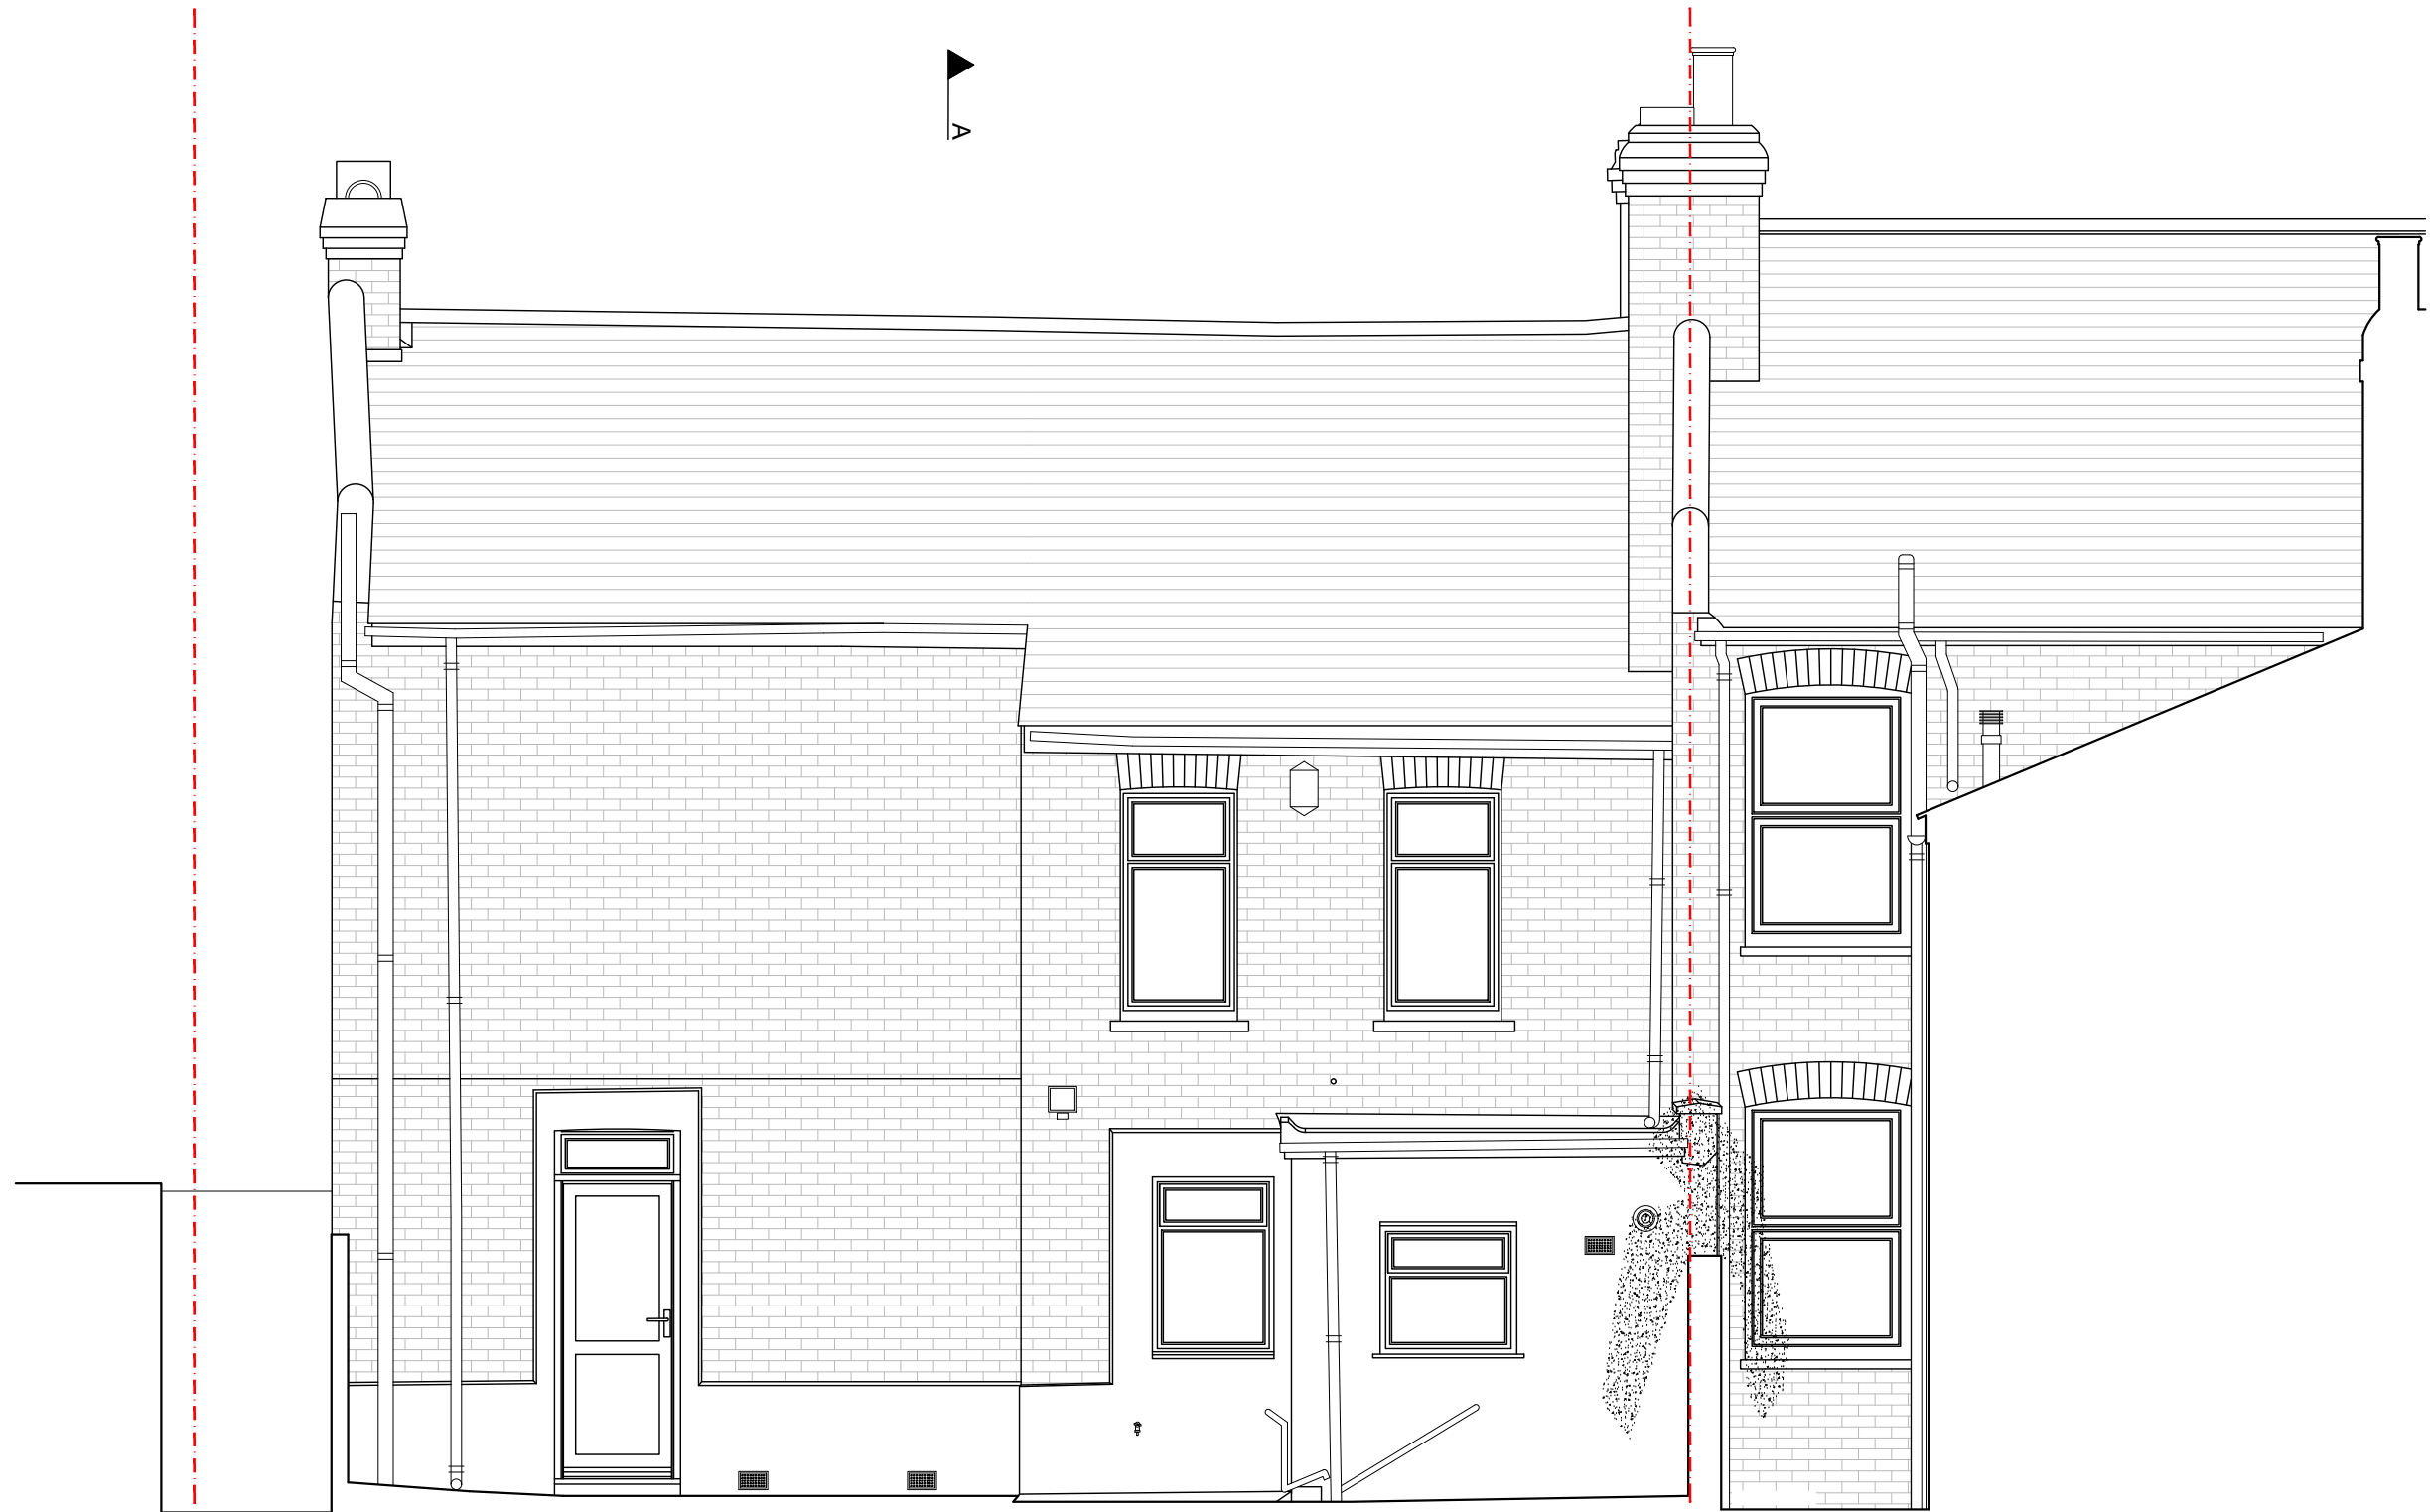

No. 1a

No. 2a

0 1 2m 1:50 @ A3



PROJECT Extension to 1a Glenwood Road London N15 3J5 CLIENT Ms. Natasha Mosienko & Mr Chandeep Heera	TITLE REAR ELEVATION AS EXISTING	REV DATE DESCRIPTION					 POLYGON ARCHITECTS 07968544721 polygonarchitects.com
	STATUS PLANNING	SCALE 1:50 SIZE A3 DATE SEPT '22 DRG No. 2203/PL/05 REV					