
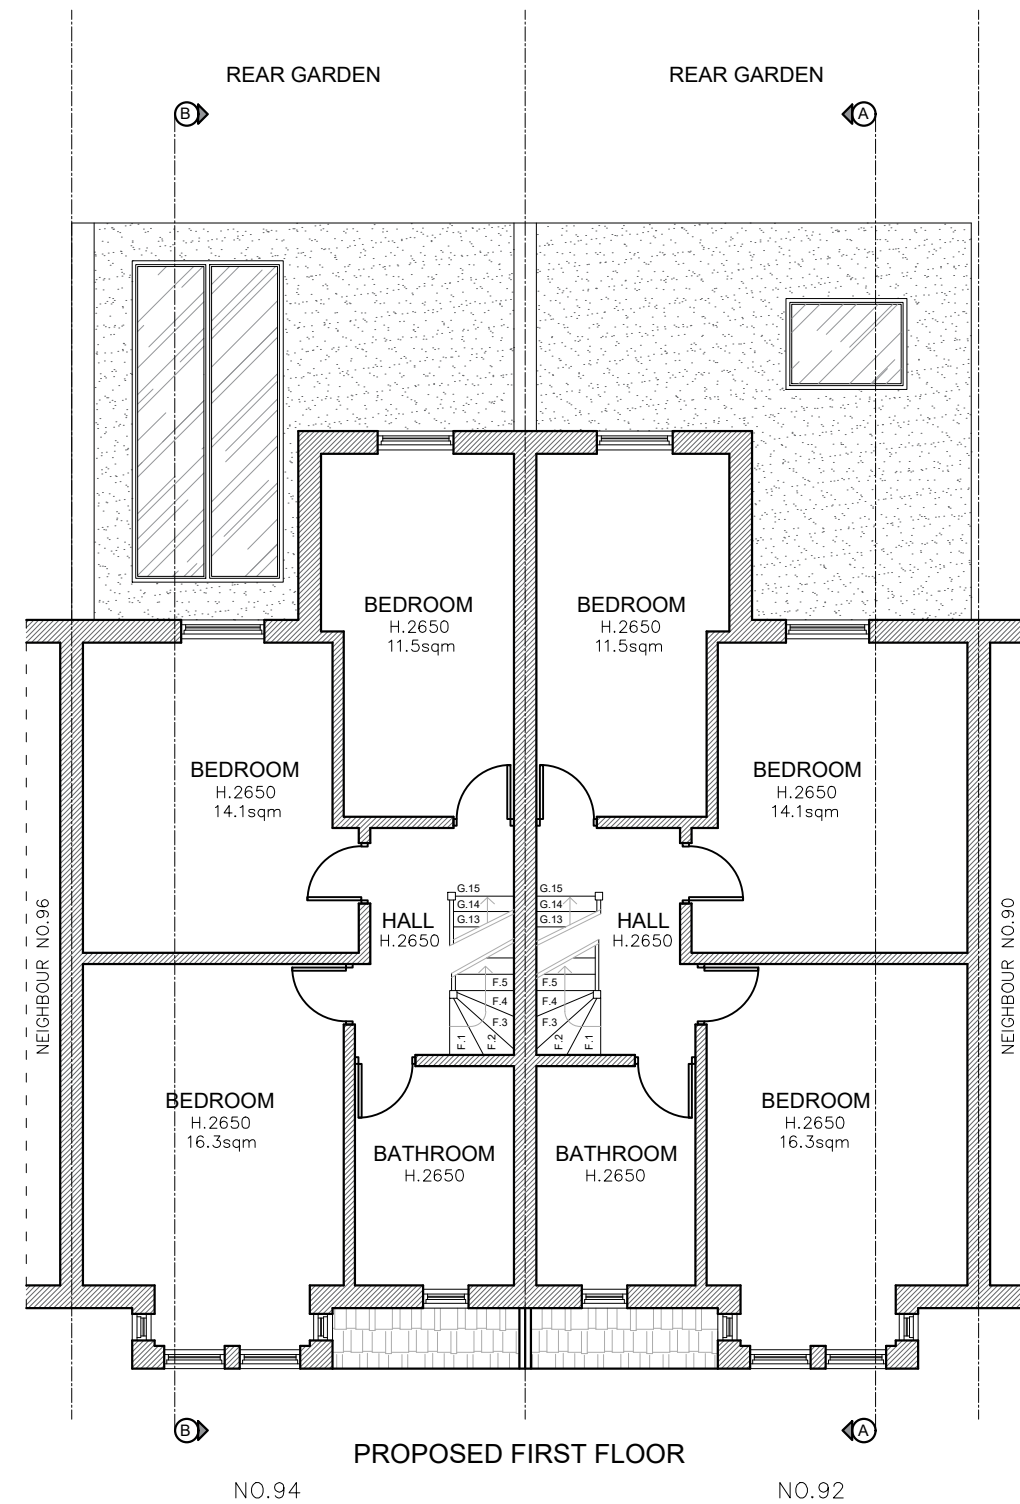


Title

PROPOSED FLOOR PLANS

Client:

92 Wargrave Avenue
N15 6UA

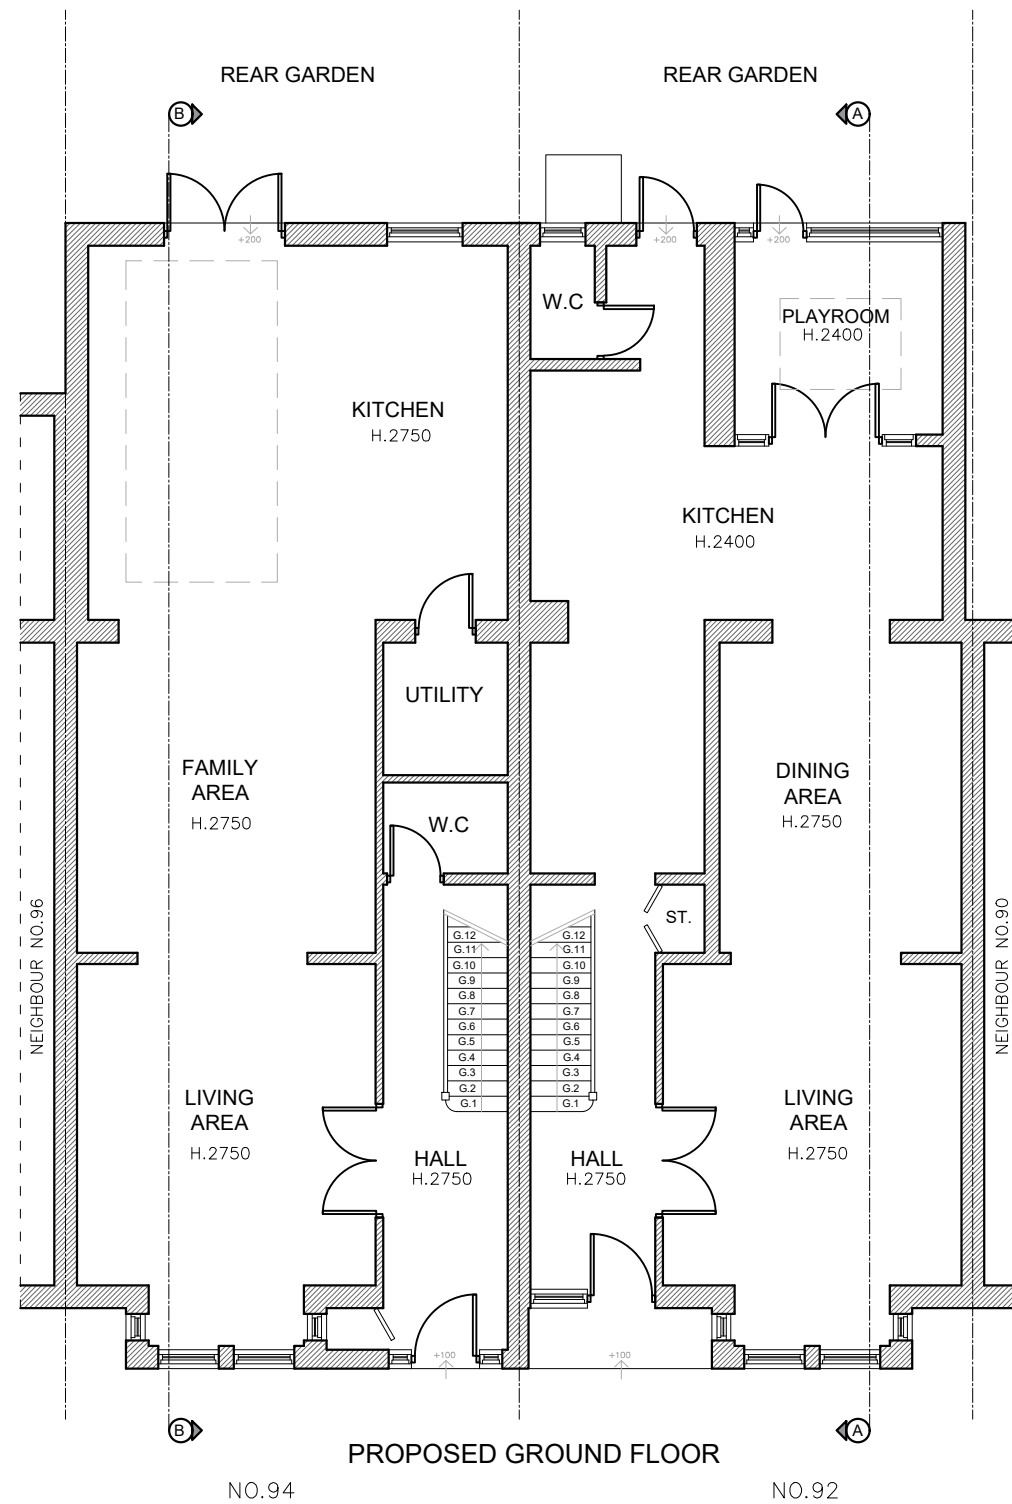

NOTES:
THE CONTRACTORS ARE TO CHECK
ALL DIMENSIONS, DRAIN RUNS AND
GENERAL CONDITIONS ON SITE
BEFORE WORKS COMMENCE.

ALL WORKS ARE TO BE CARRIED
OUT IN ACCORDANCE WITH
CURRENT BUILDING REGULATIONS,
BRITISH STANDARDS, CODE OF
PRACTICE AND LOCAL AUTHORITY
REQUIREMENTS.

Drawn By

SS

DrG No

WA.92.PR.01




Date

20.10.22

Scale

1:100 @A3

Rev

 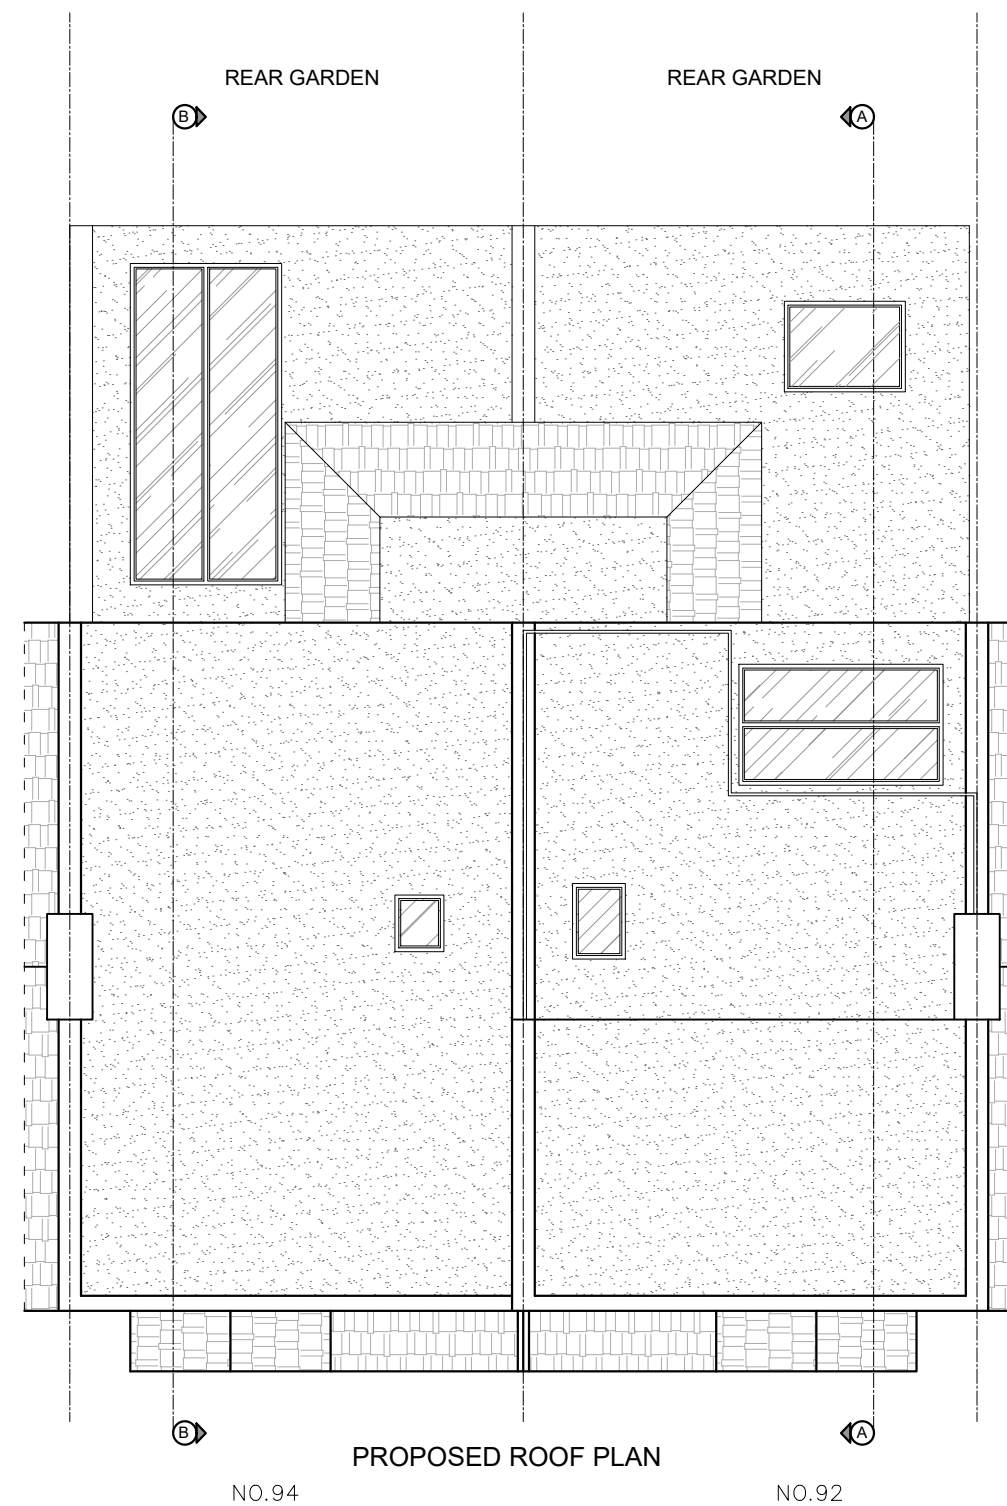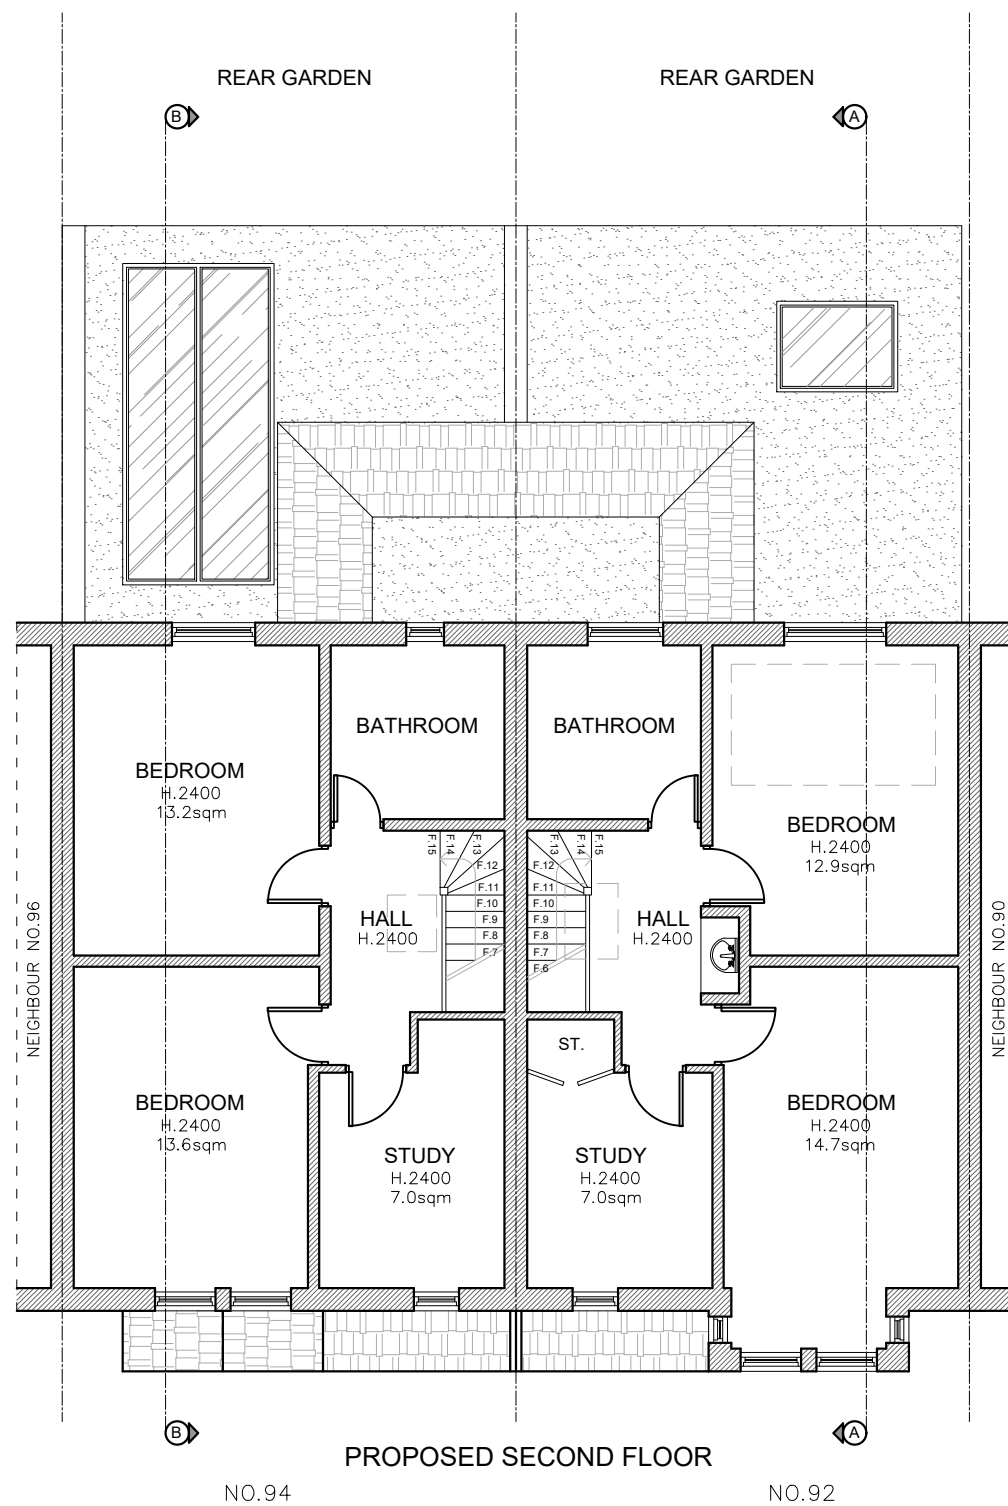

Title

PROPOSED FLOOR PLANS

Client:

92 Wargrave Avenue
N15 6UA



NOTES:
THE CONTRACTORS ARE TO CHECK
ALL DIMENSIONS, DRAIN RUNS AND
GENERAL CONDITIONS ON SITE
BEFORE WORKS COMMENCE .

ALL WORKS ARE TO BE CARRIED
OUT IN ACCORDANCE WITH
CURRENT BUILDING REGULATIONS,
BRITISH STANDARDS, CODE OF
PRACTICE AND LOCAL AUTHORITY
REQUIREMENTS.

Drawn By

SS

DrG No

WA.92.PR.02

Date

20.10.22


Scale

1:100 @A3


Rev



PROPOSED SECTION A-A
NO.92

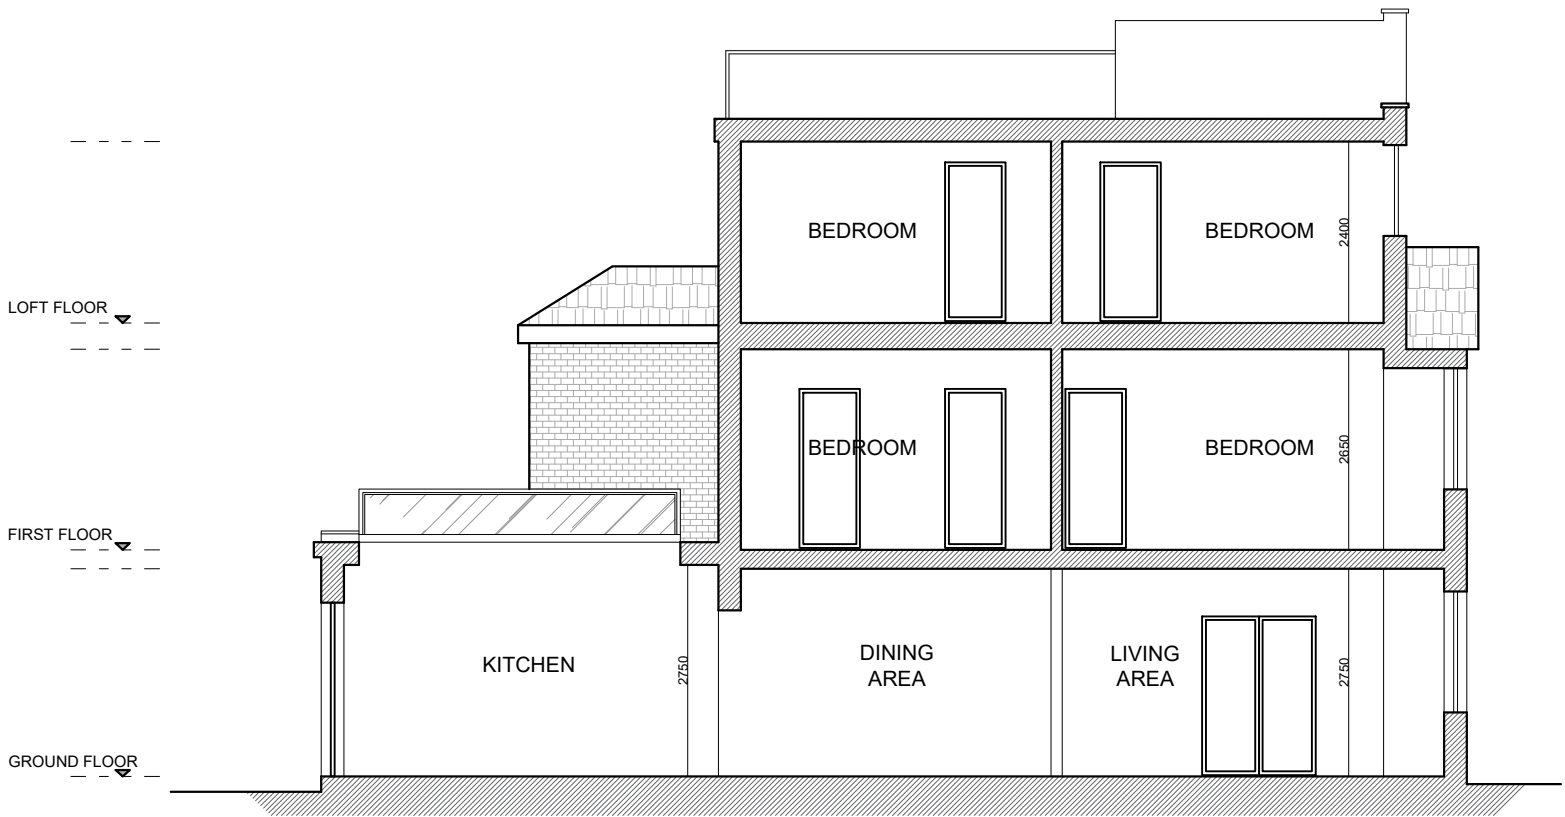

PROPOSED SECTION B-B
NO.94

 

Title
PROPOSED
SECTION A-A & B-B

Client: 92 Wargrave Avenue
N15 6UA





NOTES:
THE CONTRACTORS ARE TO CHECK
ALL DIMENSIONS, DRAIN RUNS AND
GENERAL CONDITIONS ON SITE
BEFORE WORKS COMMENCE .

ALL WORKS ARE TO BE CARRIED
OUT IN ACCORDANCE WITH
CURRENT BUILDING REGULATIONS,
BRITISH STANDARDS, CODE OF
PRACTICE AND LOCAL AUTHORITY
REQUIREMENTS.

Drawn By SS
DrG No WA.92.PR.03
Date 20.10.22
Scale 1:100 @A3

Rev

 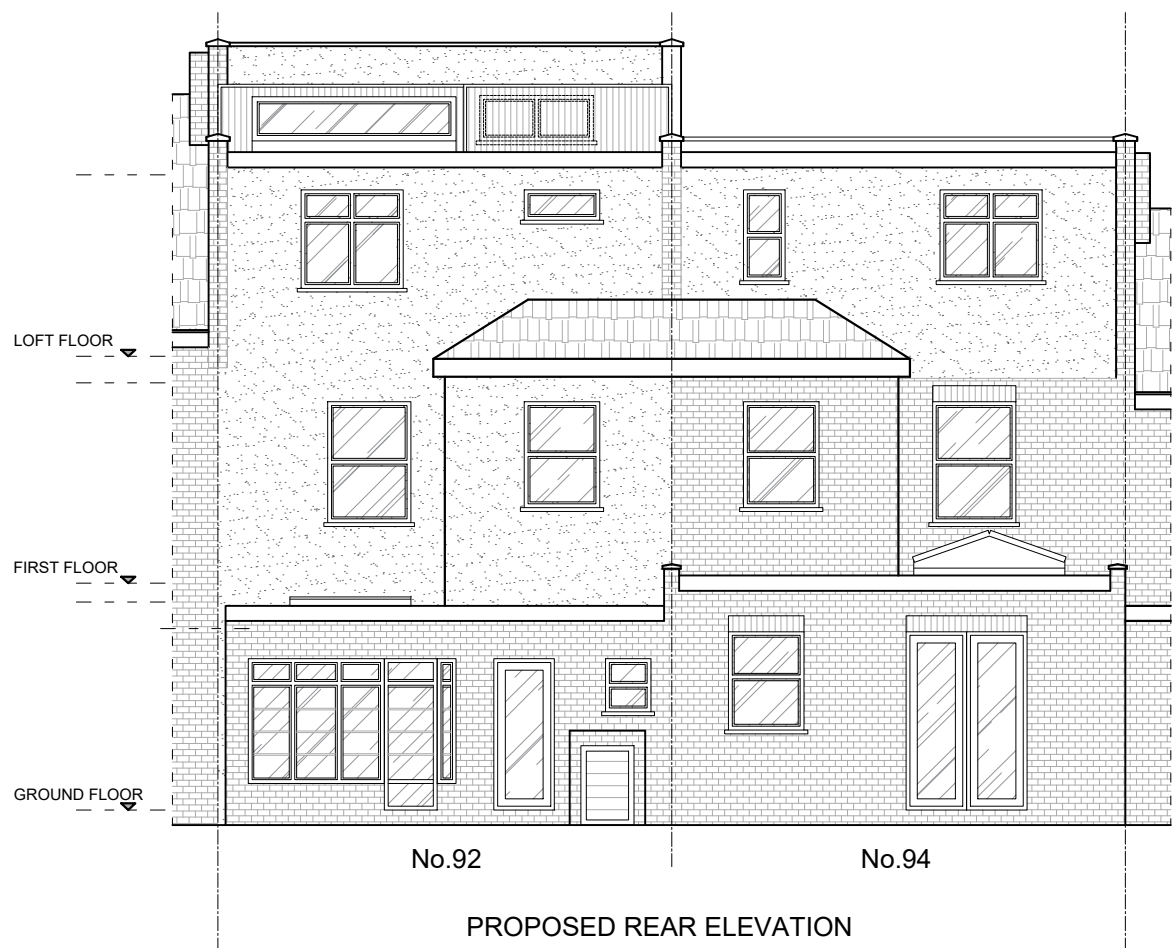

Title

**PROPOSED
ELEVATIONS**

Client:

92 Wargrave Avenue
N15 6UA



NOTES:
THE CONTRACTORS ARE TO CHECK
ALL DIMENSIONS, DRAIN RUNS AND
GENERAL CONDITIONS ON SITE
BEFORE WORKS COMMENCE .

ALL WORKS ARE TO BE CARRIED
OUT IN ACCORDANCE WITH
CURRENT BUILDING REGULATIONS,
BRITISH STANDARDS, CODE OF
PRACTICE AND LOCAL AUTHORITY
REQUIREMENTS.

Drawn By

SS

DrG No

WA.92.PR.04


Date

20.10.22


Scale

1:100 @A3


Rev

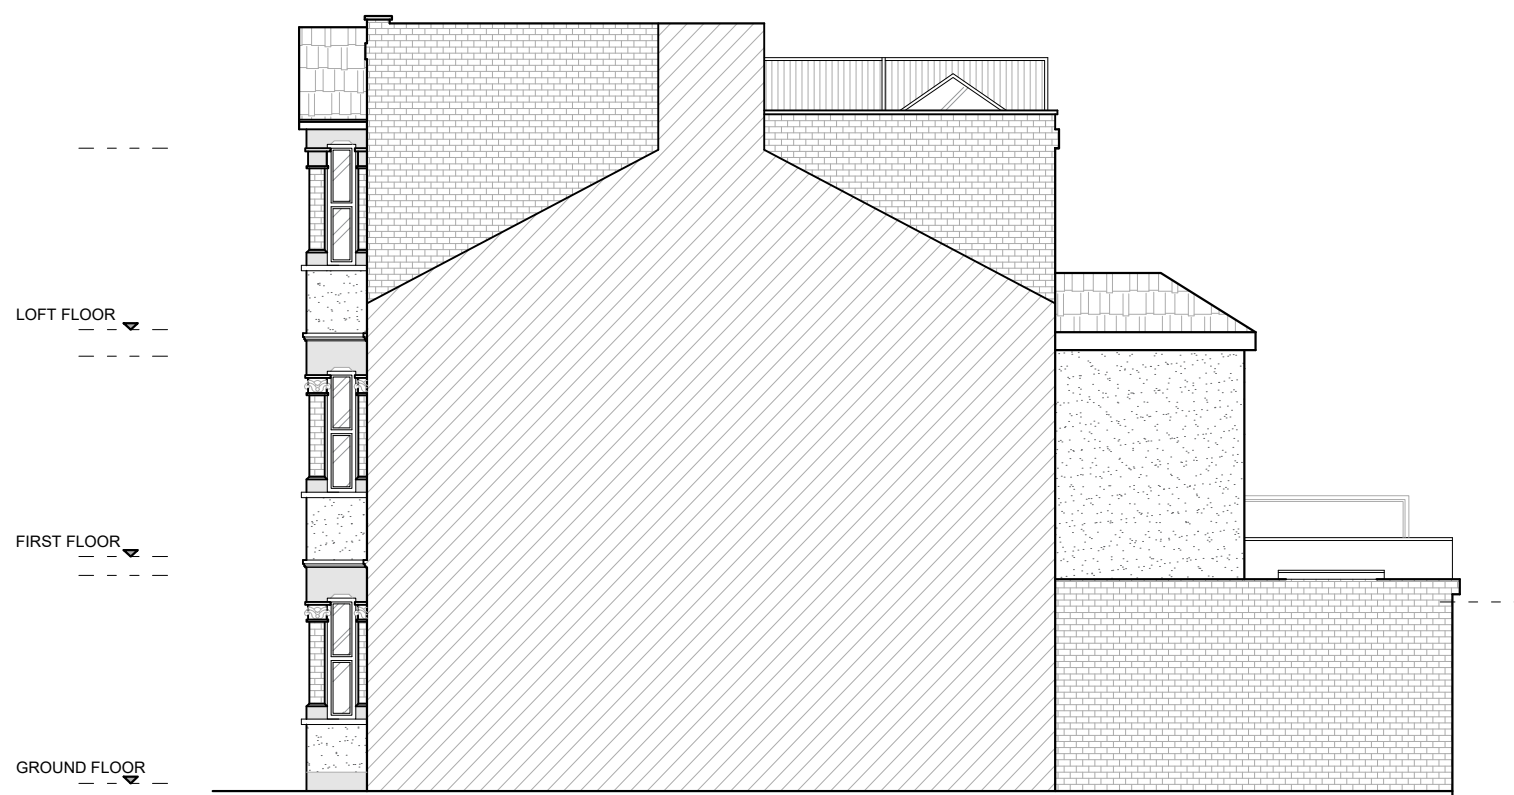

PROPOSED SIDE ELEVATION 1 (NO.92)

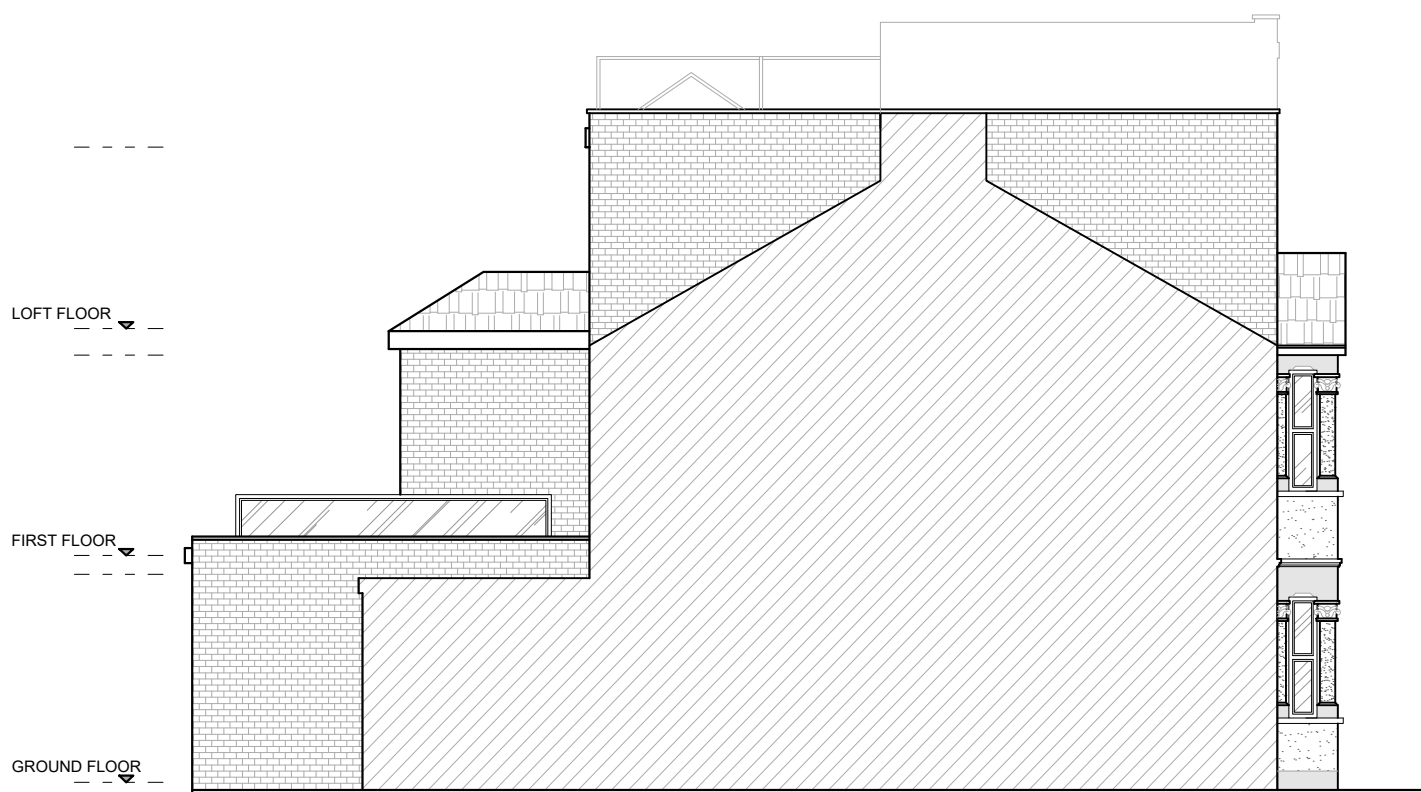

PROPOSED SIDE ELEVATION 2 (NO.94)

 

Title PROPOSED ELEVATIONS Client: 92 Wargrave Avenue N15 6UA	ajs Planning info@ajsp planning.co.uk 020 81501820 NOTES: THE CONTRACTORS ARE TO CHECK ALL DIMENSIONS, DRAIN RUNS AND GENERAL CONDITIONS ON SITE BEFORE WORKS COMMENCE . ALL WORKS ARE TO BE CARRIED OUT IN ACCORDANCE WITH CURRENT BUILDING REGULATIONS, BRITISH STANDARDS, CODE OF PRACTICE AND LOCAL AUTHORITY REQUIREMENTS.	Drawn By SS DrG No WA.92.PR.05 Date 20.10.22 Scale 1:100 @A3 Rev
--	---	---