




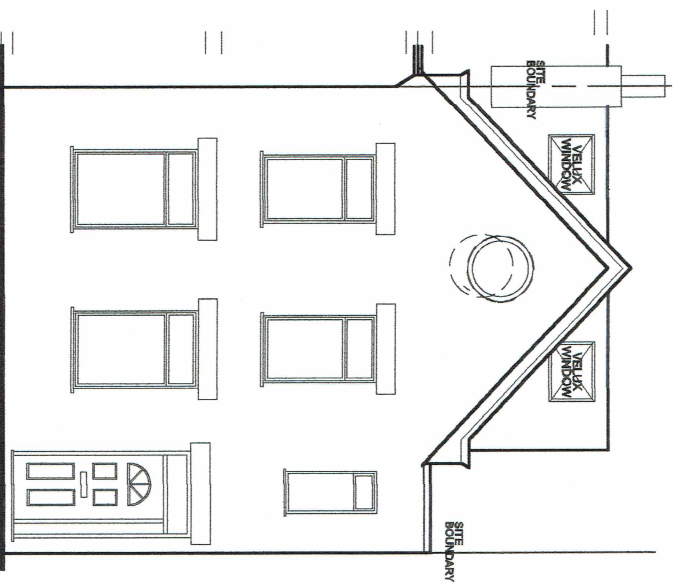


FRONT ELEVATION (EXISTING)

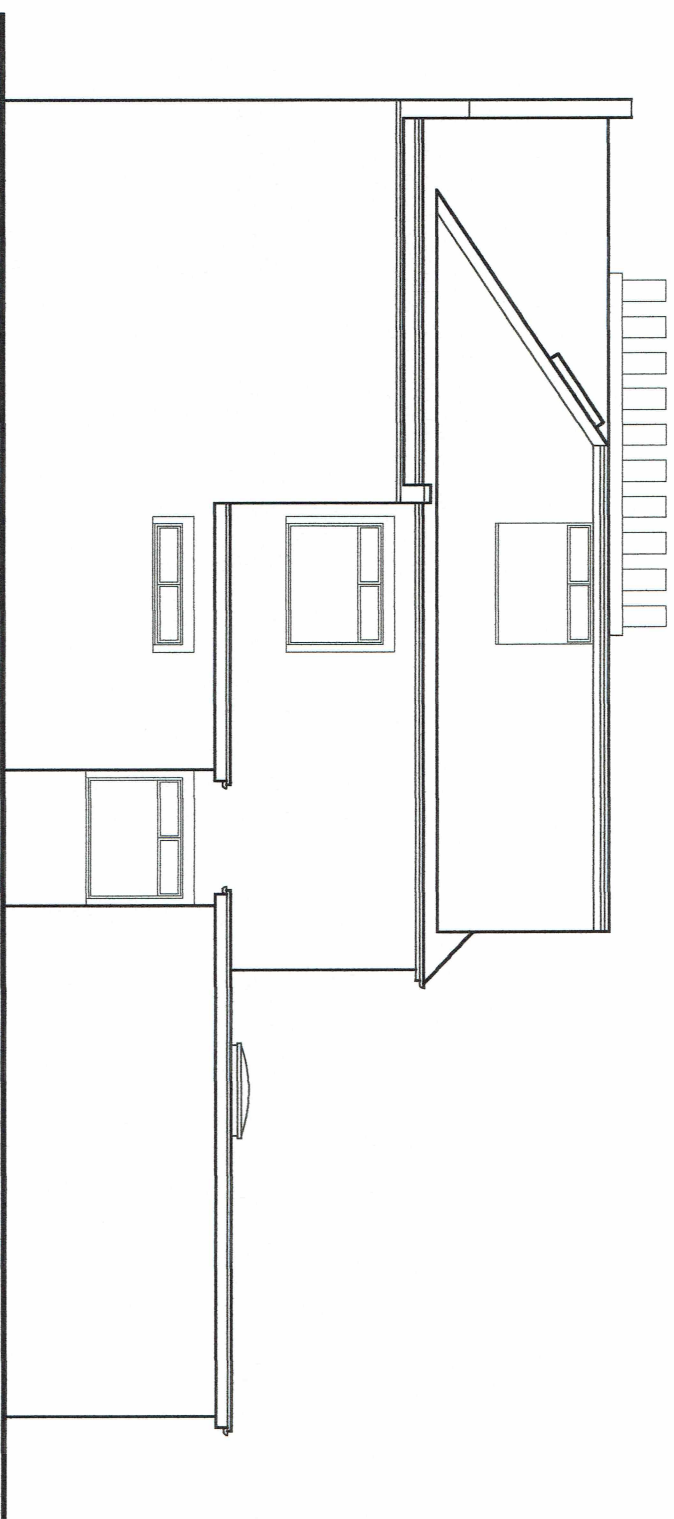


SIDE ELEVATION (EXISTING)

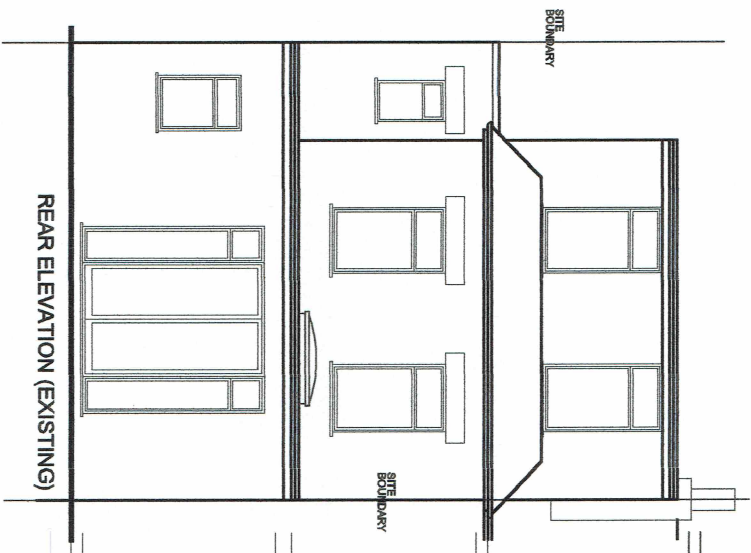


REAR ELEVATION (EXISTING)

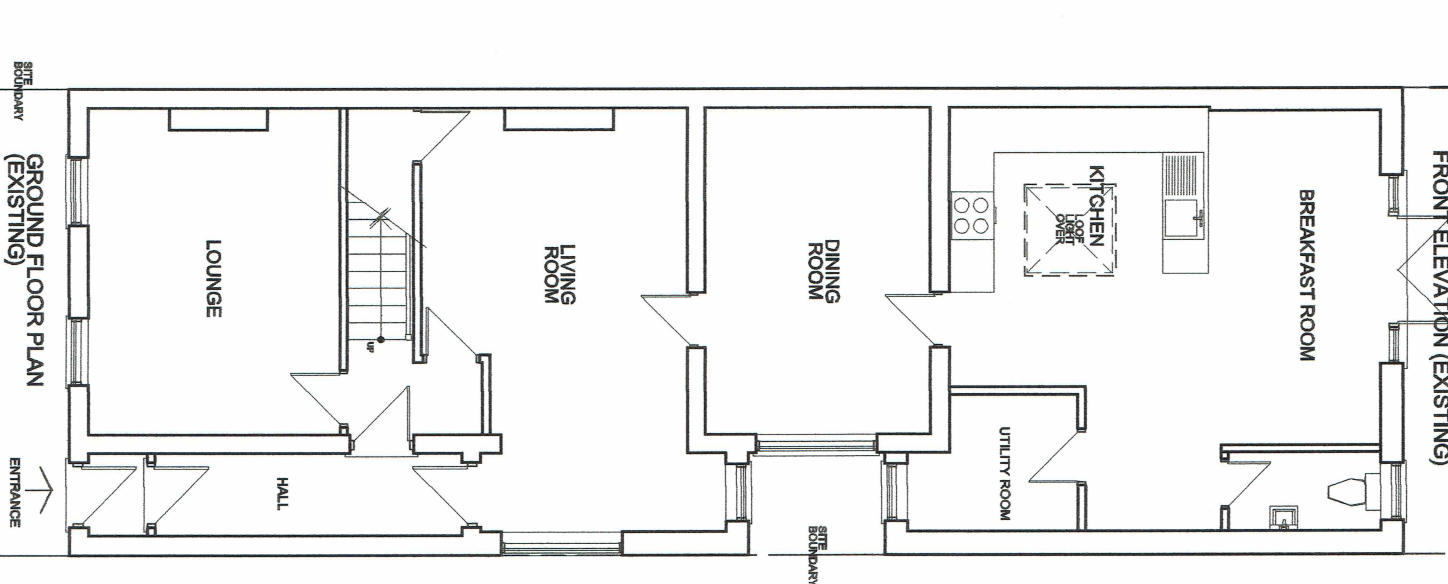

GROUND FLOOR PLAN (EXISTING)

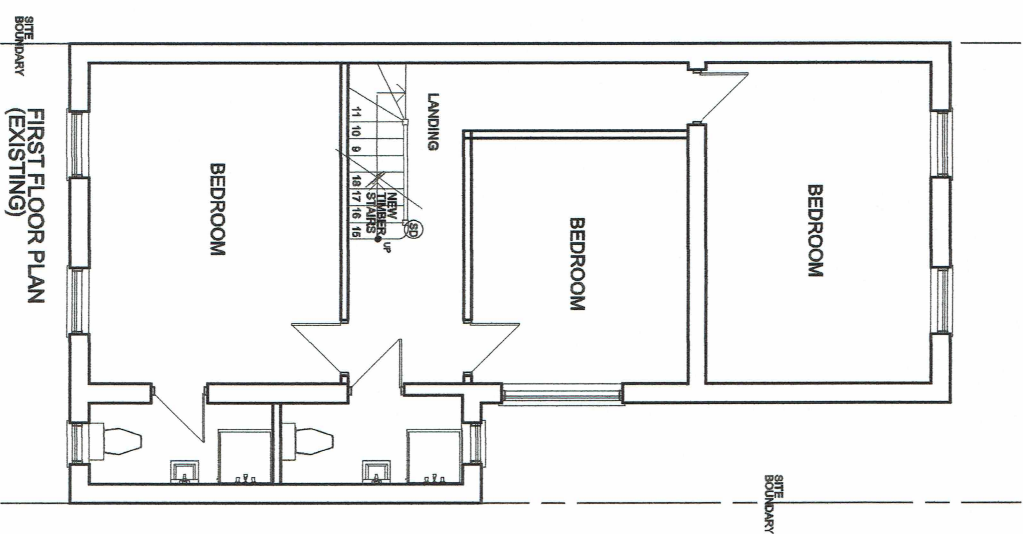

FIRST FLOOR PLAN (EXISTING)

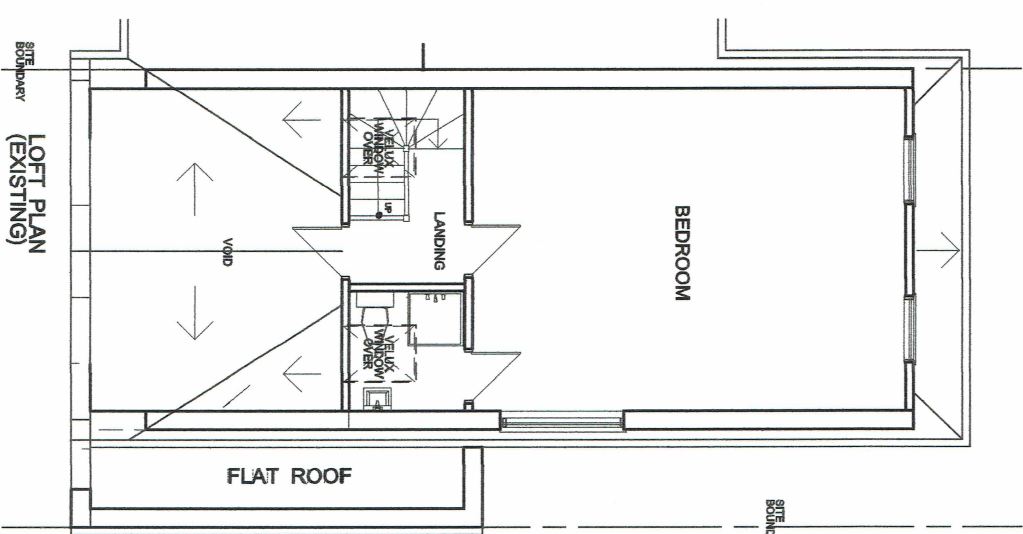

LOFT PLAN (EXISTING)

SCALE 0 0.5 1 2 5 M

PROPOSED SUPPORTED HOUSING
1 TILSON ROAD, LONDON, N17

1: 50 @A1, 100 @A3 DRAWING No: TR 301

DATE : JUNE 2022

Copyright © 2022 ARCHITECT 100 805 520