

GENERAL NOTES:
DO NOT SCALE FROM THIS DRAWING
ALL DIMENSIONS TO BE CHECKED ON SITE
ANY OMISSIONS OR DISCREPANCIES TO BE
REPORTED TO THE ARCHITECT IMMEDIATELY
IF IN DOUBT ASK

P1	14.10.22	FOR PLANNING	RK
REV	DATE	NOTES	DR
DRAWING STATUS			

PLANNING

CLIENT

Kyle Ferguson

ARCHITECT
FINKERNAGEL ROSS

Third Floor
Unicom House
221 -222 Shoelitch High Street
London E1 6PJ

Tel: 020 7377 5114
info@finkernagelross.com
www.finkernagelross.com



**THIRSK COTTAGE
STANHOPE ROAD
HIGHGATE
N6 5DE**

PROPOSED FRONT ELEVATION

DRAWN	DR. DATE	CHECKED	CH. DATE
RK	04.10.22	TH	13.10.22
SCALE		SHEET SIZE	

1:100	A3
DRAWING NO	REVISION

THC-300	P1
---------	----

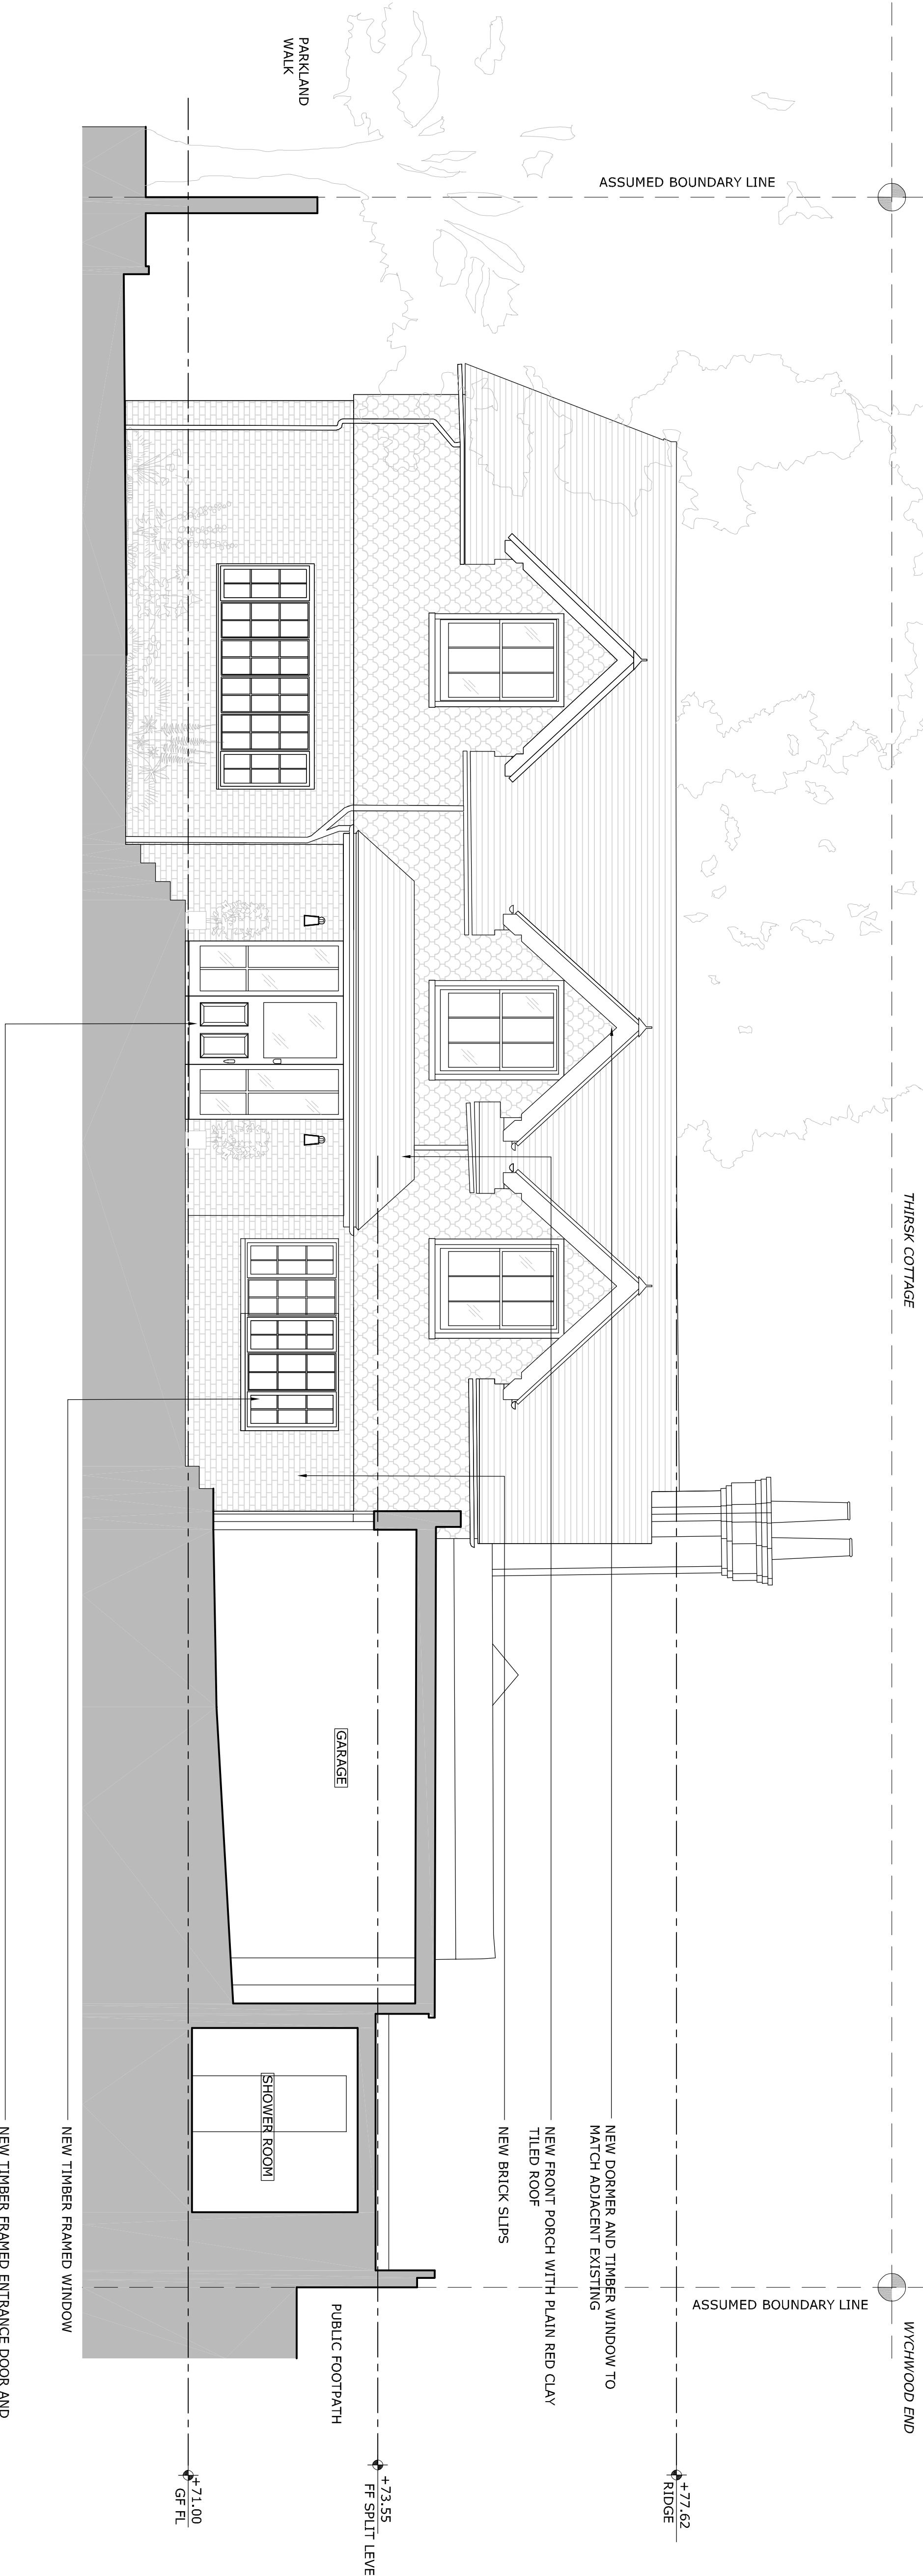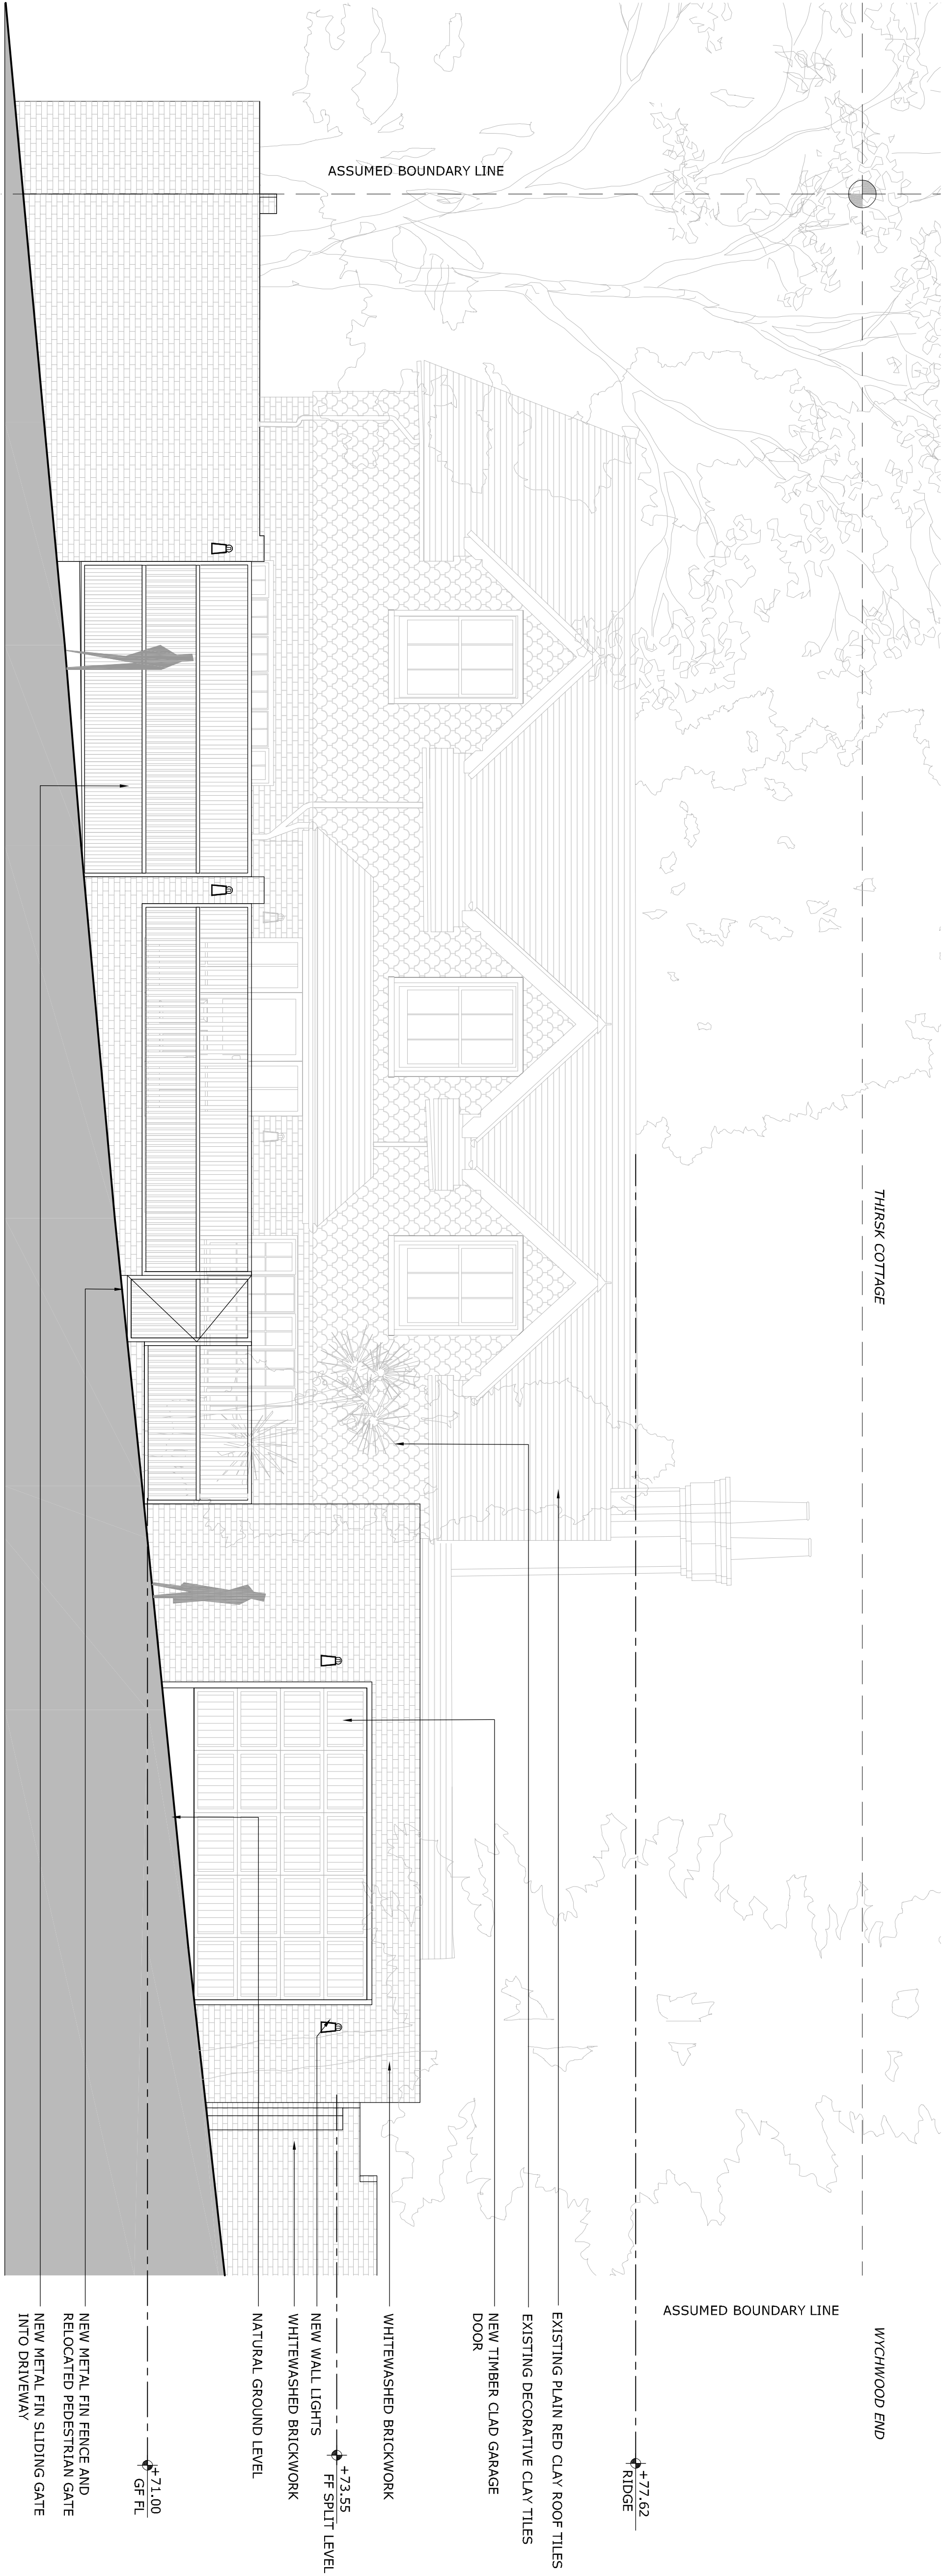

2 FRONT ELEVATION
1:50@A1, 1:100@A3