




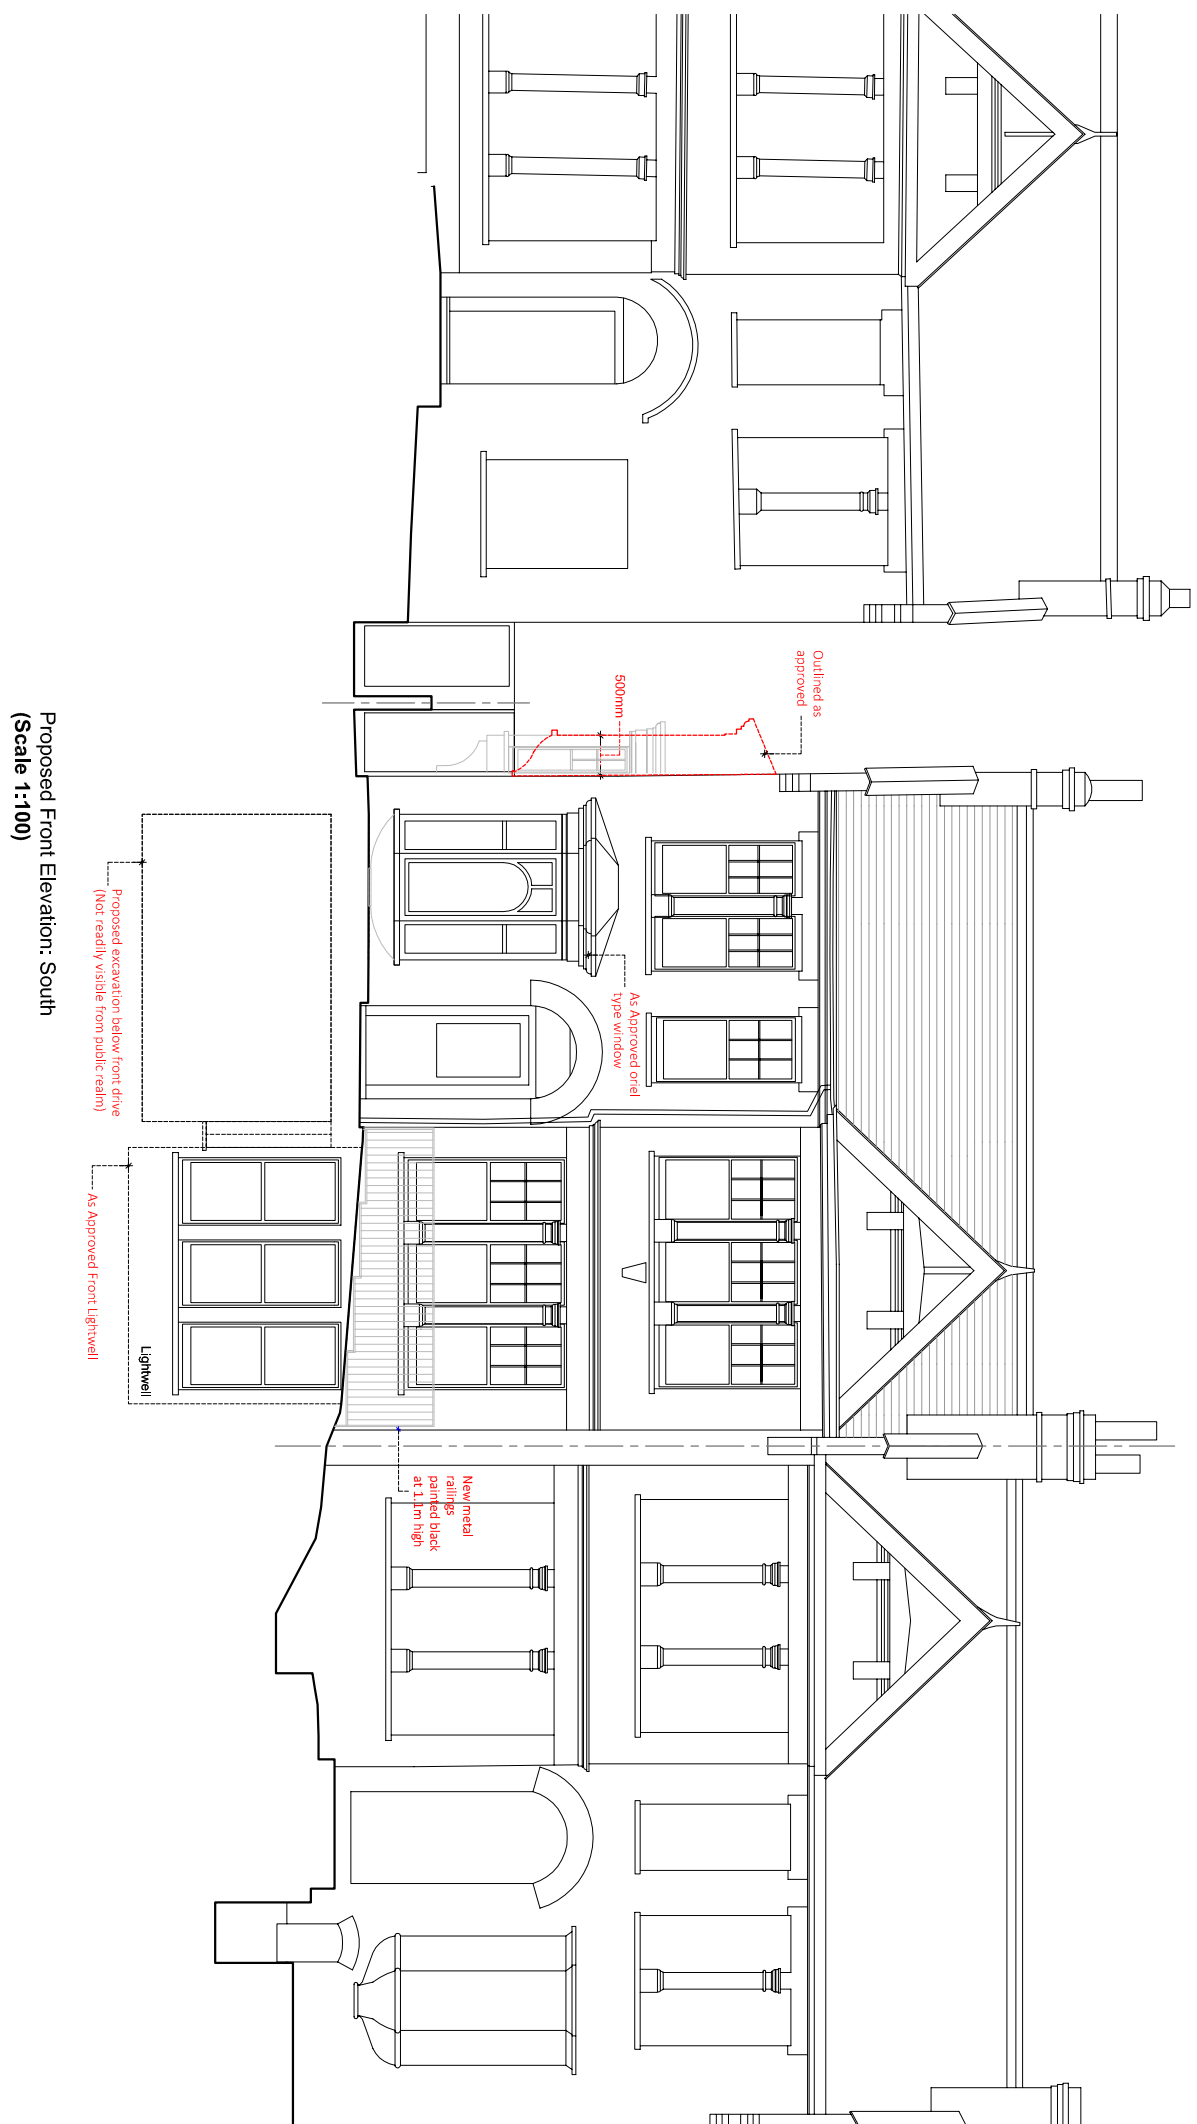


Proposed Front Elevation, South
(Scale 1:100)

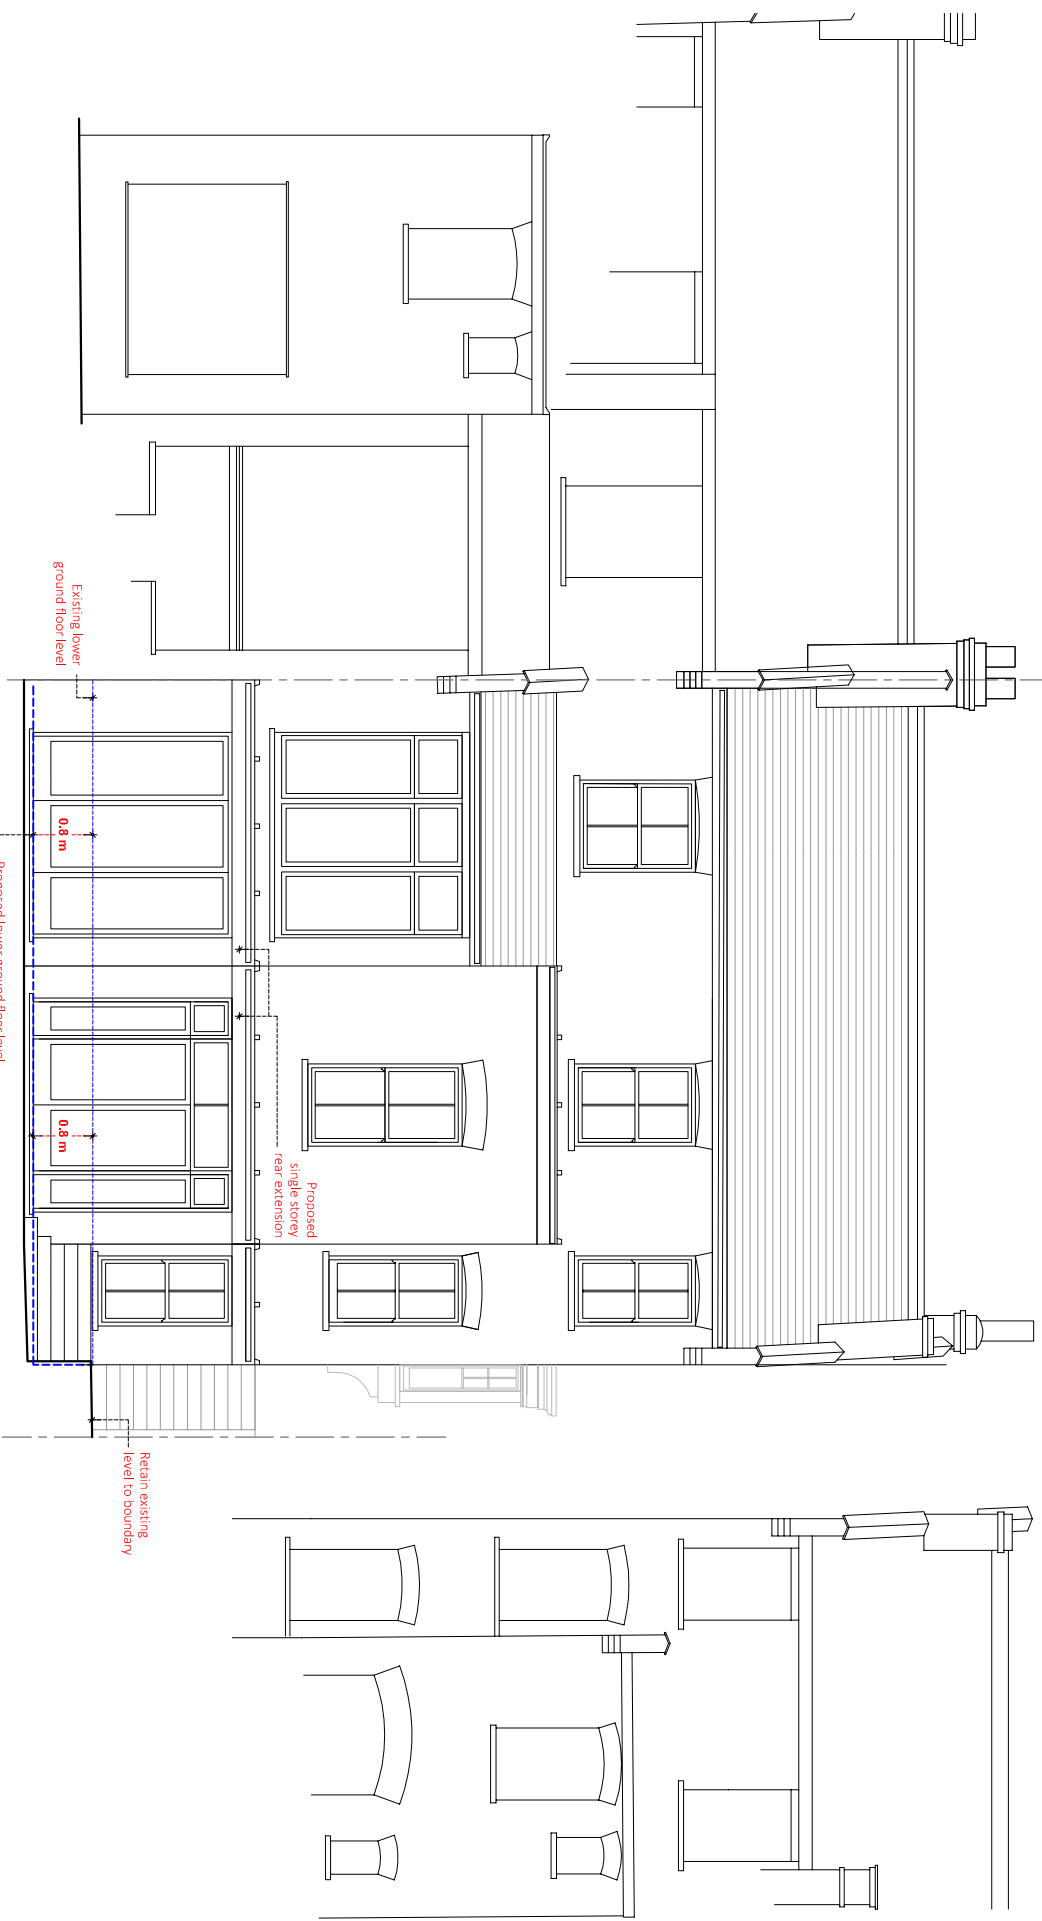

Proposed Rear Elevation, North
(Scale 1:100)

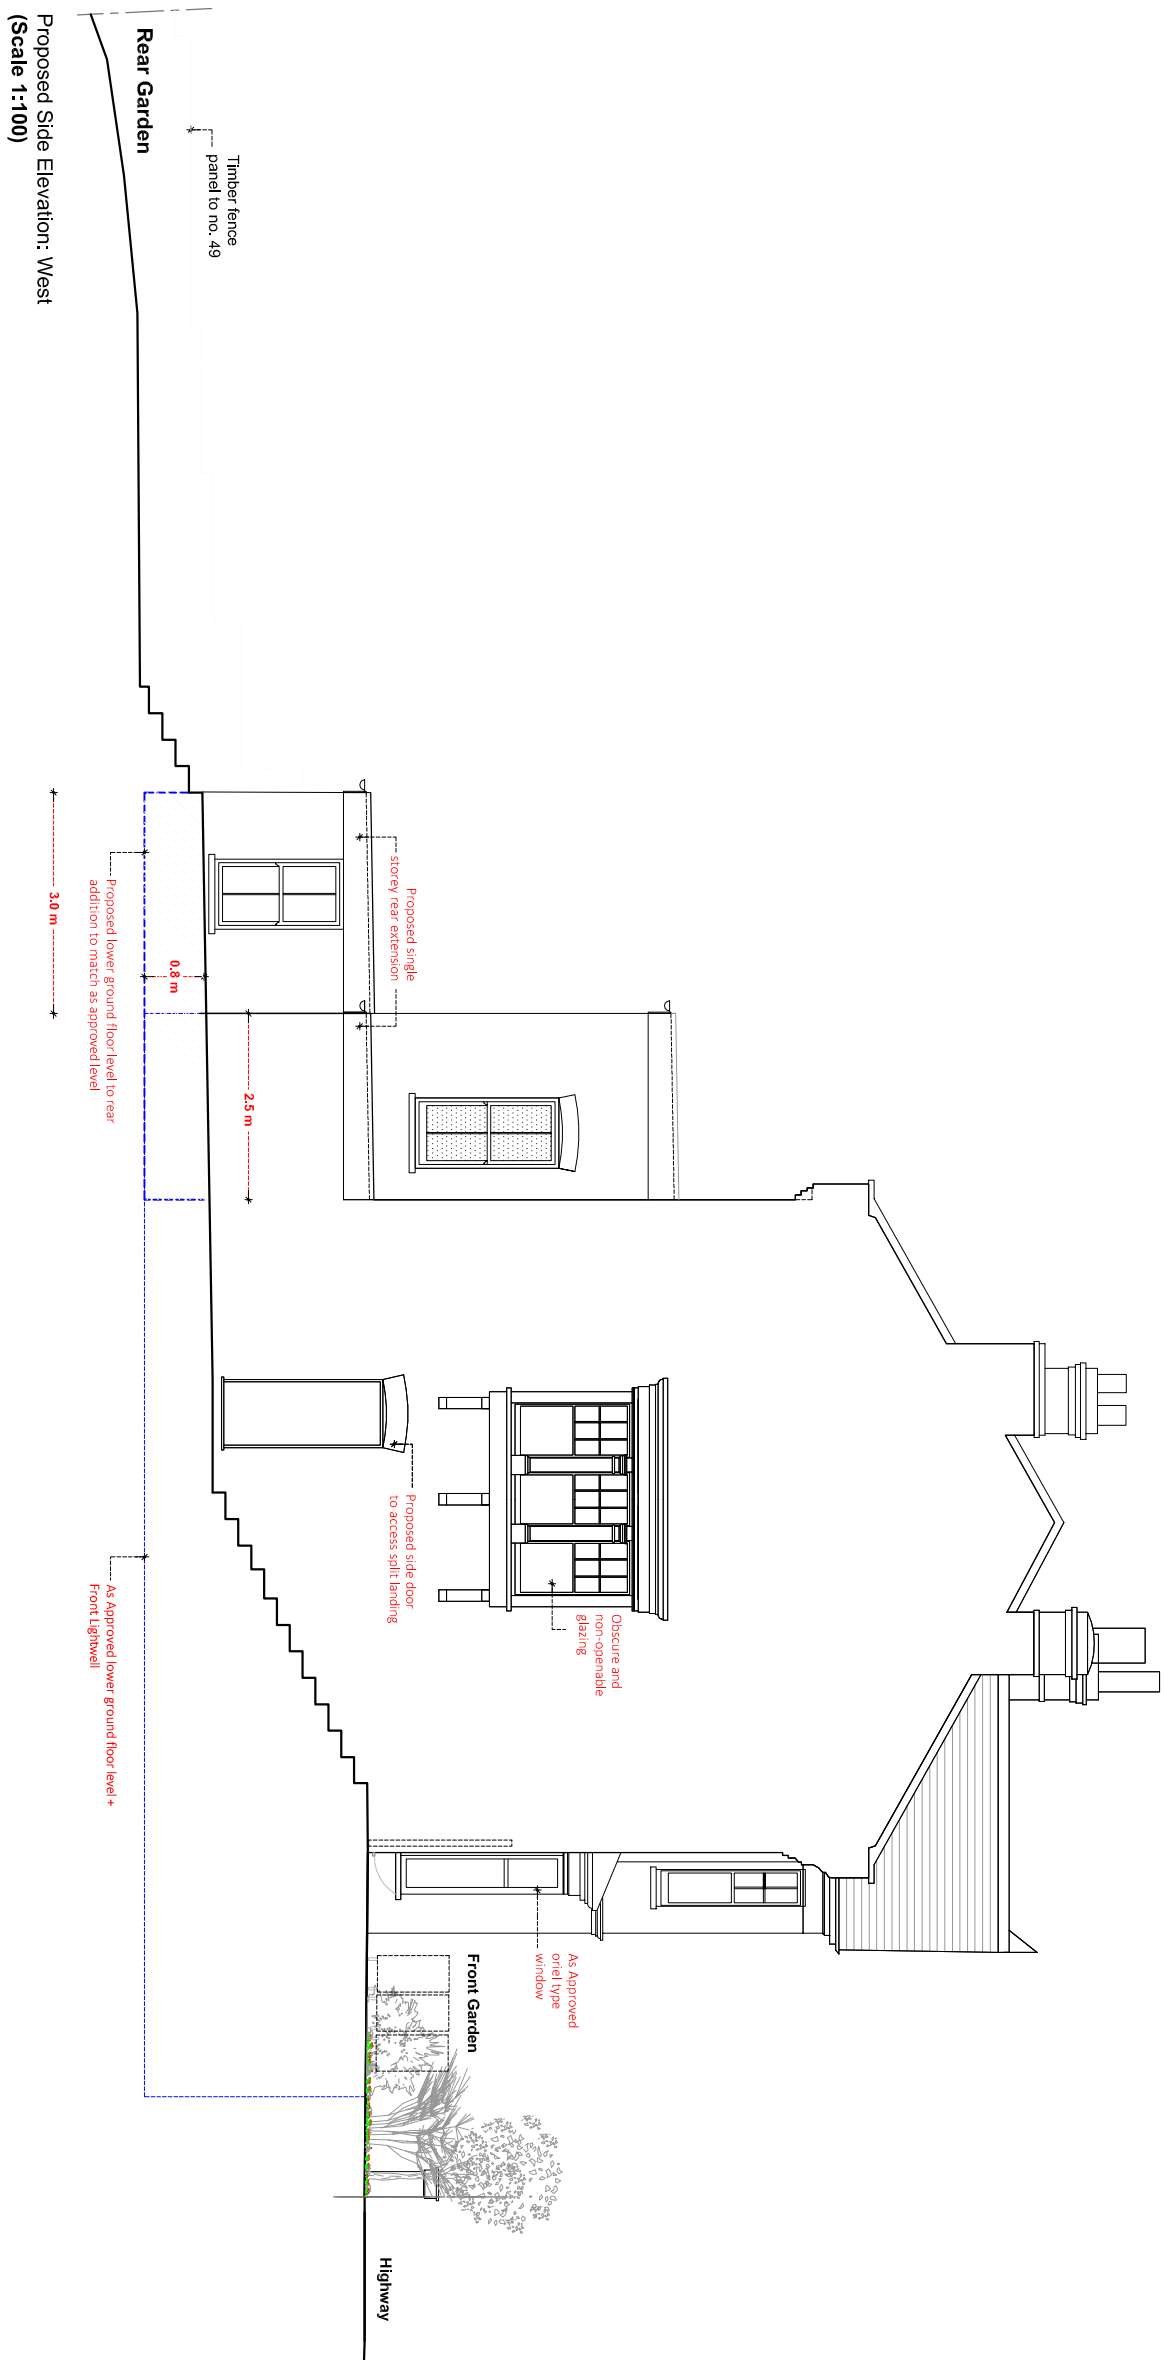

Proposed Side Elevation, West
(Scale 1:100)

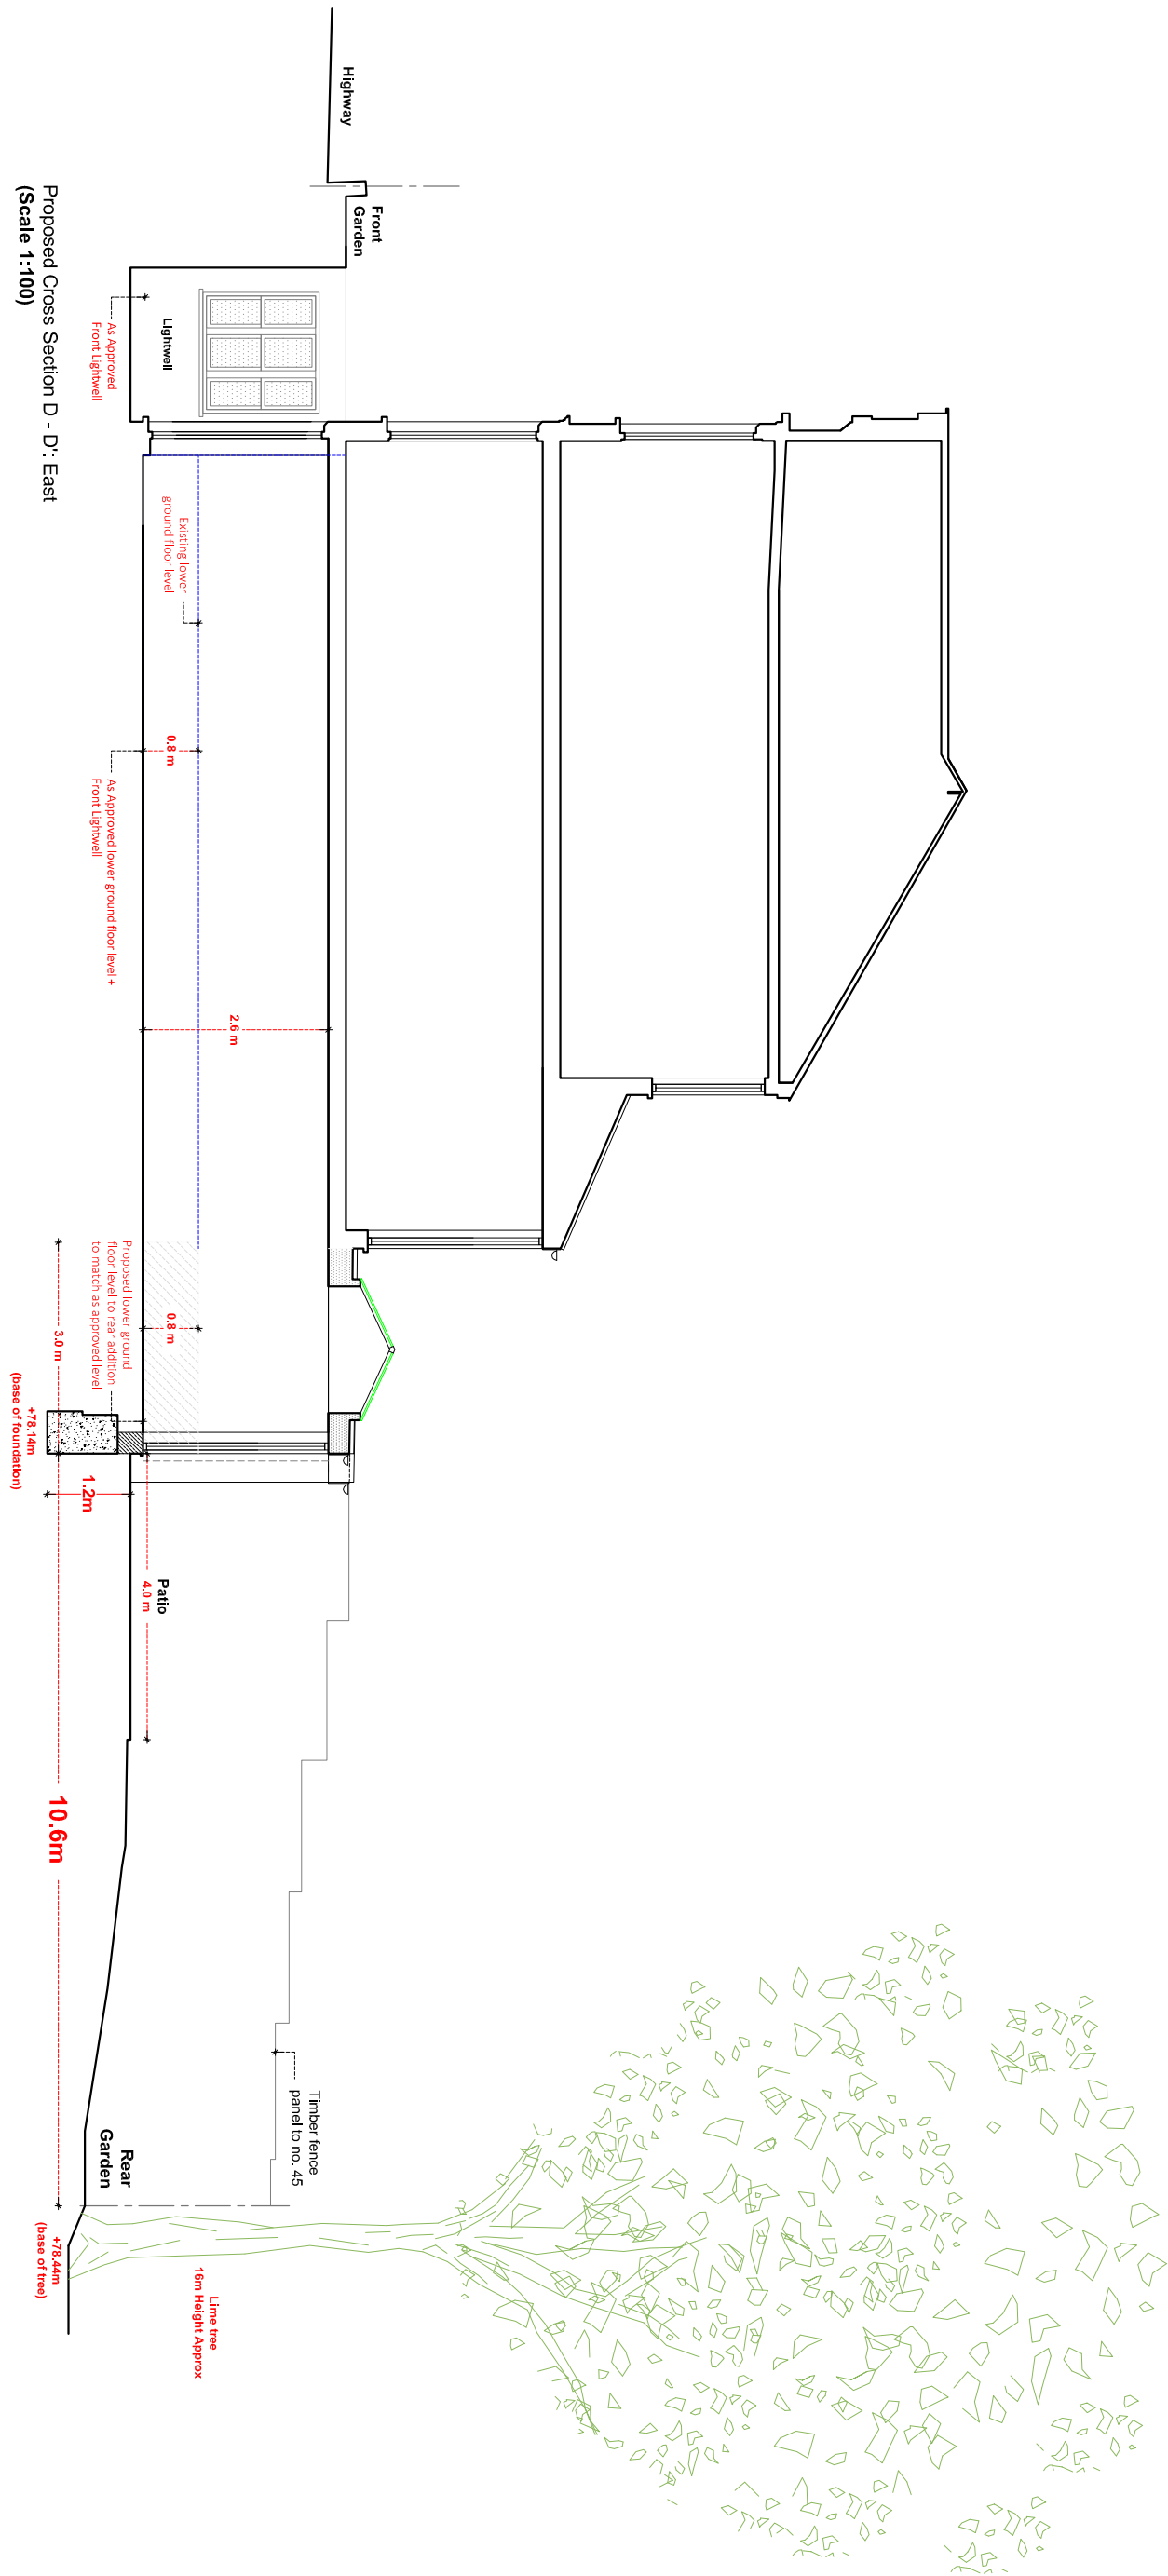

Proposed Cross Section D-D', East
(Scale 1:100)