



EXISTING

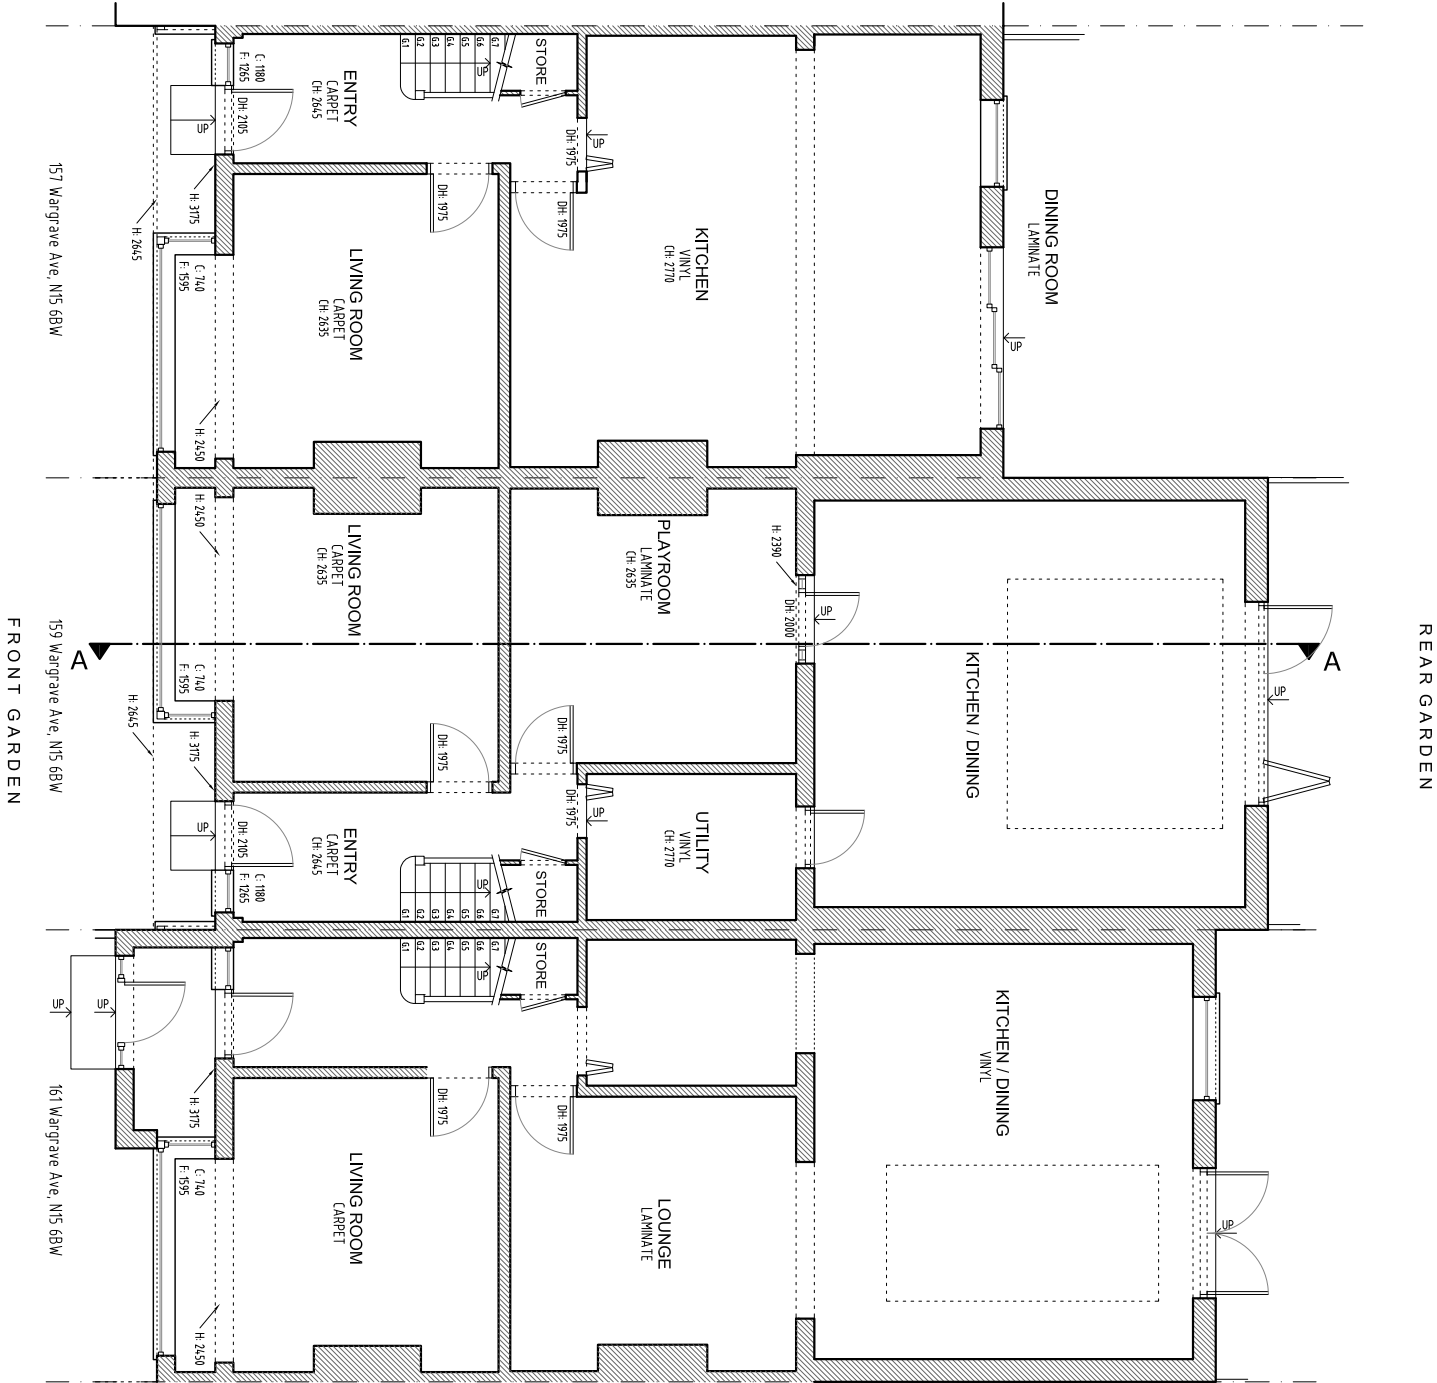

Ground Floor

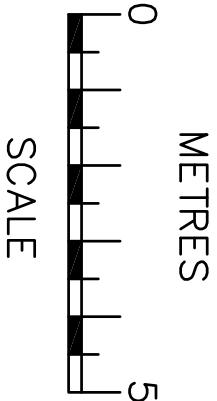

C - Sill Height
F - Window Height
CH - Ceiling Height
DH - Door Height



info@ajplans.co

NOTES
The contractors are to check all the dimensions, levels, drain runs and general condition of the site before works commence.

All works are to be carried out in accordance with current Building Regulations, Code of Practice and Local Authority Requirements.

Project:
157/159/161 Wargrave Avenue,
London N15 6BW

Title:
EXISTING
Floor Plans

Date: 01.10.22 **Scale:** 1:100 @ A3

Dwg. No. WA.157/159/161.EX.01 **Rev:**