




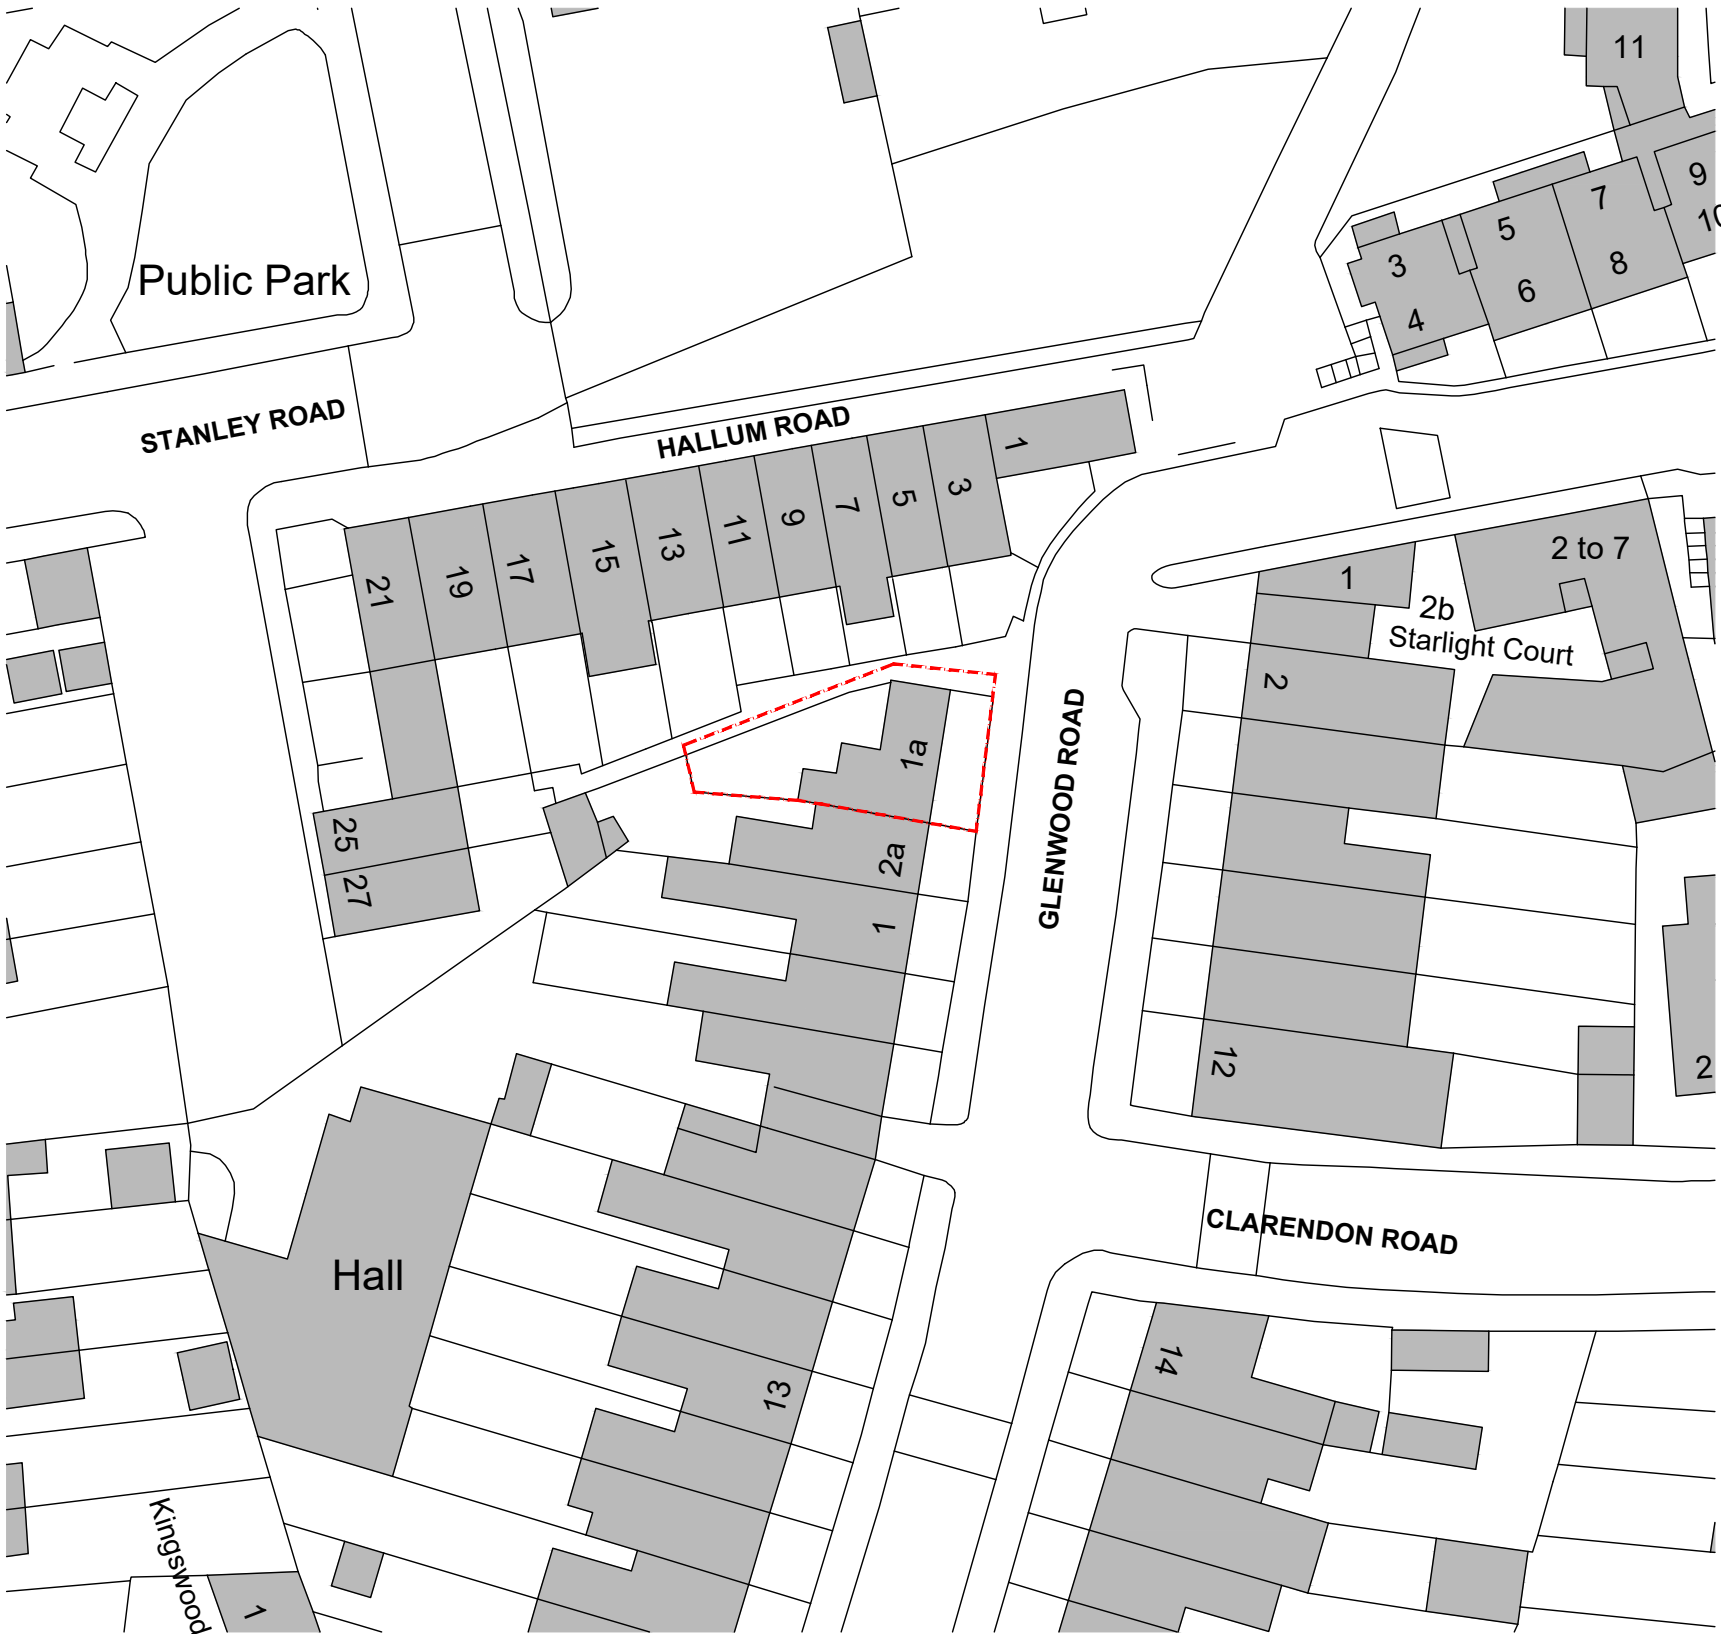

LOCATION PLAN 1:1250

 

SITE PLAN 1:500

 

PROJECT Extension to 1a Glenwood Road London N15 3J5 CLIENT Ms. Natasha Mosienko & Mr Chandee Heera	TITLE SITE AND LOCATION PLAN	REV DATE DESCRIPTION				
	STATUS PLANNING	SCALE VAR	SIZE A3	DATE SEPT '22	DRG No. 2203/PL/00	REV