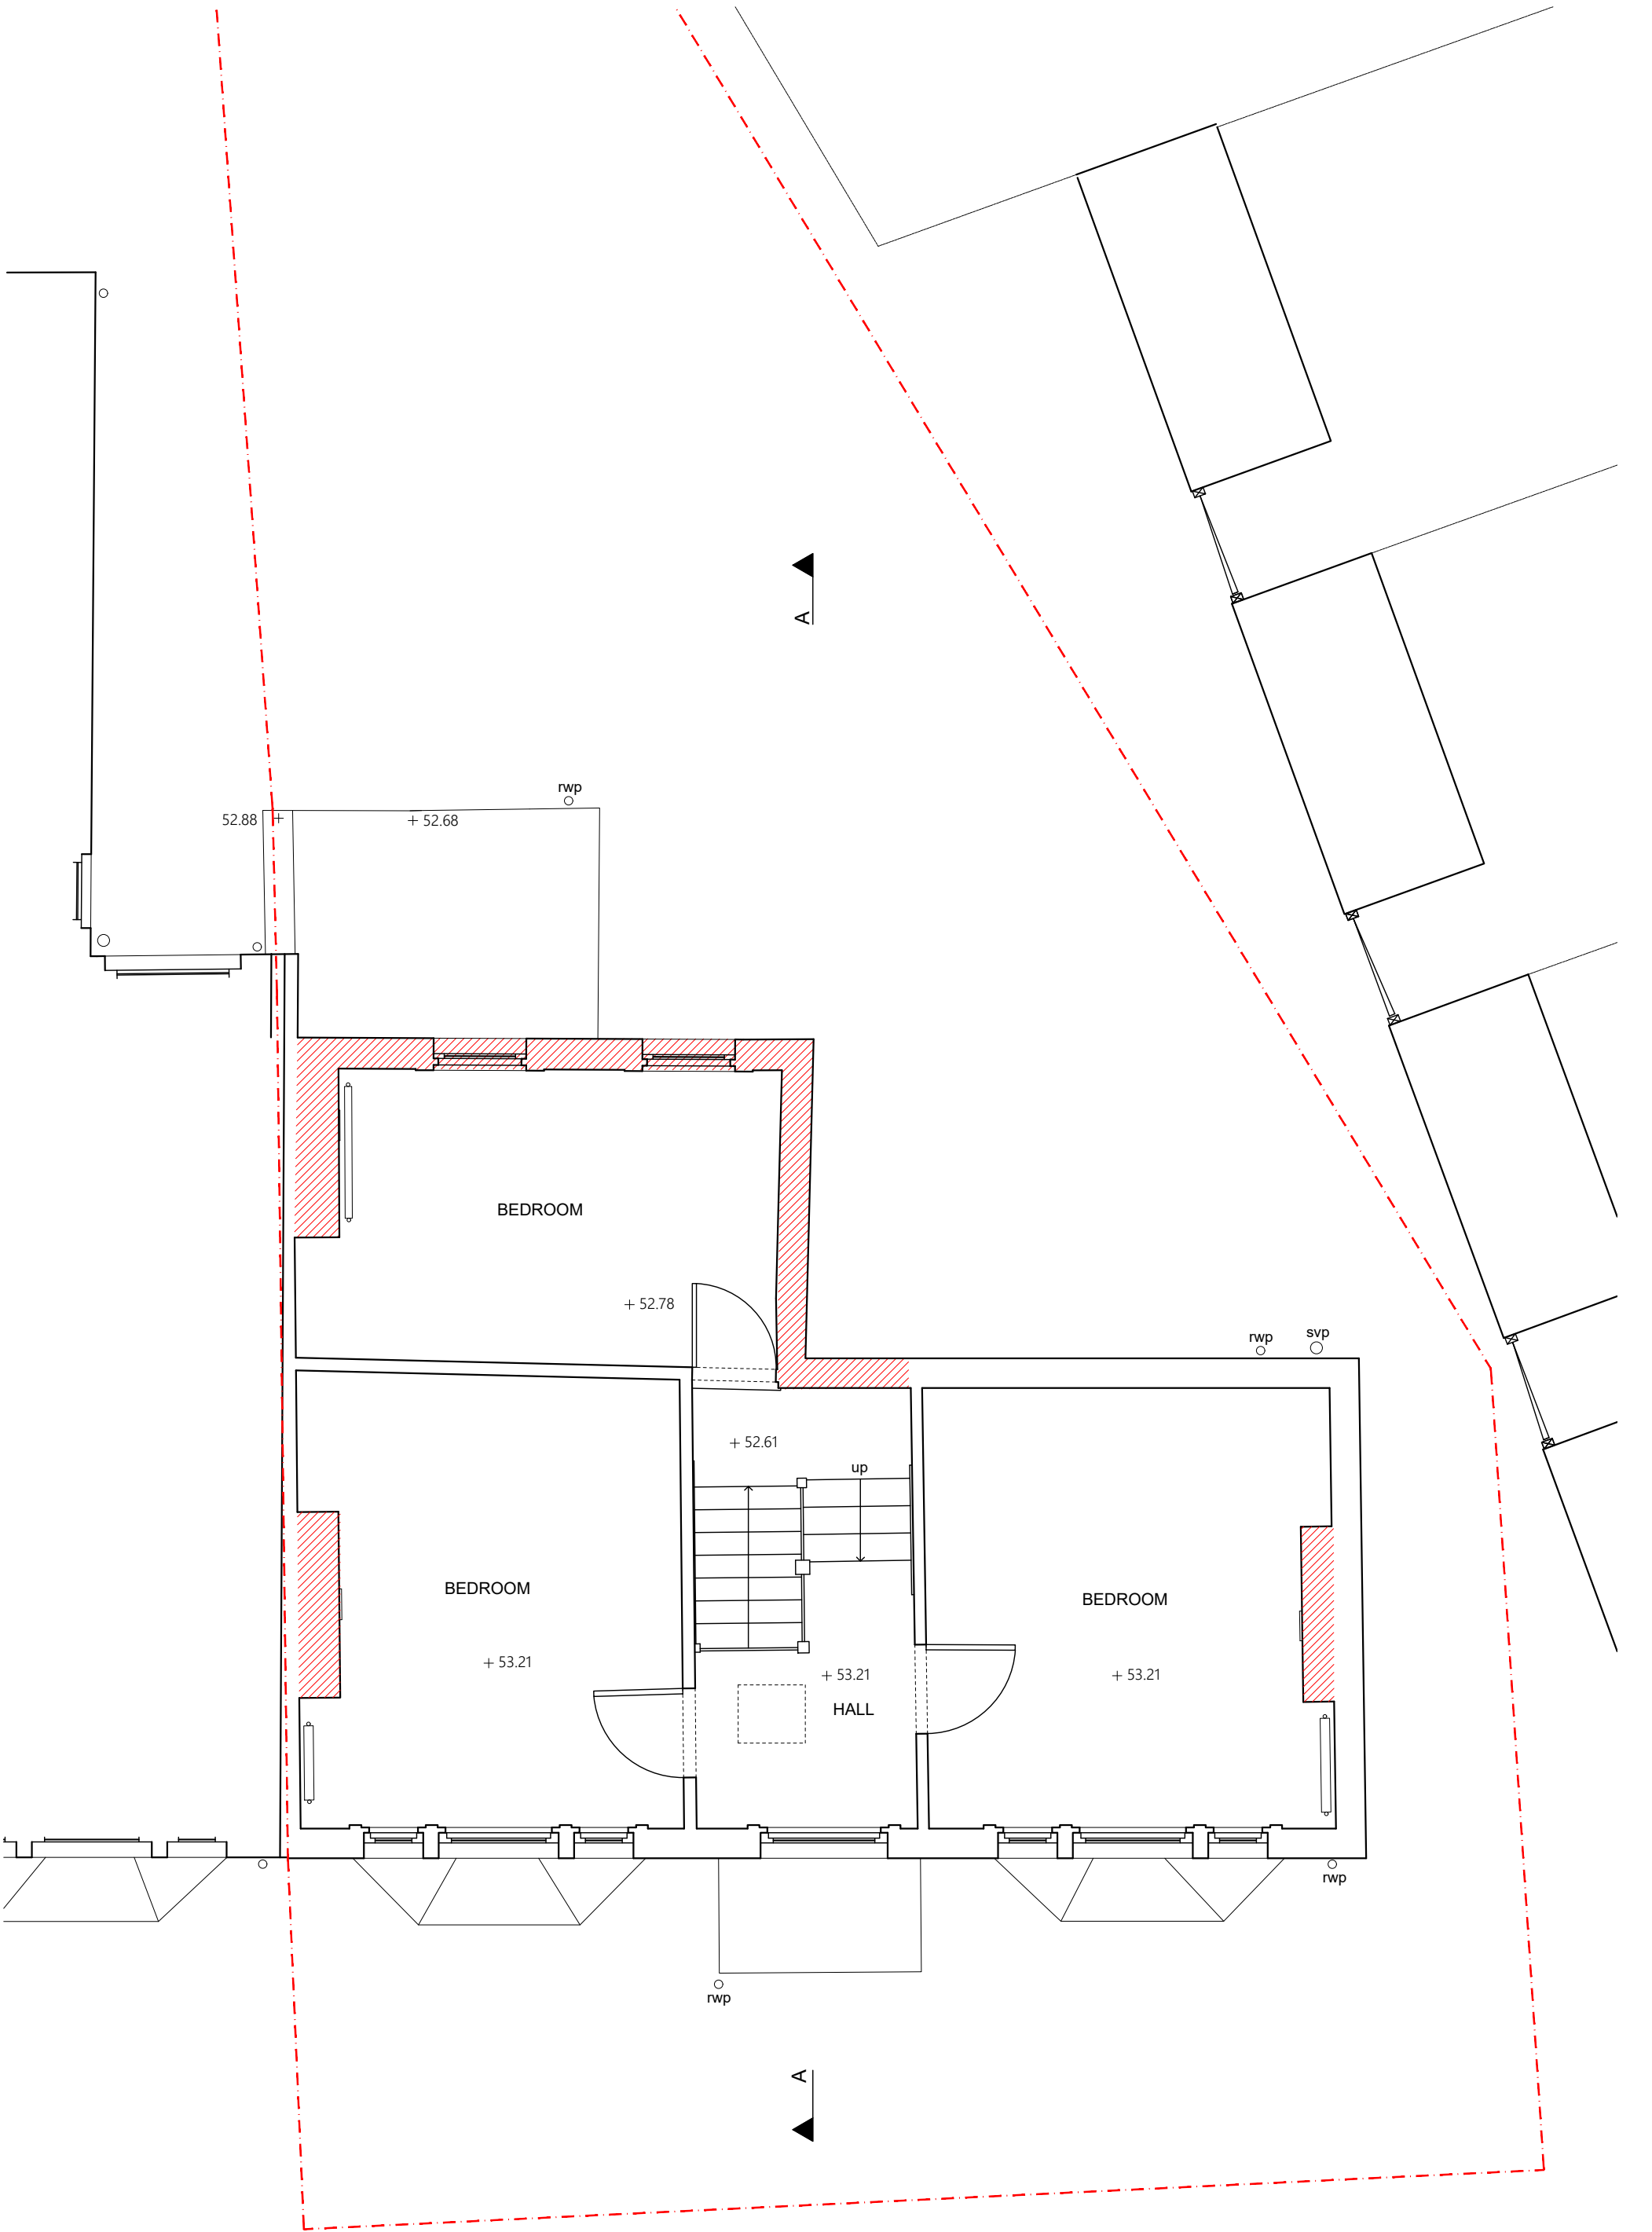


PROJECT Extension to 1a Glenwood Road London N15 3J5 CLIENT Ms. Natasha Mosienko & Mr Chandee Heera	TITLE FIRST FLOOR PLAN AS EXISTING	REV DATE DESCRIPTION SCALE SIZE DATE DRG No. REV 1:50 A3 SEPT '22 2203/PL/02				
	STATUS PLANNING	 POLYGON ARCHITECTS 07968544721 polygonarchitects.com				