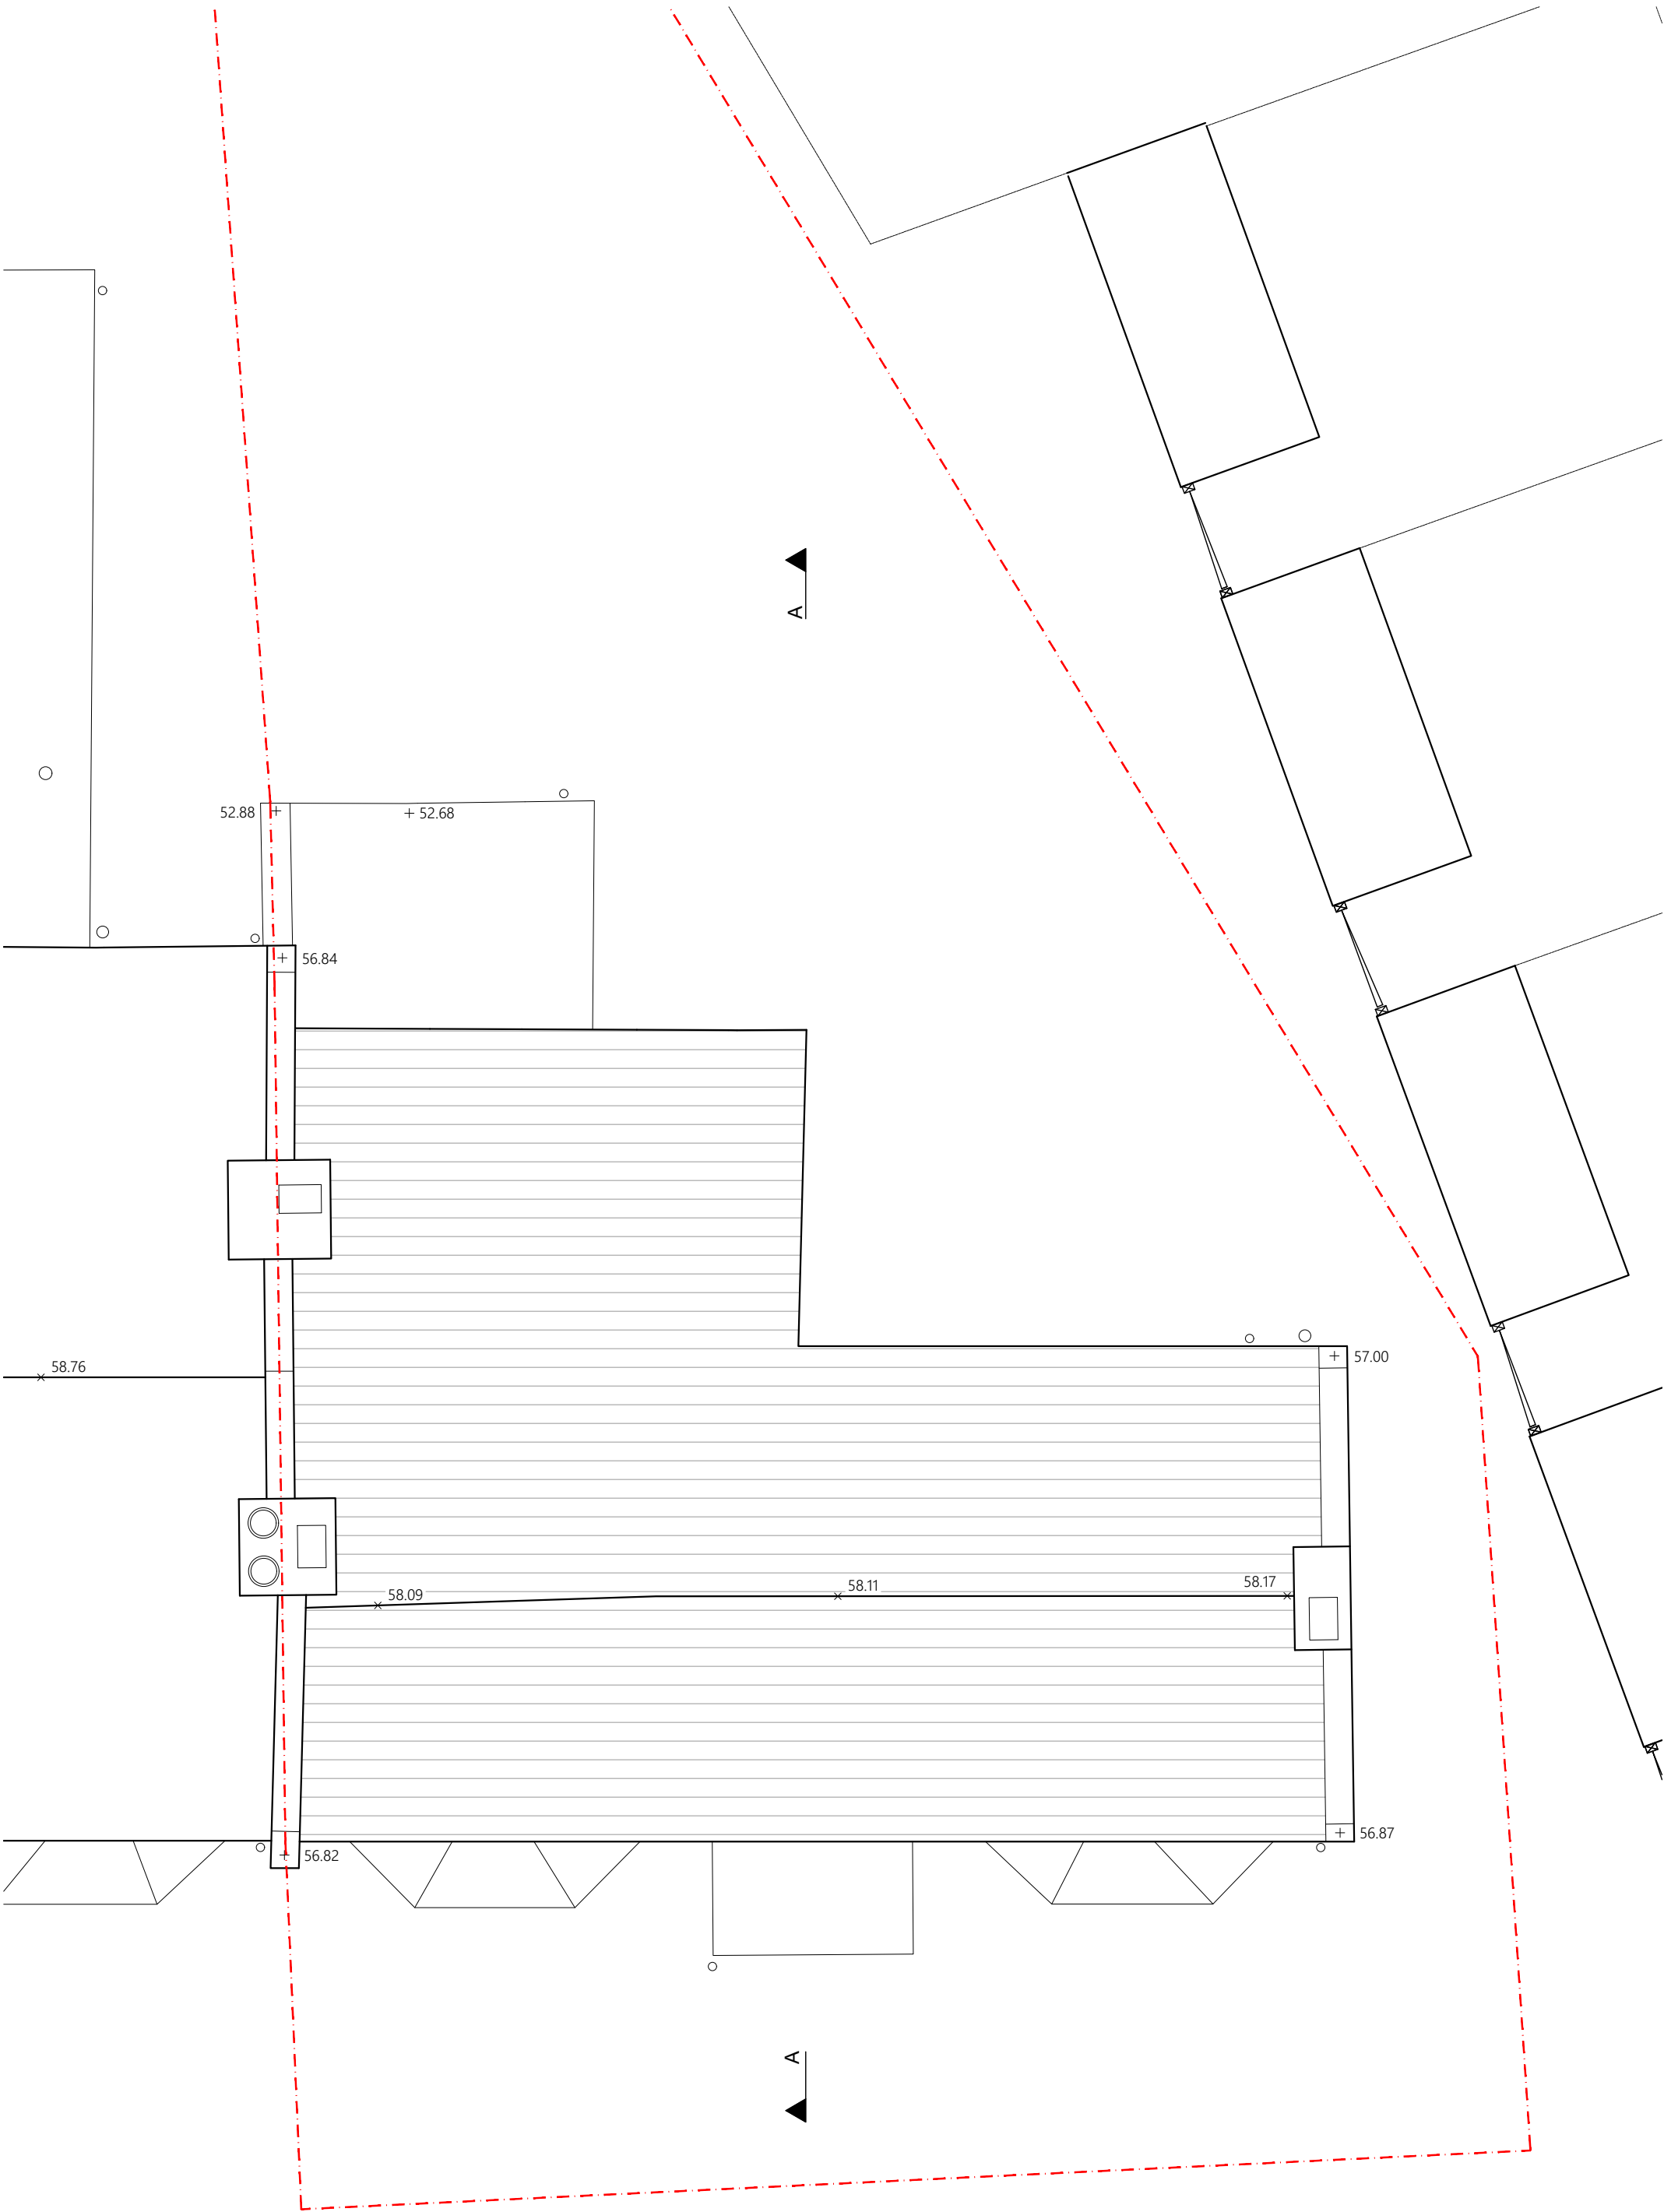


PROJECT Extension to 1a Glenwood Road London N15 3J5 CLIENT Ms. Natasha Mosienko & Mr Chandeep Heera	TITLE ROOF PLAN AS EXISTING		REV	DATE	DESCRIPTION
	STATUS PLANNING	SCALE 1:50	SIZE A3	DATE SEPT '22	DRG No. 2203/PL/03

 **POLYGON ARCHITECTS**
07968544721
polygonarchitects.com