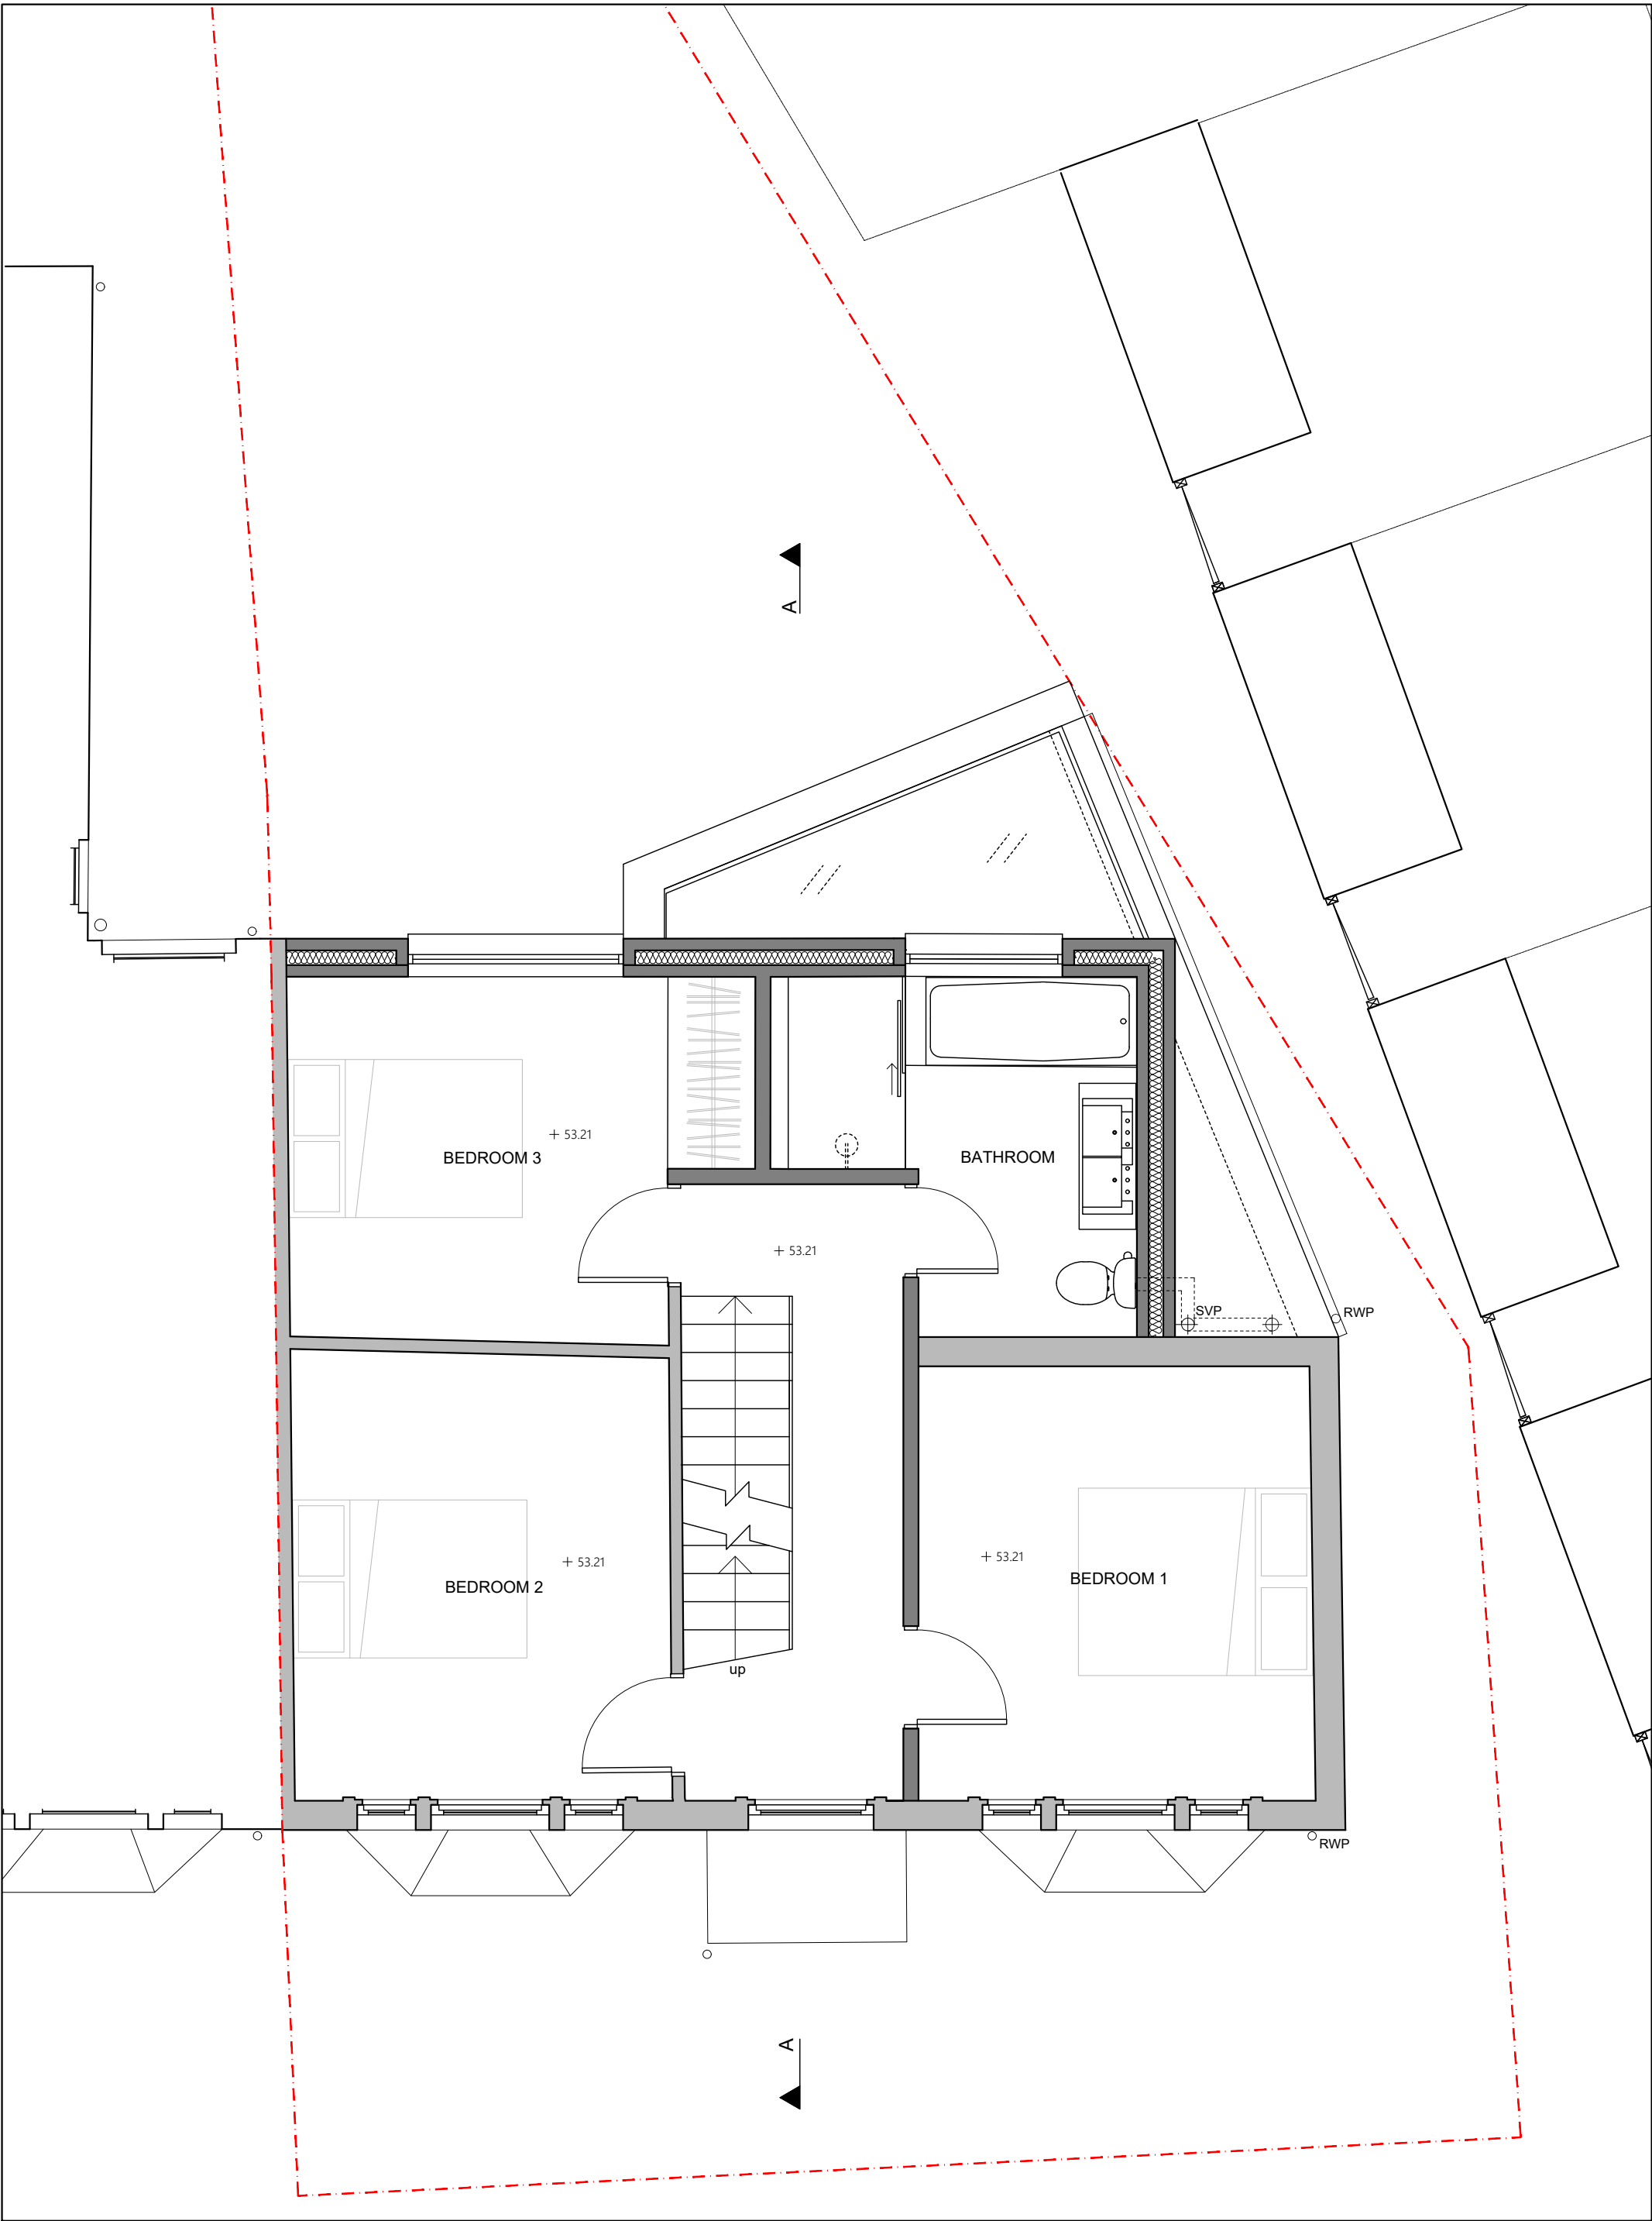


PROJECT Extension to 1a Glenwood Road London N15 3J5 CLIENT Ms. Natasha Mosienko & Mr Chandeep Heera	TITLE FIRST FLOOR PLAN AS PROPOSED	REV DATE DESCRIPTION					 POLYGON ARCHITECTS 07968544721 polygonarchitects.com
	STATUS PLANNING	SCALE 1:50	SIZE A3	DATE SEPT '22	DRG No. 2203/PL/09	REV	