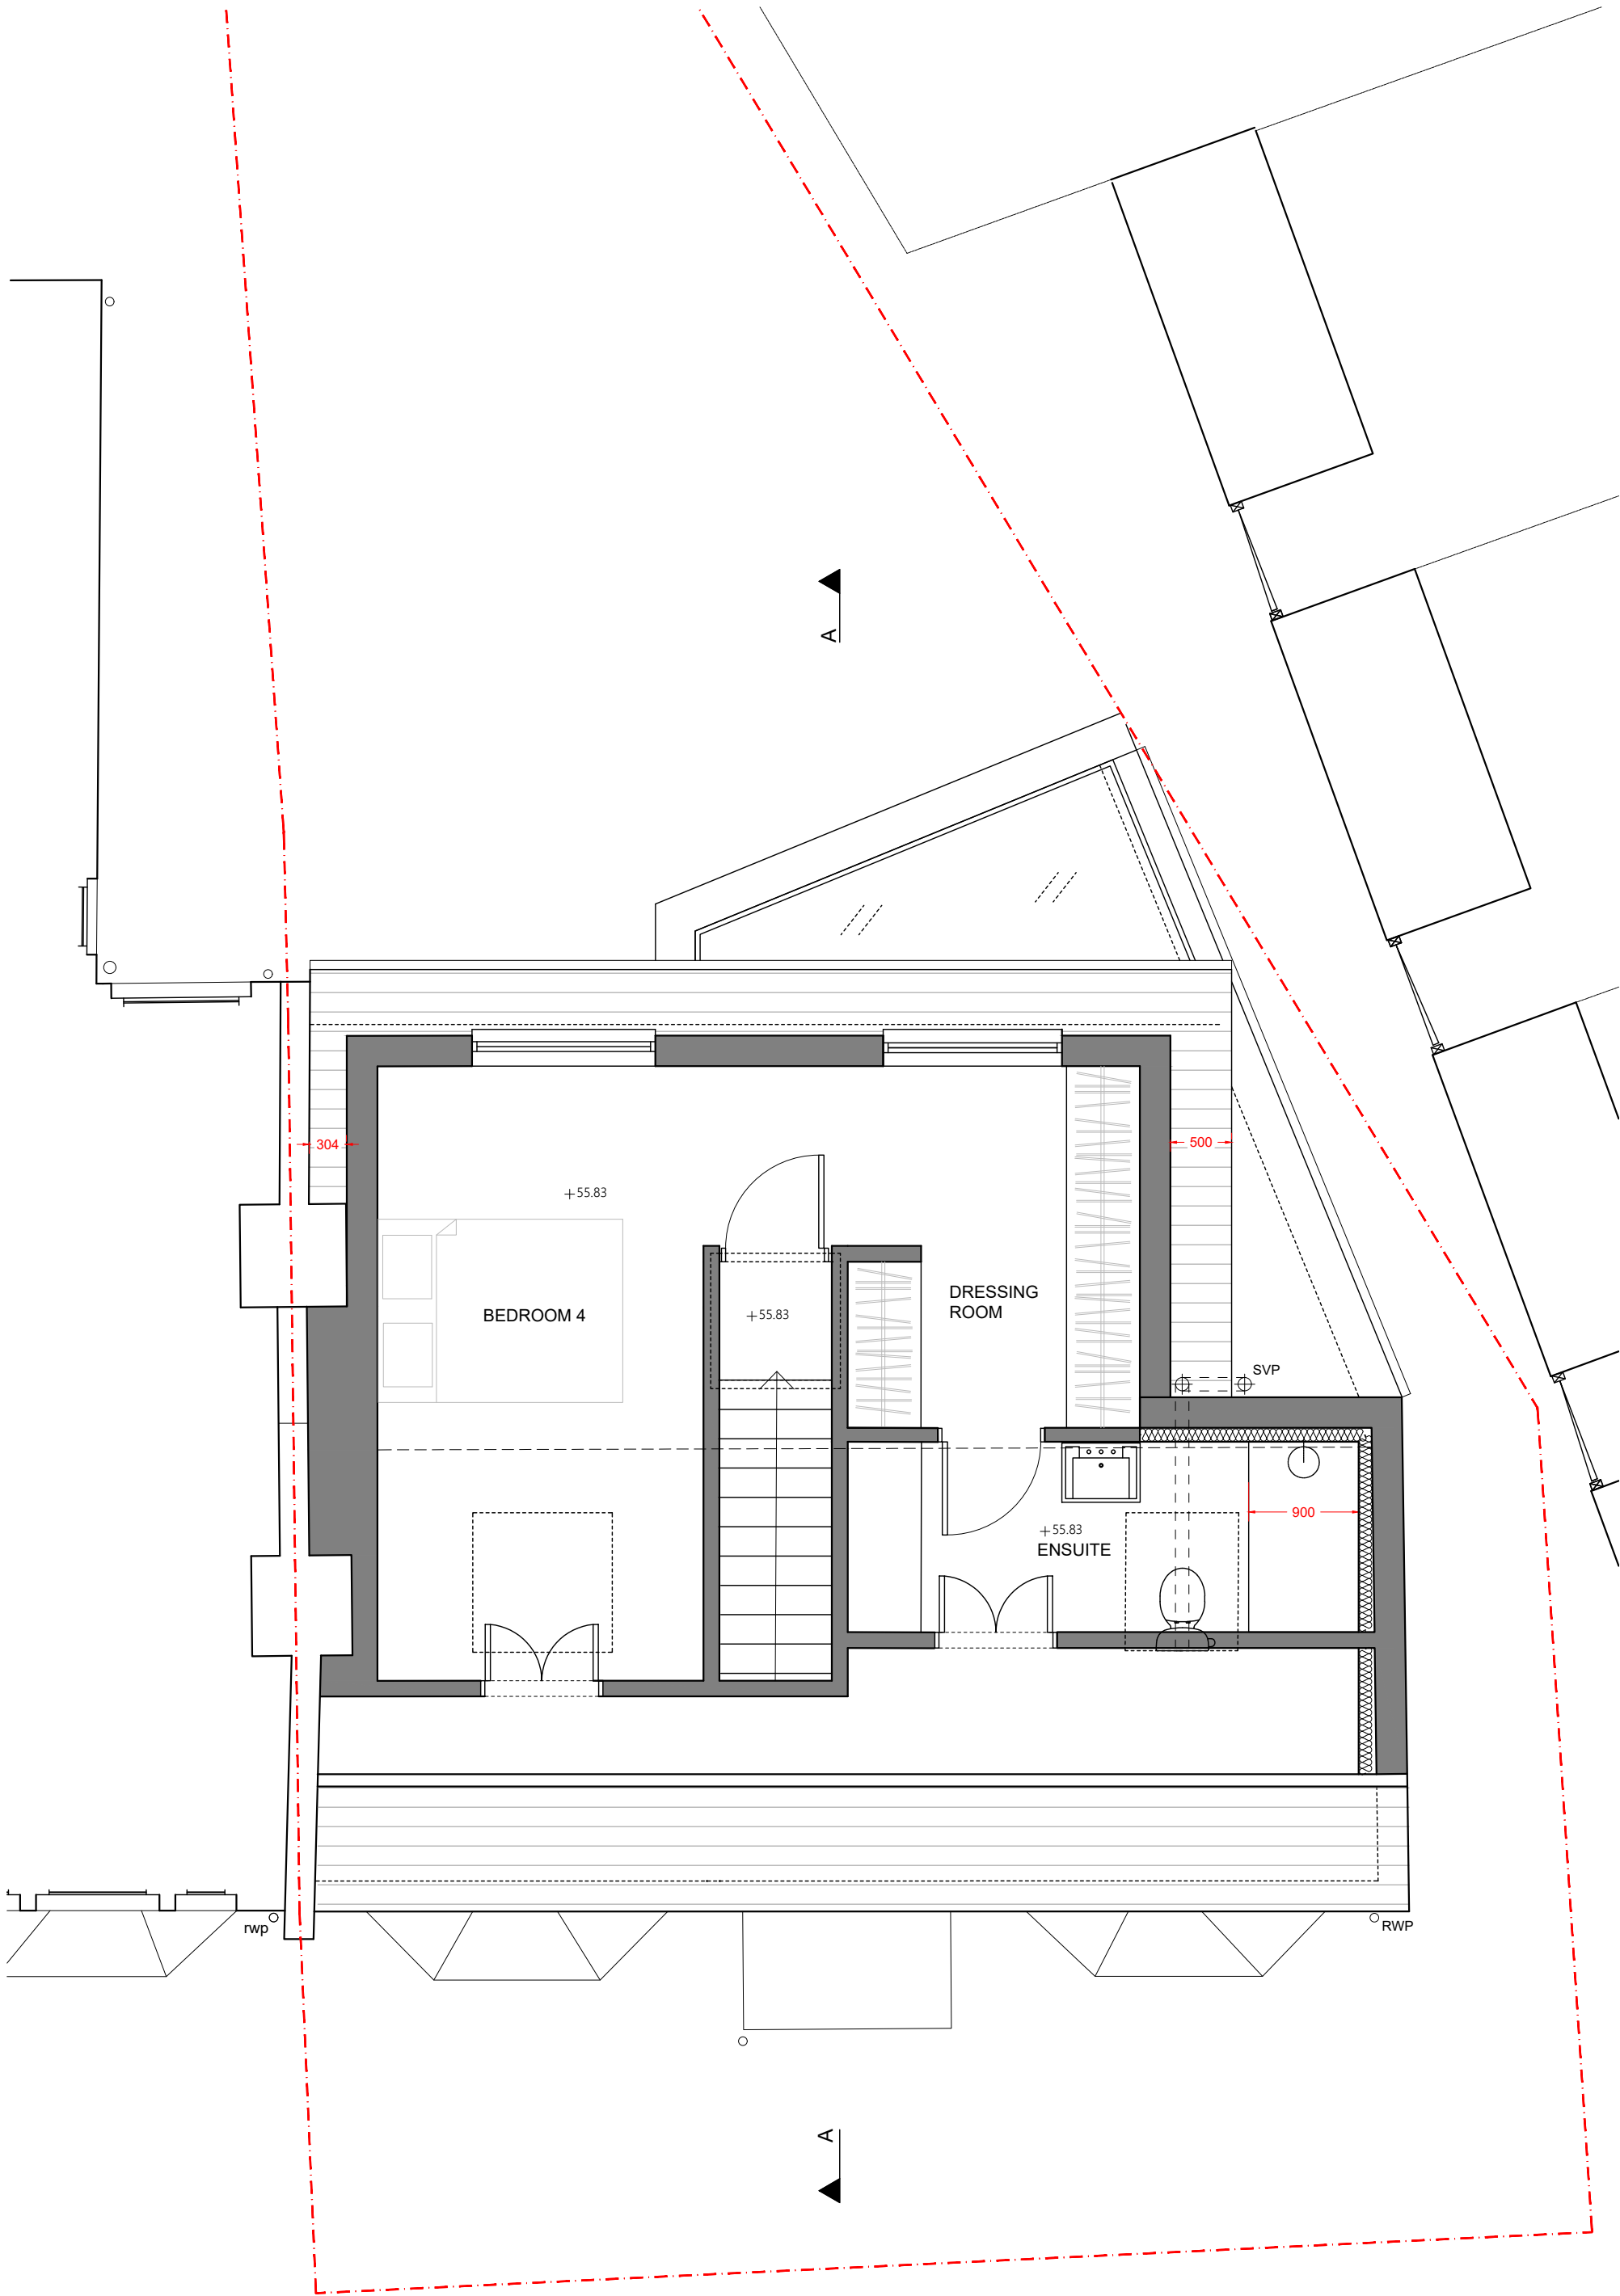


PROJECT Extension to 1a Glenwood Road London N15 3J5 CLIENT Ms. Natasha Mosienko & Mr Chandeep Heera	TITLE SECOND FLOOR PLAN AS PROPOSED	REV DATE DESCRIPTION					 POLYGON ARCHITECTS 07968544721 polygonarchitects.com
	STATUS PLANNING	SCALE 1:50 SIZE A3 DATE SEPT '22 DRG No. 2203/PL/10 REV					