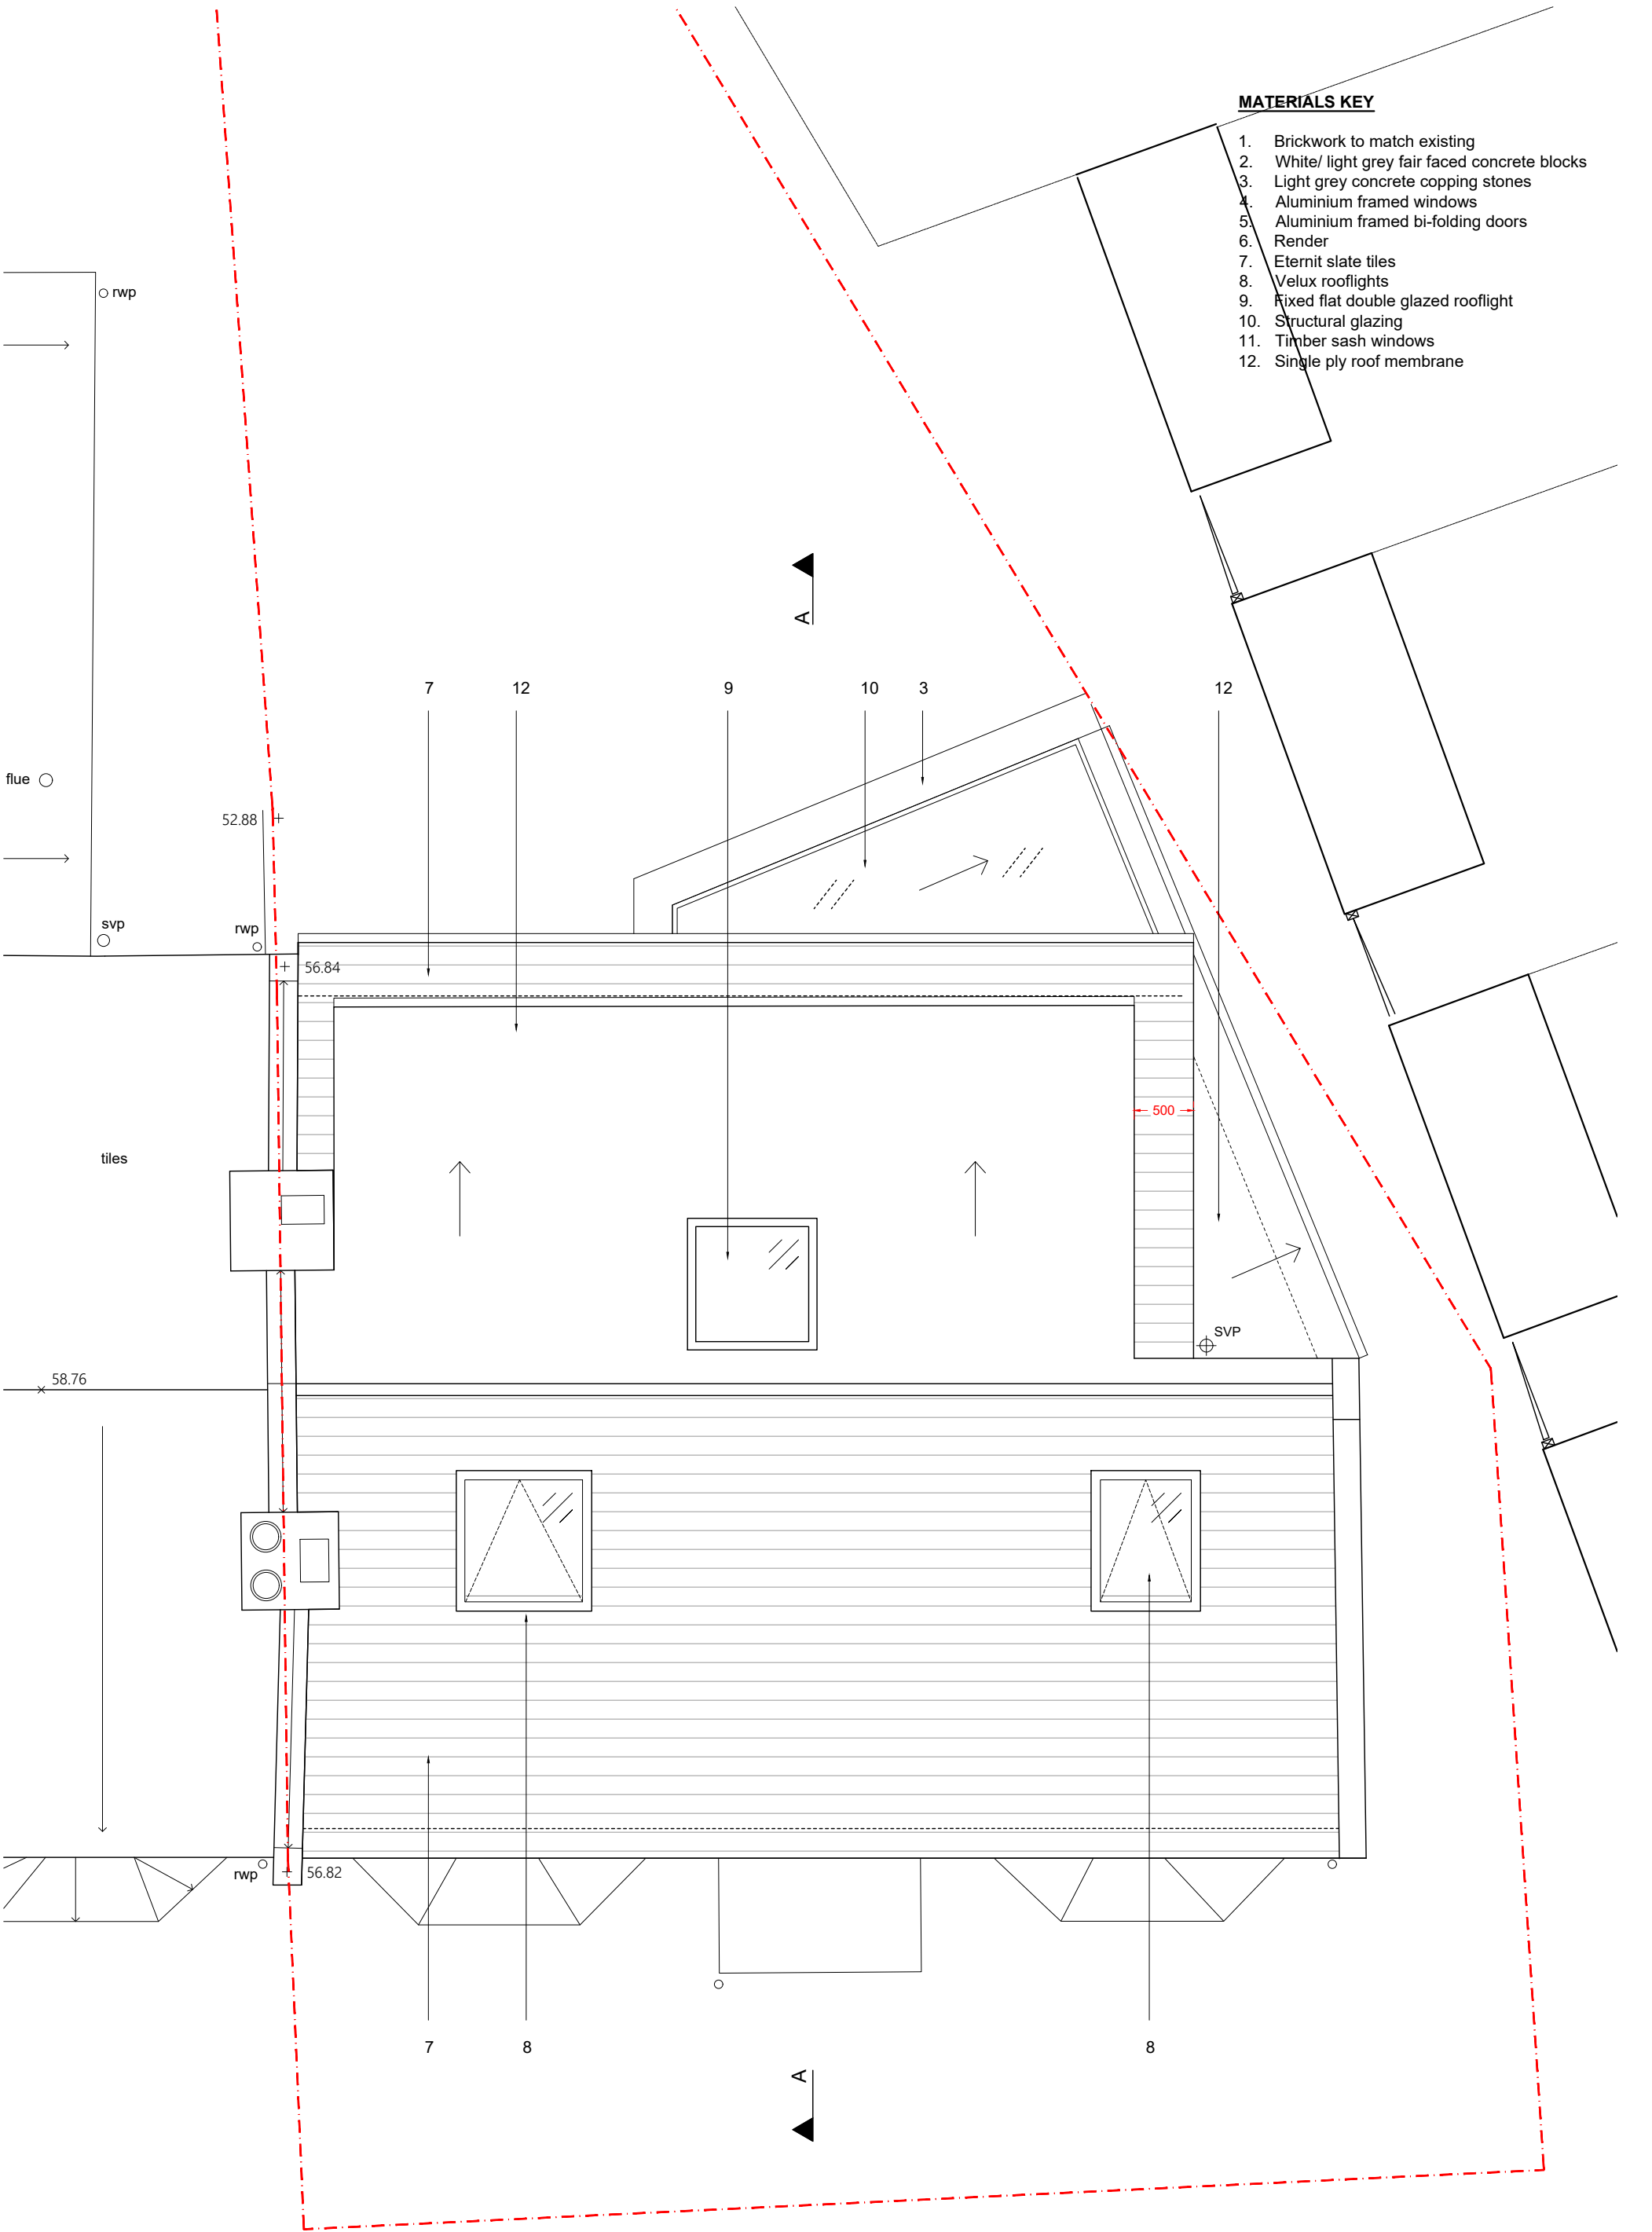


PROJECT Extension to 1a Glenwood Road London N15 3JS CLIENT Ms. Natasha Mosienko & Mr Chandeeep Heera	TITLE ROOF PLAN AS PROPOSED						 POLYGON ARCHITECTS 07968544721 polygonarchitects.com
		REV	DATE	DESCRIPTION			
	STATUS PLANNING	SCALE	SIZE	DATE	DRG No.	REV	
		1:50	A3	SEPT '22	2203/PL/01		