


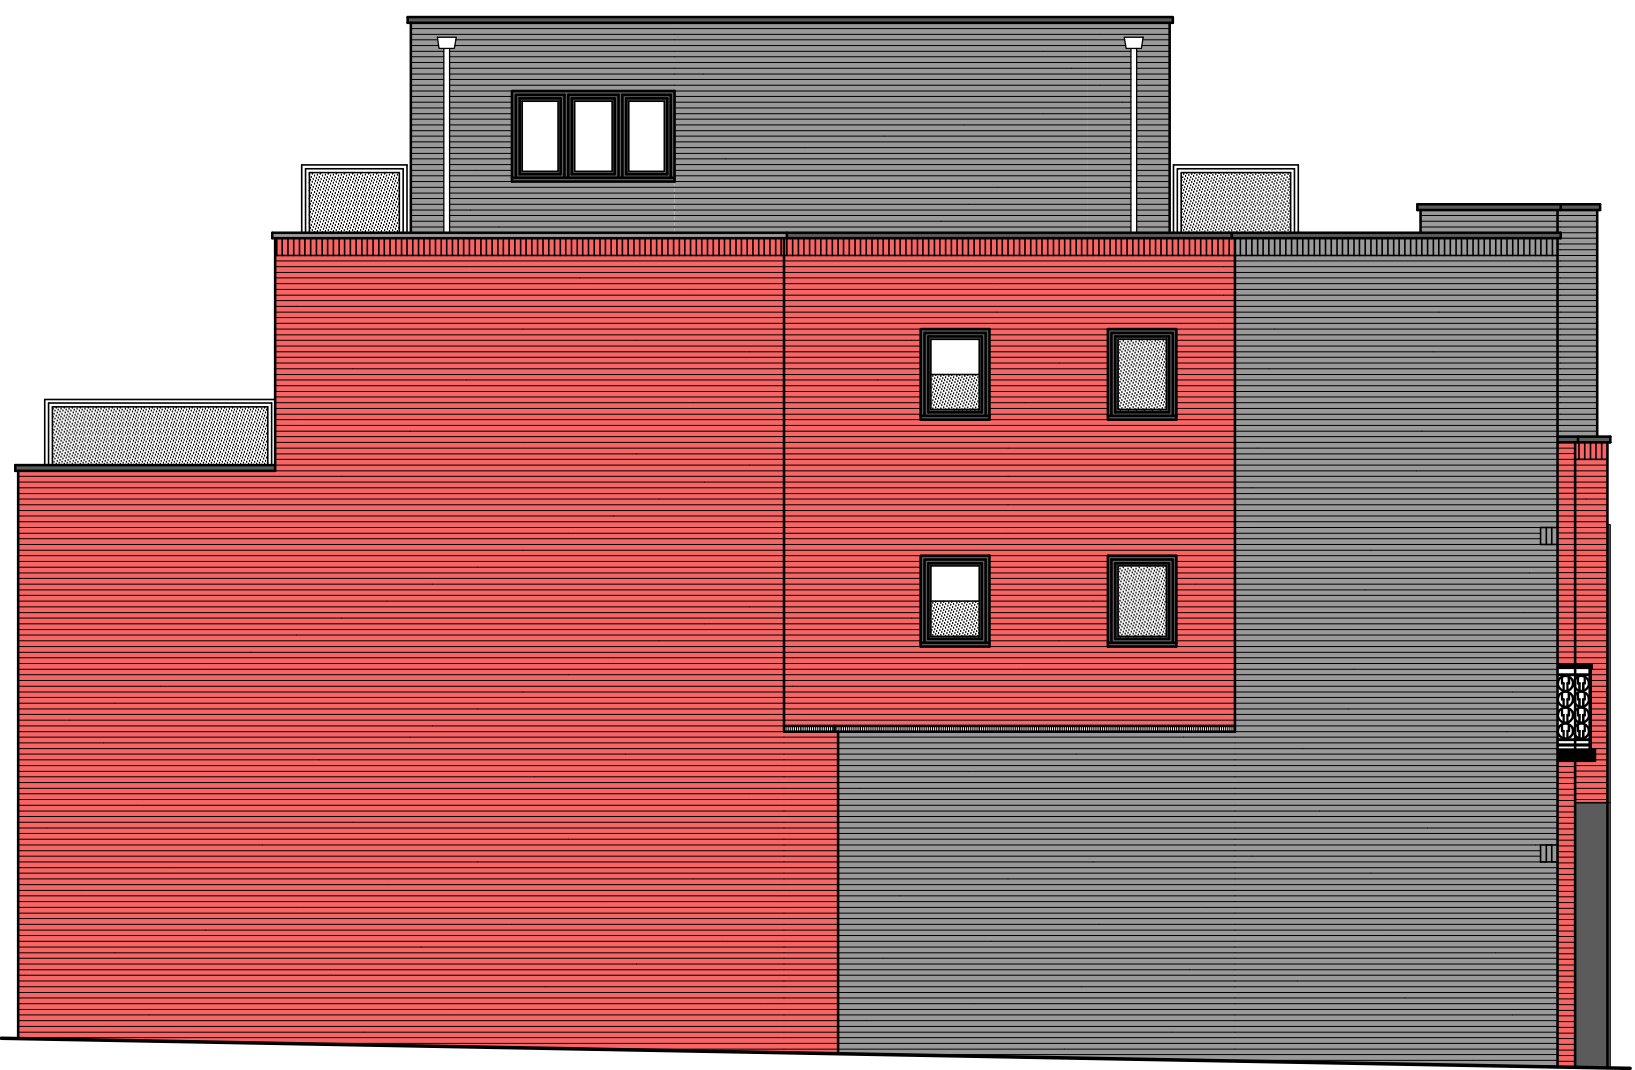

Proposed North West Elevation.



Proposed North East Elevation.



Proposed South West Elevation.



Proposed South East Elevation.

NOTES:

D	Commercial entrance revised.	23.10.22.
C	External materials revised.	16.11.20.
B	Additional obscure glazing added.	11.11.20.
A	Minor update.	20.10.20.
rev.	description	date

Project:

33-35 Crouch End Hill,
London,
N8 8DH.

JKA

DEVELOPMENT
CONSULTANTS LTD

8 BRICKYARD LANE
REED
NEAR ROYSTON
HERTFORDSHIRE
SG8 8BE
TEL : 01763 847221

Drawing Title:

Proposed
Elevations.

Scale: 1 : 100 @ A1

Drawing No: 732/P/01

revisions							
A	B	C	D				



B	Commercial entrance revised.	25.10.22.
A	External materials revised.	16.11.20.
rev	description	date

Project:

33-35 Crouch End Hill,
London,
N8 8DH.

Drawing Title:



Proposed North
West
Elevation.


Scale: | : 50 @ A |

Drawing No: 732/P/02


Revisions

A	B						
---	---	--	--	--	--	--	--

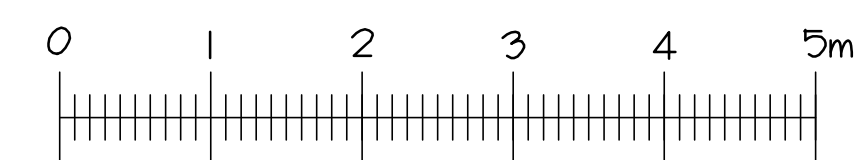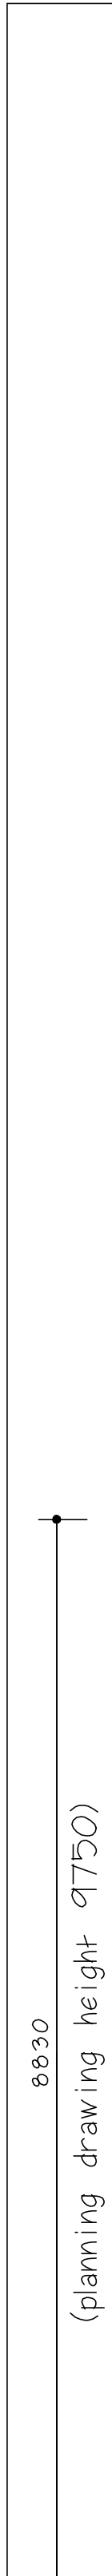

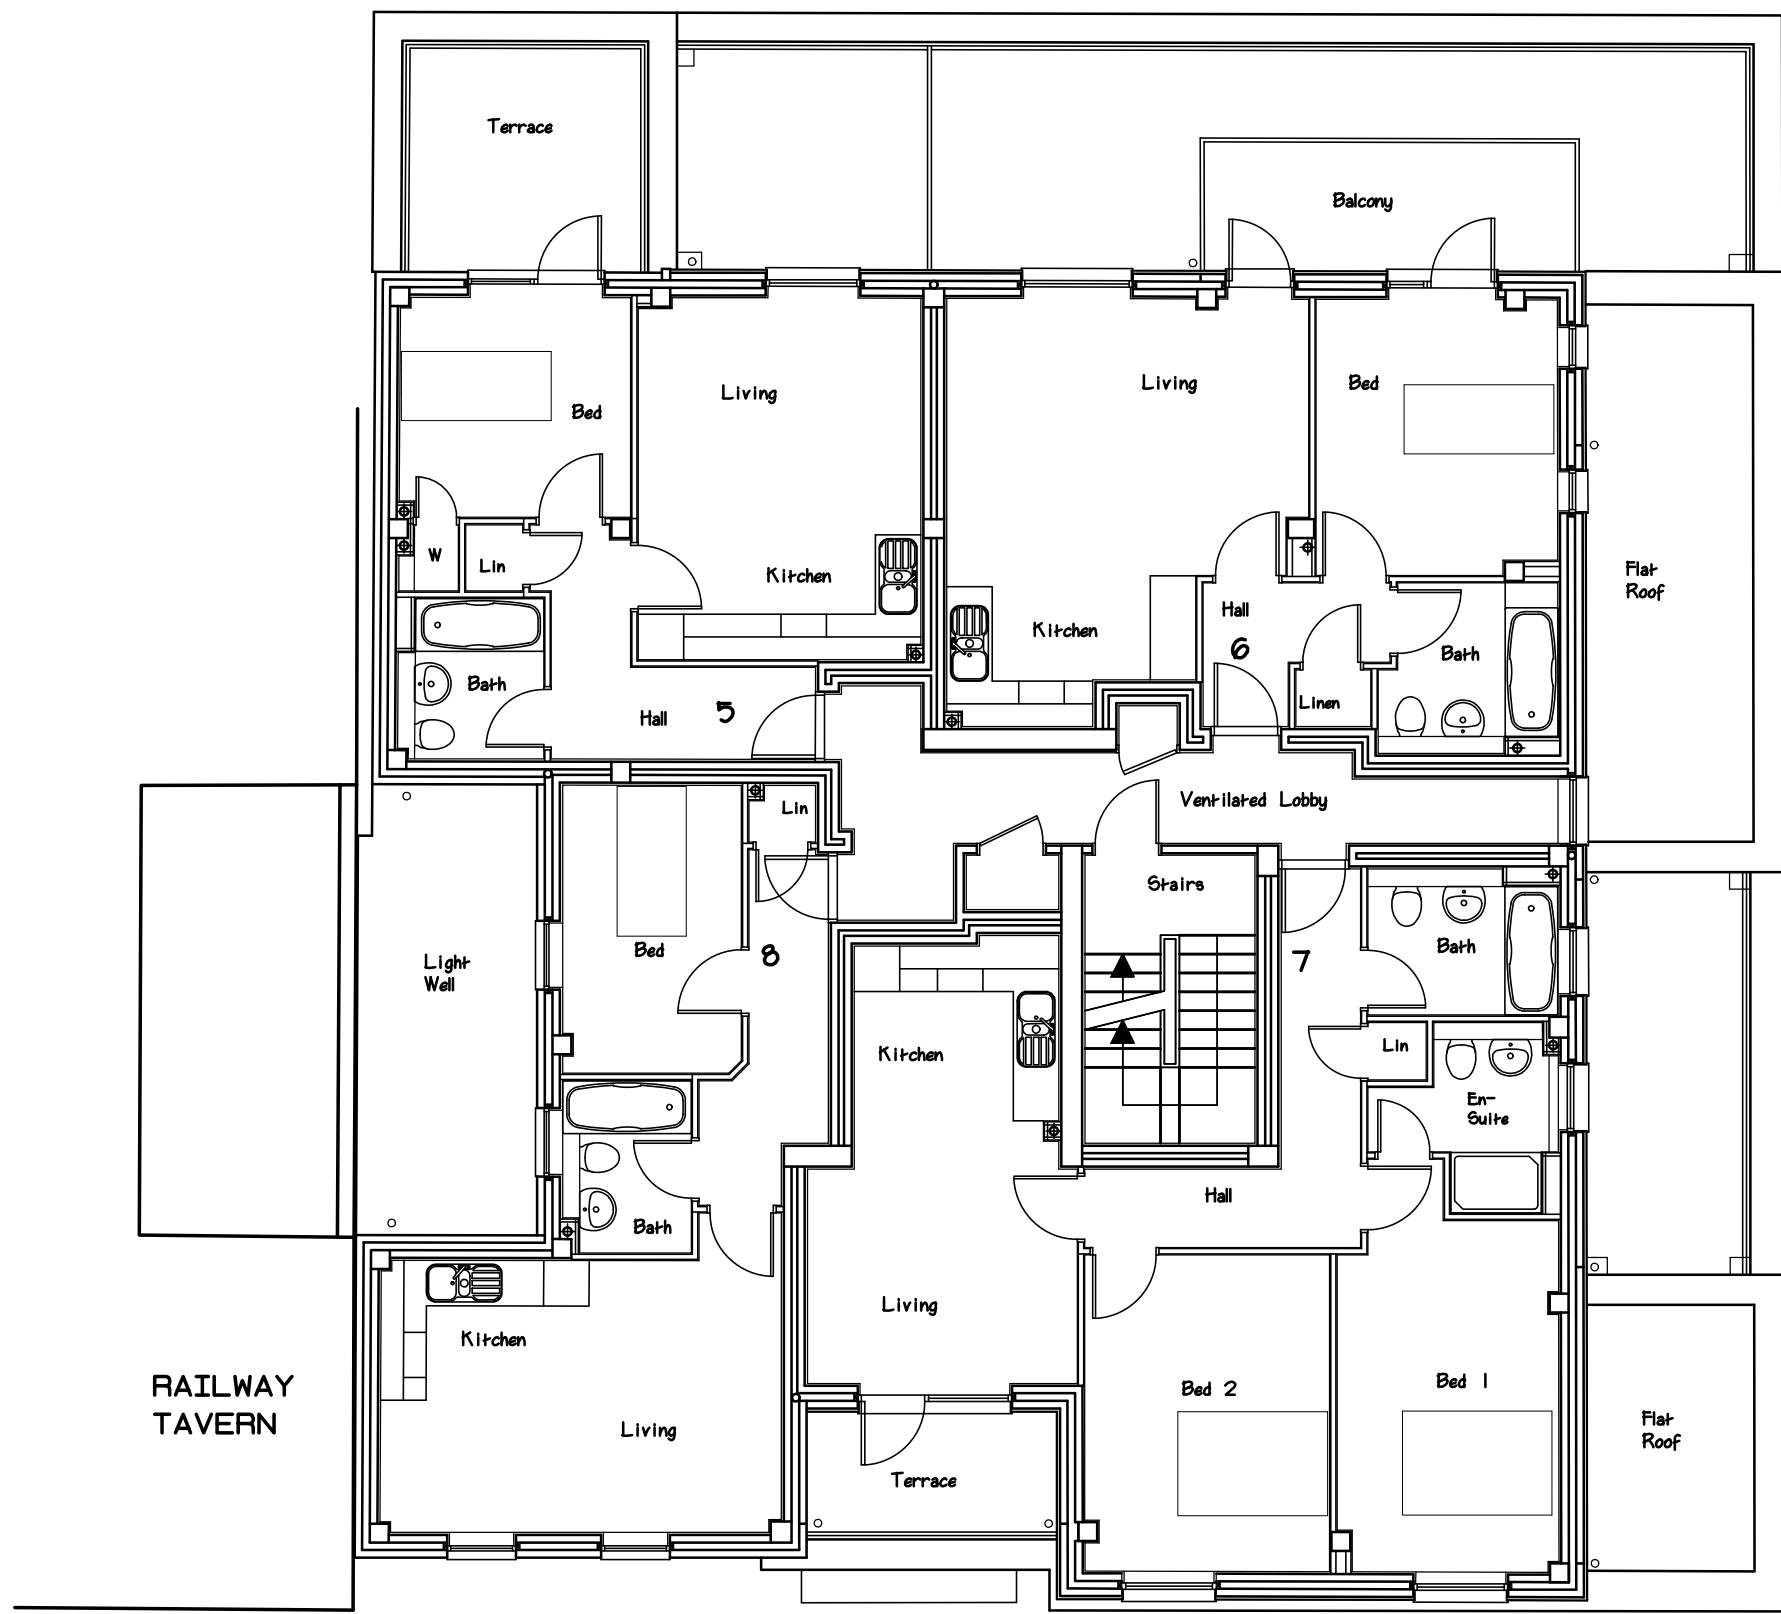



Proposed Second Floor Layout.

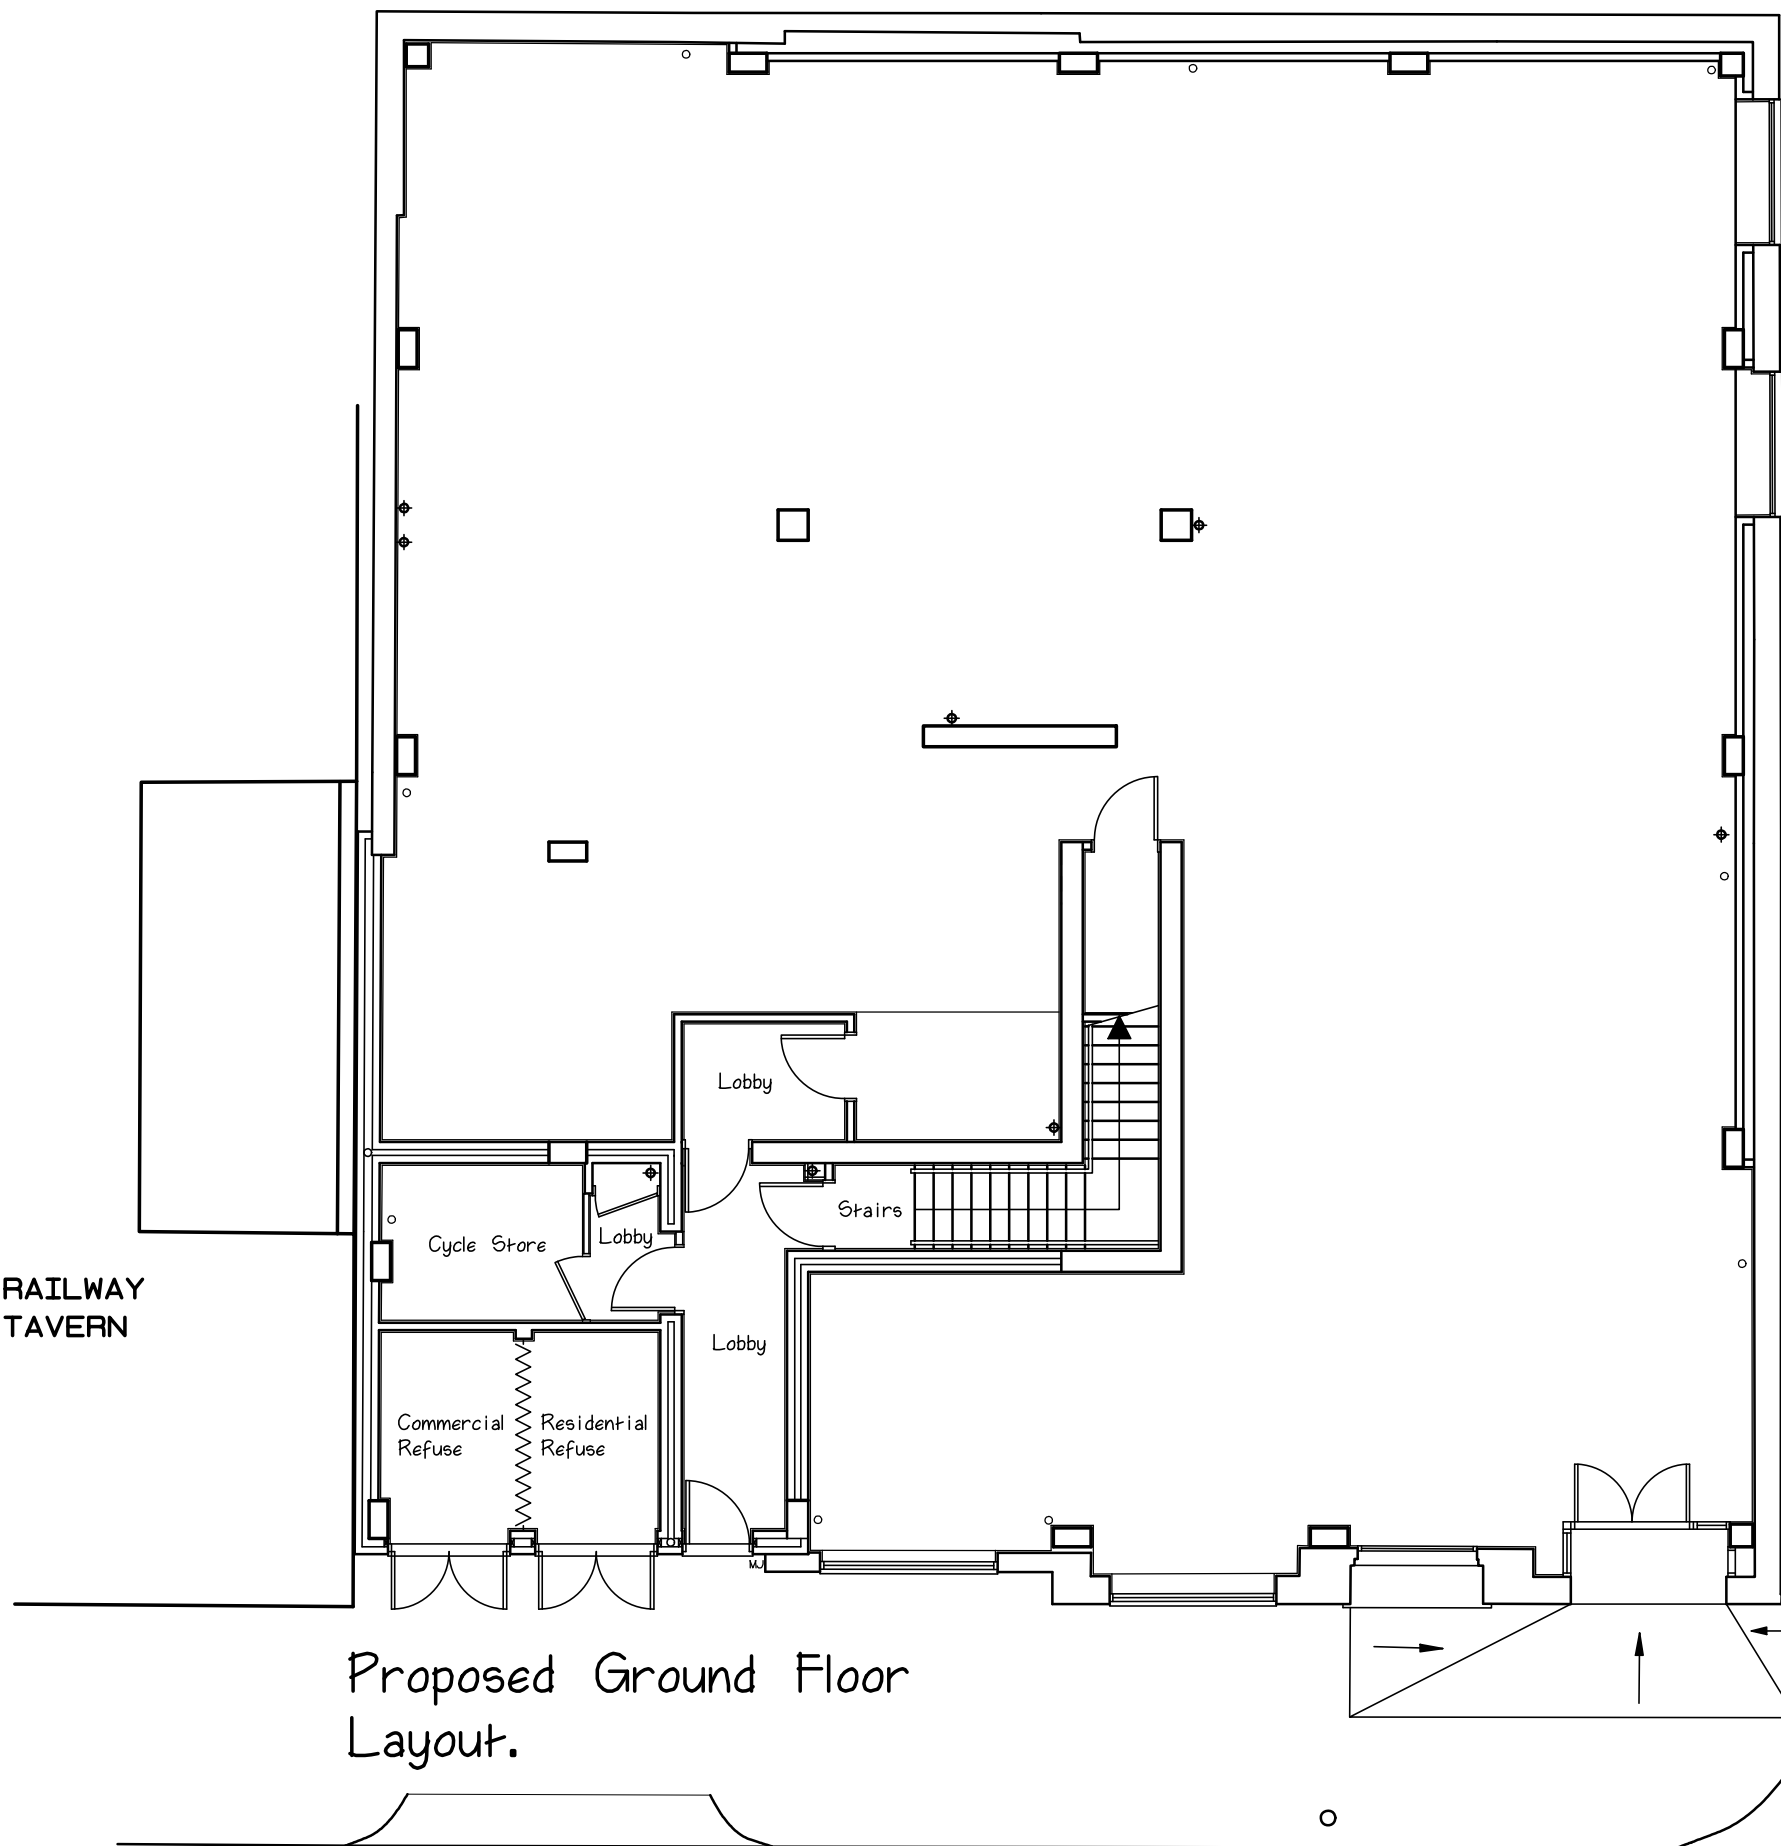


Proposed Ground Floor Layout.

ACCOMODATION SCHEDULE.
GIA in sq m

Plot sqm.	Number of beds
1 51	1 bed 2 person
2 70	2 bed 4 person
3 70	2 bed 4 person
4 50	1 bed 2 person
5 40	1 bed 1 person
6 45	1 bed 1 person
7 70	2 bed 4 person
8 40	1 bed 1 person
9 78	3 bed 4 person

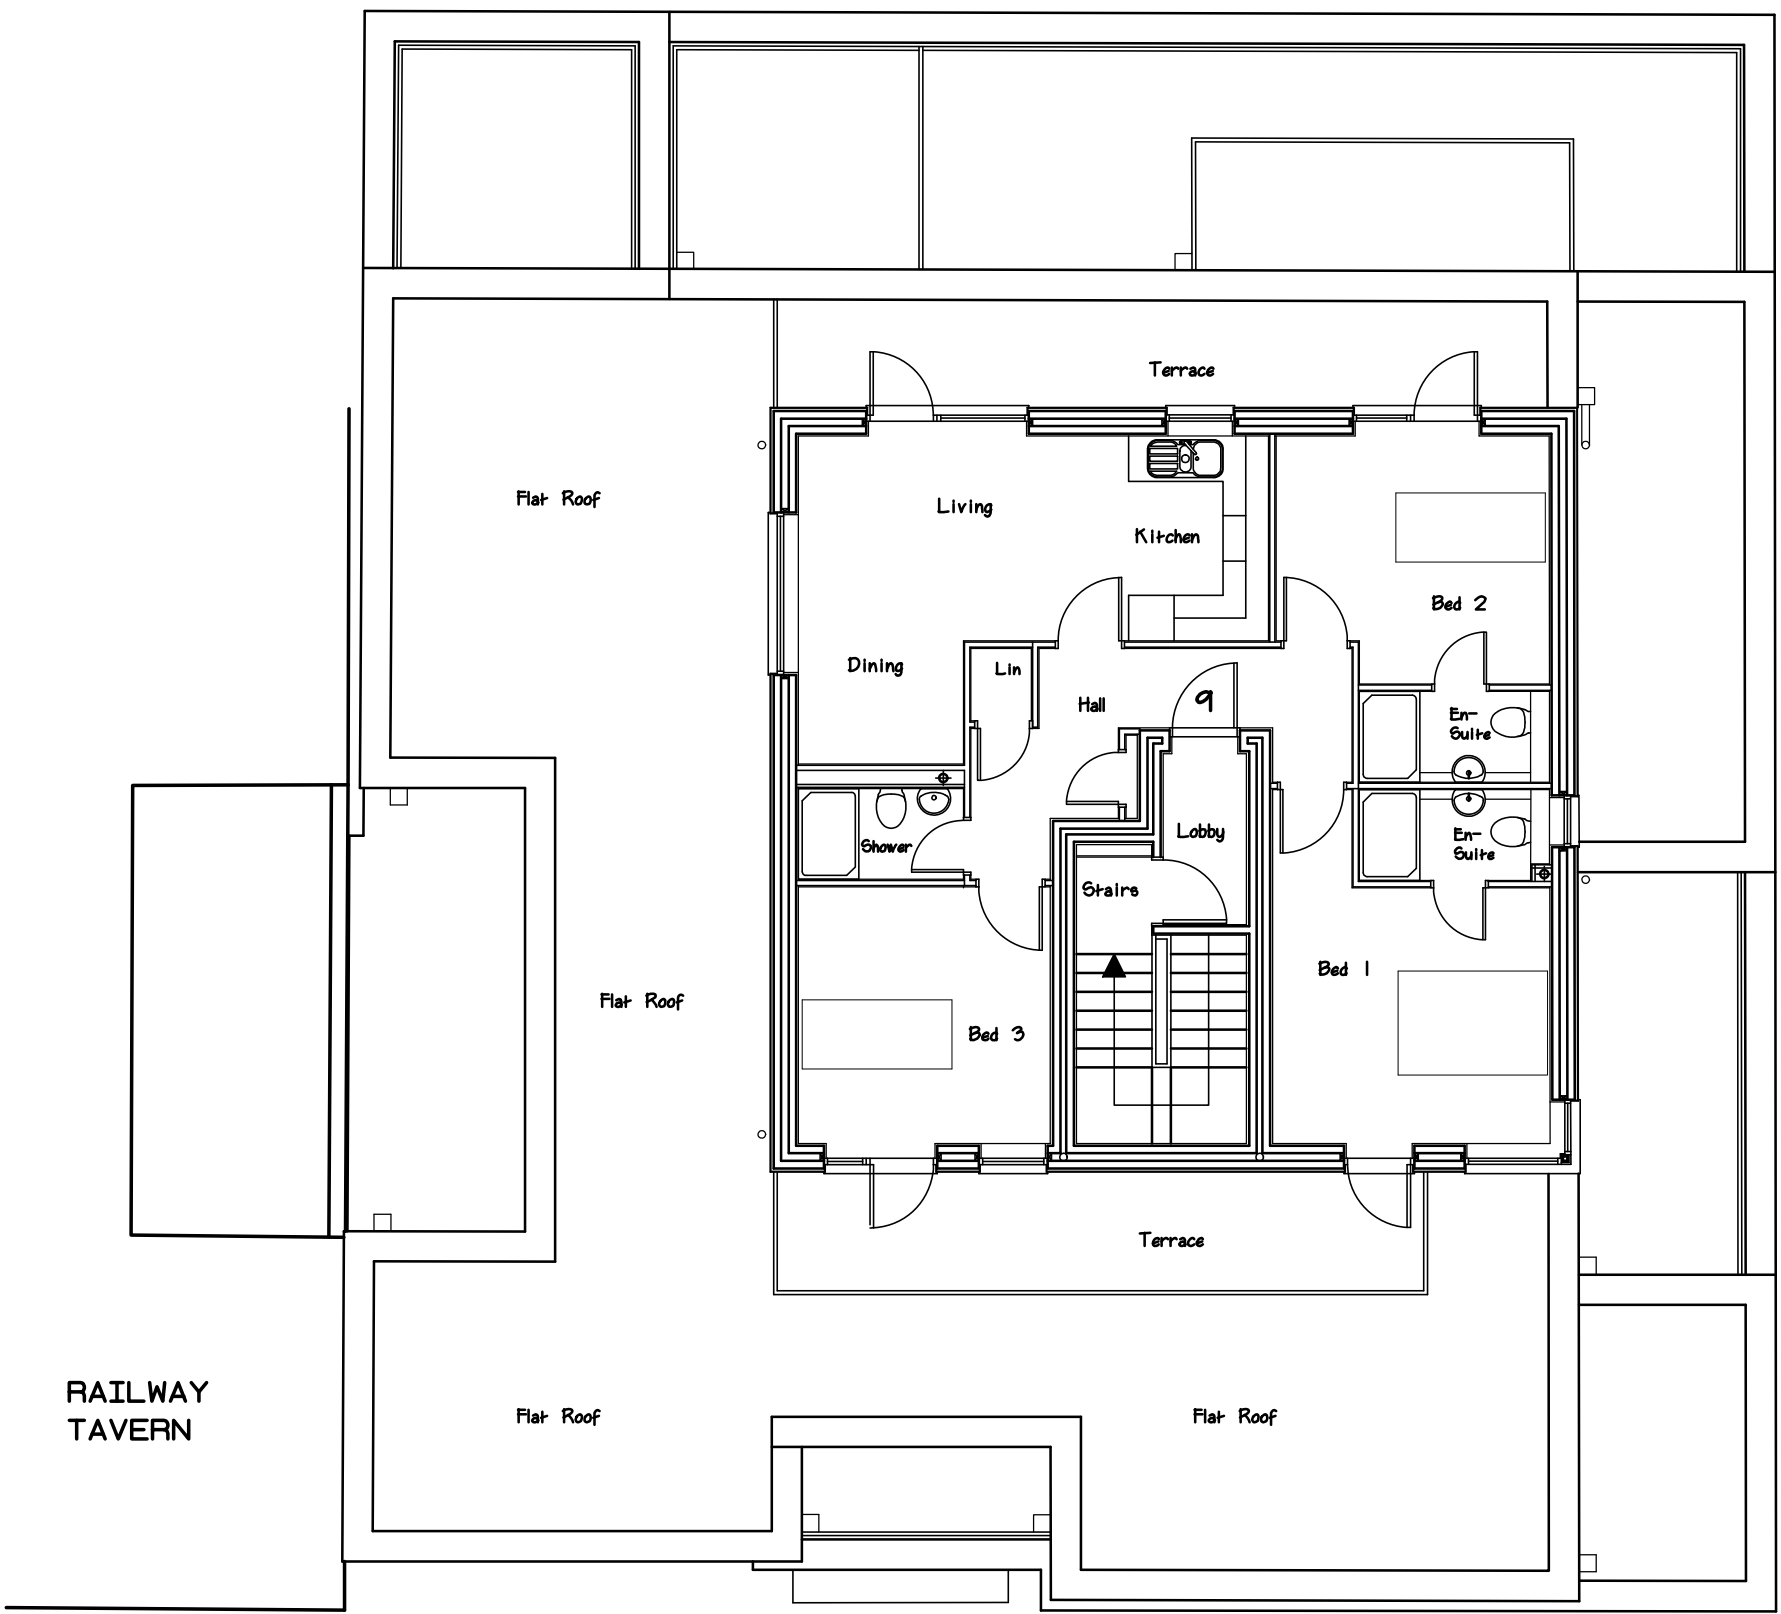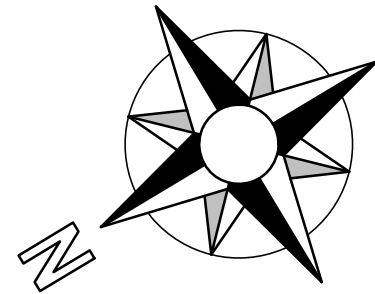

Proposed Third Floor Layout.

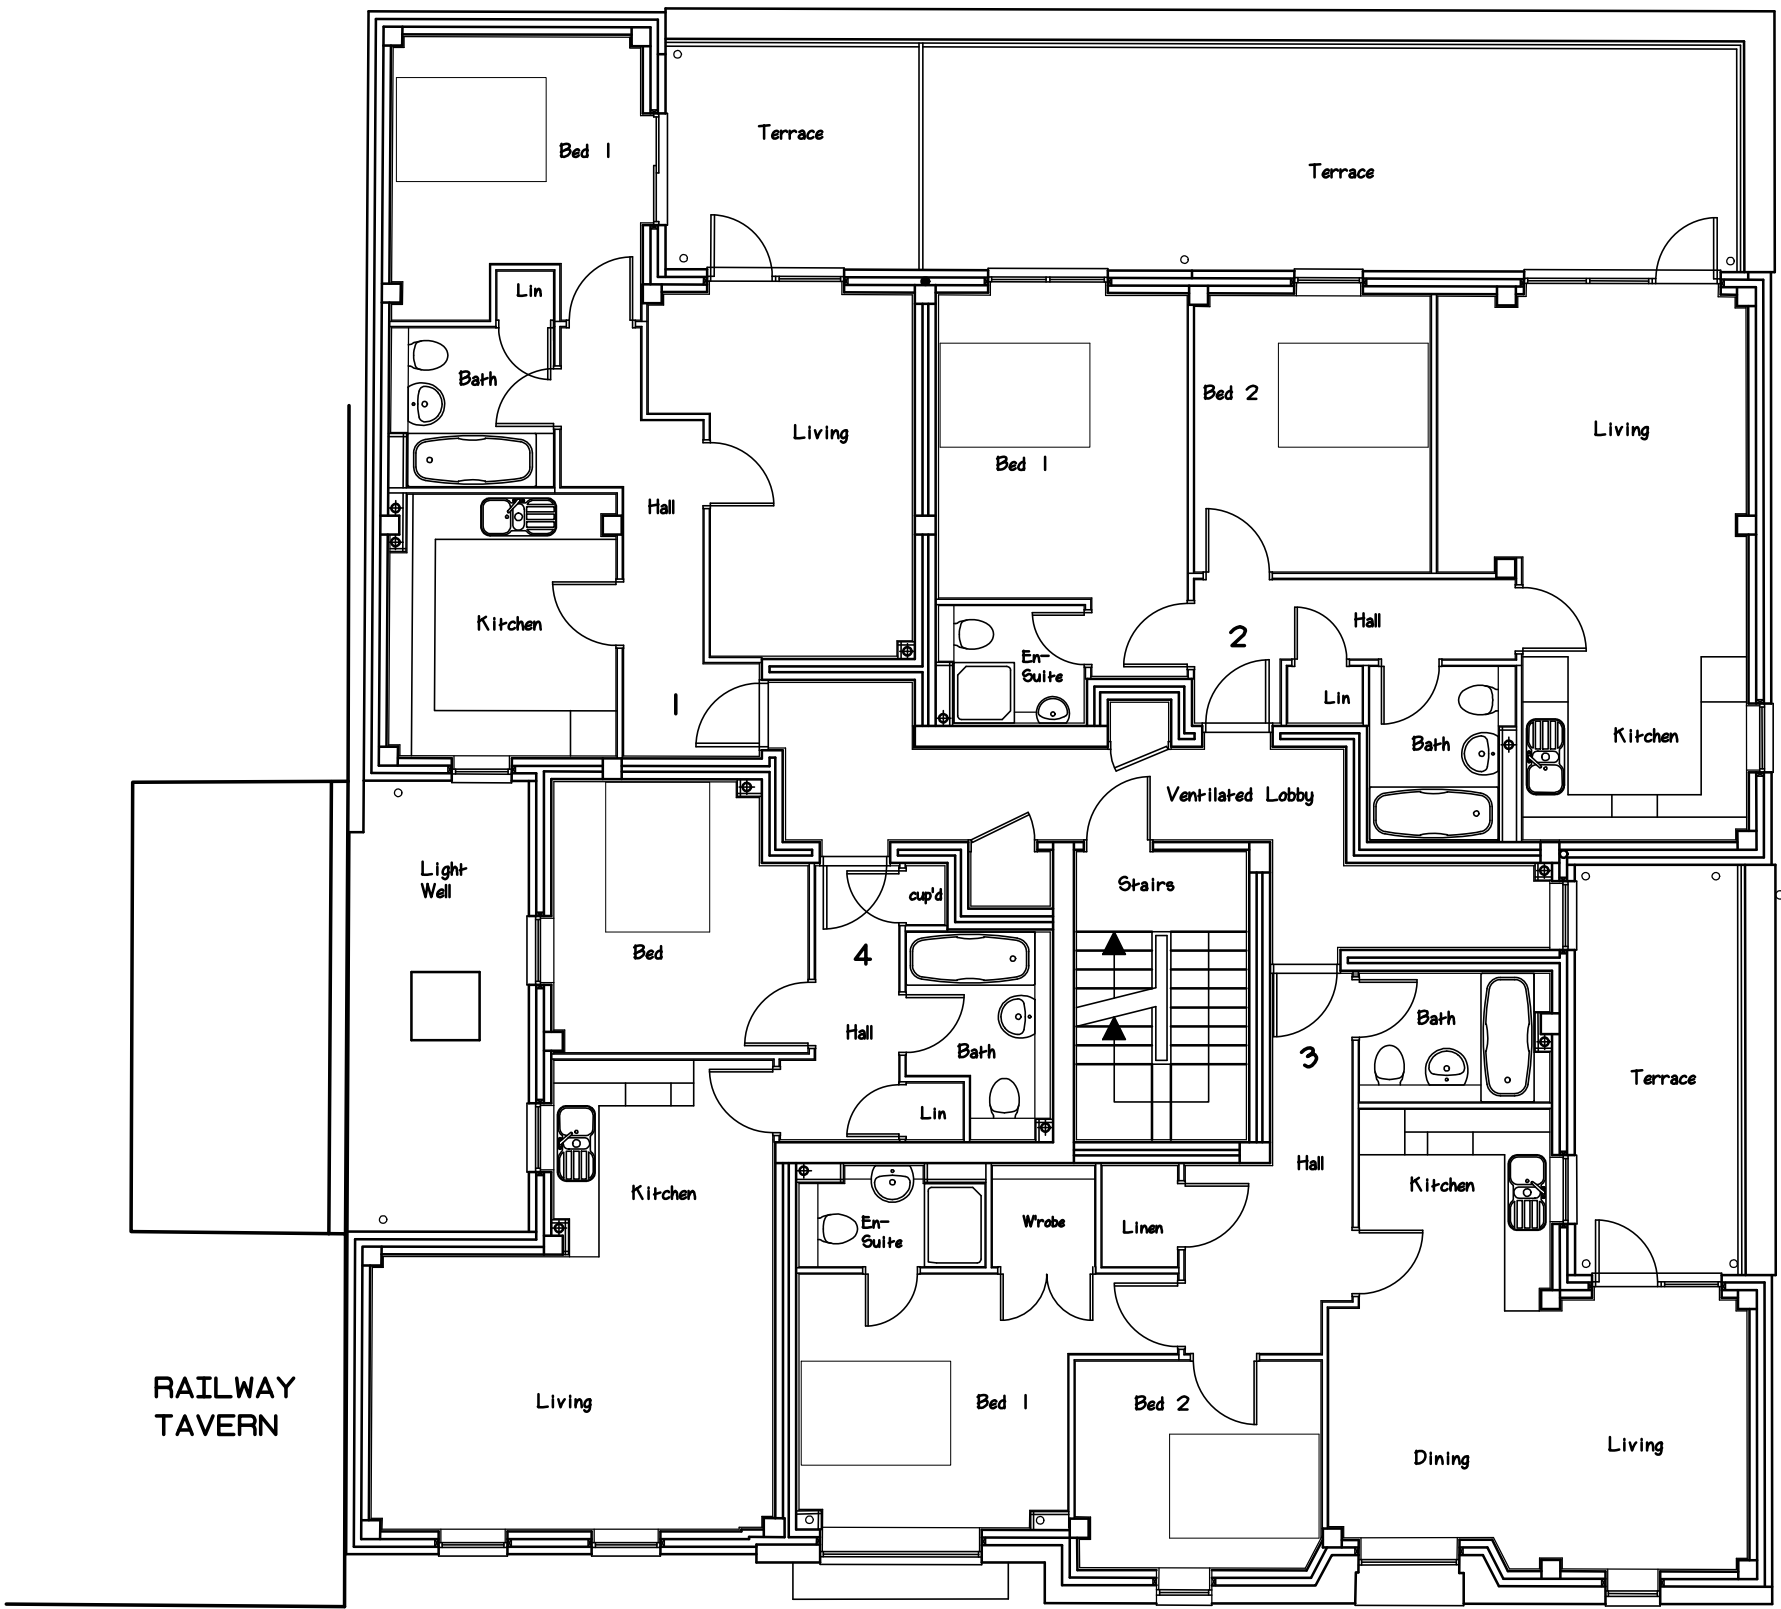

Proposed First Floor Layout.

NOTES:

rev.	description	date
B	Commercial entrance revised.	11.11.20.
A	Minor internal alterations.	11.11.20.

DO NOT SCALE All dimensions and levels must be checked on site and verified prior to construction

Project:
33-35 Crouch End Hill,
London,
N8 8DH.

JKA
DEVELOPMENT
CONSULTANTS LTD
8 BRICKYARD LANE
REED
NEAR ROYSTON
HERTFORDSHIRE
SG8 8BE
TEL : 01763 847221

Drawing Title:
Proposed Floor
Layouts.

Scale: 1 : 100 @ A1
Drawing No: 732/P/03
revisions
A B

