


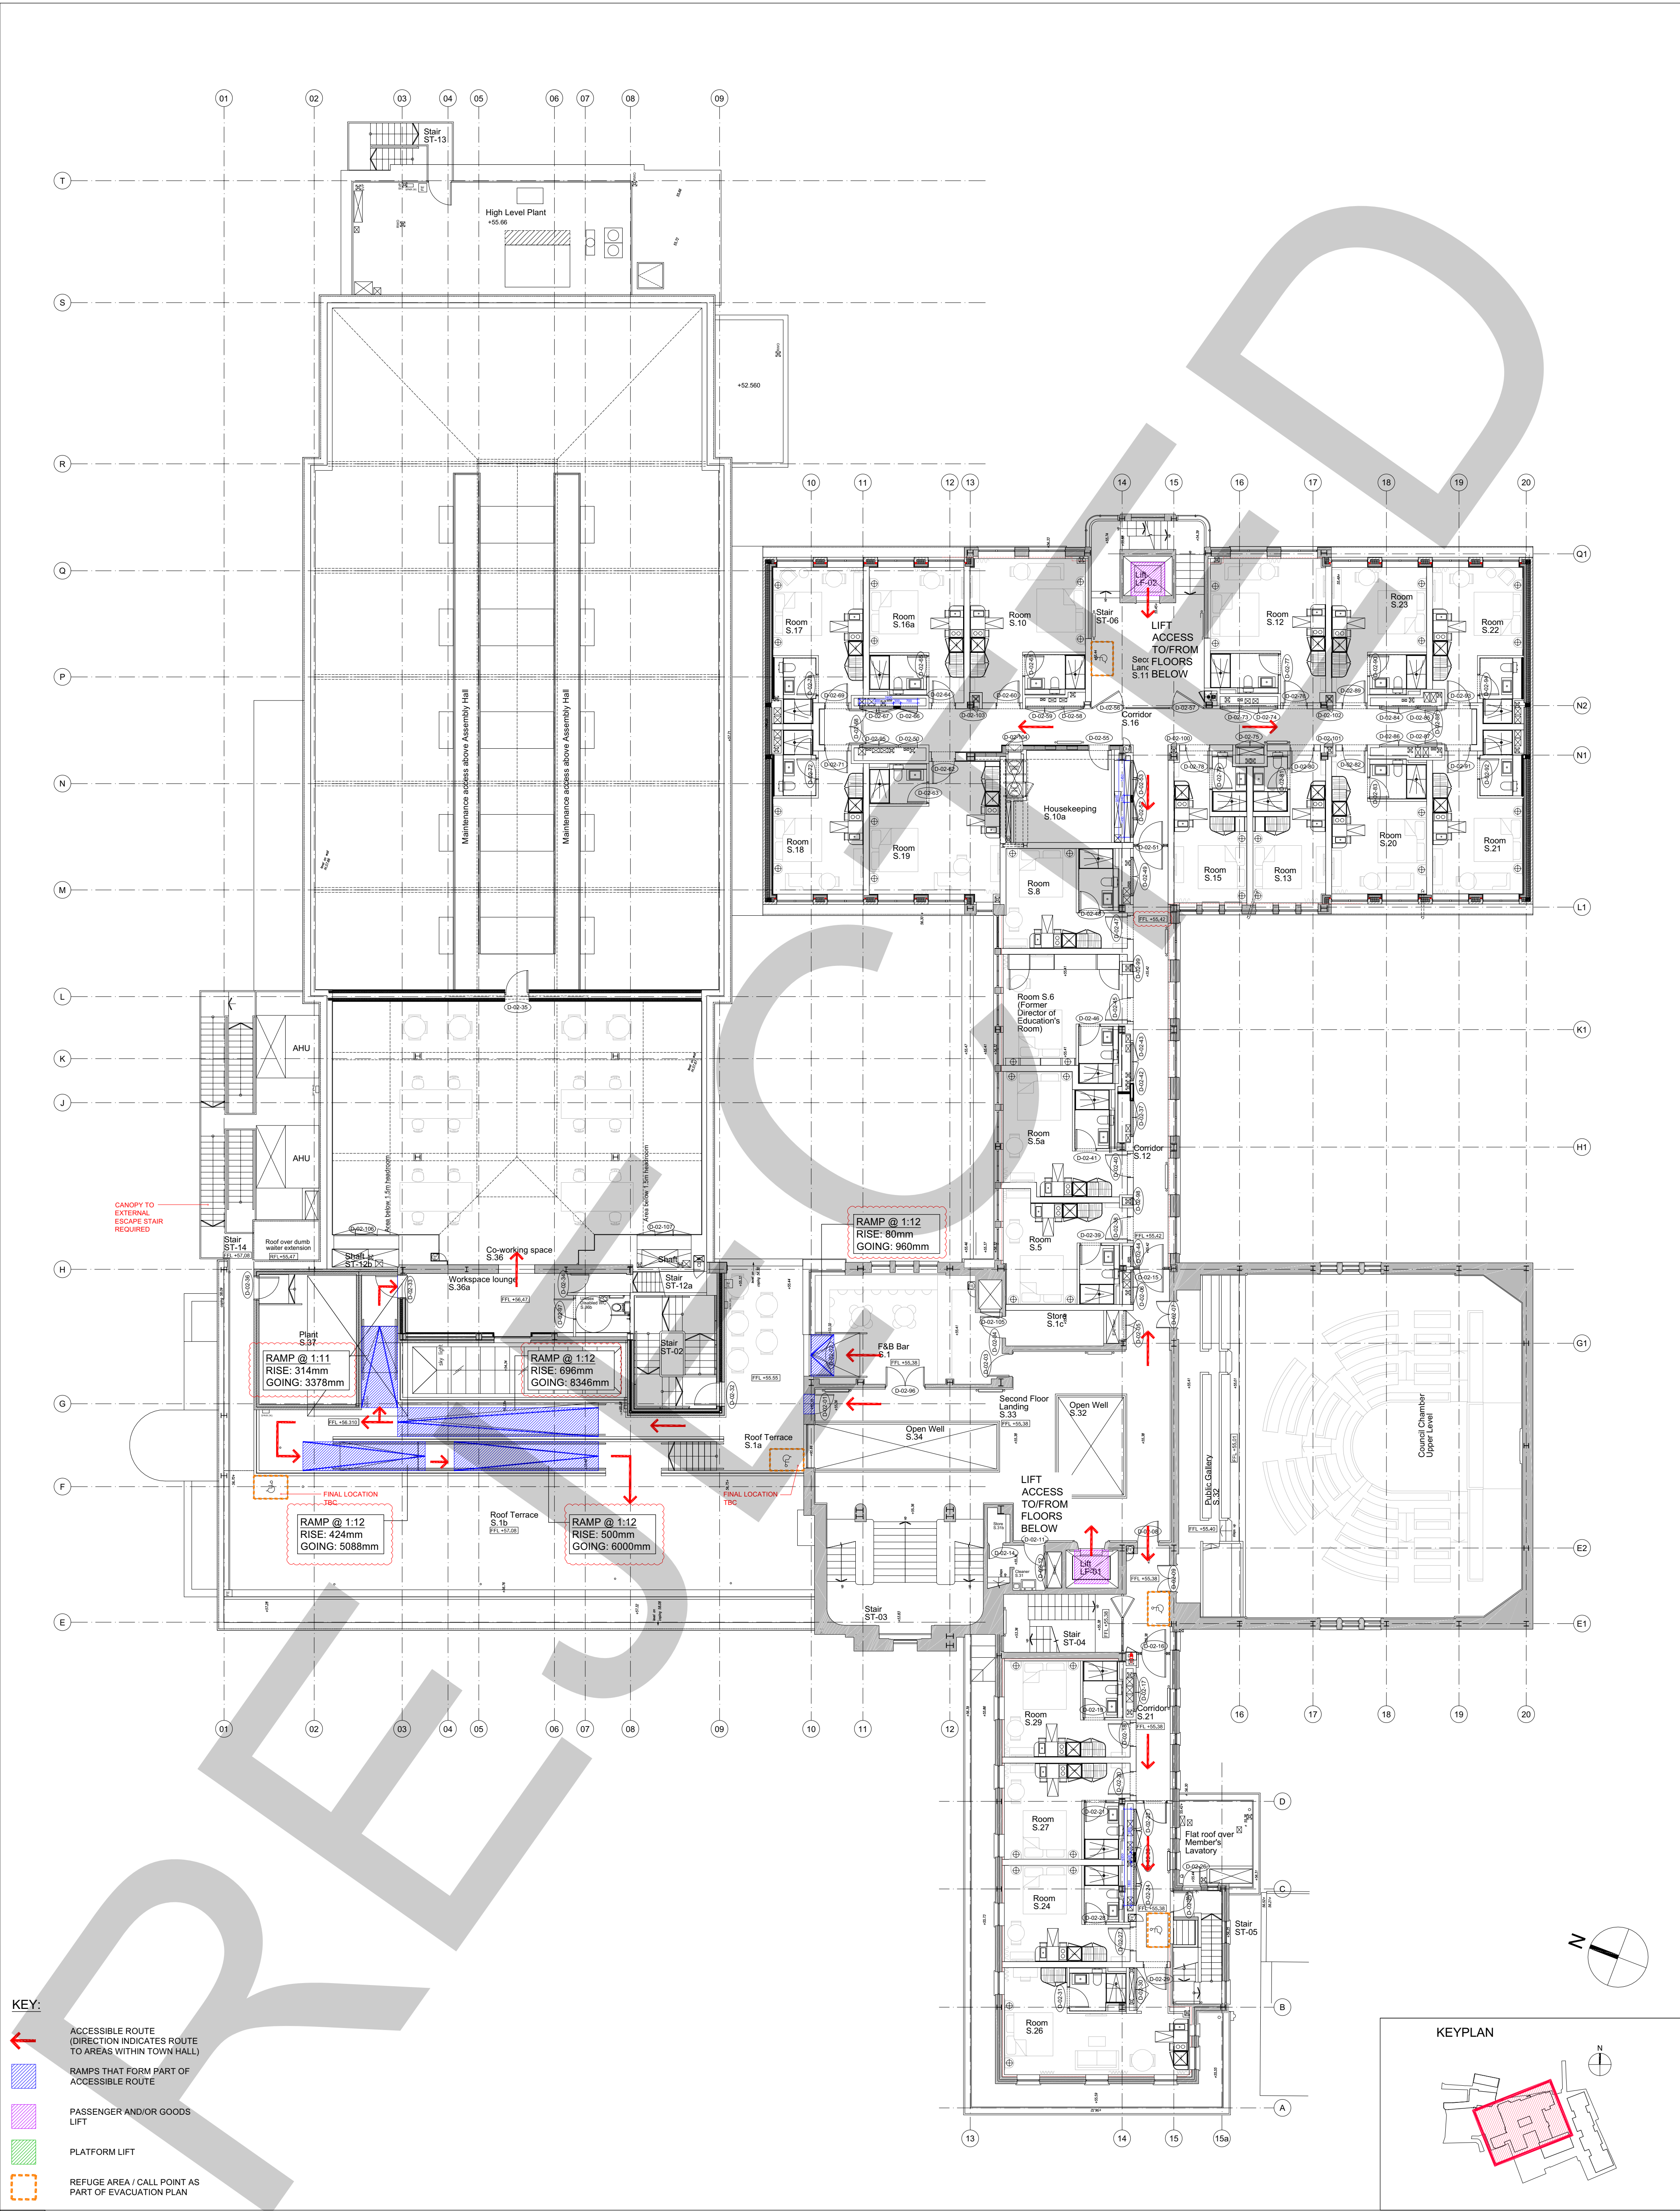

- ACCESSIBILITY STRATEGY - SECOND FLOOR

REVISION NOTES <table><tr><td>P1</td><td>25.11.2019</td><td>JH</td><td>PRELIMINARY ISSUE</td></tr><tr><td>P2</td><td>06.02.2020</td><td>JH</td><td>AMENDMENTS POST BC MEETING, RAMP GRADIENTS ADDED</td></tr><tr><td>C1</td><td>22.03.2022</td><td>RC</td><td>ISSUE FOR CONSTRUCTION</td></tr></table>	P1	25.11.2019	JH	PRELIMINARY ISSUE	P2	06.02.2020	JH	AMENDMENTS POST BC MEETING, RAMP GRADIENTS ADDED	C1	22.03.2022	RC	ISSUE FOR CONSTRUCTION	ARDMORE GROUP ARDMORE CONSTRUCTION LTD 6 WHARF STUDIOS, 28 WHARF ROAD, LONDON, N1 7GR TEL: 0208 344 0300 www.ardmoregroup.co.uk KDS ASSOCIATES LTD TECHNICAL • ARCHITECTURAL • MANAGEMENT • CONSULTANTS 101 THE BLACKFRIARS FOUNDRY 106 BLACKFRIARS ROAD LONDON SE1 1BU 0203 355 9775 www.kdsassociates.co.uk	PRELIMINARY © KDS & Associates Ltd No part of this drawing may be reproduced without written consent. All contractors must visit site and be responsible for taking and checking all dimensions relating to this work. Do not scale from this drawing.	PROJECT / DRAWING TITLE HORNSEY TOWN HALL TOWN HALL & BROADWAY ANNEX LONDON N8 9JJ DRAWING TITLE TOWN HALL ACCESSIBILITY STRATEGY SECOND FLOOR PLAN <table><tr><td>DATE / DRAWN BY 21.11.19 JH</td><td>SCALE 1:125 @A1</td></tr><tr><td colspan="2">PROJECT / DRAWING NO 3670-KDS-TH-02-DR-A-67-4453</td></tr><tr><td>REV C1</td><td></td></tr></table>	DATE / DRAWN BY 21.11.19 JH	SCALE 1:125 @A1	PROJECT / DRAWING NO 3670-KDS-TH-02-DR-A-67-4453		REV C1	
P1	25.11.2019	JH	PRELIMINARY ISSUE																		
P2	06.02.2020	JH	AMENDMENTS POST BC MEETING, RAMP GRADIENTS ADDED																		
C1	22.03.2022	RC	ISSUE FOR CONSTRUCTION																		
DATE / DRAWN BY 21.11.19 JH	SCALE 1:125 @A1																				
PROJECT / DRAWING NO 3670-KDS-TH-02-DR-A-67-4453																					
REV C1																					