


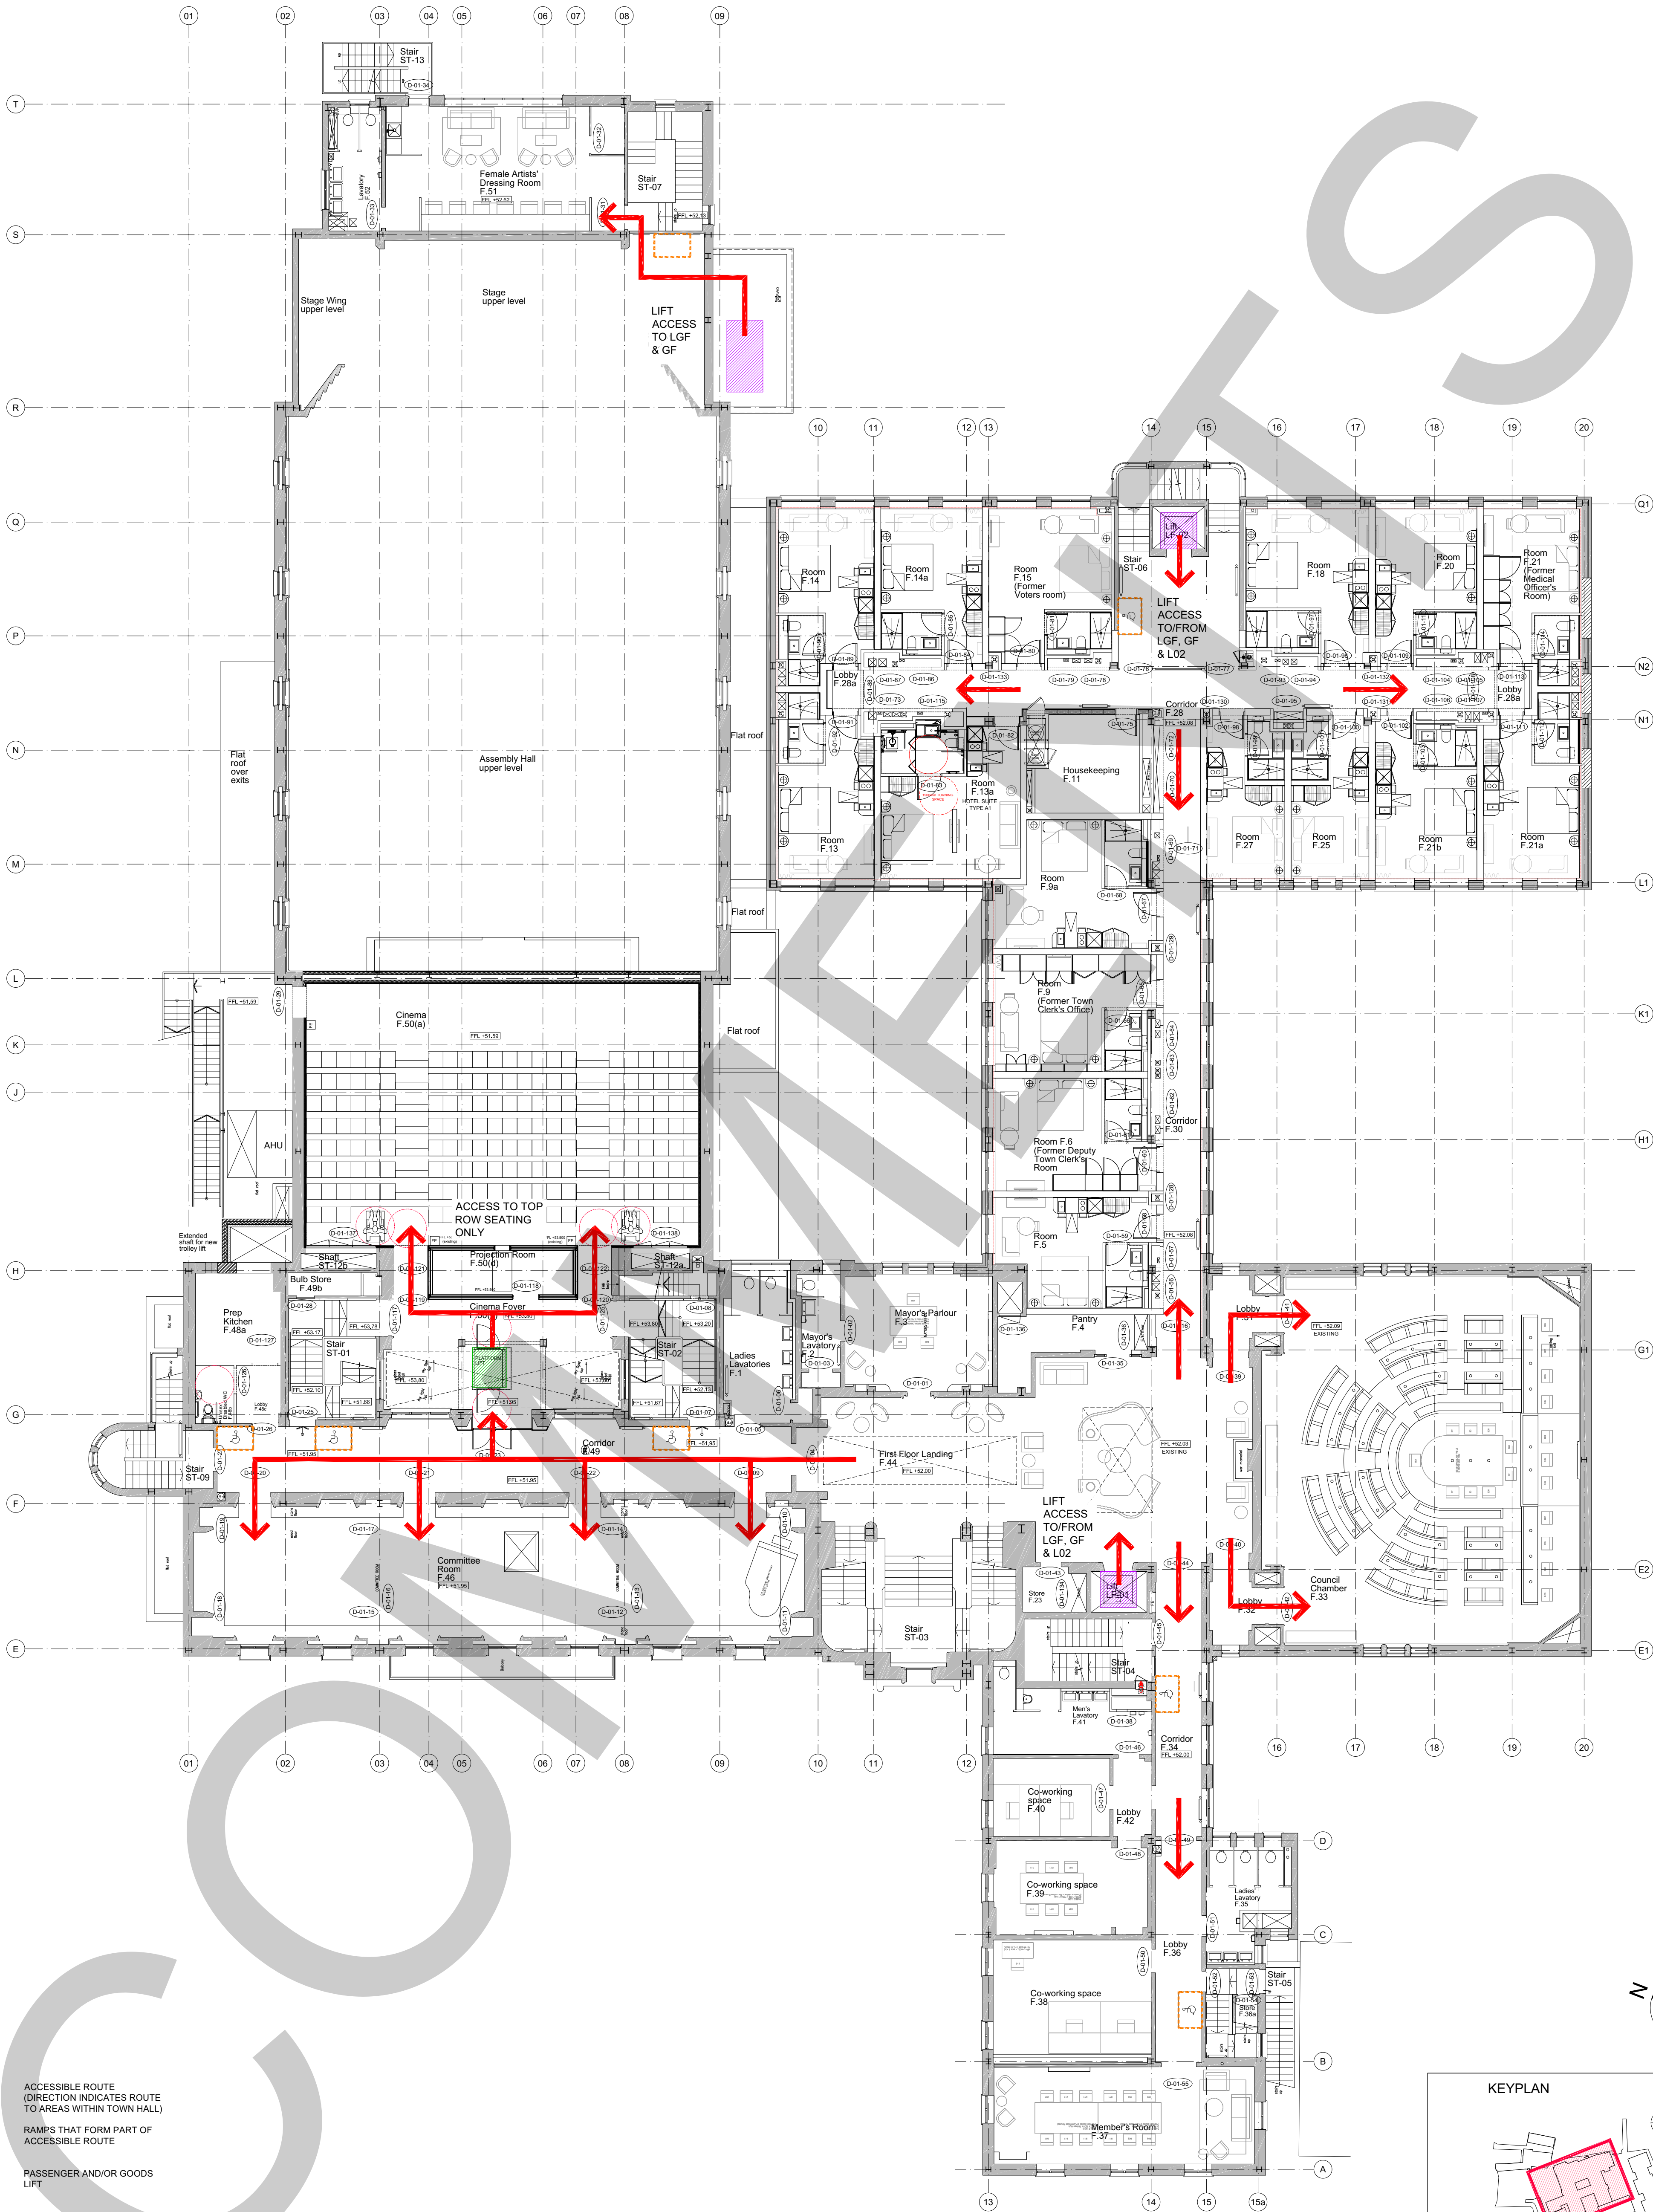

KEY:

- ACCESSIBLE ROUTE (DIRECTION INDICATES ROUTE TO AREAS WITHIN TOWN HALL)
- RAMP THAT FORM PART OF ACCESSIBLE ROUTE
- PASSENGER AND/OR GOODS LIFT
- PLATFORM LIFT
- REFUGE AREA / CALL POINT AS PART OF EVACUATION PLAN

ACCESSIBILITY STRATEGY - FIRST FLOOR

REVISION NOTES			
P1	25.11.2019	JH	PRELIMINARY ISSUE
C1	22.03.2022	RC	ISSUE FOR CONSTRUCTION



KDS ASSOCIATES LTD
TECHNICAL • ARCHITECTURAL • MANAGEMENT • CONSULTANTS
101 THE BLACKFRIARS FOUNDRY
106 BLACKFRIARS ROAD
LONDON SE1 1BU
0203 355 0775
www.kdsassociates.co.uk

PRELIMINARY

© KDS & Associates Ltd
No part of this drawing may be reproduced without written consent.
All contractors must visit site and be responsible for taking and checking all dimensions relating to this work.
Do not scale from this drawing.

PROJECT / DRAWING TITLE
**HORNSEY TOWN HALL
TOWN HALL & BROADWAY ANNEX
LONDON N8 9JJ**
DRAWING TITLE
**TOWN HALL
ACCESSIBILITY STRATEGY
FIRST FLOOR PLAN**

DATE / DRAWN BY 21.11.19 JH	SCALE 1:125 @A1
PROJECT / DRAWING NO 3670-KDS-TH-01-DR-A-67-4452	REV C1