




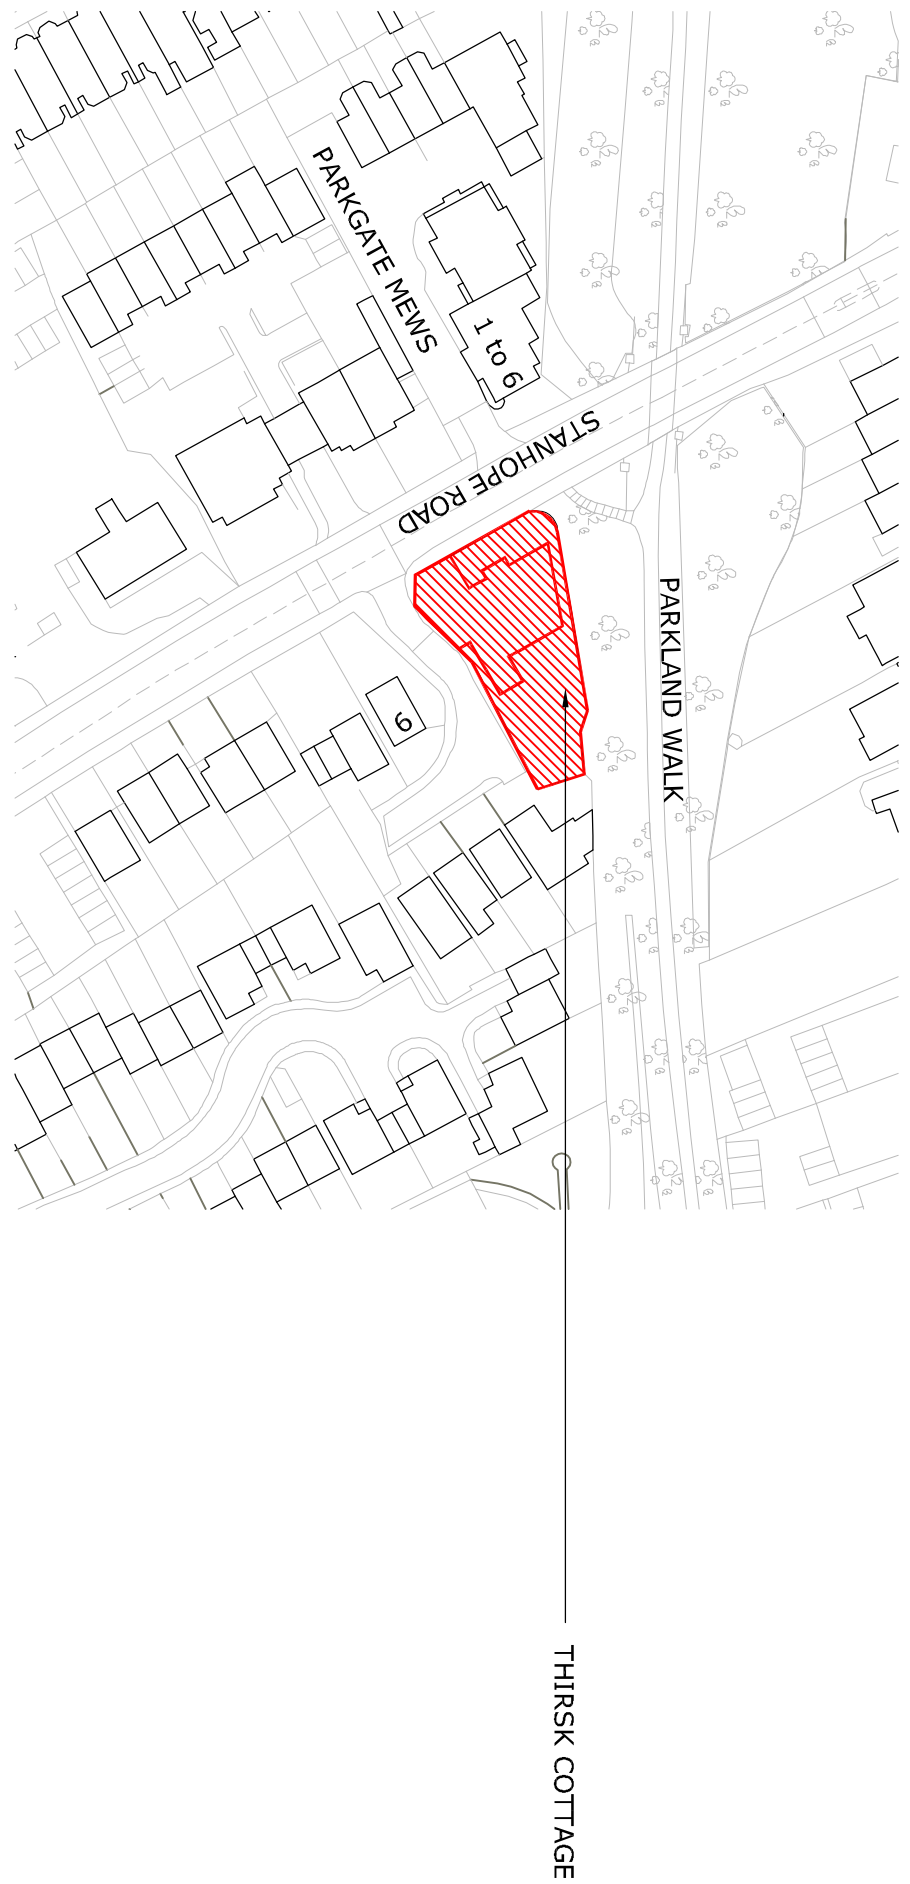


1 SITE LOCATION PLAN
1:1000@A1, 1:2000@A3

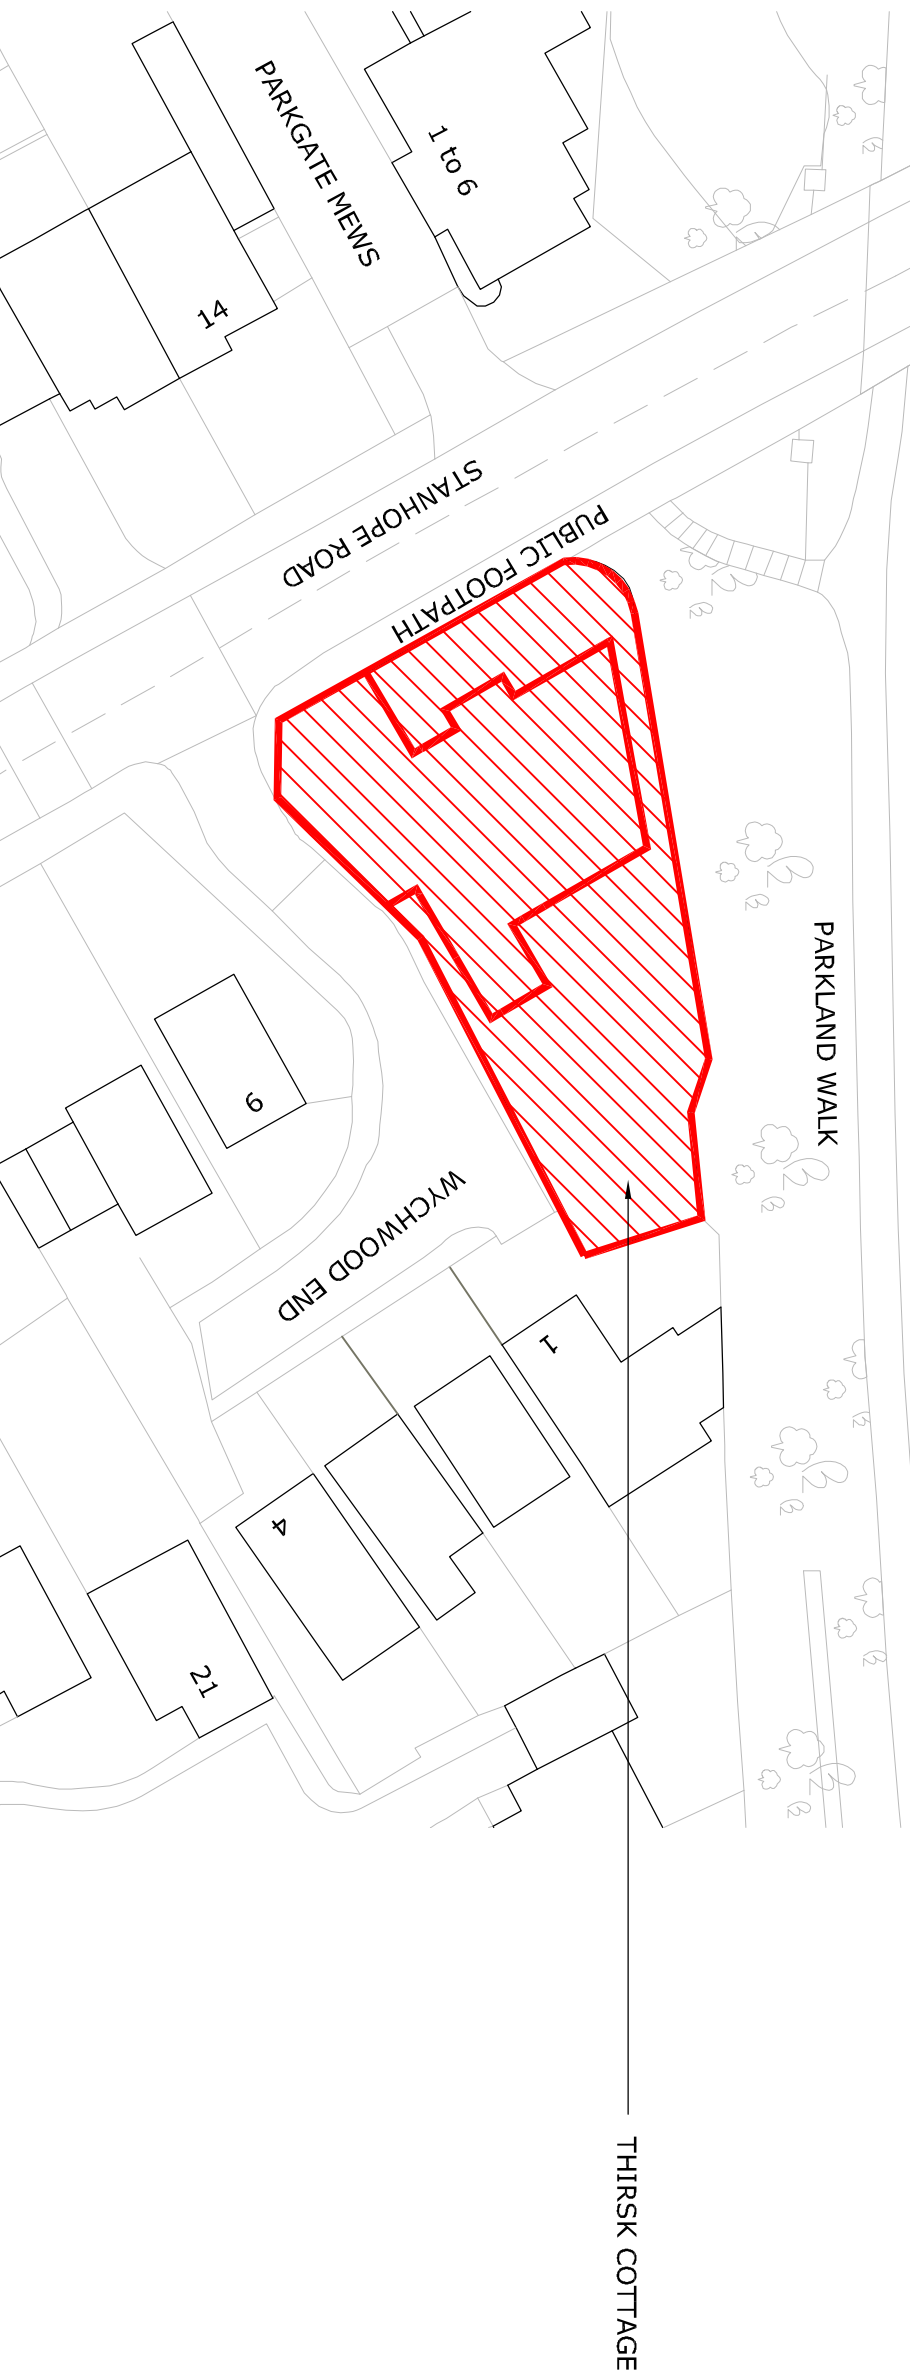

2 BLOCK PLAN
1:500@A1, 1:1000@A3

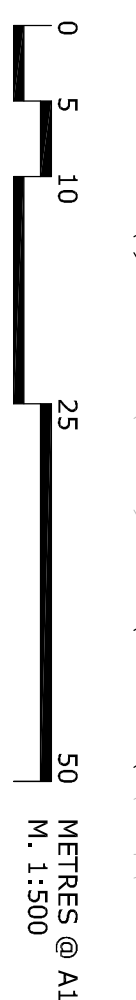

3 EXISTING SITE PLAN
1:100@A1, 1:200@A3

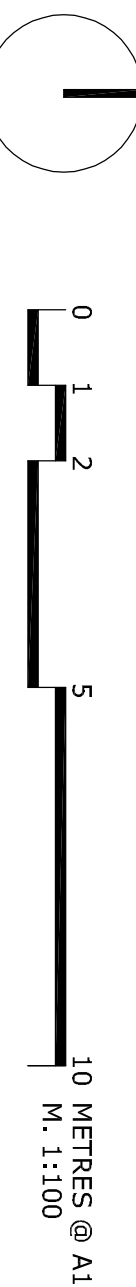

GENERAL NOTES:
DO NOT SCALE FROM THIS DRAWING
ALL DIMENSIONS TO BE CHECKED ON SITE
ANY OMISSIONS OR DISCREPANCIES TO BE
REPORTED TO THE ARCHITECT IMMEDIATELY
IF IN DOUBT ASK

P1	14.10.22	FOR PLANNING	RK
REV	DATE	NOTES	DR
DRAWING STATUS			

PLANNING

CLIENT	Kyle Ferguson
--------	---------------

ARCHITECT	FINKERNAGEL ROSS
-----------	------------------

Third Floor
Unicorn House
221-222 Shoreditch High Street
London E1 6PJ
Tel: 020 7377 5114
info@finkernagelross.com
www.finkernagelross.com

PROJECT
THIRSK COTTAGE
STANHOPE ROAD
HIGHGATE
N6 SIDE

DRAWING TITLE	EXISTING SITE LOCATION AND BLOCK PLAN		
---------------	--	--	--

DRAWN	DR. DATE	CHECKED	CH. DATE
TH	04.10.22	AB	13.10.22
SCALE	SHEET SIZE		
1:100	A3		

DRAWING NO	THC-000	REVISION	P1
------------	---------	----------	----