



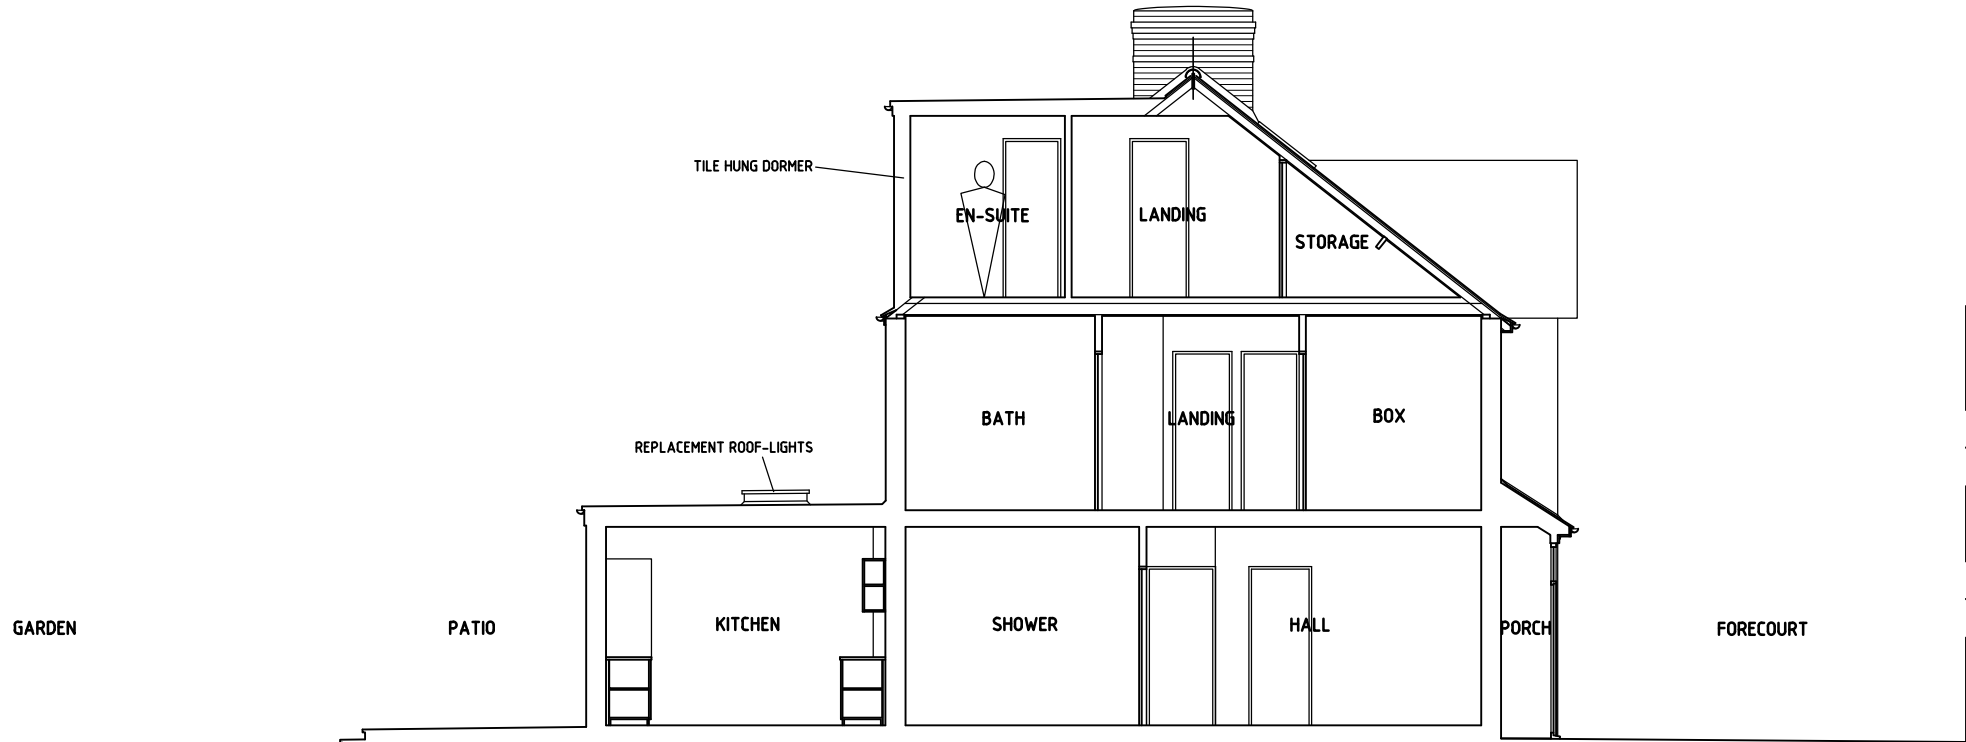


SECTION



FRONT ELEVATION

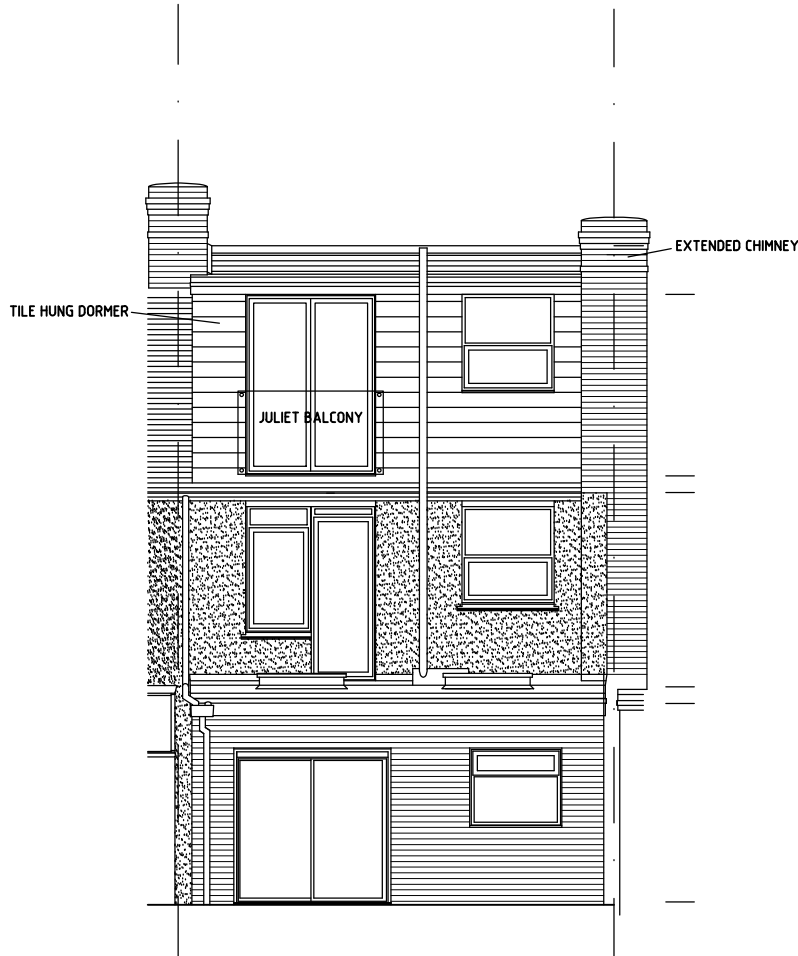

REAR ELEVATION

 

AMENDMENTS	
A	
B	
C	
D	
E	
F	
G	
H	
J	
K	
L	
M	
N	
P	
Q	
TGN ARCHITECTS LTD 	
21 COLDFALL AVENUE MUSWELL HILL LONDON W10 6RS T - 020 3974 1983 E - Nick.Timeson@TGNArch.co.uk	
CONTRACT: 67 CREIGHTON ROAD, N17	
DRAWING PROPOSED ELEVATIONS & SECTION	
SCALE: 1:100atA3	DATE: 10-22
DRAWN BY: NRLT	CHECKED:
DRAWING NO. 2209 P 2	