

GENERAL NOTES:
DO NOT SCALE FROM THIS DRAWING
ALL DIMENSIONS TO BE CHECKED ON SITE
ANY OMISSIONS OR DISCREPANCIES TO BE
REPORTED TO THE ARCHITECT IMMEDIATELY
IF IN DOUBT ASK

P1	14.10.22	FOR PLANNING	RK
REV	DATE	NOTES	DR
DRAWING STATUS			

PLANNING

CLIENT
Kyle Ferguson

ARCHITECT
FINKERNAGEL ROSS
Third Floor
Unicorn House
221-222 Shoreditch High Street
London E1 6PJ
Tel: 020 7377 5114
info@finkernagelross.com
www.finkernagelross.com

PROJECT
THIRSK COTTAGE
STANHOPE ROAD
HIGHGATE
N6 SIDE

DRAWING TITLE



EXISTING FRONT ELEVATION

DRAWN	DR. DATE	CHECKED	CH. DATE
RK	04.10.22	TH	13.10.22
SCALE	SHEET SIZE		

1:100	A3
-------	----

DRAWING NO	REVISION
------------	----------

THC-030 P1

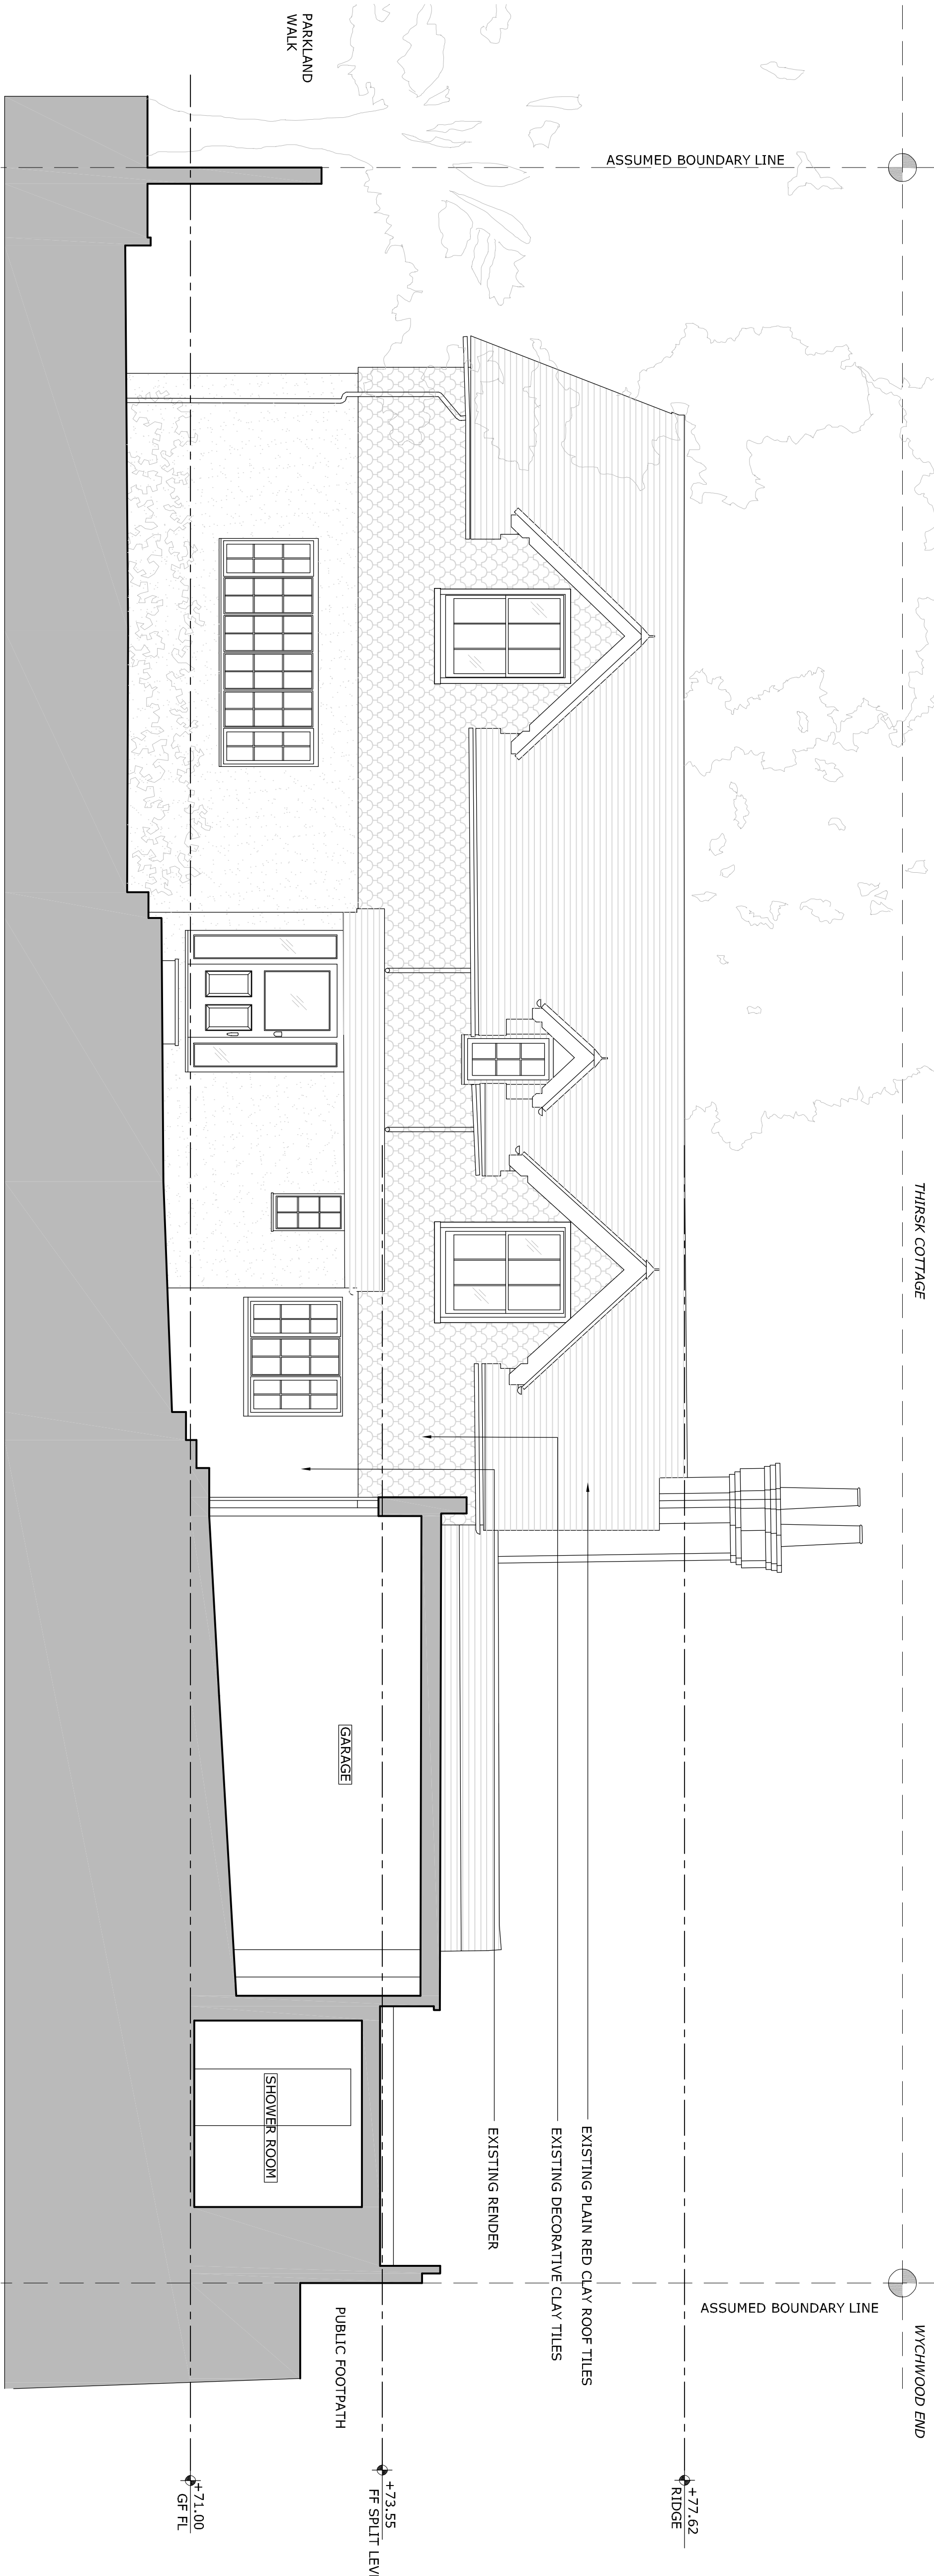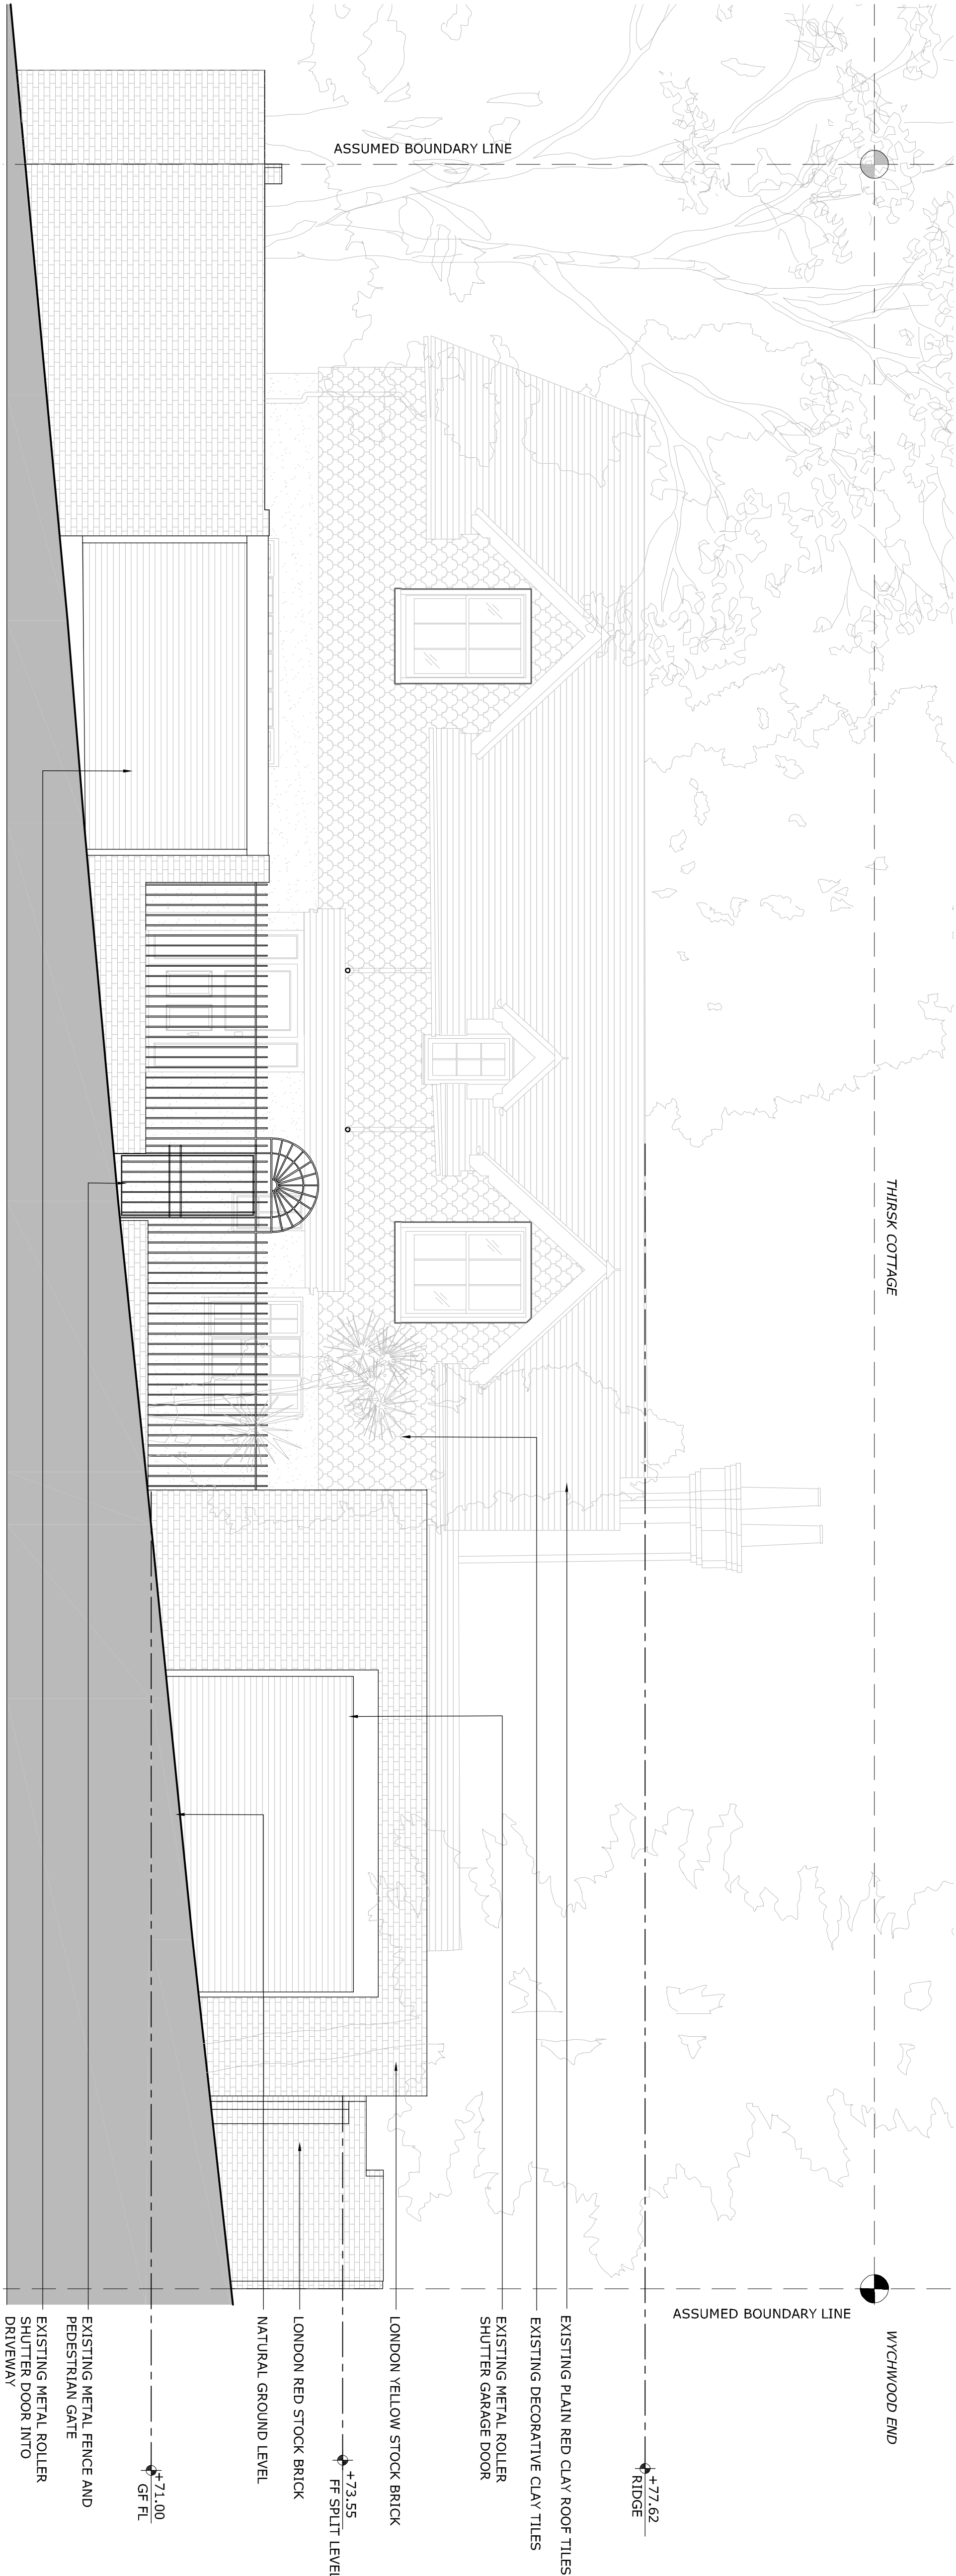

2 FRONT ELEVATION
1:50@A1, 1:100@A3