





GENERAL NOTES:
DO NOT SCALE FROM THIS DRAWING
ALL DIMENSIONS TO BE CHECKED ON SITE
ANY OMISSIONS OR DISCREPANCIES TO BE
REPORTED TO THE ARCHITECT IMMEDIATELY
IF IN DOUBT ASK

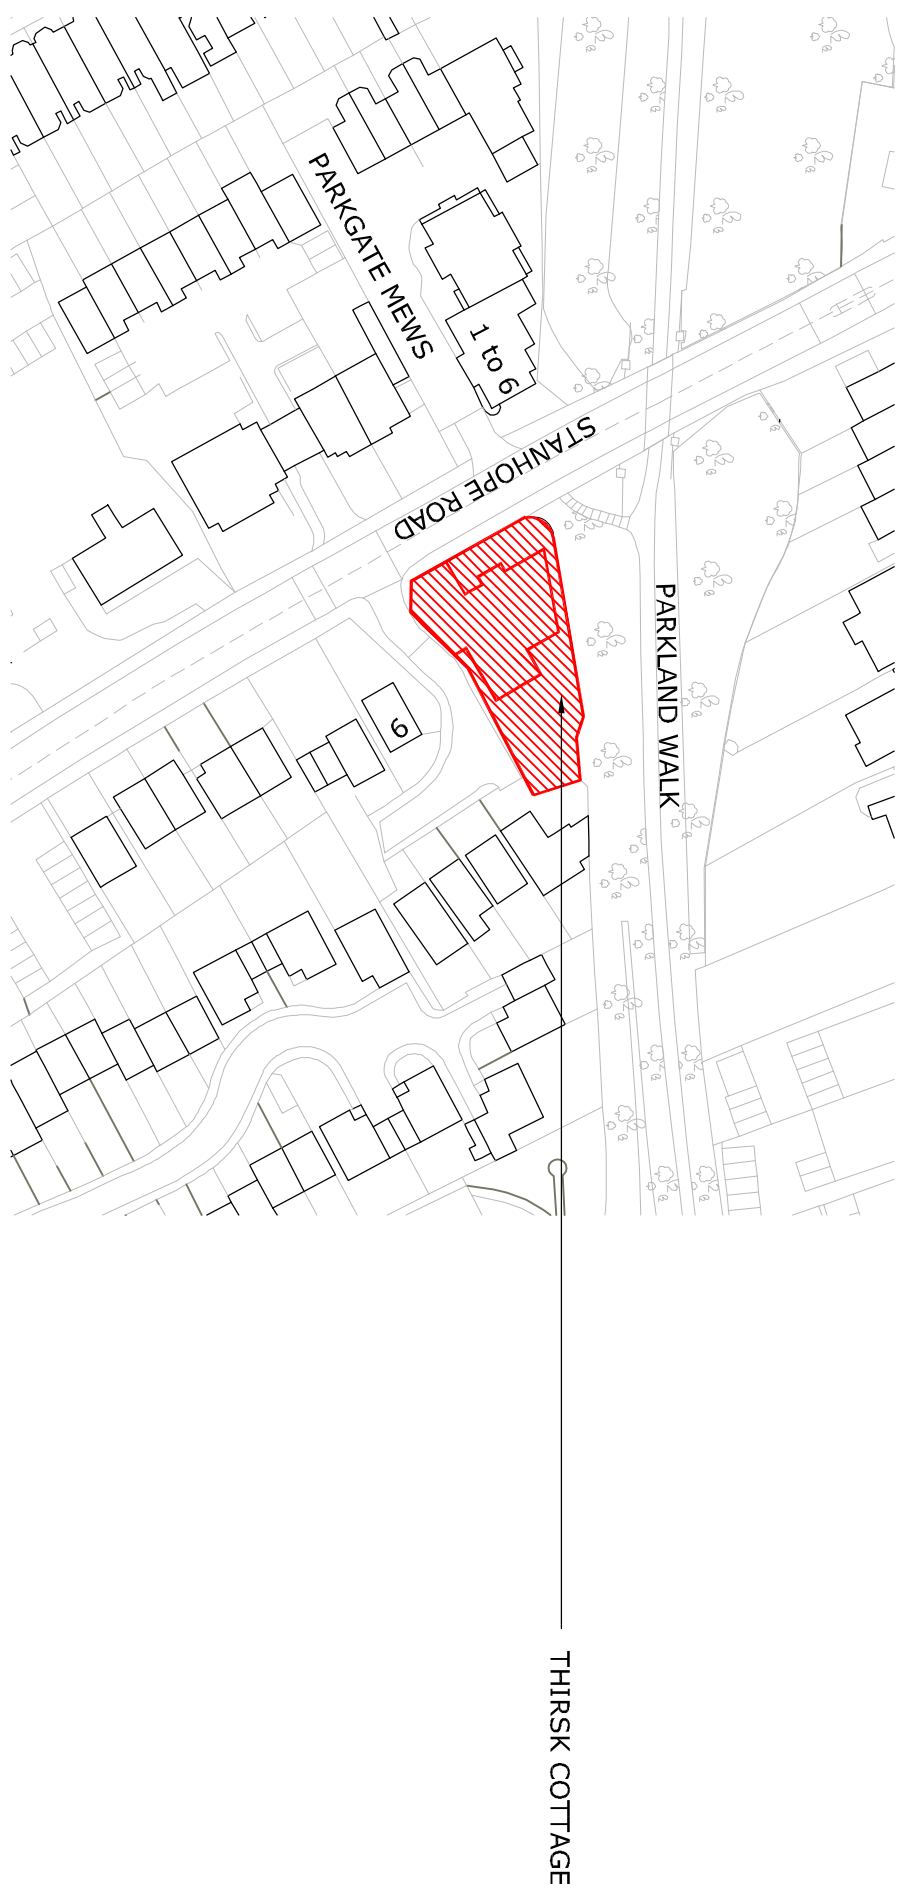


1 SITE LOCATION PLAN
1:100@A1, 1:200@A3

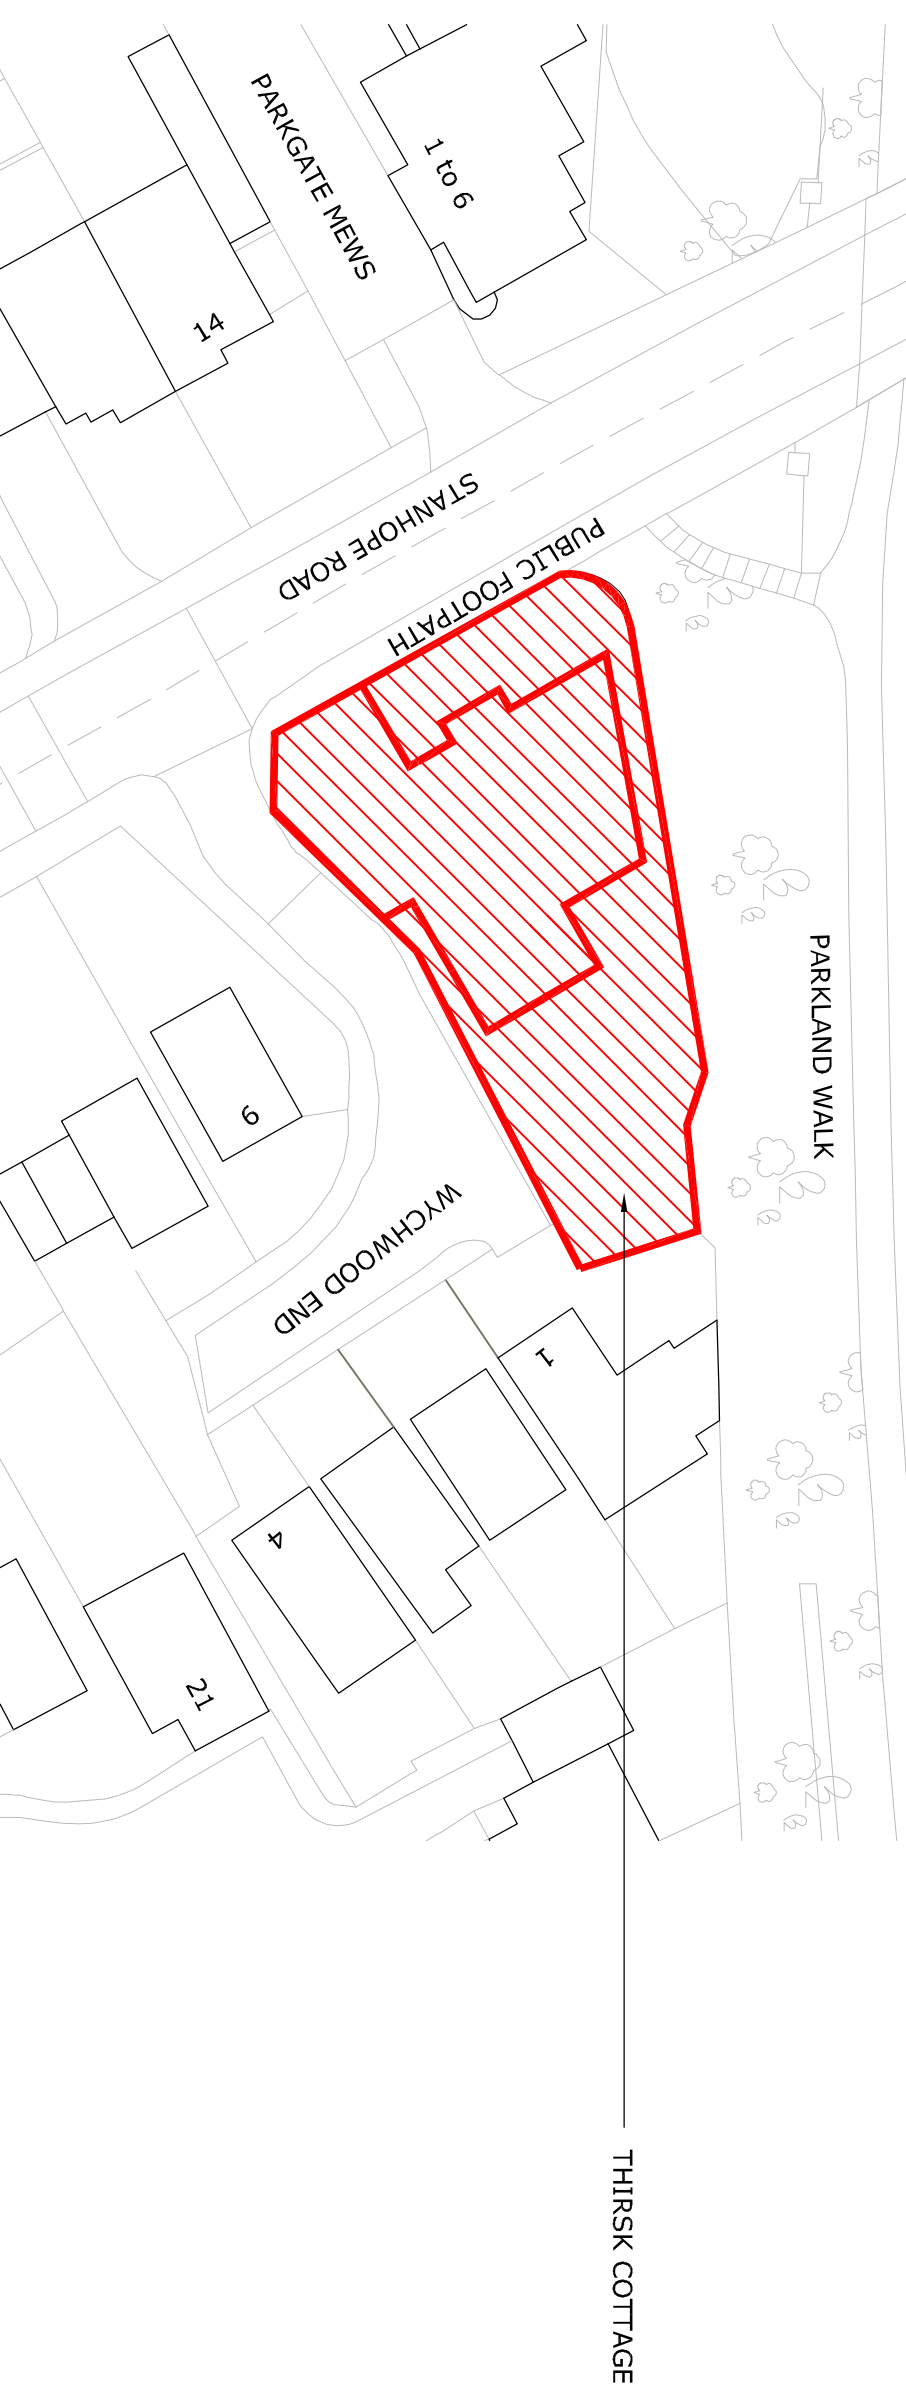

2 BLOCK PLAN
1:100@A1, 1:200@A3

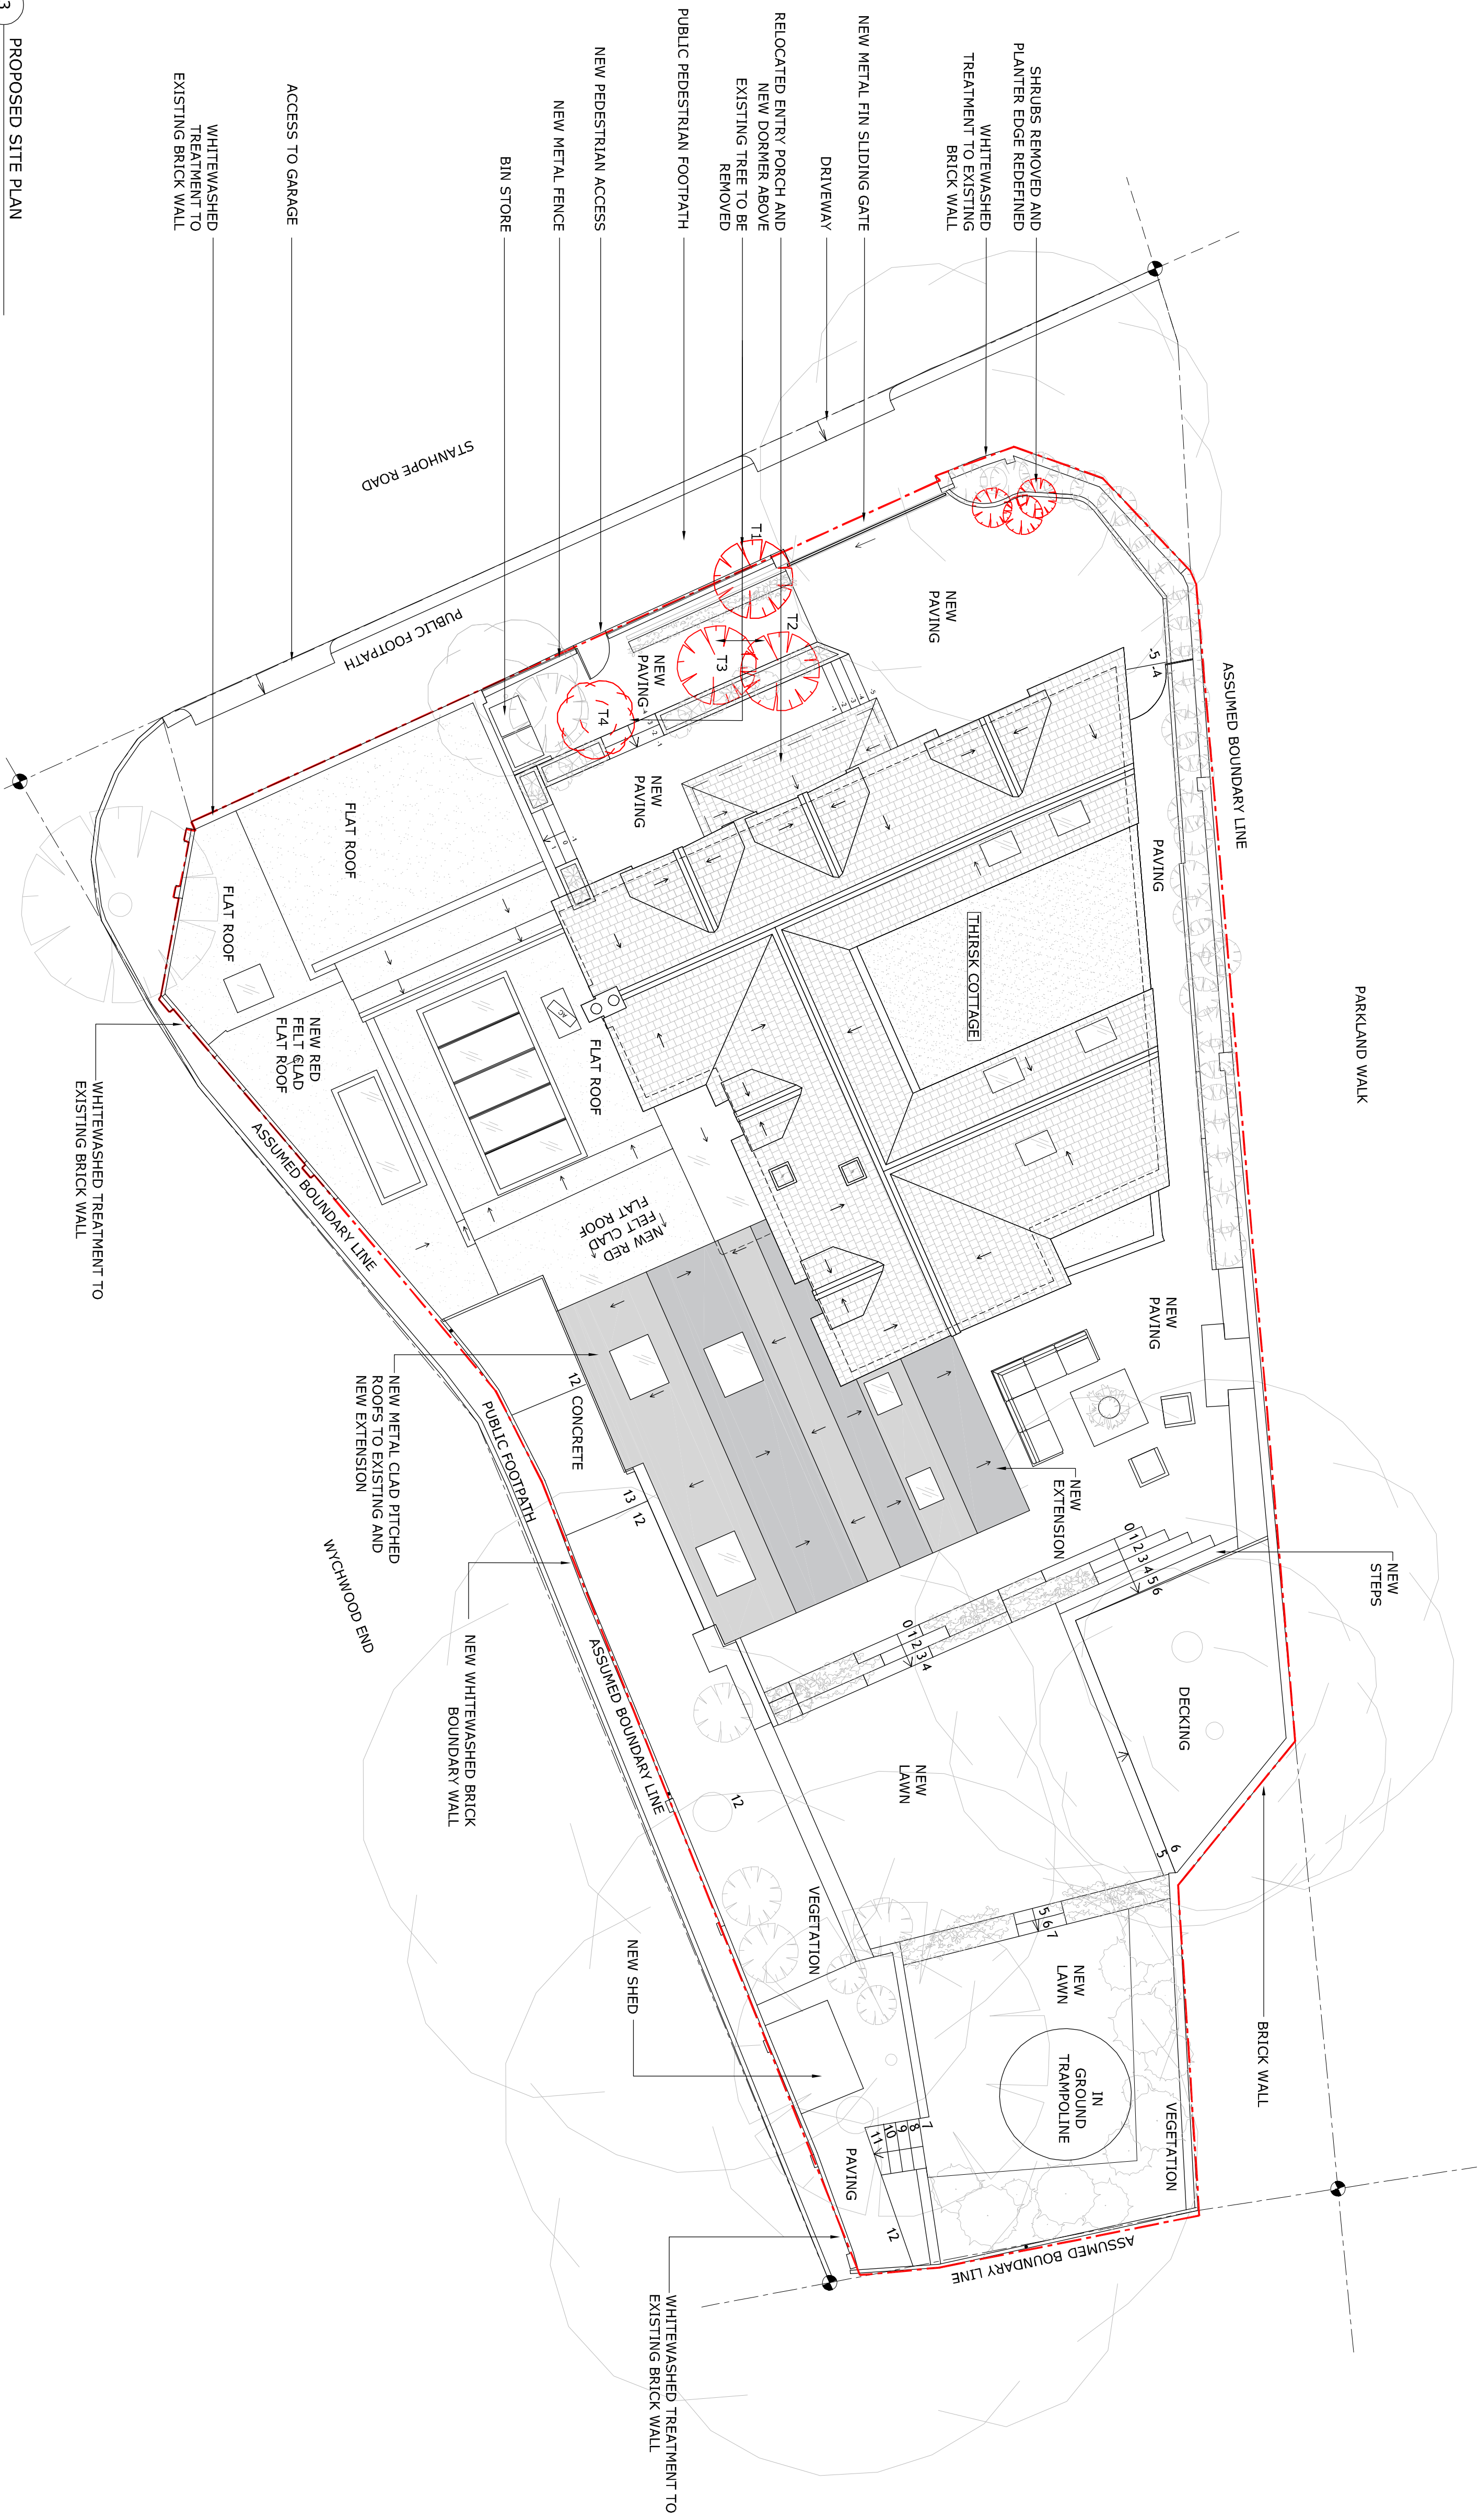 

3 PROPOSED SITE PLAN
1:100@A1, 1:200@A3

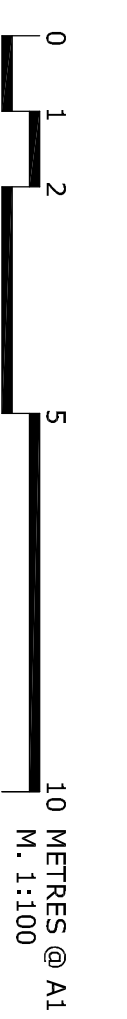

RK	P1	14.10.22	FOR PLANNING	DR
DRAWING STATUS				
PLANNING				
CLIENT				
Kyle Feigunson				
ARCHITECT				
F I N K E R N A G E L R O S S				
Third Floor Uricom House 221-222 Shoreditch High Street London E1 6PJ Tel: 020 7377 5114 info@finkernagelross.com www.finkernagelross.com				
PROJECT				
THIRSK COTTAGE STANHOPE ROAD HIGHGATE N6 5DE				
DRAWING TITLE				
PROPOSED SITE PLAN				
DRAWING NO				
THC-100				
P1				
REVISION				
SCALE				
1:100				
A3				
SHEET SIZE				
TH				
13.10.22				
CHECKED				
CH. DATE				
DR. DATE				
04.10.22				
RK				
DRAWN				