




Christopher Tredway Architects

The Studio, 184 Colne Road, Twickenham, Middlesex TW2 6RE.
E Mail: office@christredway.co.uk Phone: +4 4 (0)20 7101 9336

24 Rosebery Gardens

Site: Lower Ground Floor, 24 Rosebery
Gardens, London N8 8SH.
Title: Proposed Block Plan
Date: 28/10/2022

Job No: 084
Drawing No: 084 / AP_01
Revision: /
Scale: 1:500 @ 100% A3 L

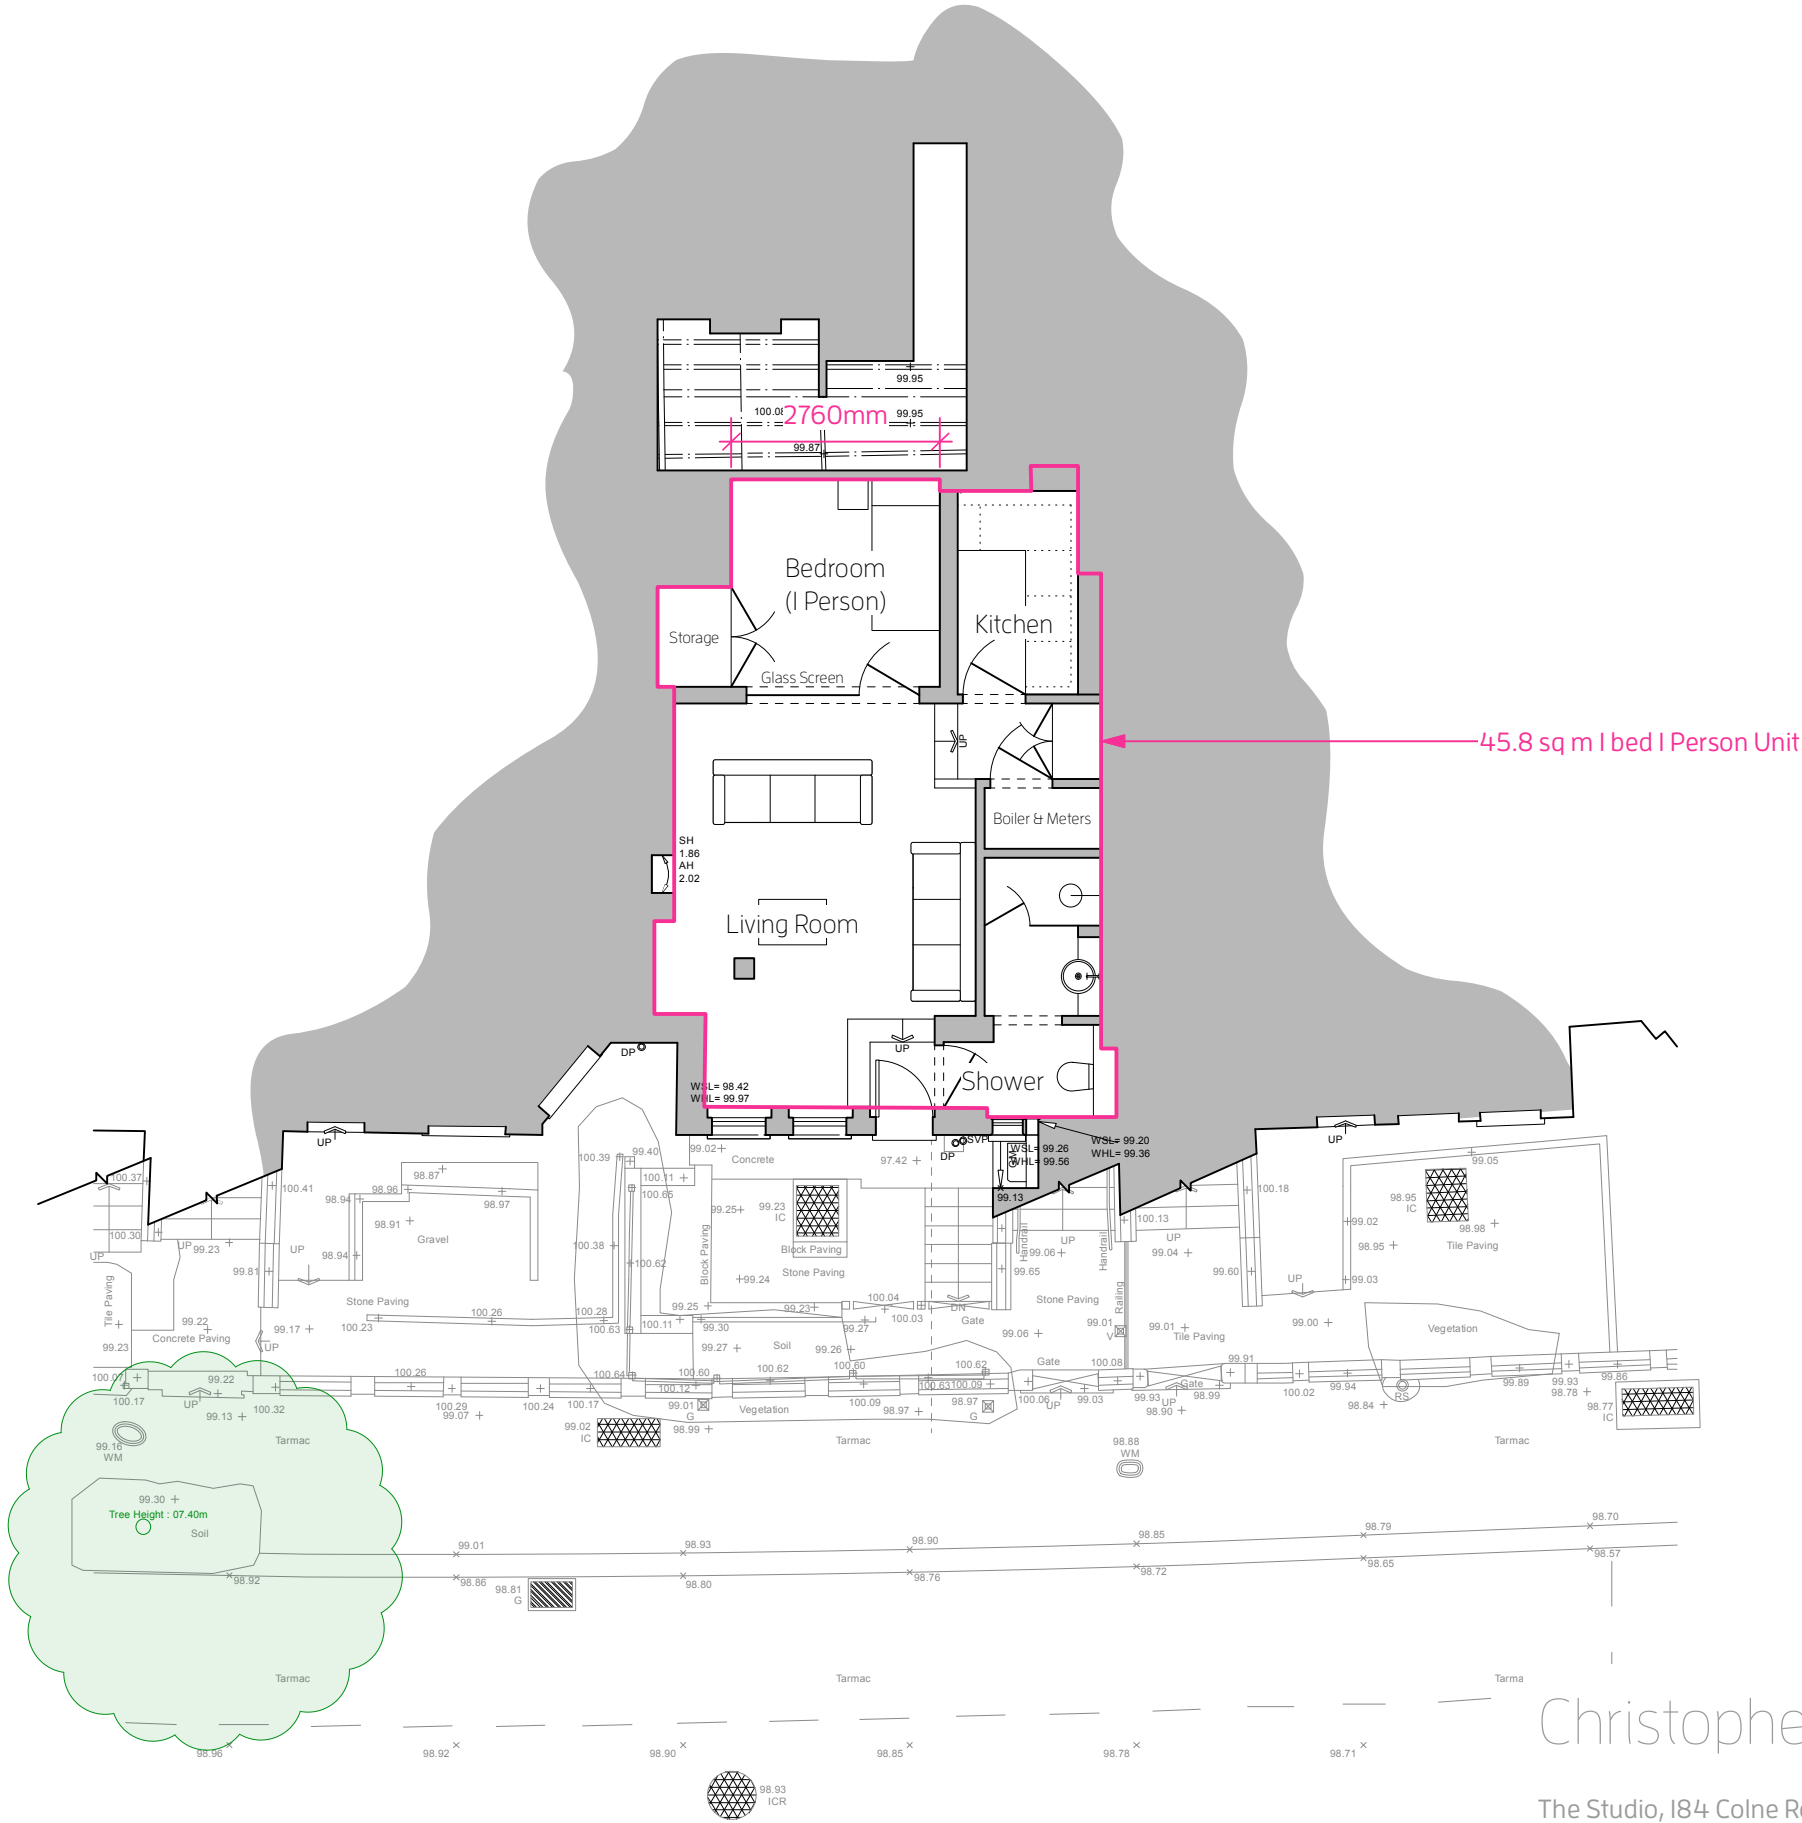

Christopher Tredway Architects


The Studio, 184 Colne Road, Twickenham, Middlesex TW2 6RE.
E Mail: office@christredway.co.uk Phone: +44 (0)20 7101 9336

24 Rosebery Gardens

Site: Lower Ground Floor, 24 Rosebery Gardens, London N8 8SH. Job No: 084
Drawing No: 084 / AP_02
Title: Prop. Site & Lwr. Ground Floor Plan Revision: /
Date: 28/10/2022 Scale: 1:100 @ 100% A3 L
© Christopher Tredway Architects Ltd. 2022

Proposed Street Elevation @ 1:100

NB: No appreciable alterations

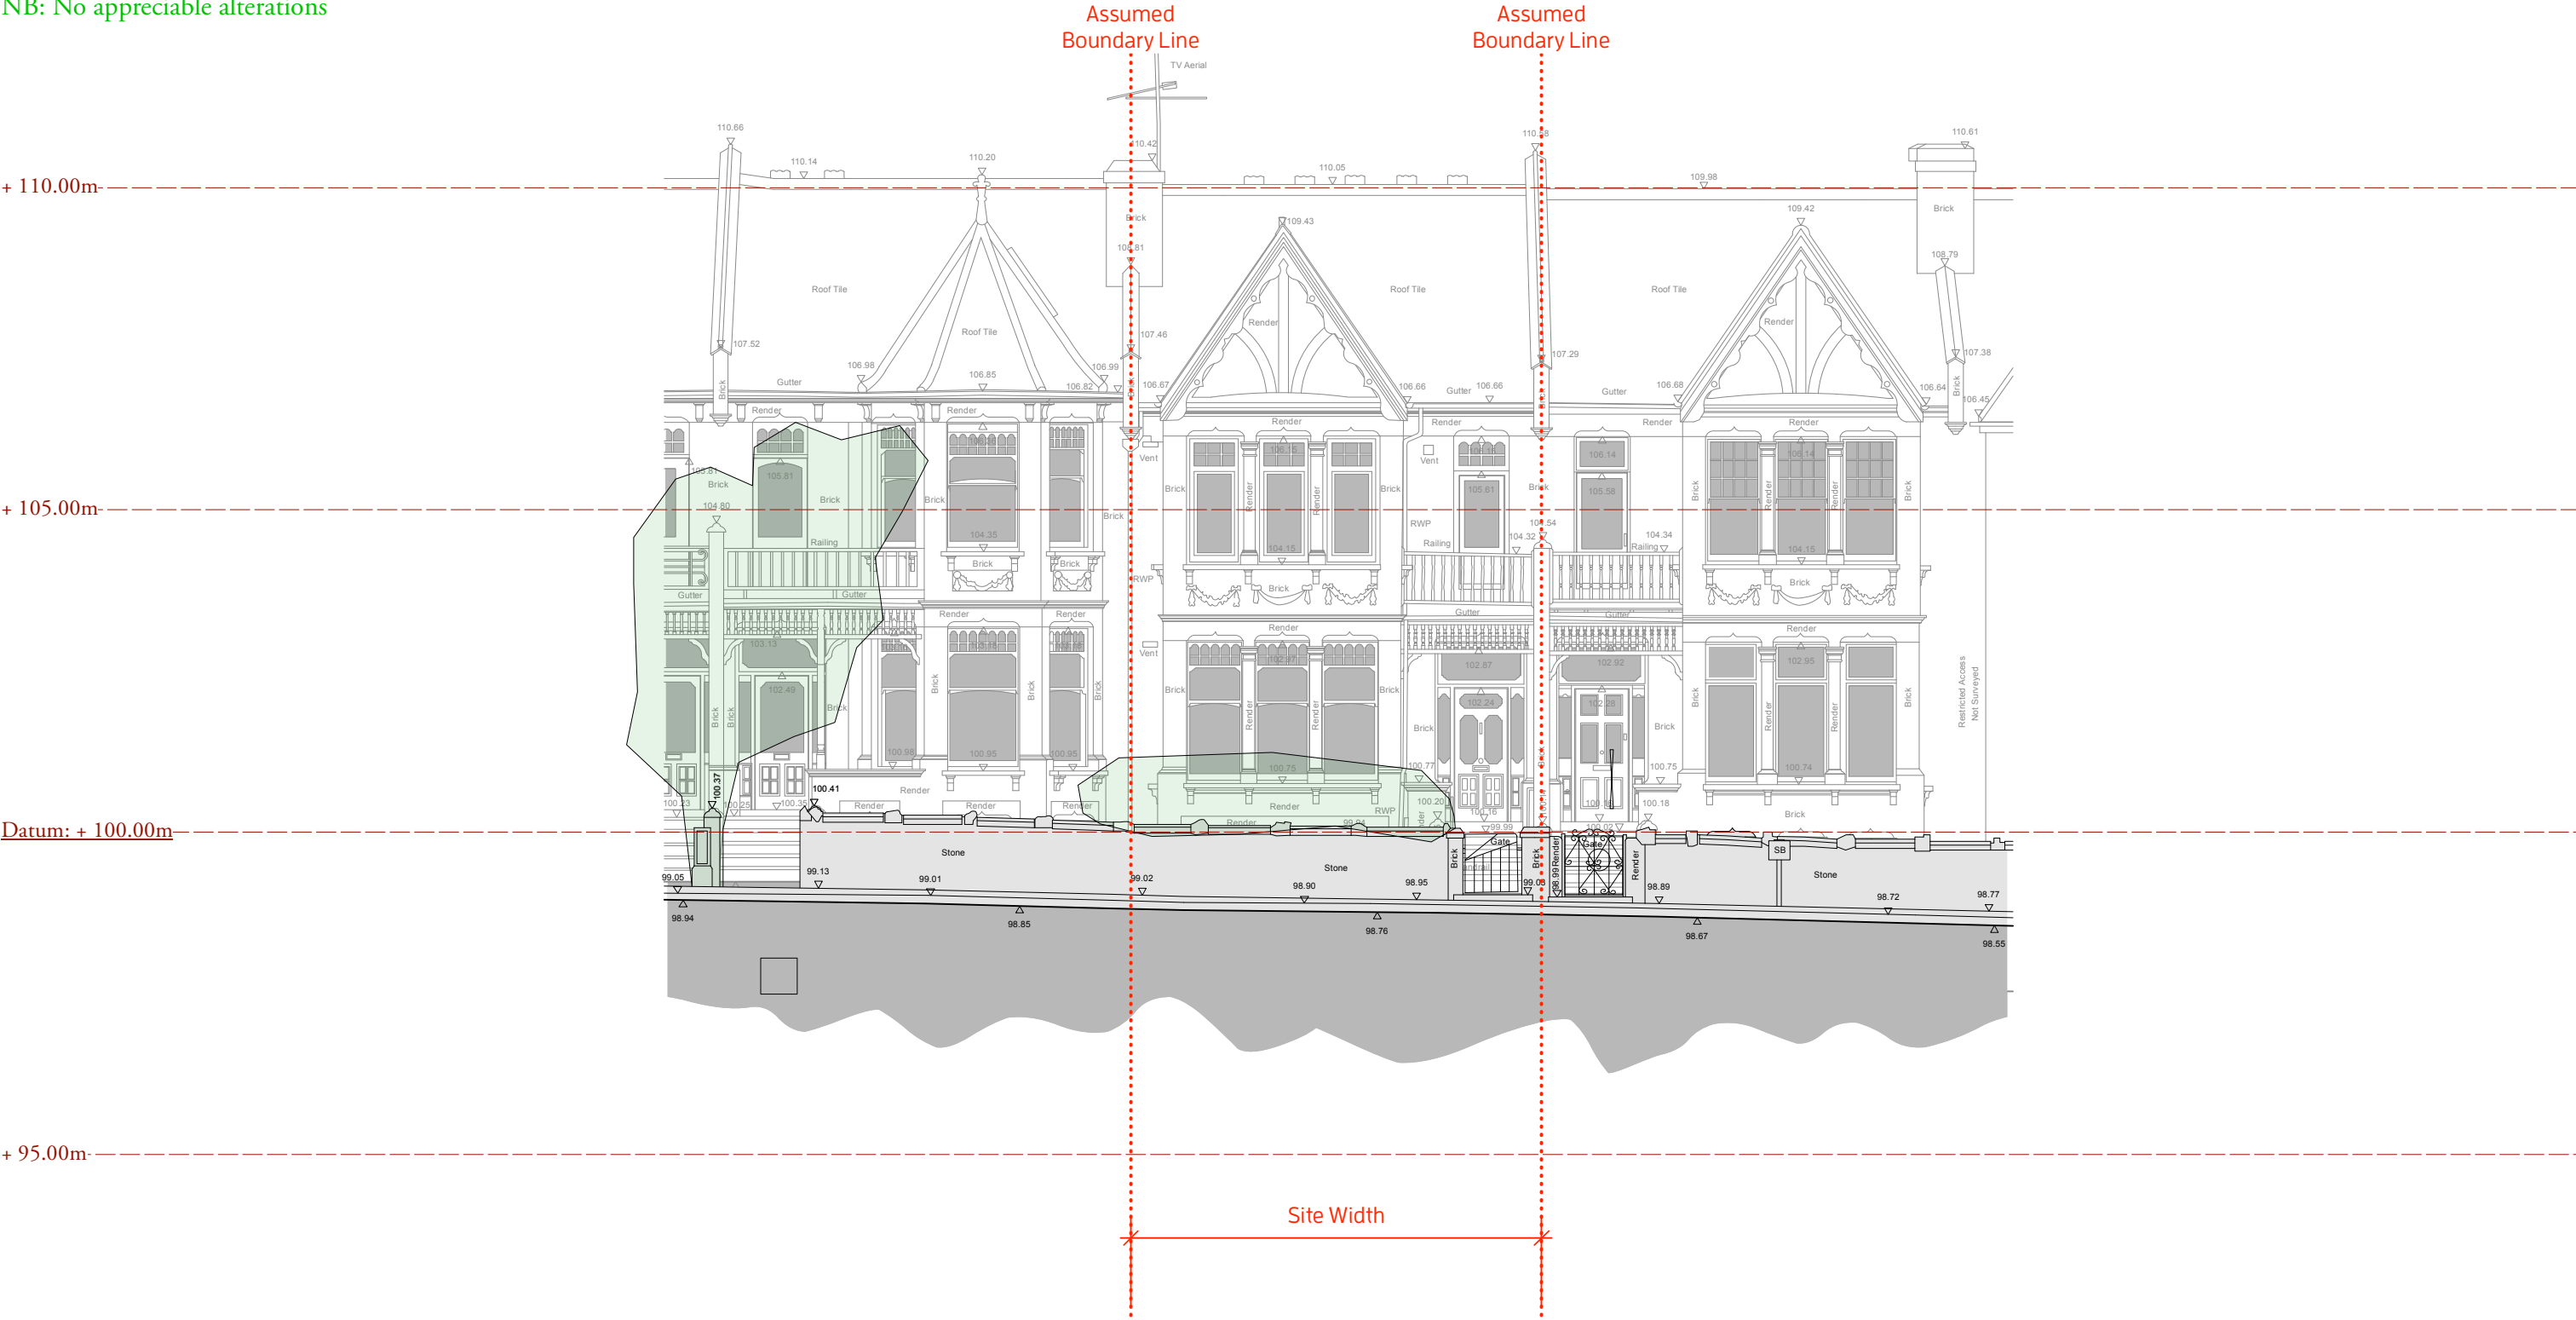

Christopher Tredway Architects


The Studio, 184 Colne Road, Twickenham, Middlesex TW2 6RE.
E Mail: office@christredway.co.uk Phone: +44 (0)20 7101 9336

24 Rosebery Gardens

Site: Lower Ground Floor, 24 Rosebery Gardens, London N8 8SH.

Title: Proposed Street Elevation
Date: 28/10/2022

Job No: 084
Drawing No: 084 / AP_03
Revision: /
Scale: 1:100 @ 100% A3 L

 

Proposed Front Elevation @ 1:100



Christopher Tredway Architects

The Studio, 184 Colne Road, Twickenham, Middlesex TW2 6RE.
E Mail: office@christredway.co.uk Phone: +44 (0)20 7101 9336

24 Rosebery Gardens

Site: Lower Ground Floor, 24 Rosebery Gardens, London N8 8SH.

Title: Proposed Front Elevation

Date: 28/10/2022

Job No: 084



Drawing No: 084 / AP_04

Revision: /

Scale: 1:100 @ 100% A3 L

© Christopher Tredway Architects Ltd. 2022



 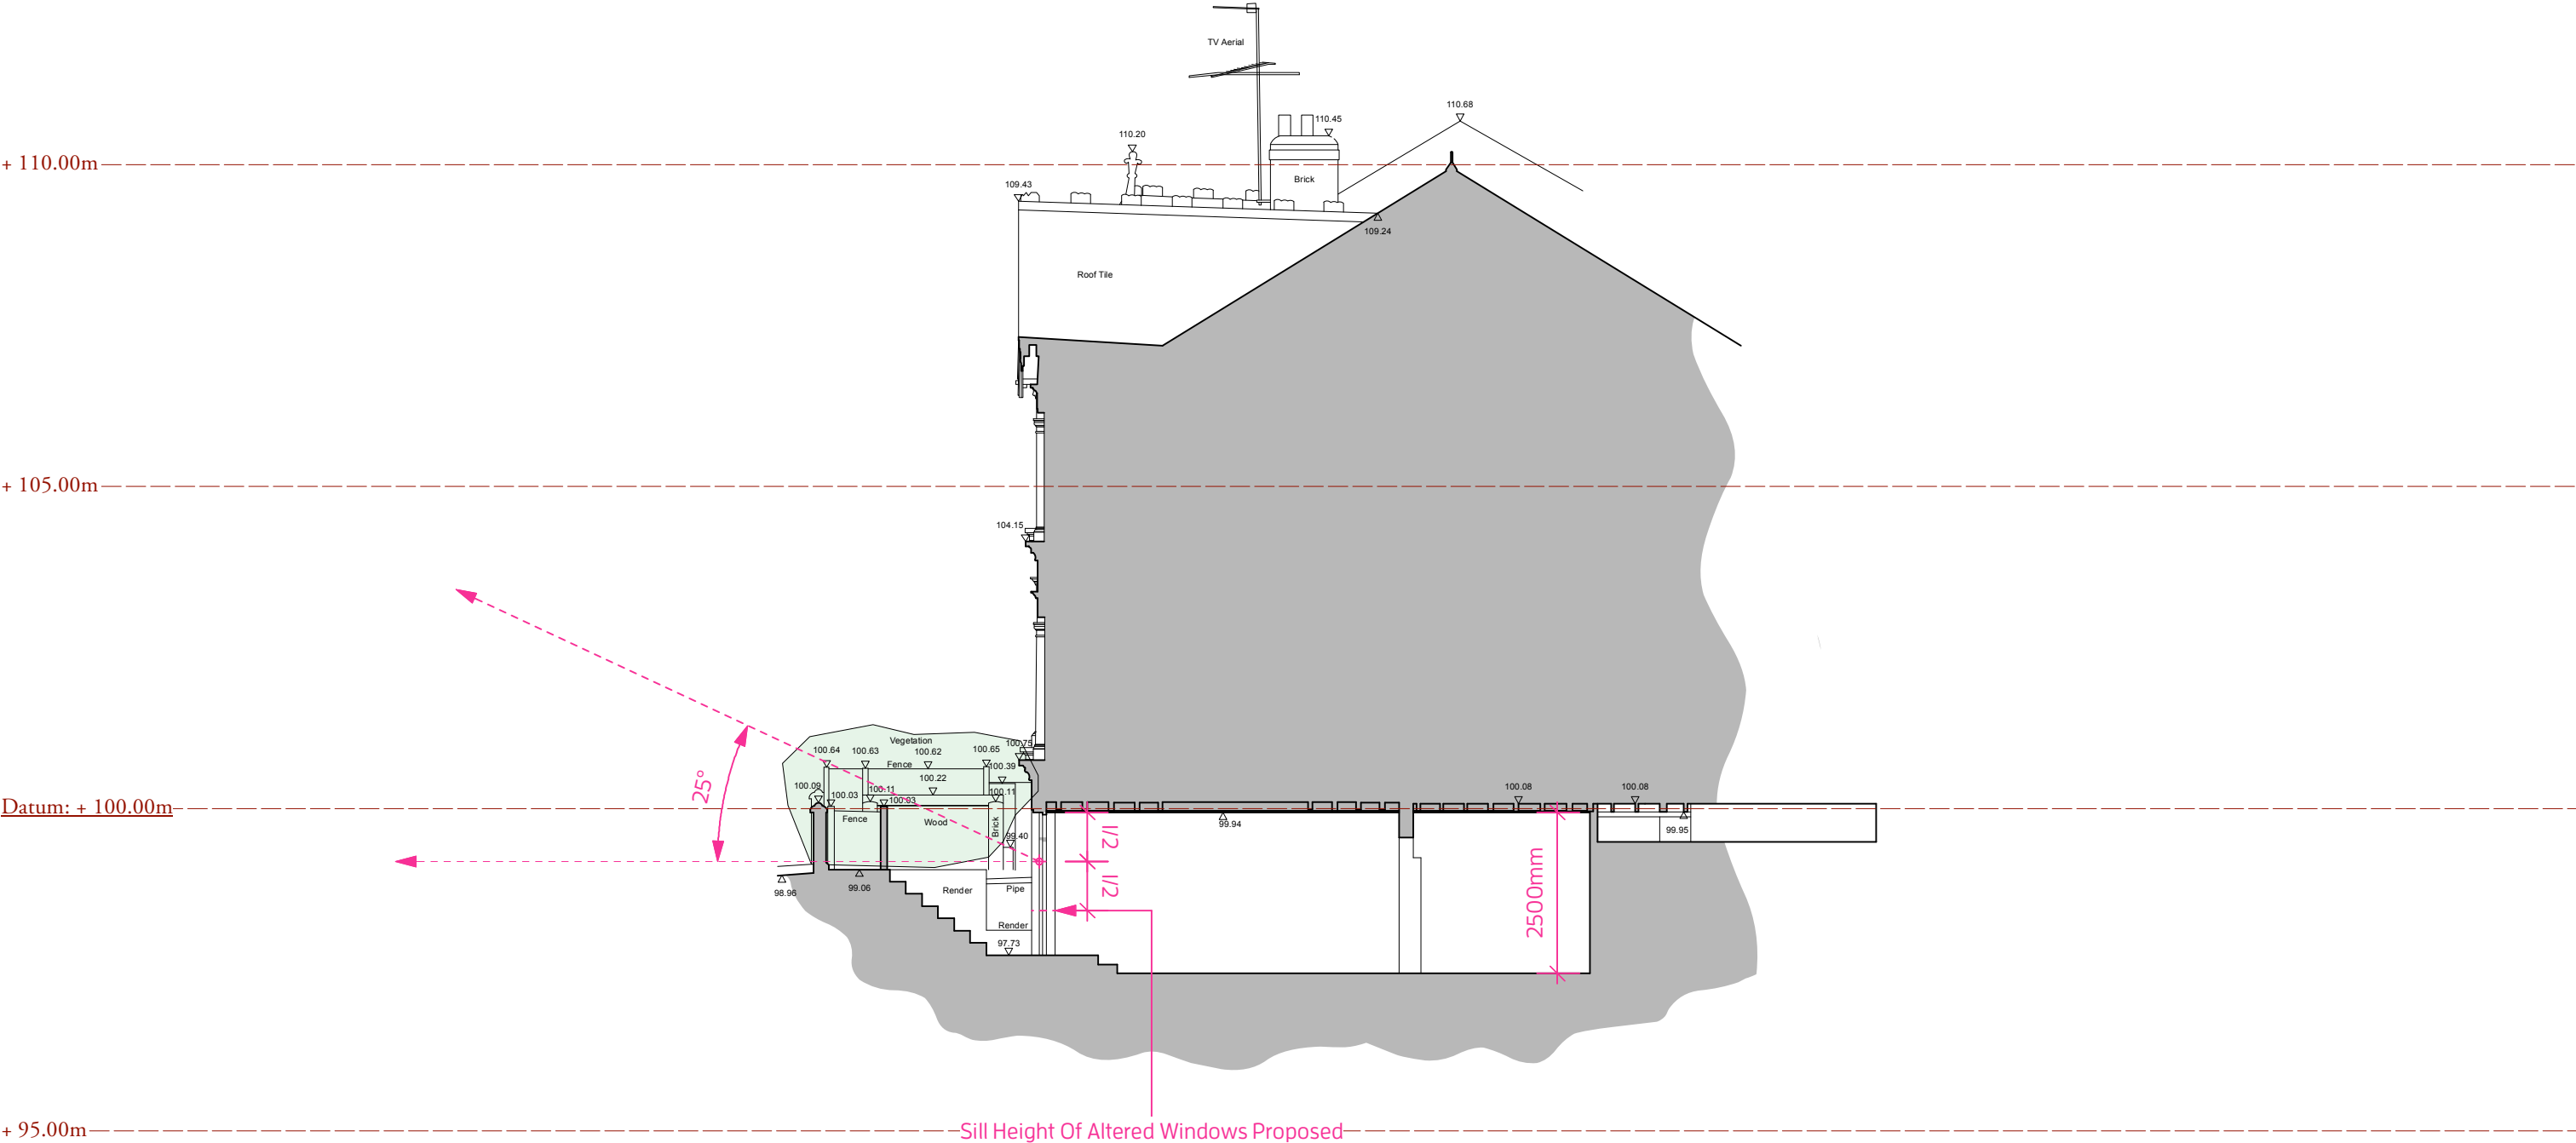

Christopher Tredway Architects

The Studio, 184 Colne Road, Twickenham, Middlesex TW2 6RE.
E Mail: office@christredway.co.uk Phone: +44 (0)20 7101 9336

24 Rosebery Gardens

Site: Lower Ground Floor, 24 Rosebery Gardens, London N8 8SH.
Title: Proposed Section AA
Date: 28/10/2022
Job No: 084
Drawing No: 084 / AP_05
Revision: /
Scale: 1:100 @ 100% A3 L
© Christopher Tredway Architects Ltd. 2022