

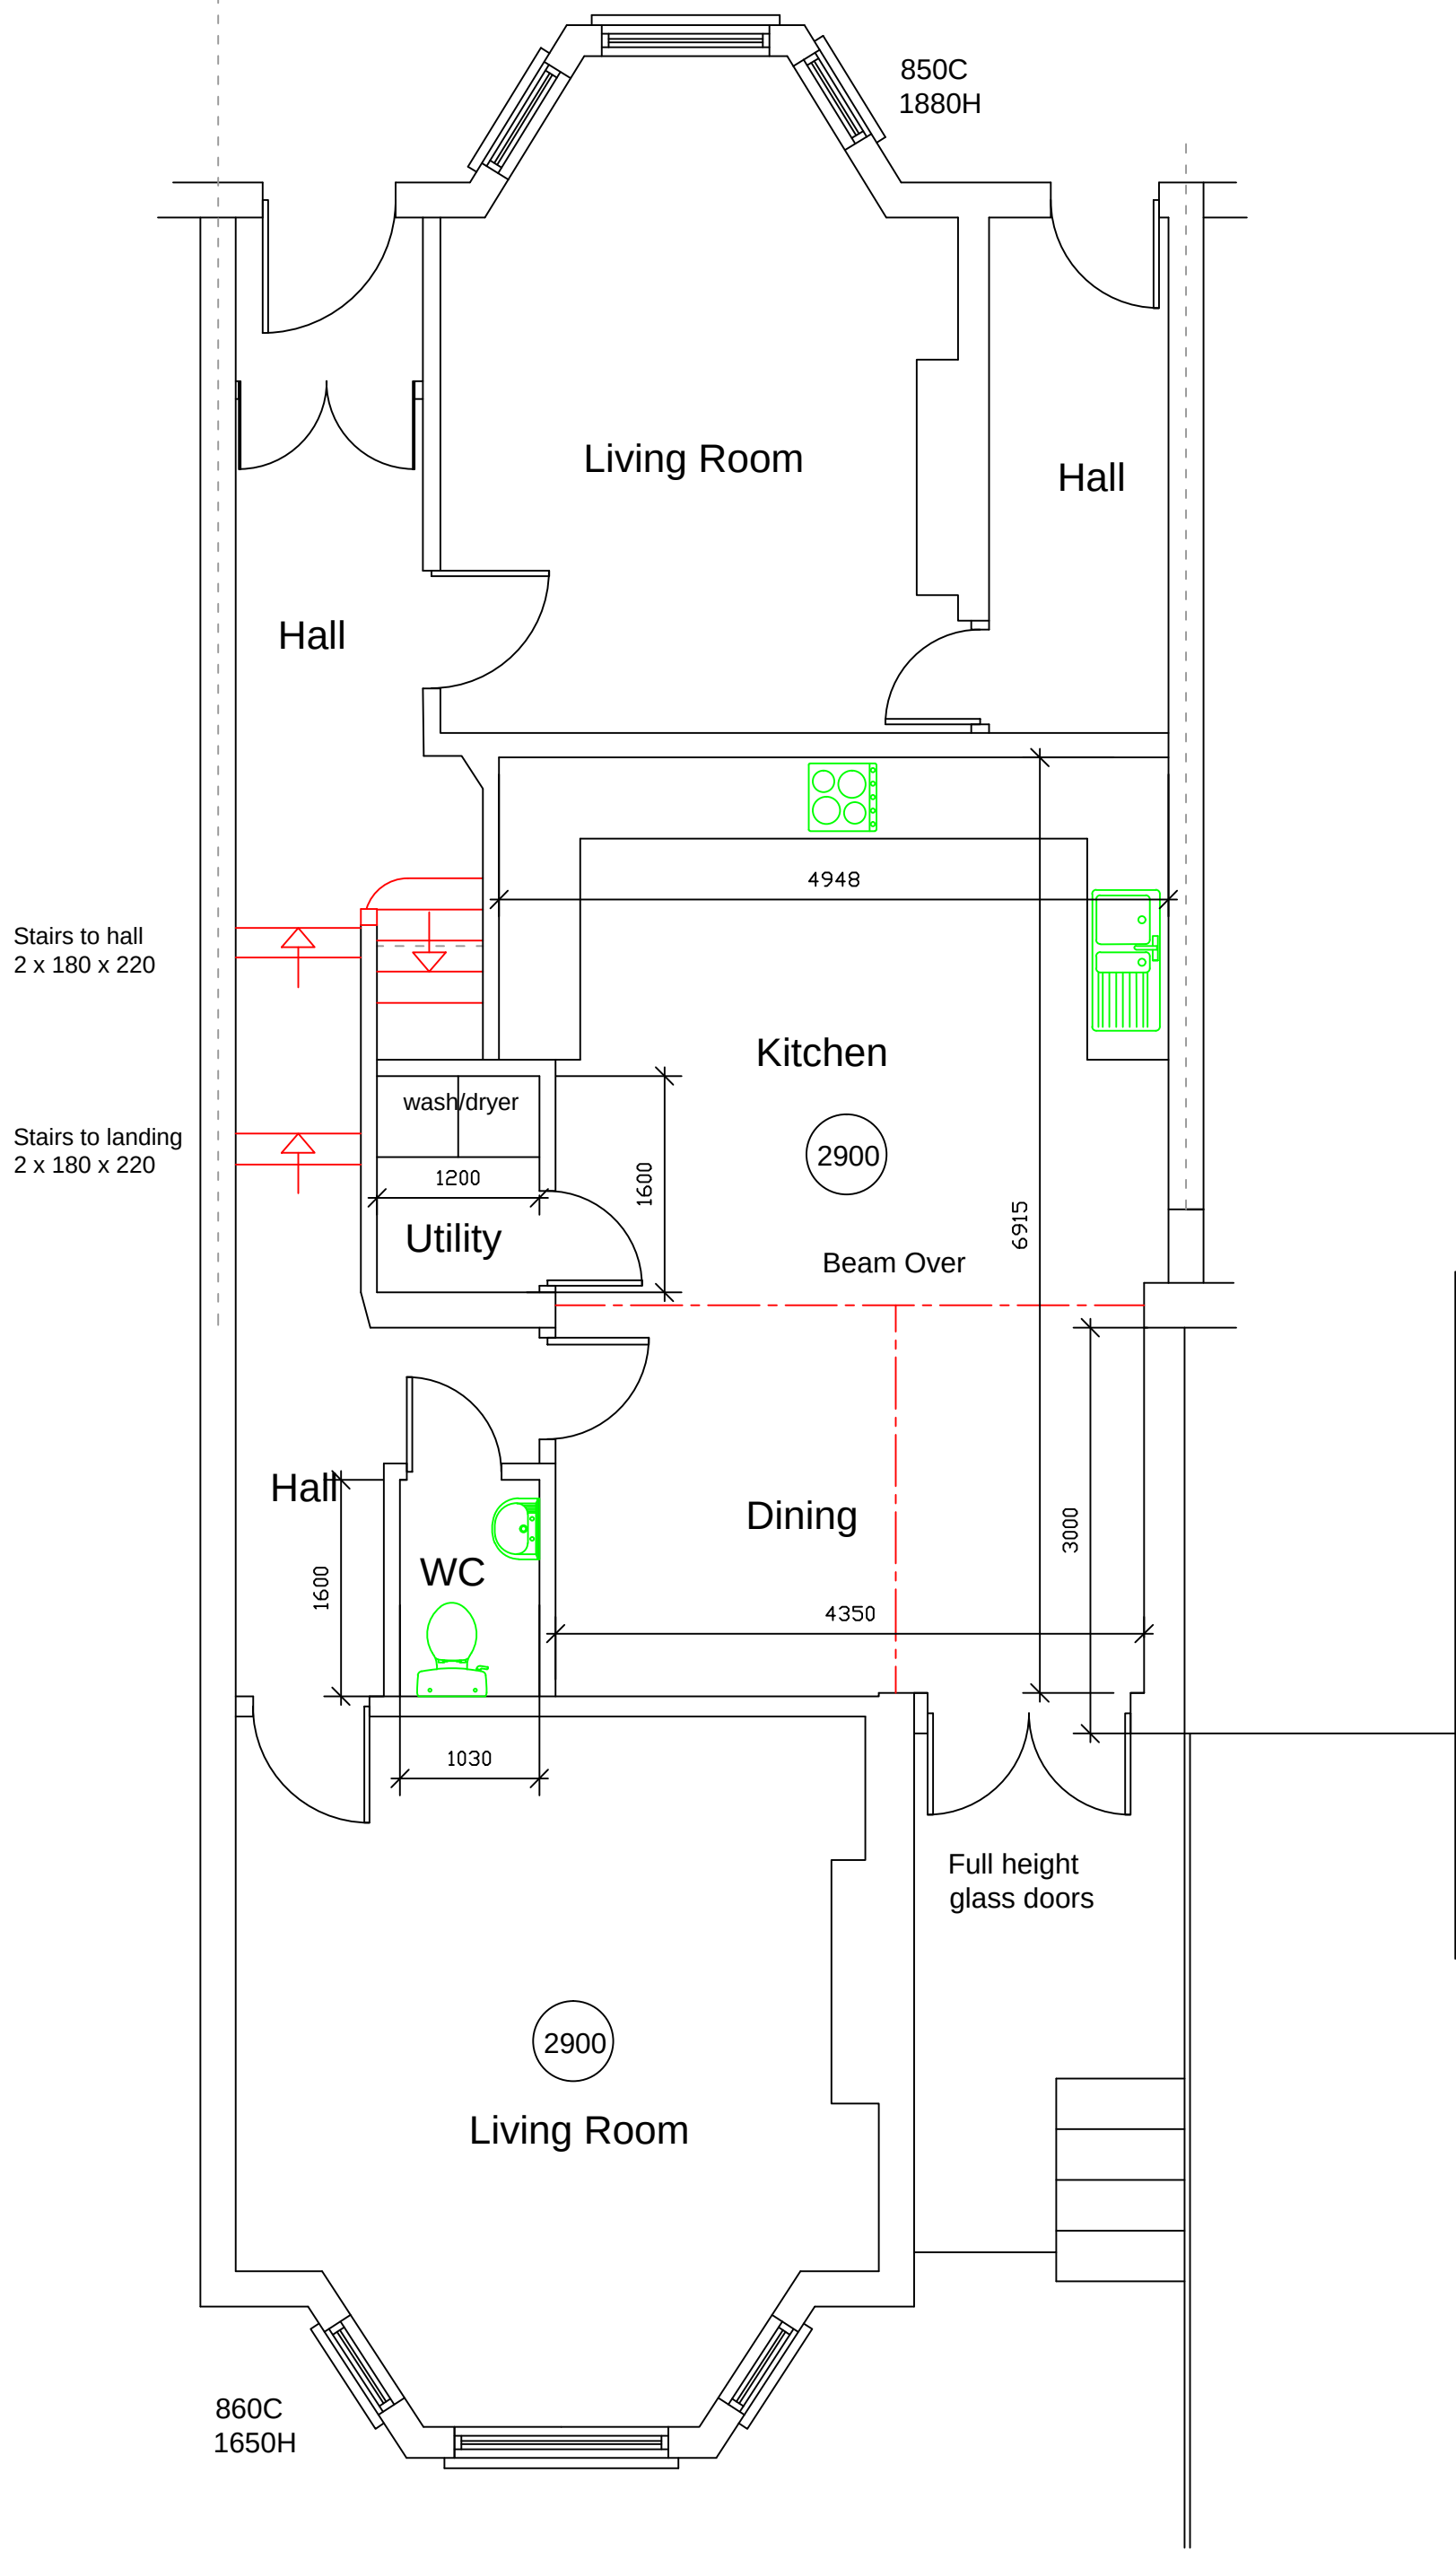


REVISION No.	REVISION NOTES	DATE
-	-	-

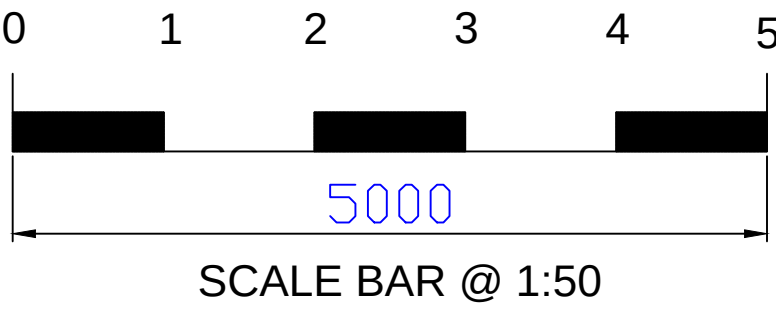


PROPOSED GROUND FLOOR

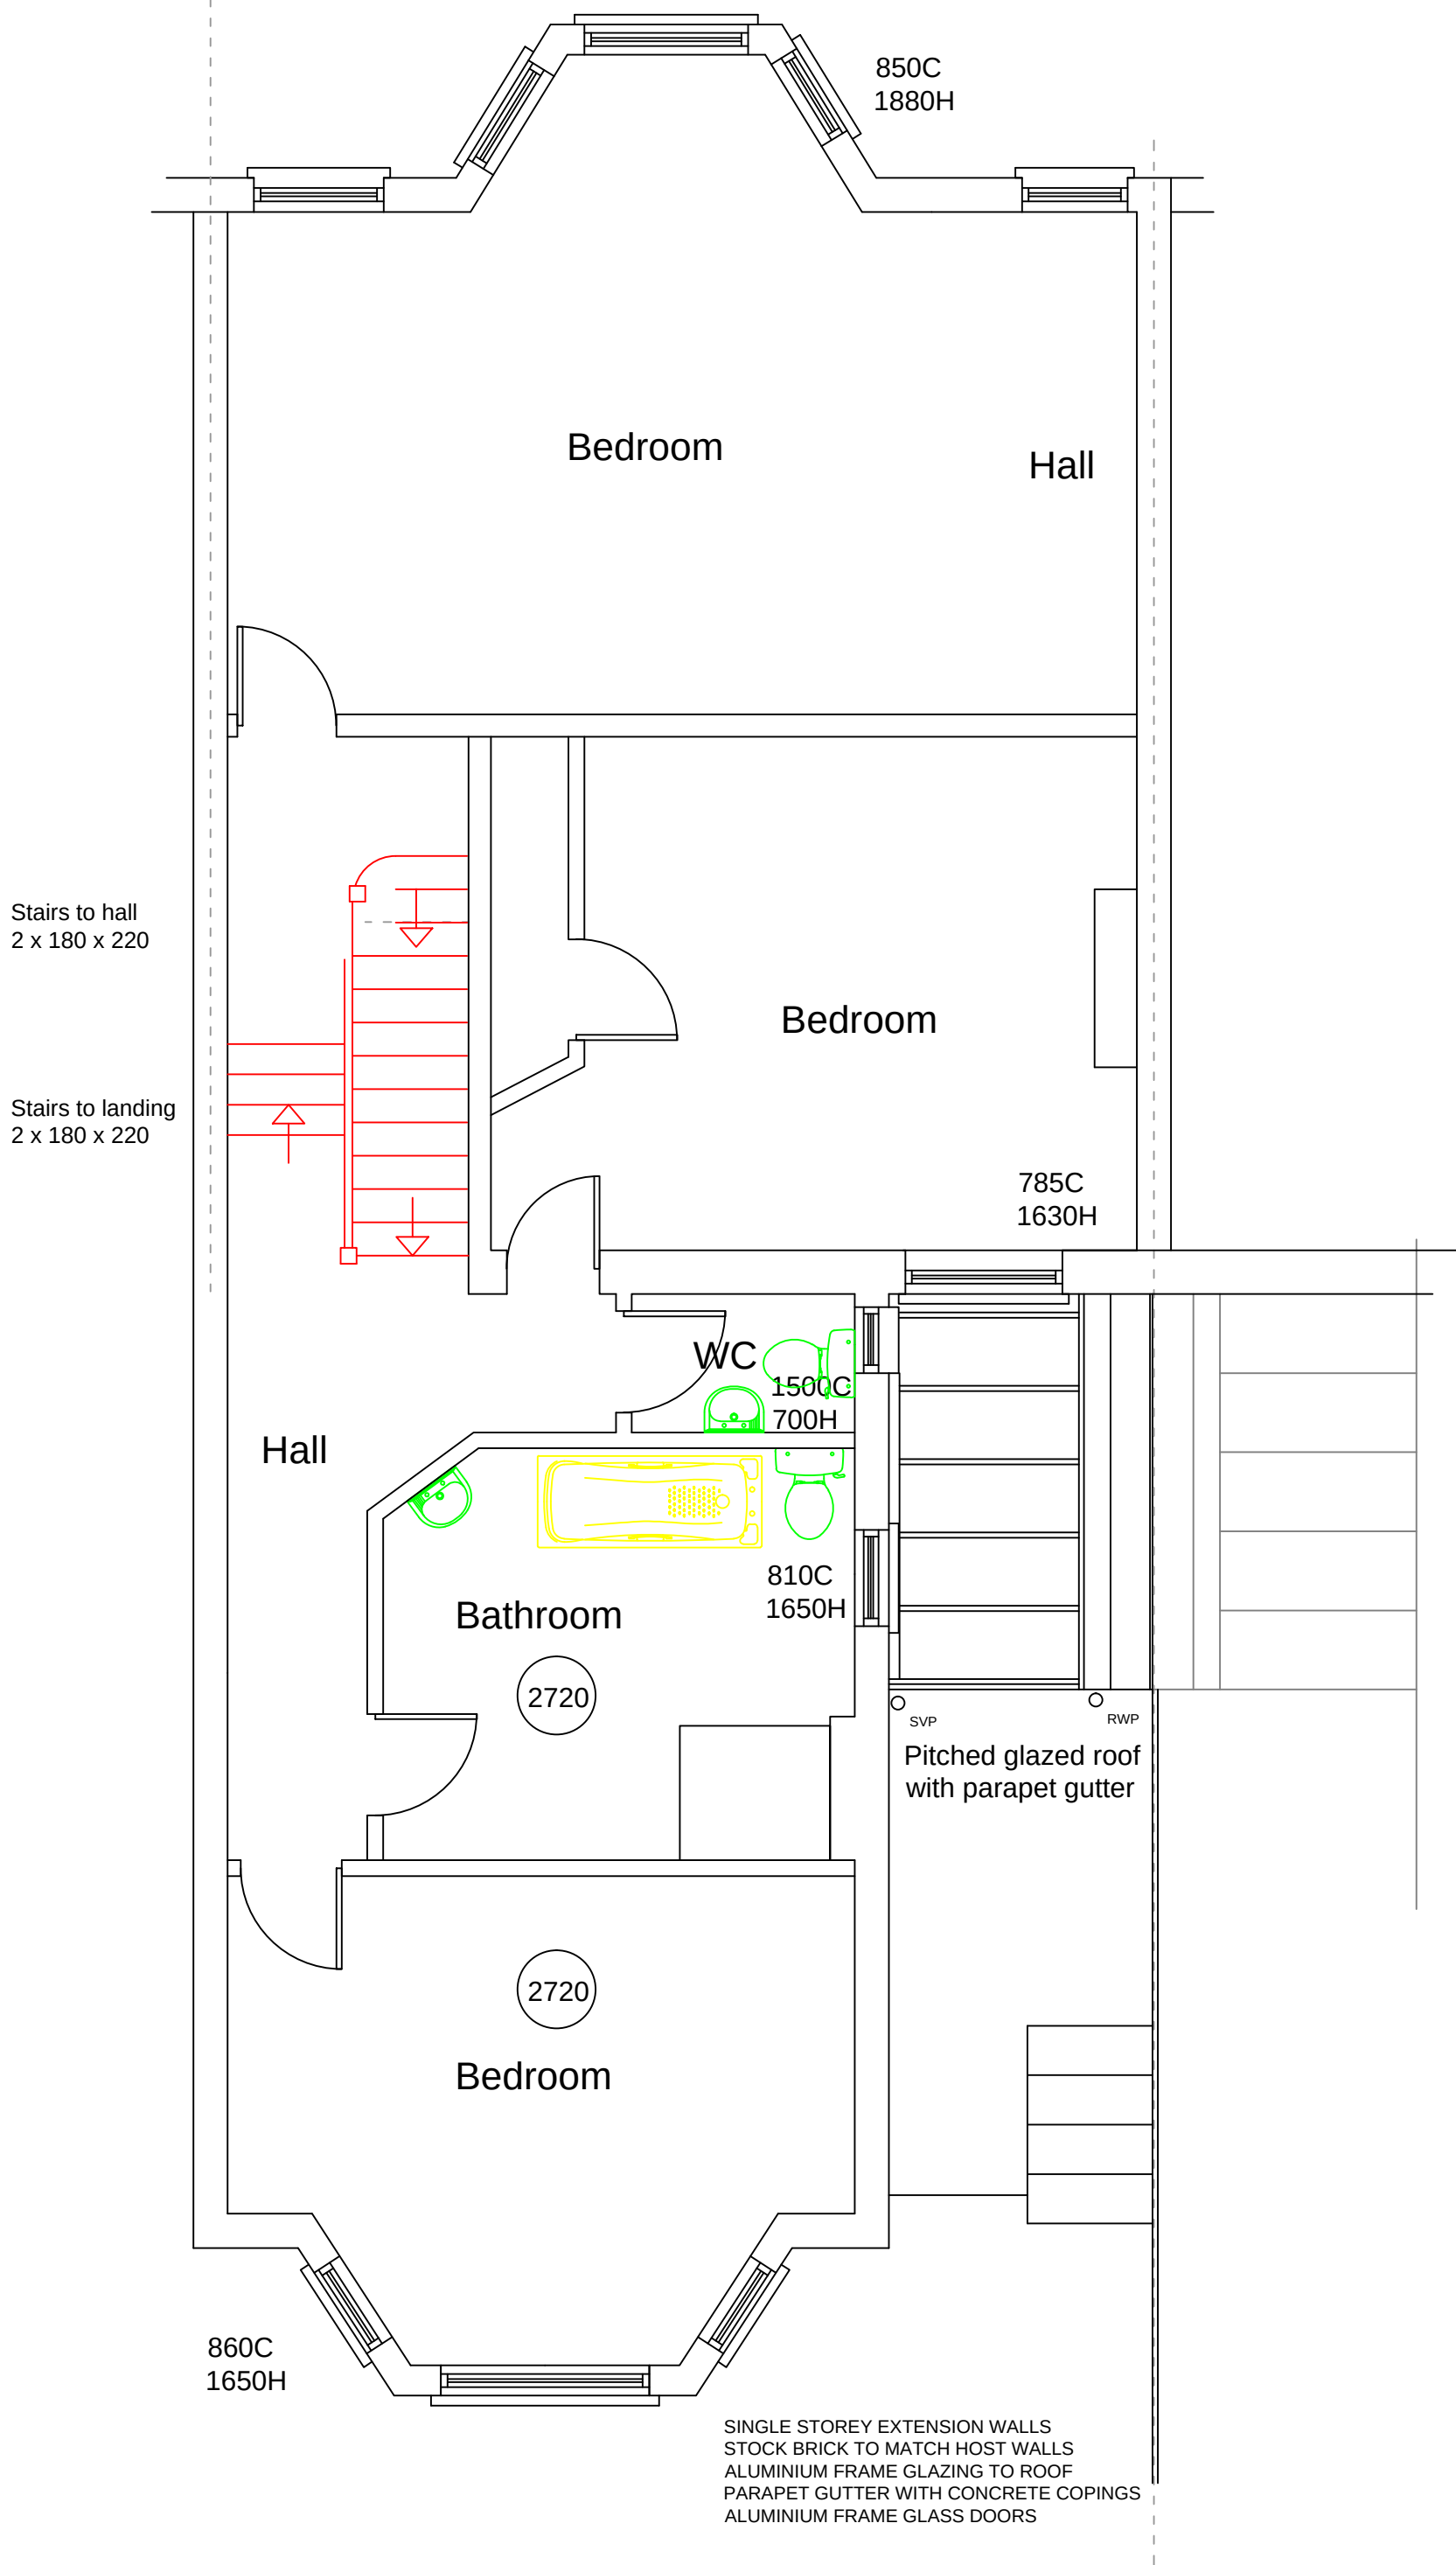

PROPOSED FIRST FLOOR



PROPOSED REAR ELEVATION

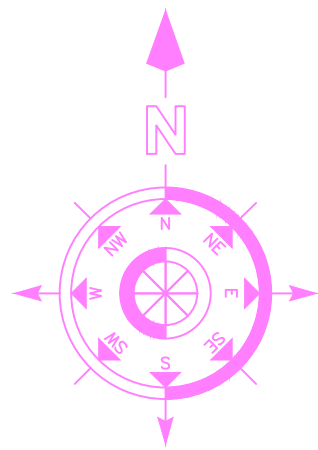

LOCATION PLAN
SCALE 1 : 1250

PLANNING ISSUE - 25/10/22

BCA
BRYAN CONNOR ASSOCIATES LIMITED
DESIGN & PLANNING CONSULTANTS

2 TREGARON AVENUE, LONDON. N8 9EY Tel: 020 8340 9294 Mob: 07958738247
Email: bryan.connor@outlook.com WEB: bca-design.net

THIS DRAWING IS THE PROPERTY OF BRYAN CONNOR ASSOCIATES LTD AND MAY NOT BE REPRODUCED WITHOUT WRITTEN CONSENT

PROJECT: 170 VICTORIA ROAD LONDON N22 7XQ

CLIENT: MR & MRS A. GEDDES

DESCRIPTION: PROPOSED PLANS & ELEVATION

DRAWING No. 2222 - 03 SCALE. 1:50 @ A1
REVISION. - DATE. 22/10/22

NO DIMENSIONS TO BE SCALED FROM THIS DRAWING.