

Project				Project No		Drawing Series				Dgn Numbers				Sheet No.			
Project Name - 14 PALACE COURT GARDENS N10 2LB				363		PLANNING								1 of 1			
Date and subject of issue (DD/MM/YY)				CLIENT REVIEW 15/09/2022	CLIENT REVIEW 17/09/2022	CLIENT REVIEW 22/09/2022	CLIENT REVIEW 08/09/2022	CLIENT REVIEW 24/09/2022	PLANNING APPLICATION 10/09/2022								
Drawing Title	Doc.No	Scale	Size	(DEL - drawing deleted)													
PLANNING																	
Site Location and Ownership																	
1LOCATION PLAN	A-P-020	1750	A3	-	A	B	C	D	E								
Plans																	
2EX-PR SITE PLAND & GROUND FLOOR	A-P-100	1100	A3	-	A	B	C	D	E								
3EX-PR FIRST FLOOR	A-P-101	1100	A3	-	A	B	C	D	E								
4EX-PR SECOND FLOOR (LOFT)	A-P-102	1100	A3	-	A	B	C	D	E								
5EX-PR ROOF PLAN	A-P-103	1100	A3	-	A	B	C	D	E								
Elevations																	
6EX-PR ELEVATIONS	A-P-200	1100	A3	-	A	B	C	D	E								
Sections																	
7EX-PR SECTION A	A-P-301	1100	A3	-	A	B	C	D	E								
Distribution																	
Client				X	X	X	X	X	X								
Local Authority (Pre/Planning/ Planning/ LDC)									X								
Local Authority (Building Control)									X								
Structural Engineer						X			X								
Mechanical Engineer																	
Party Wall Surveyor									X								
Suppliers									X								
IQONICA Drawing Archive				X	X	X	X										
IQONICA Project Files				X	X	X	X										
Purpose of Issue																	
Comment				X	X	X	X	X									
Approval								X									
Draft				X	X	X	X	X									
Information						X			X								
Planning						X			X								
COORDINATION						X			X								
Building Control																	
Tender																	
Construction																	
Format and Method of Issue																	
Hard Copy Full Size																	
Hard Copy Reduction																	
PDF				X	X	X	X	X	X								
DWG																	
DXF																	
FTP																	
Email									X								
CD																	

Use of IQONICA ltd's files (Files) is subject to acceptance of the following disclaimer:
Users must not scale drawings; written dimension govern. All dimensions are in millimetres unless otherwise stated.
Files are provided for users' reference only and revisions to Files may be issued from time to time. IQONICA makes no warranty of any kind, express or implied, with respect to the Files. Files must be independently checked by users to ansure adequacy for any particular purpose.

Users must immediately notify IQONICA in writing of any discrepancies.
IQONICA does not accept any duty of care to users and excludes all liability due to their use of Files. Users agree to indemnify IQONICA against any loss arising from their use of Files.

(C) IQONICA Ltd. All rights reserved.

o



NOTES

THIS DRAWING IS © OF IQONICA LTD

DO NOT SCALE. USE FIGURED DIMENSIONS ONLY.

THIS DRAWING IS FOR PLANNING PURPOSES ONLY

THE INFORMATION CONTAINED IN THIS DOCUMENT IS NOT SUITABLE OR SUFFICIENT FOR PRICING OR CONSTRUCTION

FINAL DIMENSIONS, SETTING OUT, CLEAR HEIGHTS ETC. WILL DEPEND ON DEMOLITIONS/RECONSTRUCTIONS, FINAL STRUCTURAL DESIGN AND CALCULATIONS, CONTRACTOR'S DESIGN DEVELOPMENT, SPECIFICATIONS AND BUILDING CONTROL REQUIREMENTS & APPROVALS.

DIMENSIONS AND SETTING OUTS ARE TO BE CONFIRMED ON SITE BY TRADES PRIOR TO ORDERS, CONSTRUCTION, EXECUTION & INSTALLATION AND IN ACCORDANCE TO PLANNING AND BUILDING CONTROL APPROVALS AND PARTY WALL AGREEMENTS.

E	10/10/2022	PLANNING APPLICATION
D	26/09/2022	CLIENT REVIEW
C	08/09/2022	PLANNING ENQUIRY
B	22/08/2022	CLIENT REVIEW
A	19/08/2022	CLIENT REVIEW
-	15/08/2022	CLIENT REVIEW
REV	DATE	DESCRIPTION

REVISIONS

SCALE BAR

REFER TO DRAWING

PROJECT	PR. NO.:
14 PALACE COURT GARDENS	0363
DRAWING NAME AND NUMBER	DWG. NO.:
LOCATION PLAN	A-P-020
STATUS	REVISION
PLANNING	E
1ST ISSUE DATE	25/07/2022
SCALES/PAPER SIZE	1:750 @ A3
DRAWN/ CHECKED	IQONICA

NOTES

THIS DRAWING IS © OF IQONICA LTD

DO NOT SCALE. USE FIGURED DIMENSIONS ONLY.

THIS DRAWING IS FOR PLANNING PURPOSES ONLY

THE INFORMATION CONTAINED IN THIS DOCUMENT IS NOT SUITABLE OR SUFFICIENT FOR PRICING OR CONSTRUCTION

FINAL DIMENSIONS, SETTING OUT, CLEAR HEIGHTS ETC. WILL DEPEND ON DEMOLITIONS/RECONSTRUCTIONS, FINAL STRUCTURAL DESIGN AND CALCULATIONS, CONTRACTOR'S DESIGN DEVELOPMENT, SPECIFICATIONS AND BUILDING CONTROL REQUIREMENTS & APPROVALS.

DIMENSIONS AND SETTING OUTS ARE TO BE CONFIRMED ON SITE BY TRADES PRIOR TO ORDERS, CONSTRUCTION, EXECUTION & INSTALLATION AND IN ACCORDANCE TO PLANNING AND BUILDING CONTROL APPROVALS AND PARTY WALL AGREEMENTS.

E	10/10/2022	PLANNING APPLICATION
D	26/09/2022	CLIENT REVIEW
C	08/09/2022	PLANNING ENQUIRY
B	22/08/2022	CLIENT REVIEW
A	19/08/2022	CLIENT REVIEW
-	15/08/2022	CLIENT REVIEW

REV DATE DESCRIPTION

REVISIONS

SCALE BAR

PROJECT 14 PALACE COURT GARDENS PR. NO.: 0363

DRAWING NAME AND NUMBER EXISTING & PROPOSED SITE PLAN & GROUND FLOOR PLAN DWG. NO.: A-P-100

STATUS PLANNING REVISION E

1ST ISSUE DATE 25/07/2022
SCALES/PAPER SIZE 1:100 @ A3
DRAWN/ CHECKED IQONICA


IQONICA
ARCHITECTURE & INTERIORS

RIBA arb Architects Registration Board CNA PPCL

GREAT PORTLAND STREET 83, 1ST FLOOR W1W 7LT LONDON

1. SITE & GROUND FLOOR PLAN
AS EXISTING
1:100

1. SITE & GROUND FLOOR PLAN
AS PROPOSED
1:100

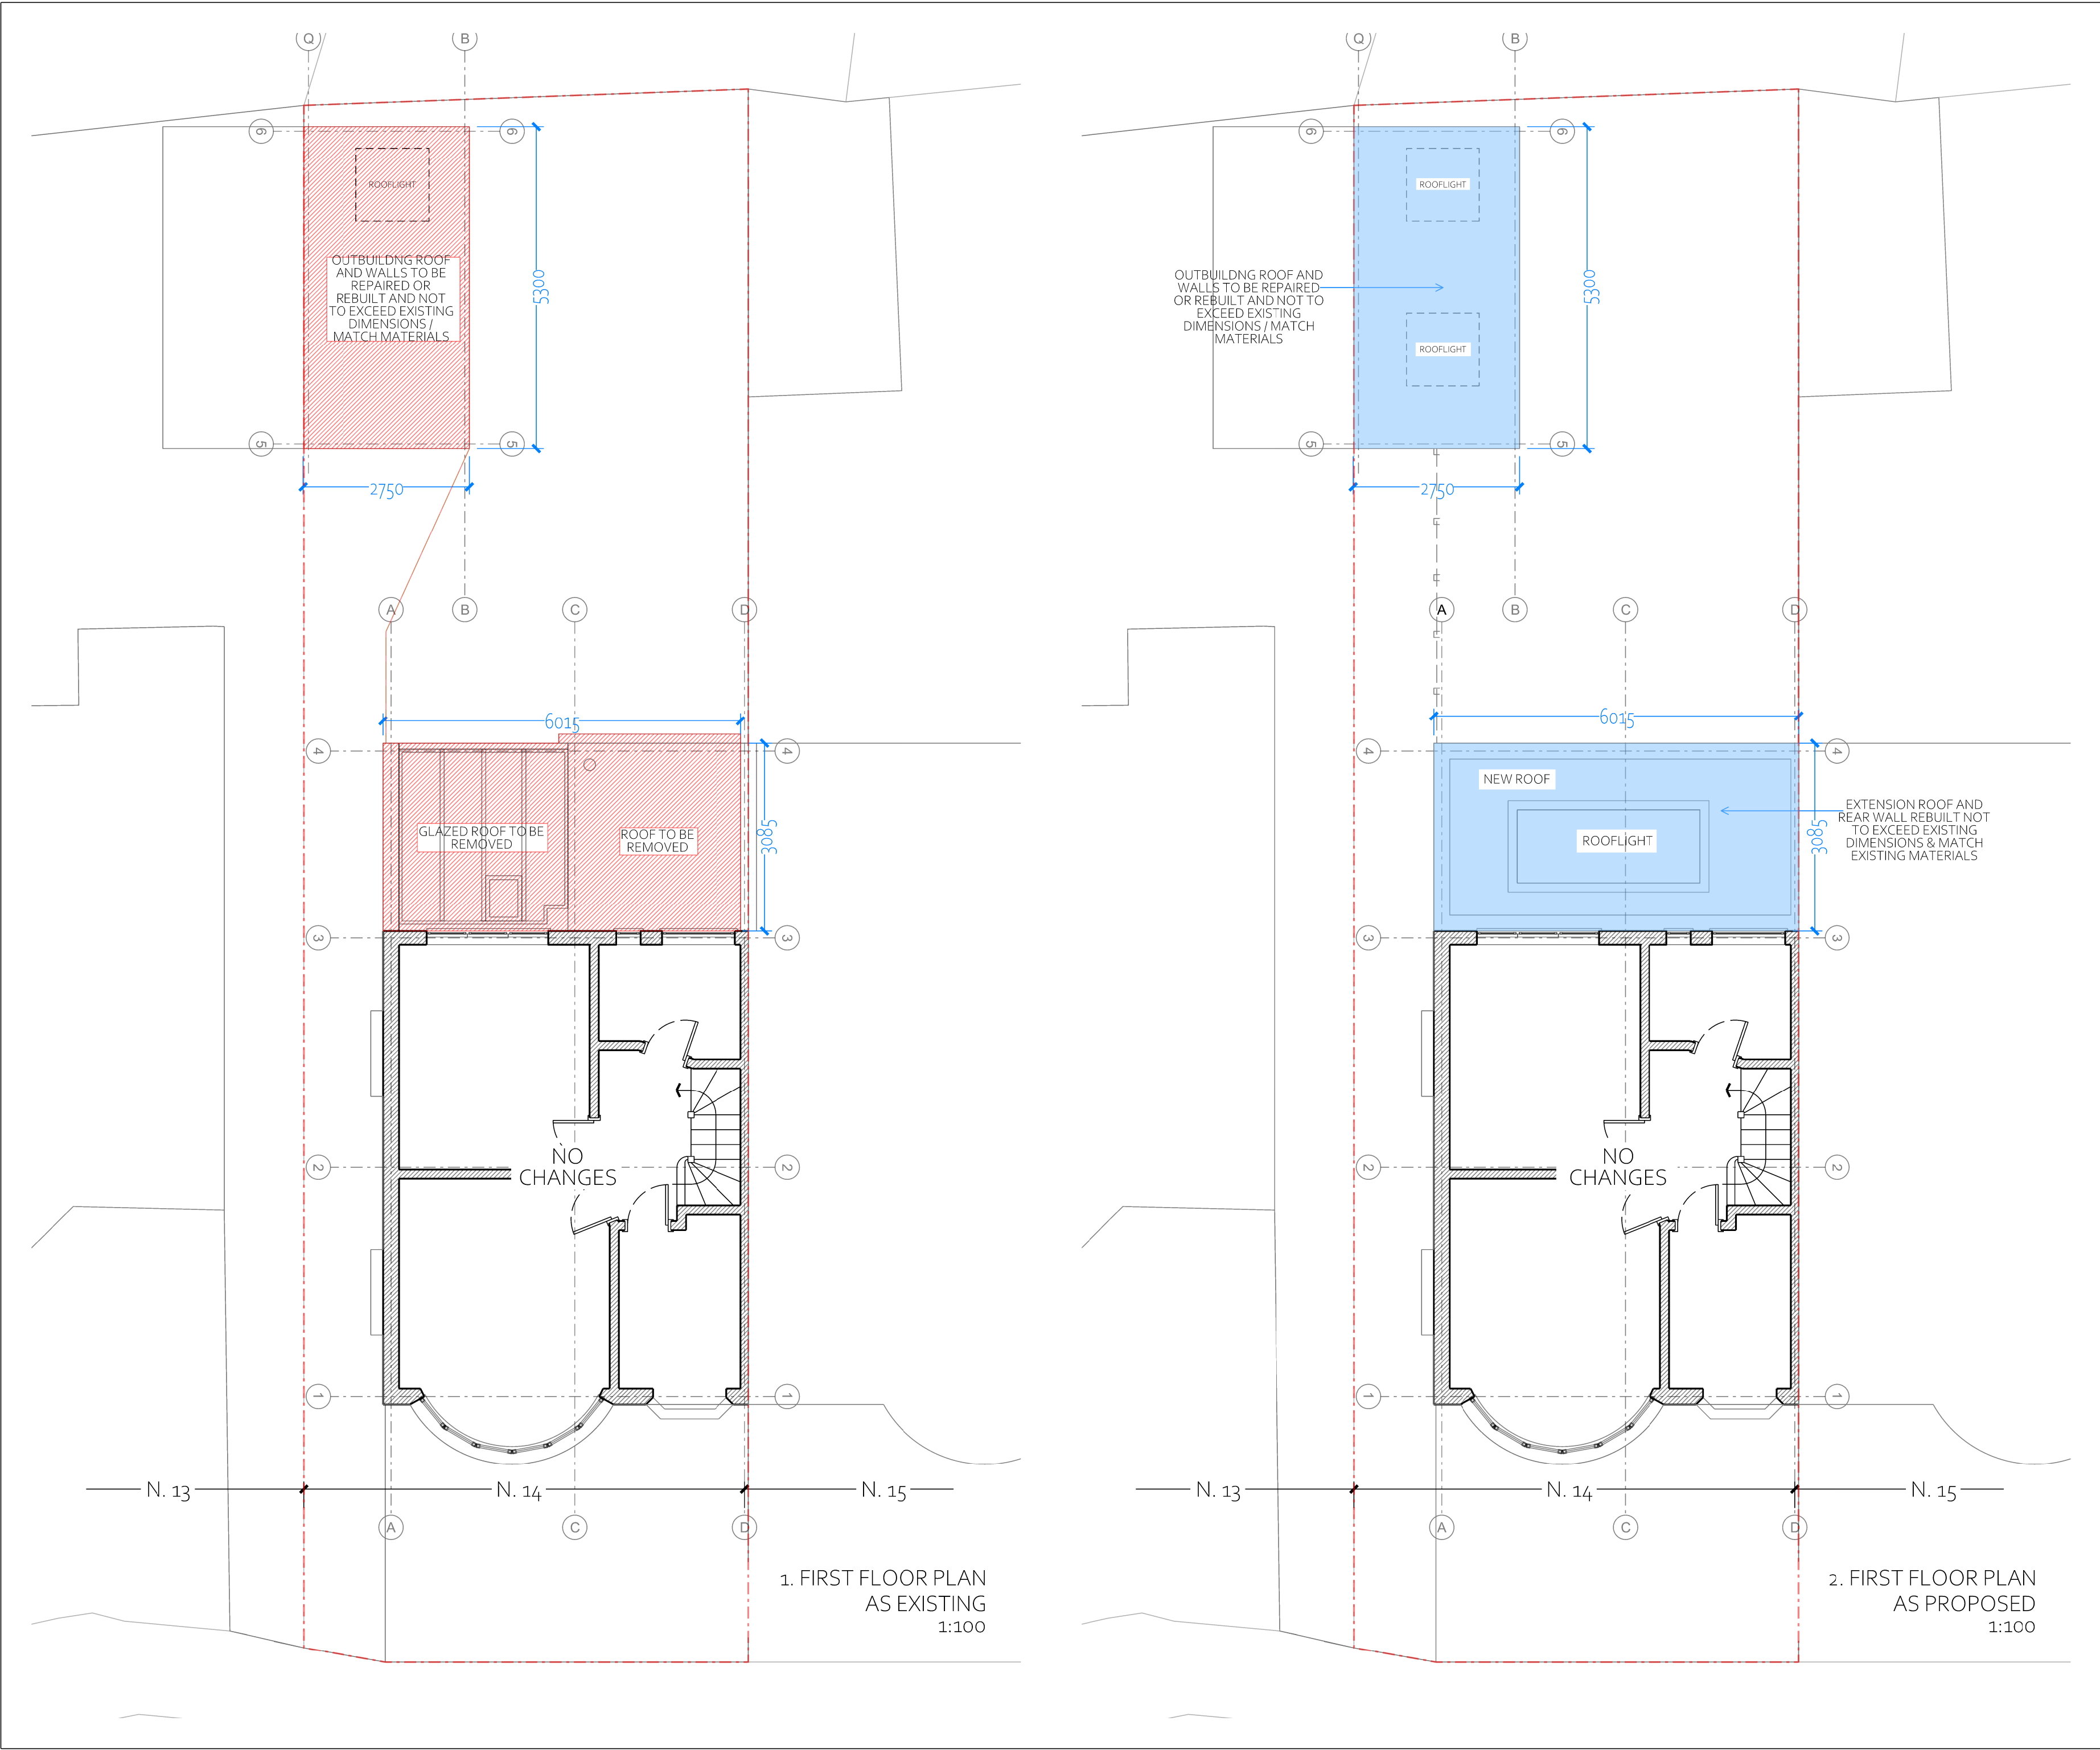

NOTES

THIS DRAWING IS © OF IQONICA LTD

DO NOT SCALE. USE FIGURED DIMENSIONS ONLY.

THIS DRAWING IS FOR PLANNING PURPOSES ONLY

THE INFORMATION CONTAINED IN THIS DOCUMENT IS NOT SUITABLE OR SUFFICIENT FOR PRICING OR CONSTRUCTION

FINAL DIMENSIONS, SETTING OUT, CLEAR HEIGHTS ETC. WILL DEPEND ON DEMOLITIONS/RECONSTRUCTIONS, FINAL STRUCTURAL DESIGN AND CALCULATIONS, CONTRACTOR'S DESIGN DEVELOPMENT, SPECIFICATIONS AND BUILDING CONTROL REQUIREMENTS & APPROVALS.


DIMENSIONS AND SETTING OUTS ARE TO BE CONFIRMED ON SITE BY TRADES PRIOR TO ORDERS, CONSTRUCTION, EXECUTION & INSTALLATION AND IN ACCORDANCE TO PLANNING AND BUILDING CONTROL APPROVALS AND PARTY WALL AGREEMENTS.

E	10/10/2022	PLANNING APPLICATION
D	26/09/2022	CLIENT REVIEW
C	08/09/2022	PLANNING ENQUIRY
B	22/08/2022	CLIENT REVIEW
A	19/08/2022	CLIENT REVIEW
-	15/08/2022	CLIENT REVIEW
REV	DATE	DESCRIPTION


REVISIONS

SCALE BAR

PROJECT	PR. NO.:
14 PALACE COURT GARDENS	0363
DRAWING NAME AND NUMBER	DWG. NO.:
EX-PR FIRST FLOOR PLAN	A-P-101
STATUS	REVISION
PLANNING	E
1ST ISSUE DATE	25/07/2022
SCALES/PAPER SIZE	1:100 @ A3
DRAWN/ CHECKED	IQONICA

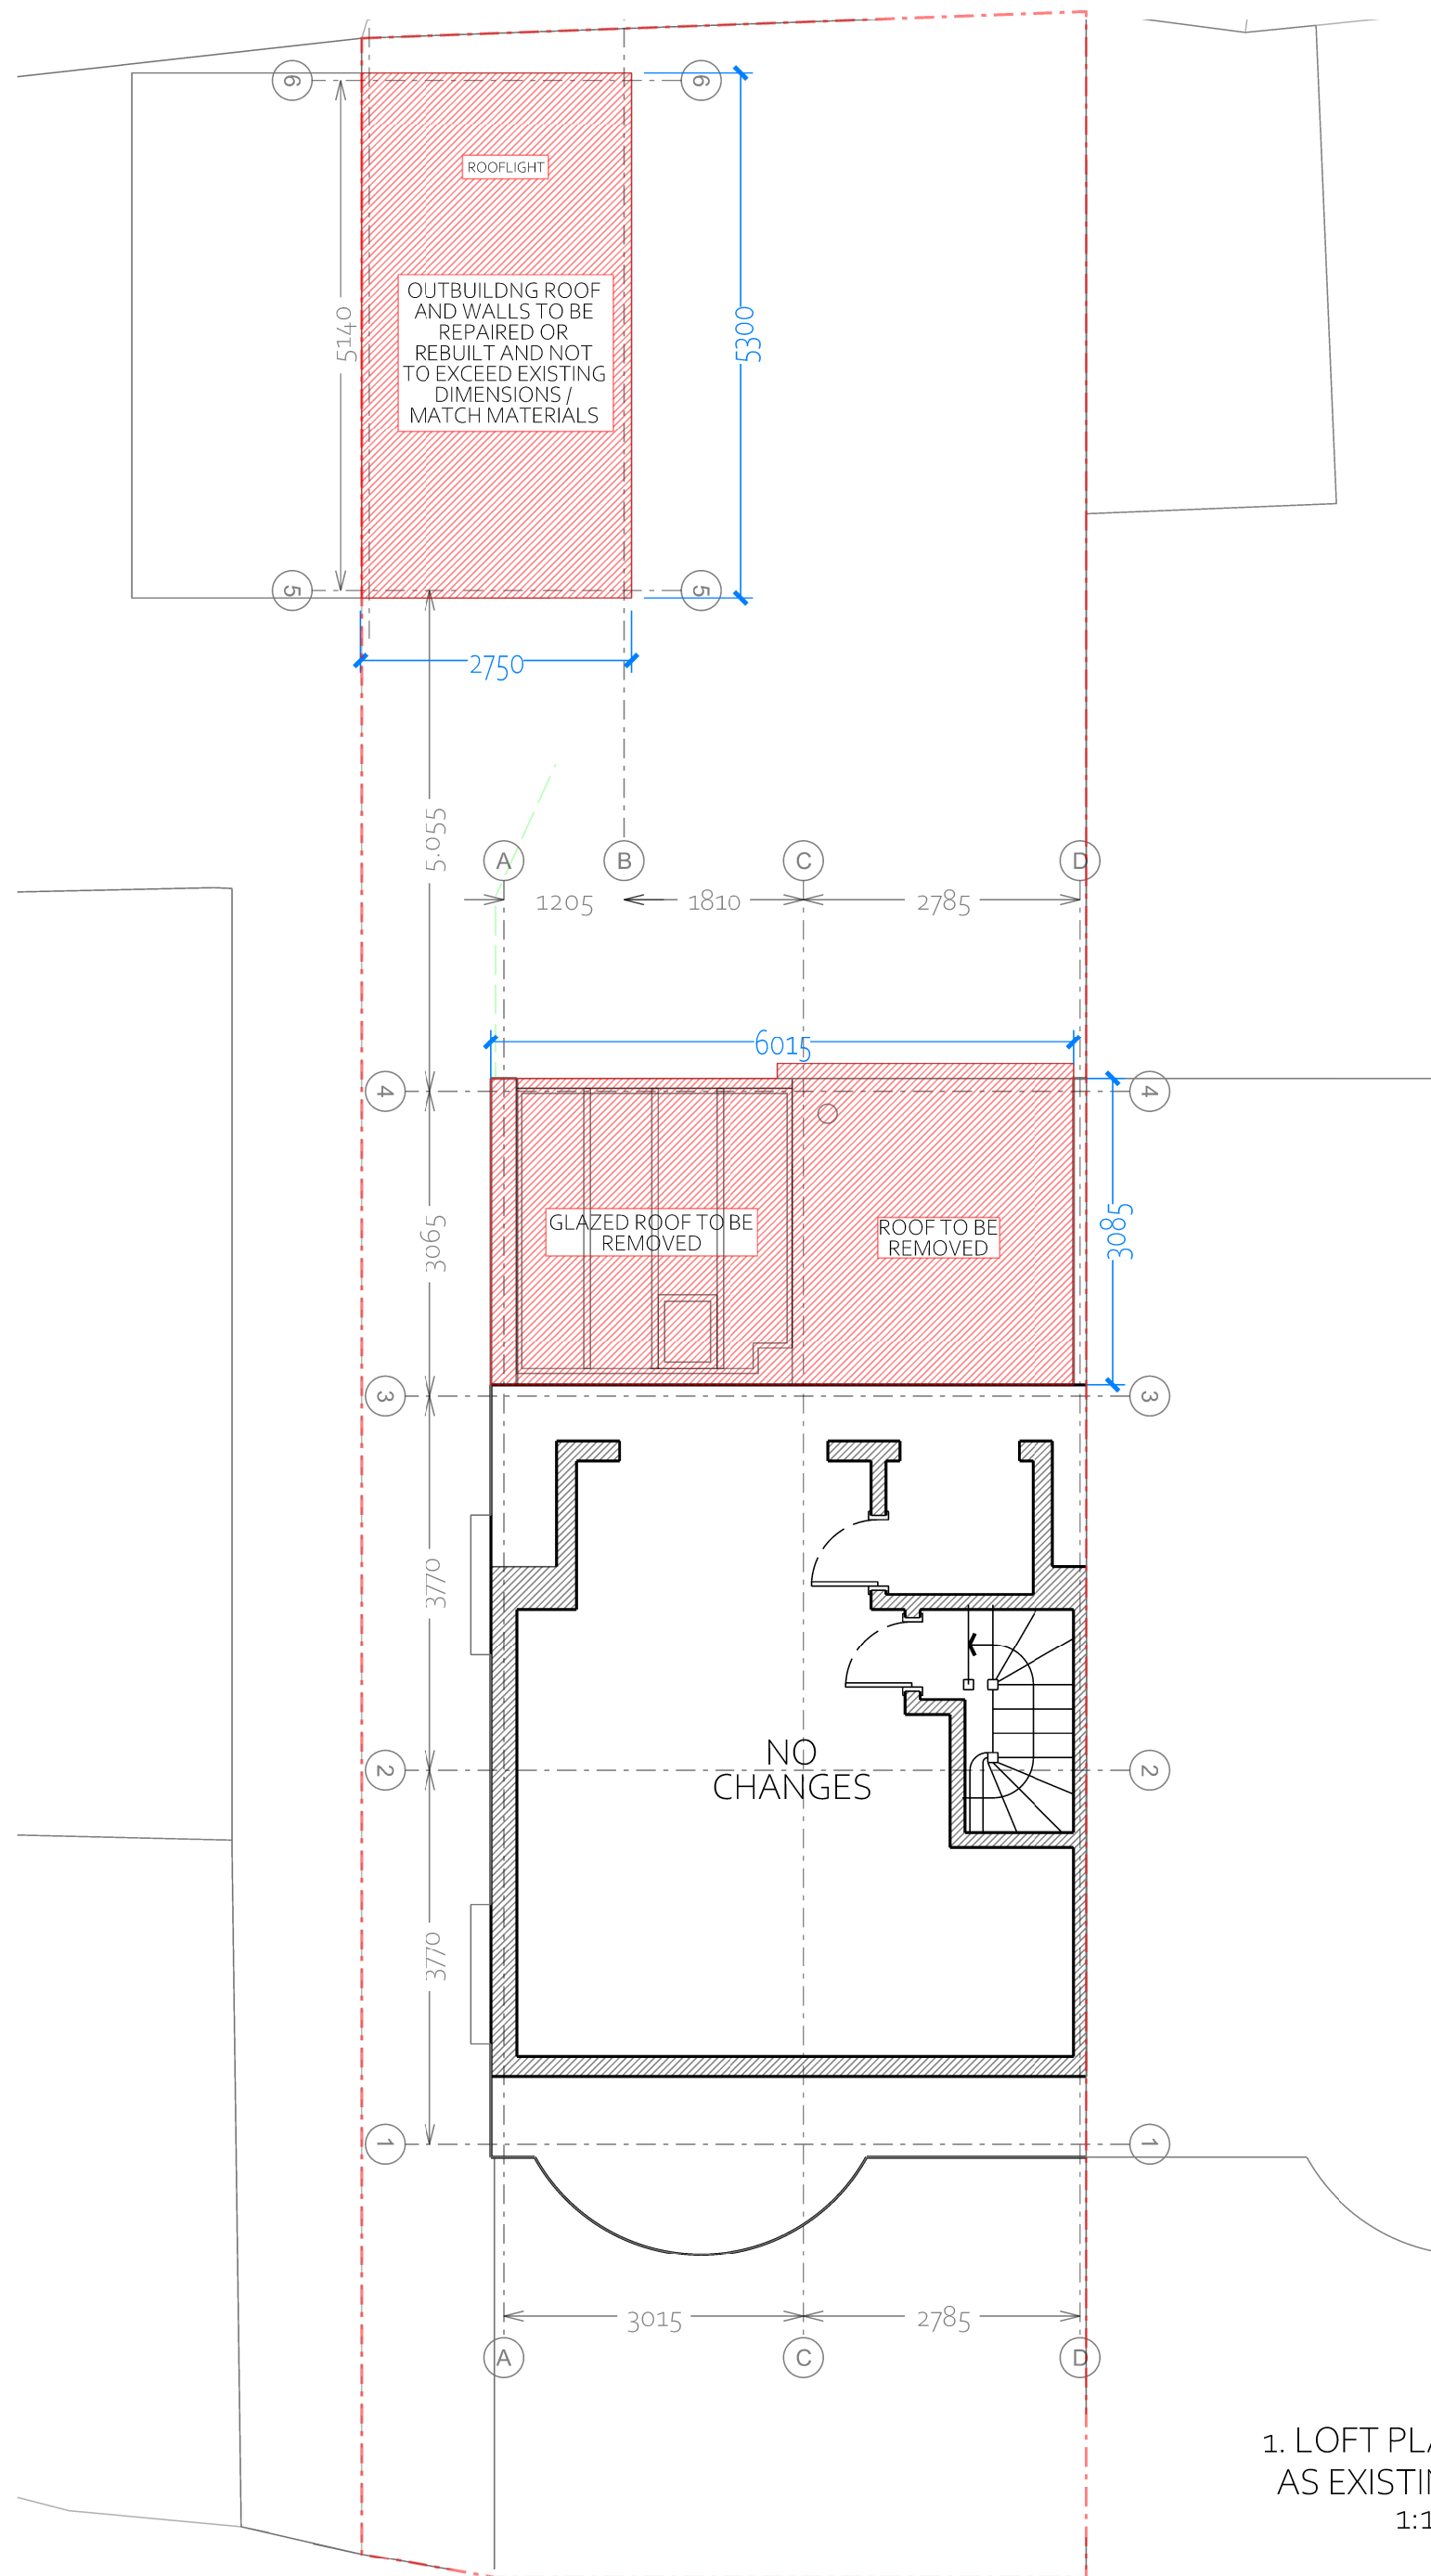

1. LOFT PLAN
AS EXISTING
1:100

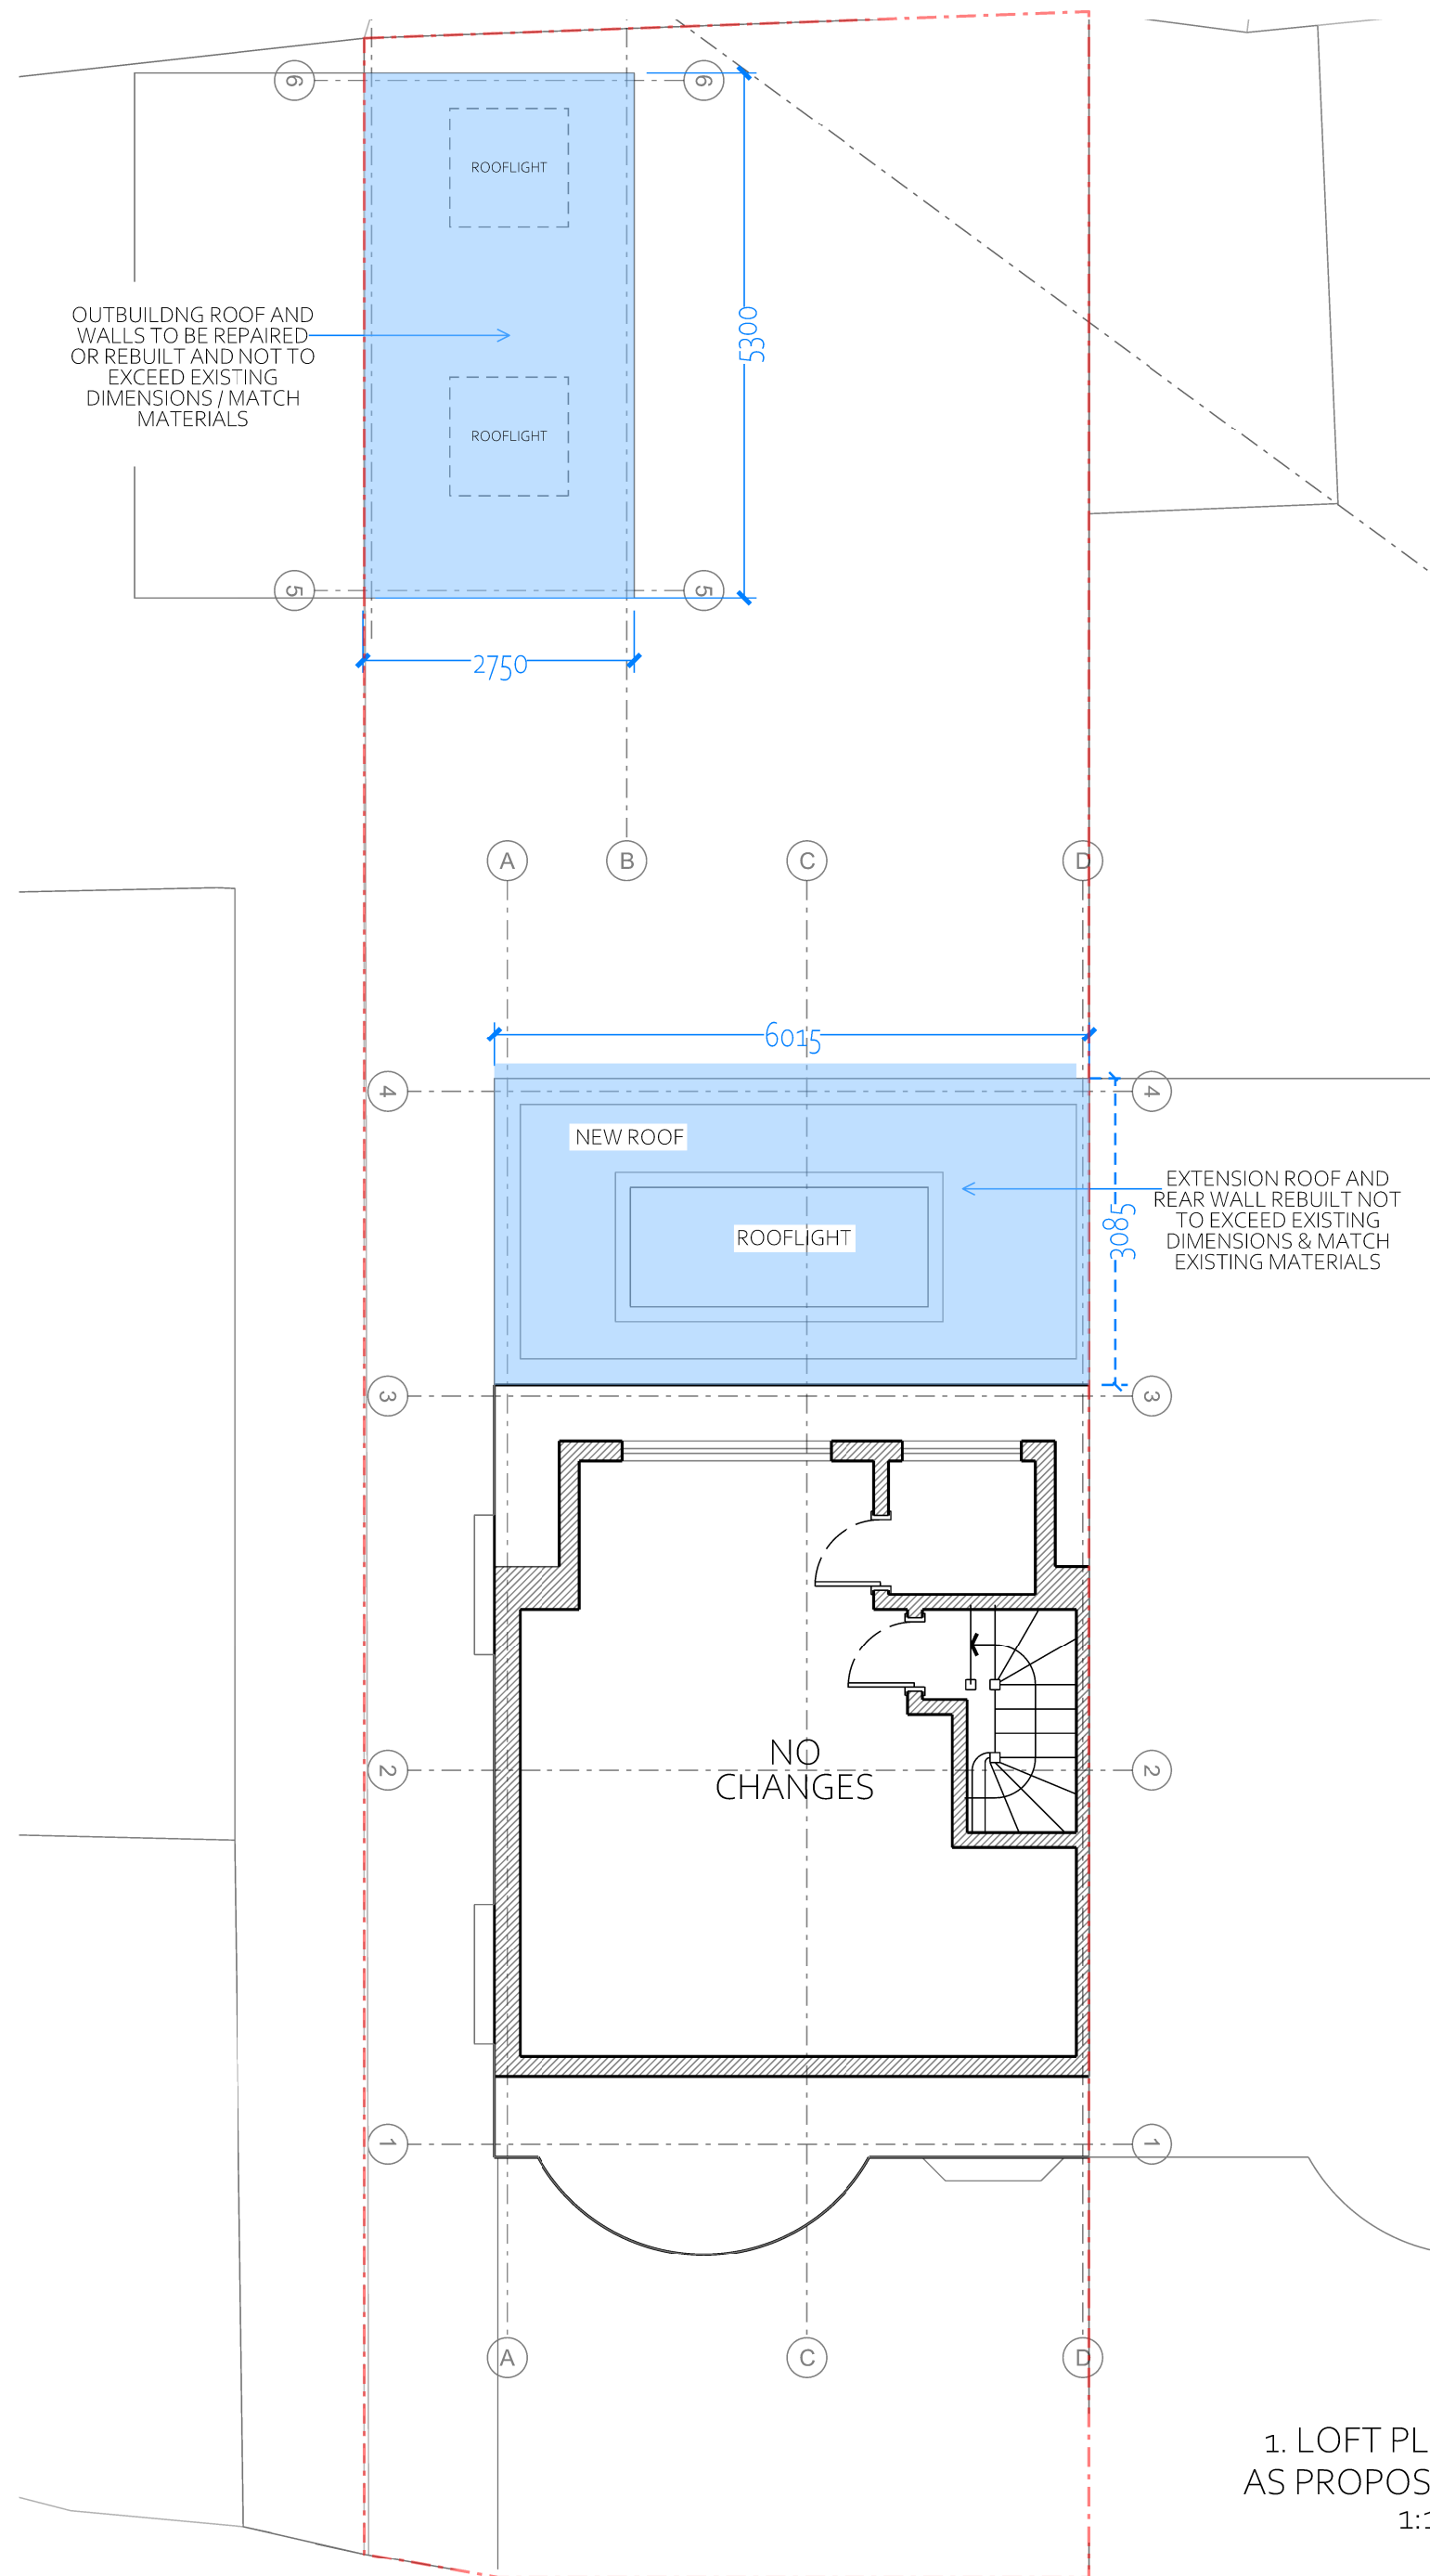

1. LOFT PLAN
AS PROPOSED
1:100

NOTES

THIS DRAWING IS © OF IQONICA LTD

DO NOT SCALE. USE FIGURED DIMENSIONS ONLY.

THIS DRAWING IS FOR PLANNING PURPOSES ONLY

THE INFORMATION CONTAINED IN THIS DOCUMENT IS NOT SUITABLE OR SUFFICIENT FOR PRICING OR CONSTRUCTION

FINAL DIMENSIONS, SETTING OUT, CLEAR HEIGHTS ETC. WILL DEPEND ON DEMOLITIONS/RECONSTRUCTIONS, FINAL STRUCTURAL DESIGN AND CALCULATIONS, CONTRACTOR'S DESIGN DEVELOPMENT, SPECIFICATIONS AND BUILDING CONTROL REQUIREMENTS & APPROVALS.

DIMENSIONS AND SETTING OUTS ARE TO BE CONFIRMED ON SITE BY TRADES PRIOR TO ORDERS, CONSTRUCTION, EXECUTION & INSTALLATION AND IN ACCORDANCE TO PLANNING AND BUILDING CONTROL APPROVALS AND PARTY WALL AGREEMENTS.

E	10/10/2022	PLANNING APPLICATION
D	26/09/2022	CLIENT REVIEW
C	08/09/2022	PLANNING ENQUIRY
B	22/08/2022	CLIENT REVIEW
A	19/08/2022	CLIENT REVIEW
-	15/08/2022	CLIENT REVIEW

REV DATE DESCRIPTION

REVISIONS

SCALE BAR

PROJECT 14 PALACE COURT GARDENS PR. NO.: 0363

DRAWING NAME AND NUMBER EX-PR LOFT DWG. NO.: A-P-102


STATUS PLANNING REVISION E

1ST ISSUE DATE 25/07/2022
SCALES/PAPER SIZE 1:100 @ A3
DRAWN/ CHECKED IQONICA


IQONICA
ARCHITECTURE & INTERIORS

RIBA     

GREAT PORTLAND STREET 83, 1ST FLOOR W1W 7LT LONDON

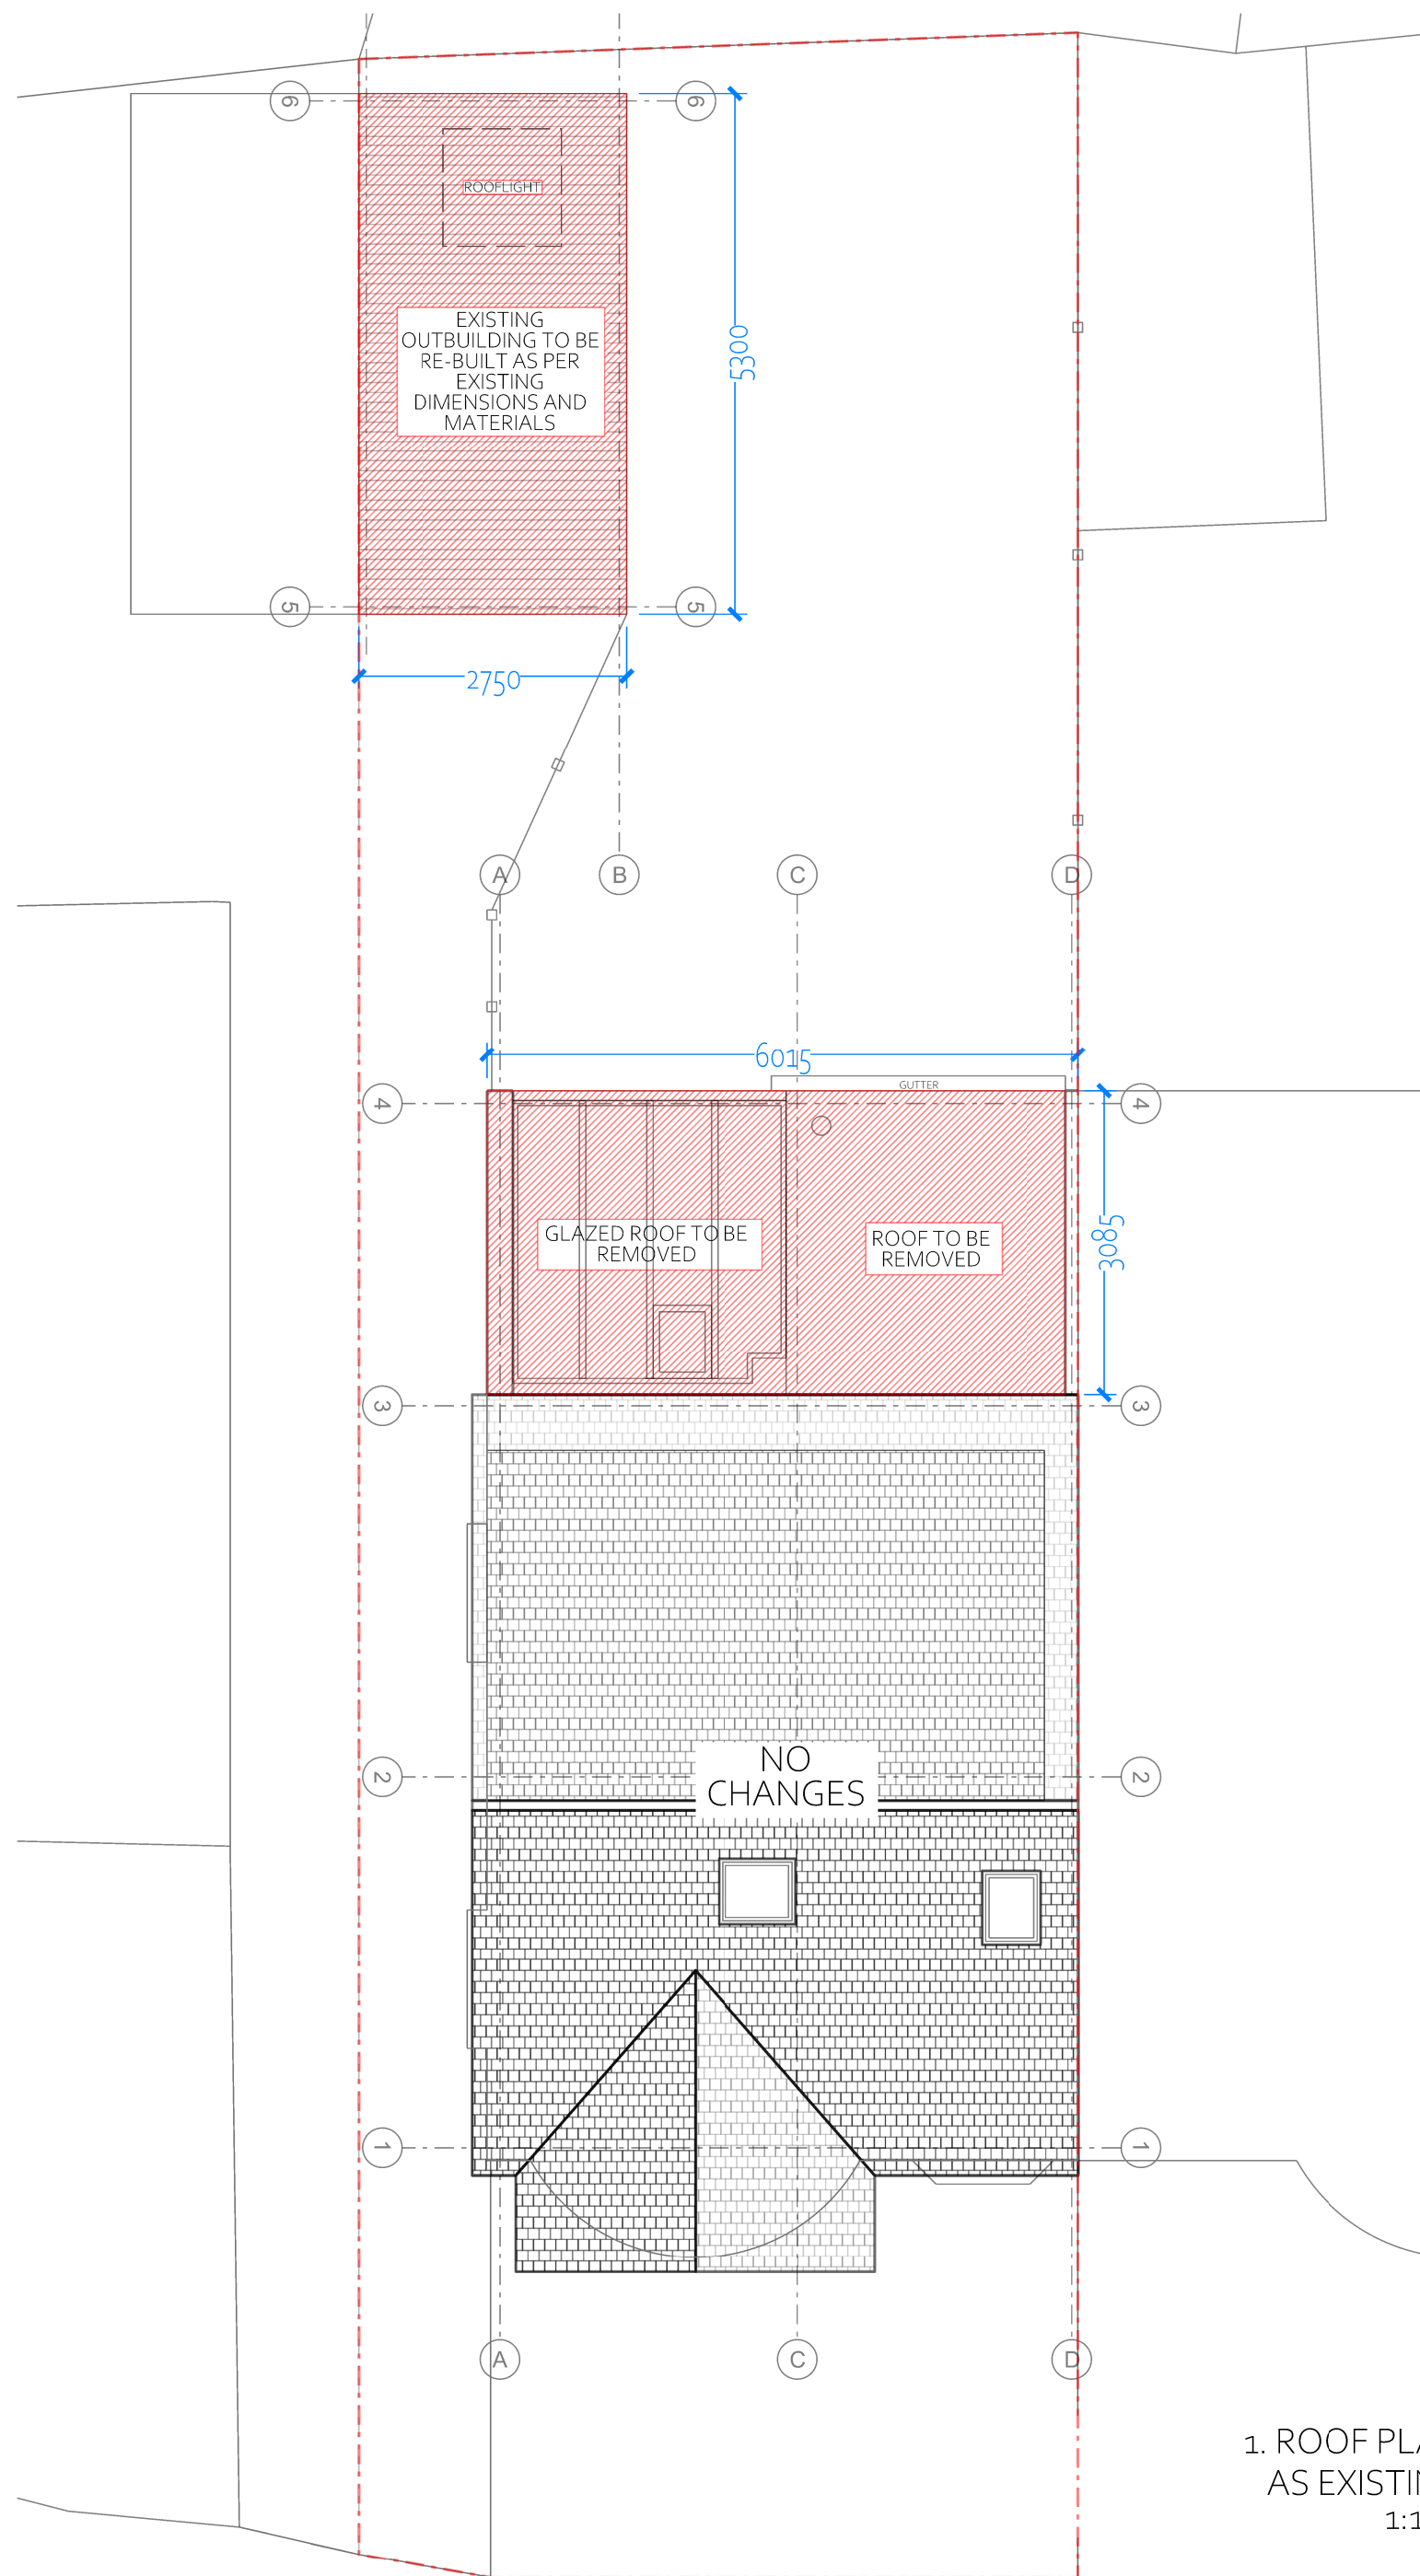

1. ROOF PLAN
AS EXISTING
1:100

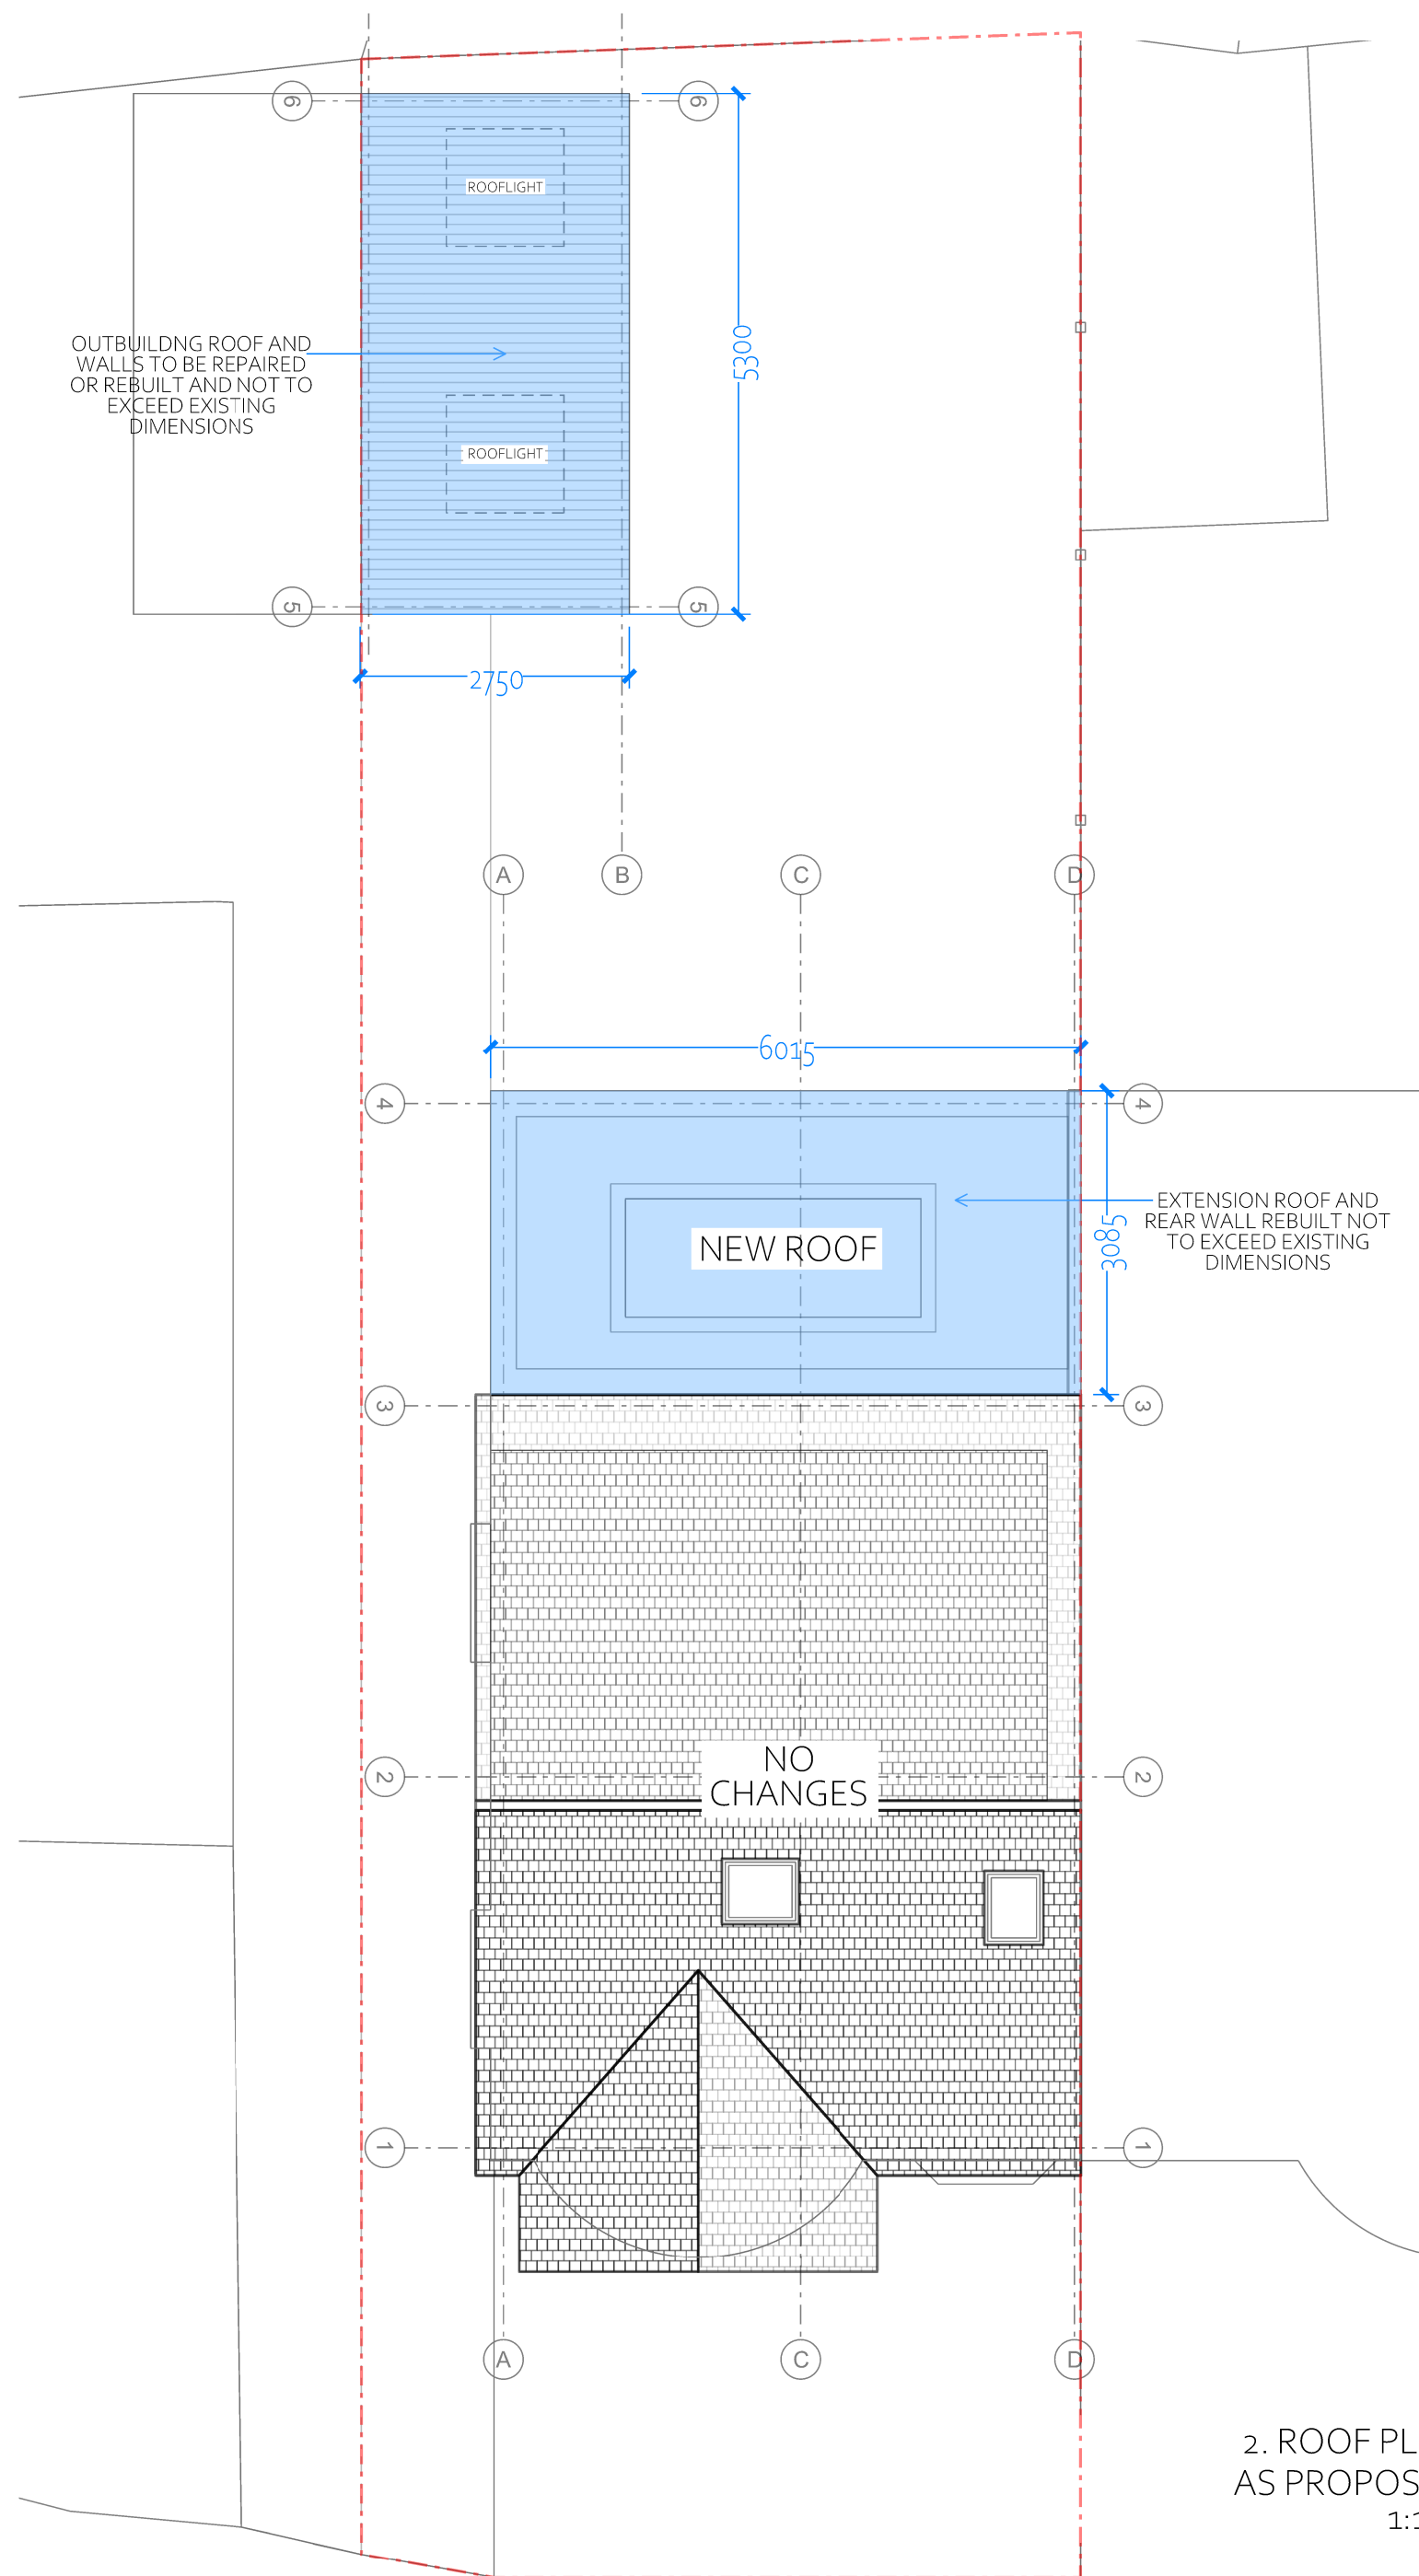

2. ROOF PLAN
AS PROPOSED
1:100

NOTES

THIS DRAWING IS © OF IQONICA LTD

DO NOT SCALE. USE FIGURED DIMENSIONS ONLY.

THIS DRAWING IS FOR PLANNING PURPOSES ONLY

THE INFORMATION CONTAINED IN THIS DOCUMENT IS NOT SUITABLE OR SUFFICIENT FOR PRICING OR CONSTRUCTION

FINAL DIMENSIONS, SETTING OUT, CLEAR HEIGHTS ETC. WILL DEPEND ON DEMOLITIONS/RECONSTRUCTIONS, FINAL STRUCTURAL DESIGN AND CALCULATIONS, CONTRACTOR'S DESIGN DEVELOPMENT, SPECIFICATIONS AND BUILDING CONTROL REQUIREMENTS & APPROVALS.

DIMENSIONS AND SETTING OUTS ARE TO BE CONFIRMED ON SITE BY TRADES PRIOR TO ORDERS, CONSTRUCTION, EXECUTION & INSTALLATION AND IN ACCORDANCE TO PLANNING AND BUILDING CONTROL APPROVALS AND PARTY WALL AGREEMENTS.

E	10/10/2022	PLANNING APPLICATION
D	26/09/2022	CLIENT REVIEW
C	08/09/2022	PLANNING ENQUIRY
B	22/08/2022	CLIENT REVIEW
A	19/08/2022	CLIENT REVIEW
-	15/08/2022	CLIENT REVIEW
REV	DATE	DESCRIPTION

REVISIONS

SCALE BAR

PROJECT	PR. NO.:
14 PALACE COURT GARDENS	0363
DRAWING NAME AND NUMBER	DWG. NO.:
EX-PR ROOF	A-P-103
STATUS	REVISION
PLANNING	E
1ST ISSUE DATE	25/07/2022
SCALES/PAPER SIZE	1:100 @ A3
DRAWN/ CHECKED	IQONICA

IQONICA
ARCHITECTURE & INTERIORS

RIBA arb Architects Registration Board CNA PPCL

THIS DRAWING IS © OF IQONICA LTD


DO NOT SCALE. USE FIGURED DIMENSIONS ONLY.

THIS DRAWING IS FOR PLANNING PURPOSES ONLY


THE INFORMATION CONTAINED IN THIS DOCUMENT IS NOT SUITABLE OR SUFFICIENT FOR PRICING OR CONSTRUCTION

FINAL DIMENSIONS, SETTING OUT, CLEAR HEIGHTS ETC. WILL DEPEND ON DEMOLITIONS/RECONSTRUCTIONS, FINAL STRUCTURAL DESIGN AND CALCULATIONS, CONTRACTOR'S DESIGN DEVELOPMENT, SPECIFICATIONS AND BUILDING CONTROL REQUIREMENTS & APPROVALS.


DIMENSIONS AND SETTING OUTS ARE TO BE CONFIRMED ON SITE BY TRADES PRIOR TO ORDERS, CONSTRUCTION, EXECUTION & INSTALLATION AND IN ACCORDANCE TO PLANNING AND BUILDING CONTROL APPROVALS AND PARTY WALL AGREEMENTS.

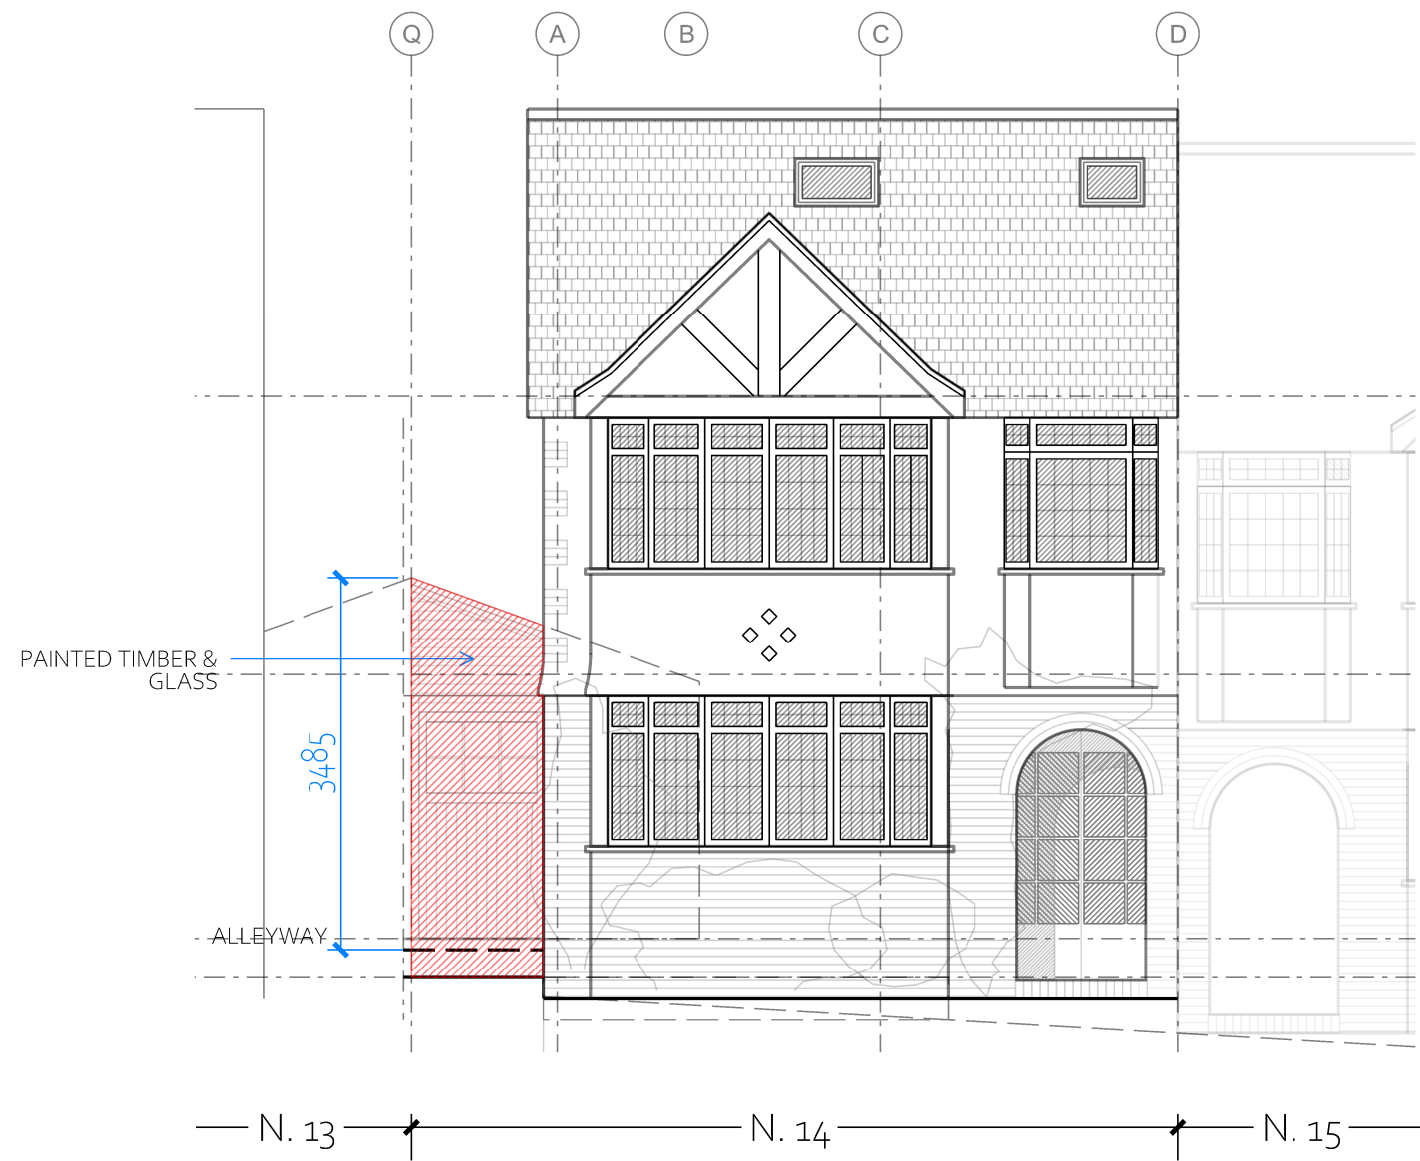


1. PALACE COURT GARDENS ELEVATION
AS EXISTING
1:100

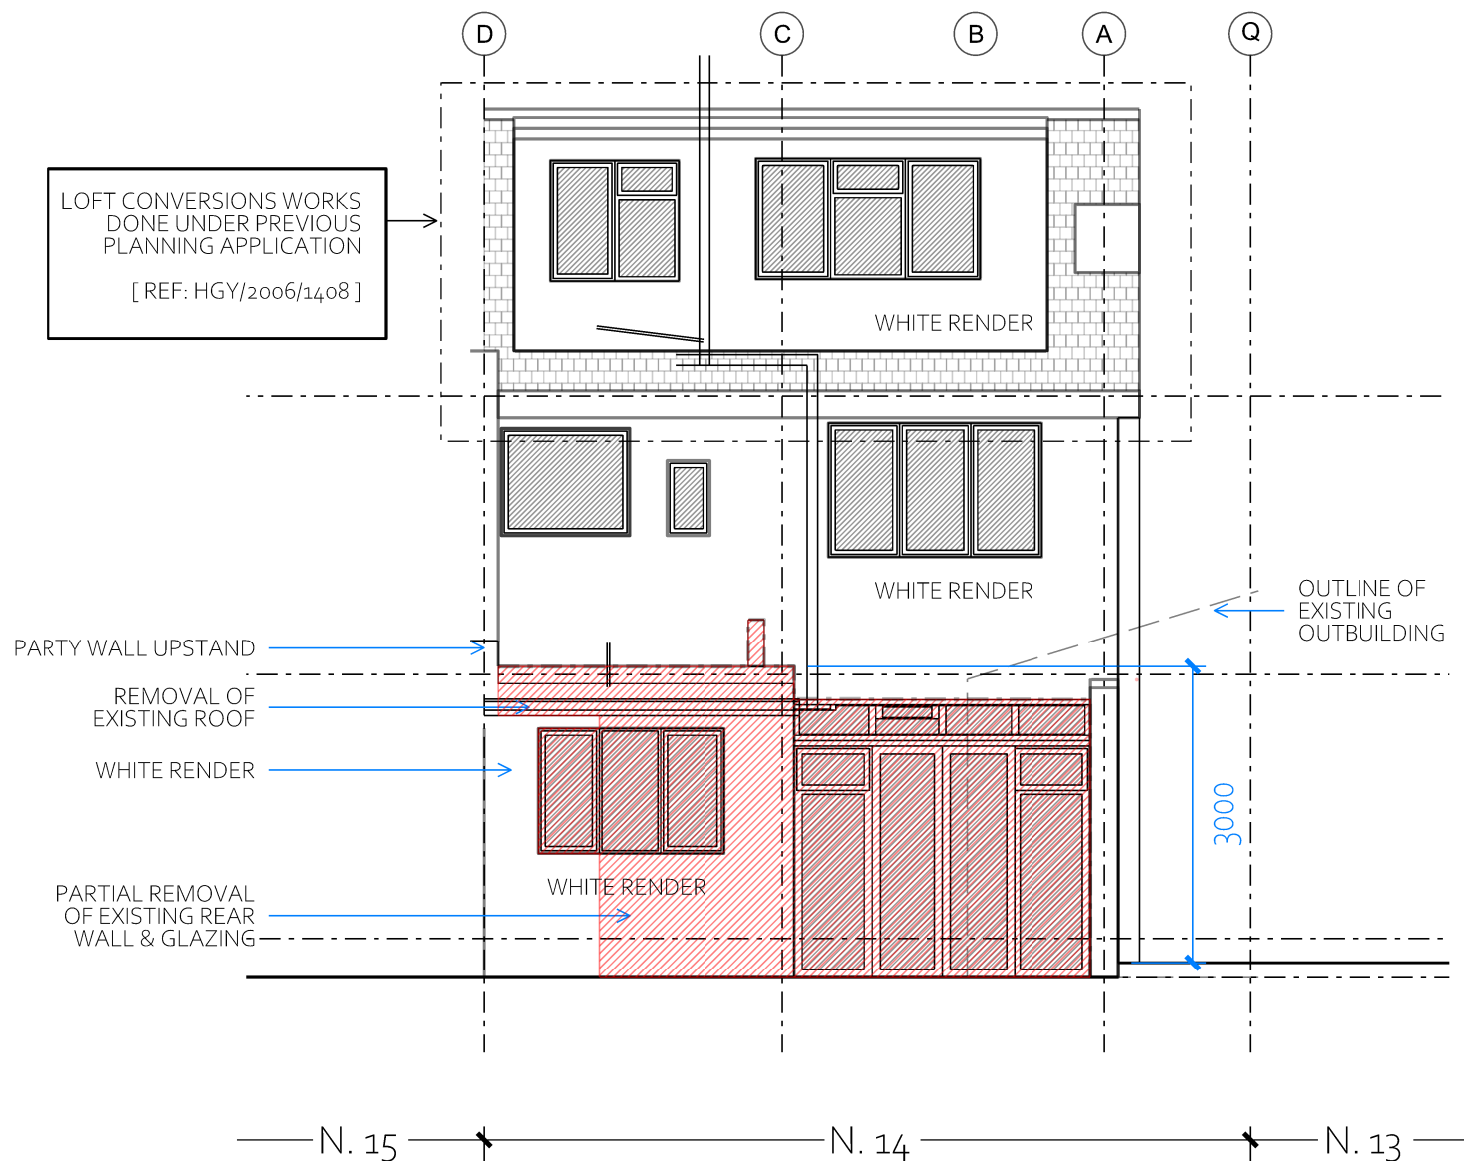

3. GARDEN ELEVATION
AS EXISTING
1:100

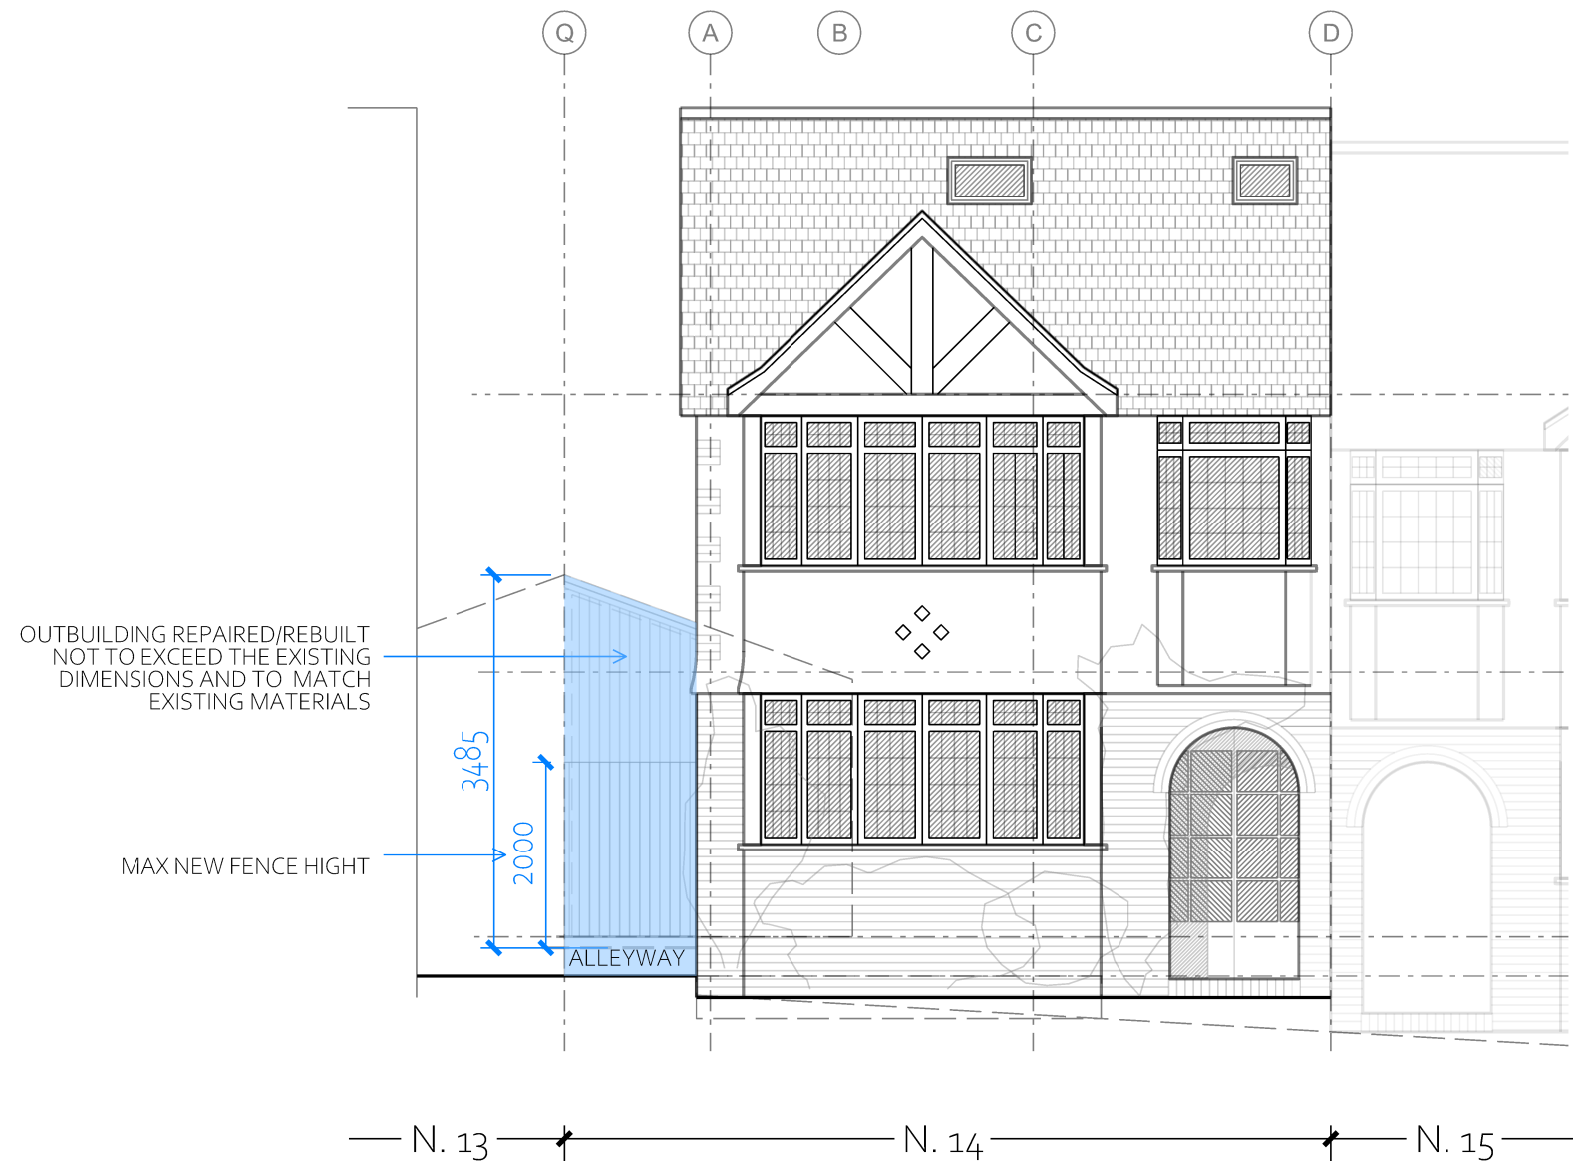

2. PALACE COURT GARDENS ELEVATION
AS PROPOSED
1:100

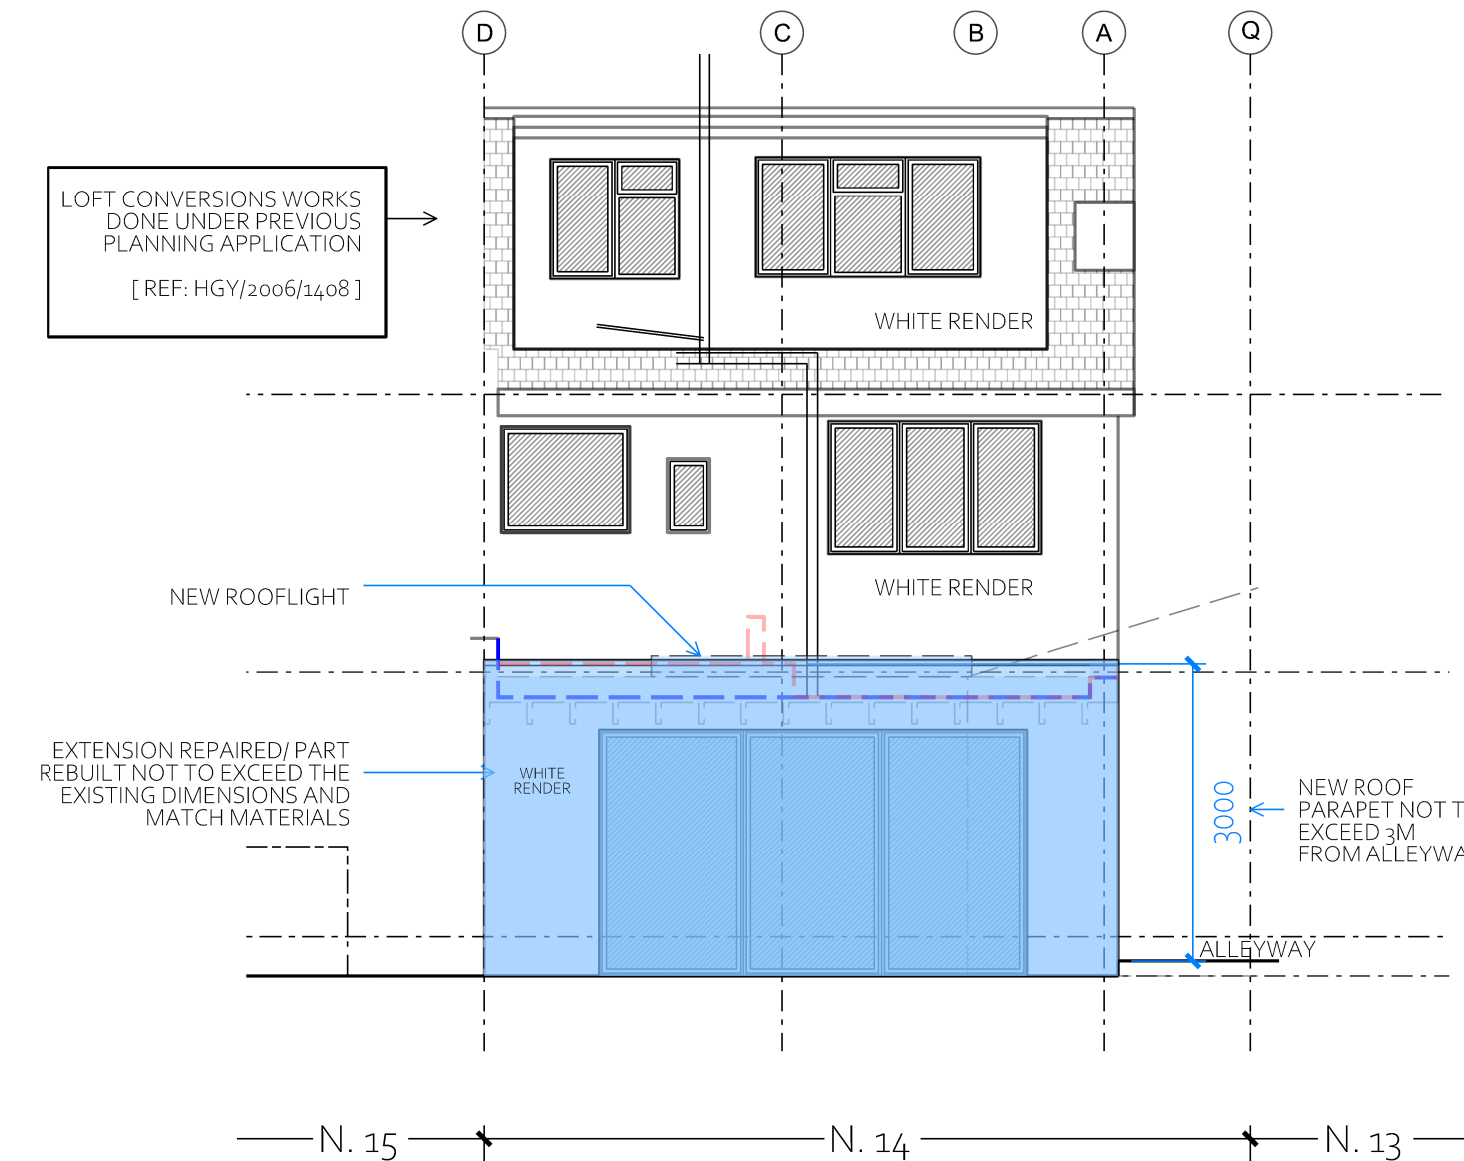

4. GARDEN ELEVATION
AS PROPOSED
1:100

E	10/10/2022	PLANNING APPLICATION
D	26/09/2022	CLIENT REVIEW
C	08/09/2022	PLANNING ENQUIRY
B	22/08/2022	CLIENT REVIEW
A	19/08/2022	CLIENT REVIEW
-	15/08/2022	CLIENT REVIEW

REV DATE DESCRIPTION

REVISIONS

SCALE BAR	1:100
0 1 5m	

PROJECT	PR. NO.:
14 PALACE COURT GARDENS	0363

DRAWING NAME AND NUMBER	DWG. NO.:
EX-PR PALACE COURT GARDENS & GARDEN ELEVATIONS	A-P-200

STATUS	REVISION
PLANNING	E

1ST ISSUE DATE	25/07/2022
SCALES/PAPER SIZE	1:100 @ A3
DRAWN/ CHECKED	IQONICA

IQONICA
ARCHITECTURE & INTERIORS

RIBA arb Architects Registration Board CNA PPIC

NOTES

THIS DRAWING IS © OF IQONICA LTD



DO NOT SCALE. USE FIGURED DIMENSIONS ONLY.

THIS DRAWING IS FOR PLANNING PURPOSES ONLY

THE INFORMATION CONTAINED IN THIS DOCUMENT IS NOT SUITABLE OR SUFFICIENT FOR PRICING OR CONSTRUCTION

FINAL DIMENSIONS, SETTING OUT, CLEAR HEIGHTS ETC. WILL DEPEND ON DEMOLITIONS/RECONSTRUCTIONS, FINAL STRUCTURAL DESIGN AND CALCULATIONS, CONTRACTOR'S DESIGN DEVELOPMENT, SPECIFICATIONS AND BUILDING CONTROL REQUIREMENTS & APPROVALS.

DIMENSIONS AND SETTING OUTS ARE TO BE CONFIRMED ON SITE BY TRADES PRIOR TO ORDERS, CONSTRUCTION, EXECUTION & INSTALLATION AND IN ACCORDANCE TO PLANNING AND BUILDING CONTROL APPROVALS AND PARTY WALL AGREEMENTS.

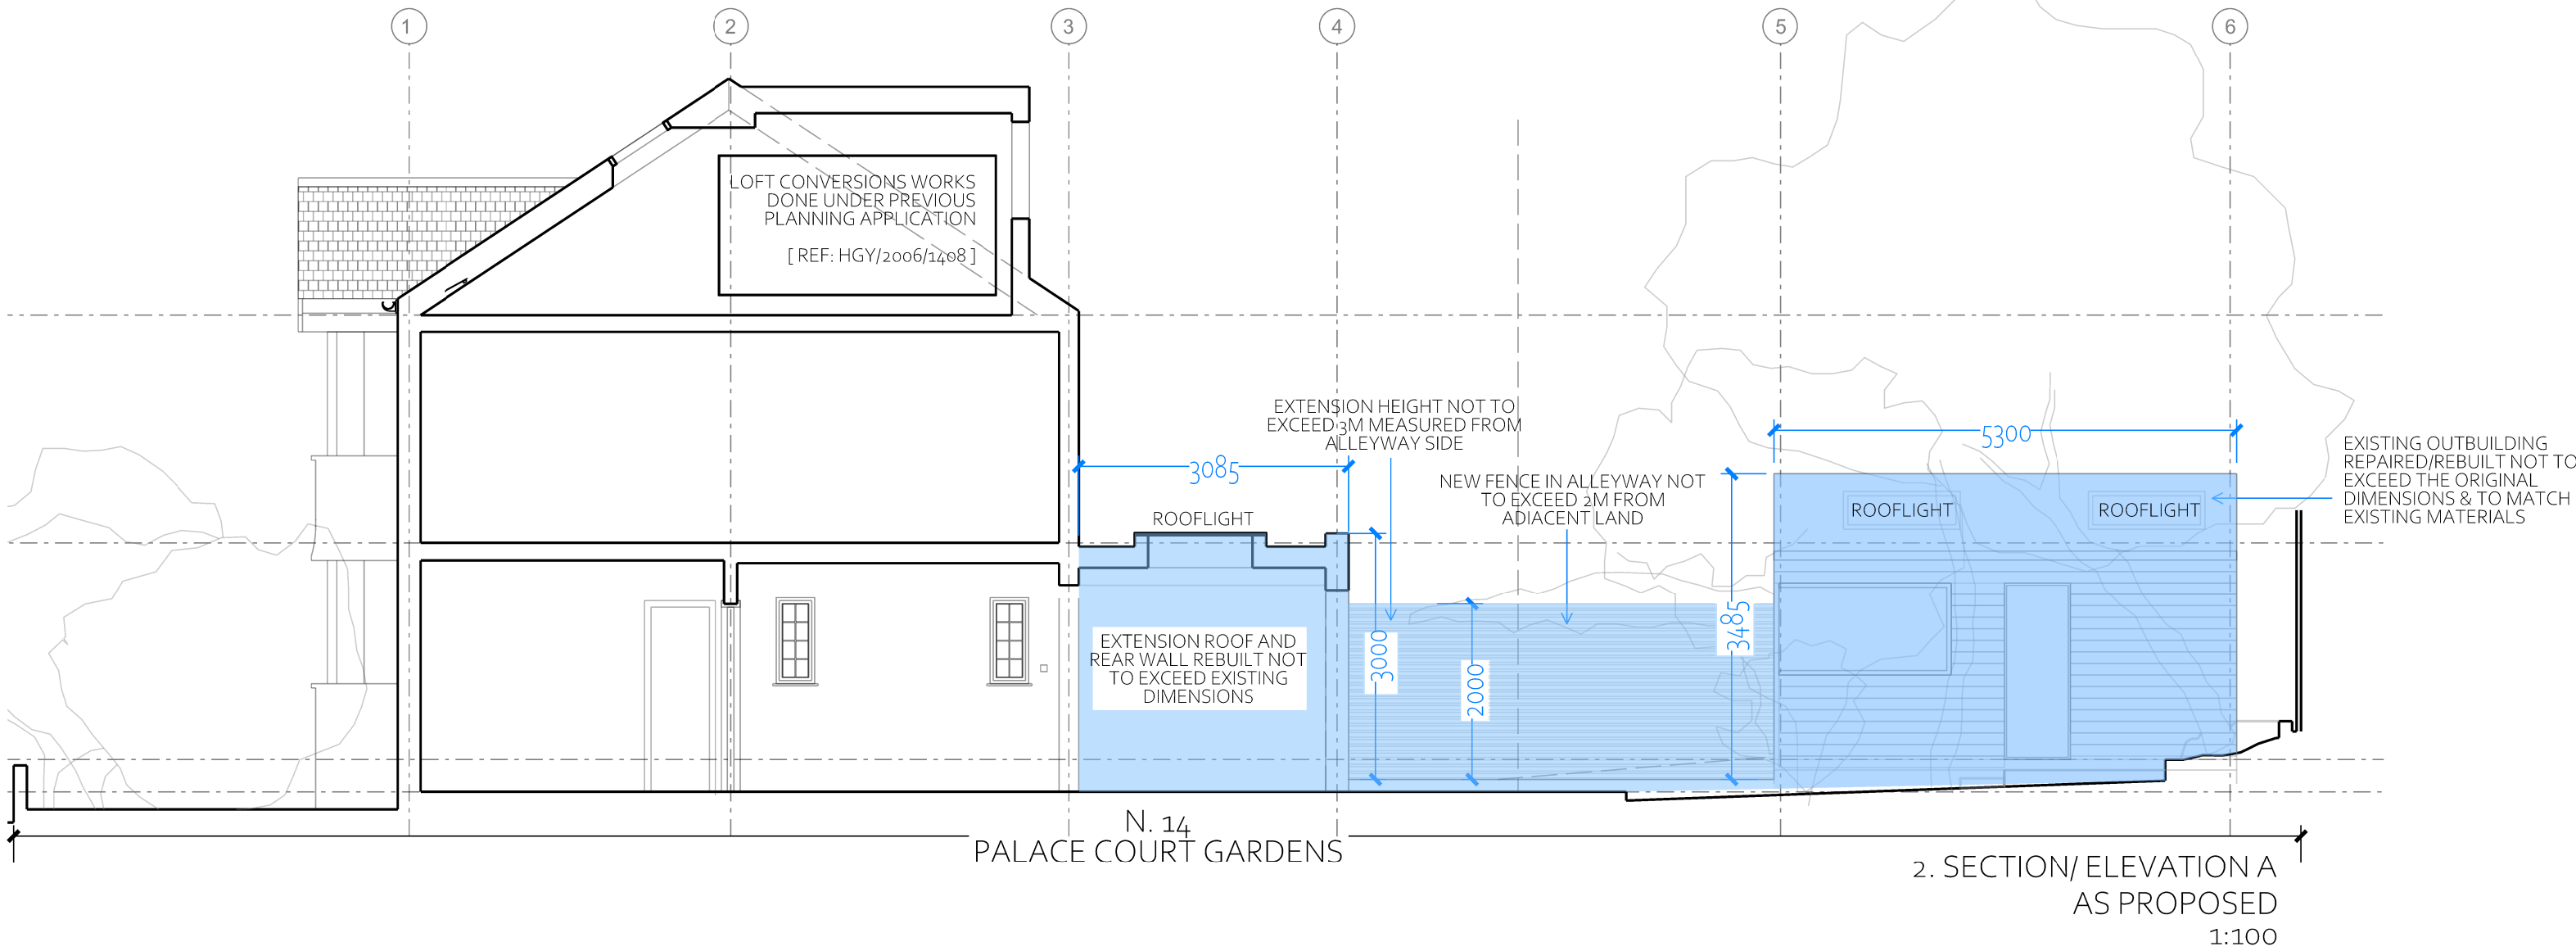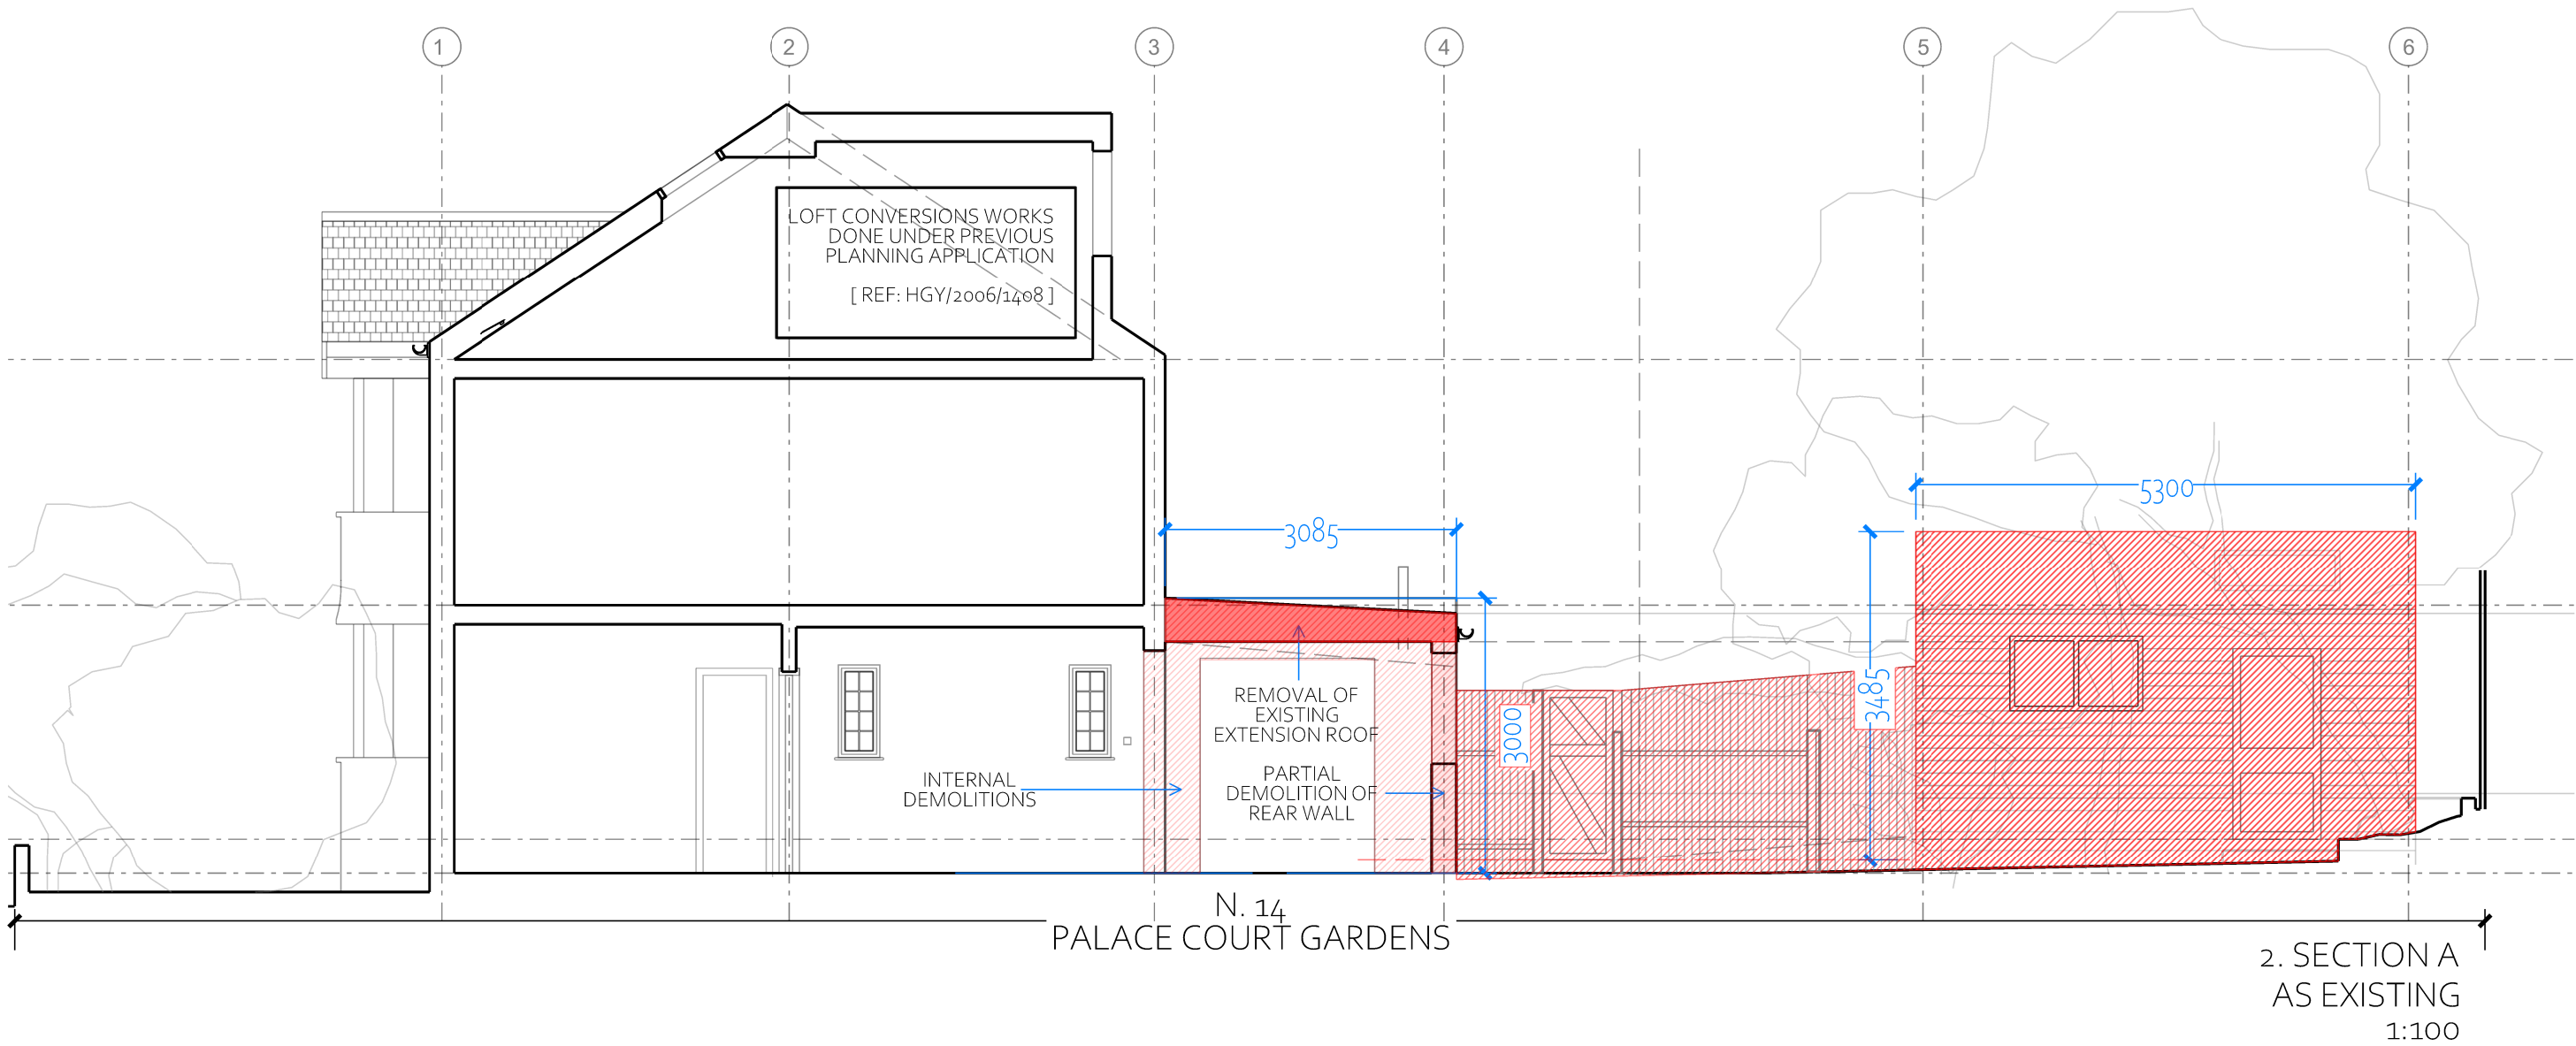

E	10/10/2022	PLANNING APPLICATION
D	26/09/2022	CLIENT REVIEW
C	08/09/2022	PLANNING ENQUIRY
B	22/08/2022	CLIENT REVIEW
A	19/08/2022	CLIENT REVIEW
-	15/08/2022	CLIENT REVIEW
REV	DATE	DESCRIPTION
REVISIONS		
SCALE BAR		
0 1 5m		1:100
PROJECT		PR. NO.:
14 PALACE COURT GARDENS		0363
DRAWING NAME AND NUMBER		DWG. NO.:
EX-PR SECTION A		A-P-301
STATUS		REVISION
PLANNING		D
1ST ISSUE DATE		25/07/2022
SCALES/PAPER SIZE		1:100 @ A3
DRAWN/ CHECKED		IQONICA