


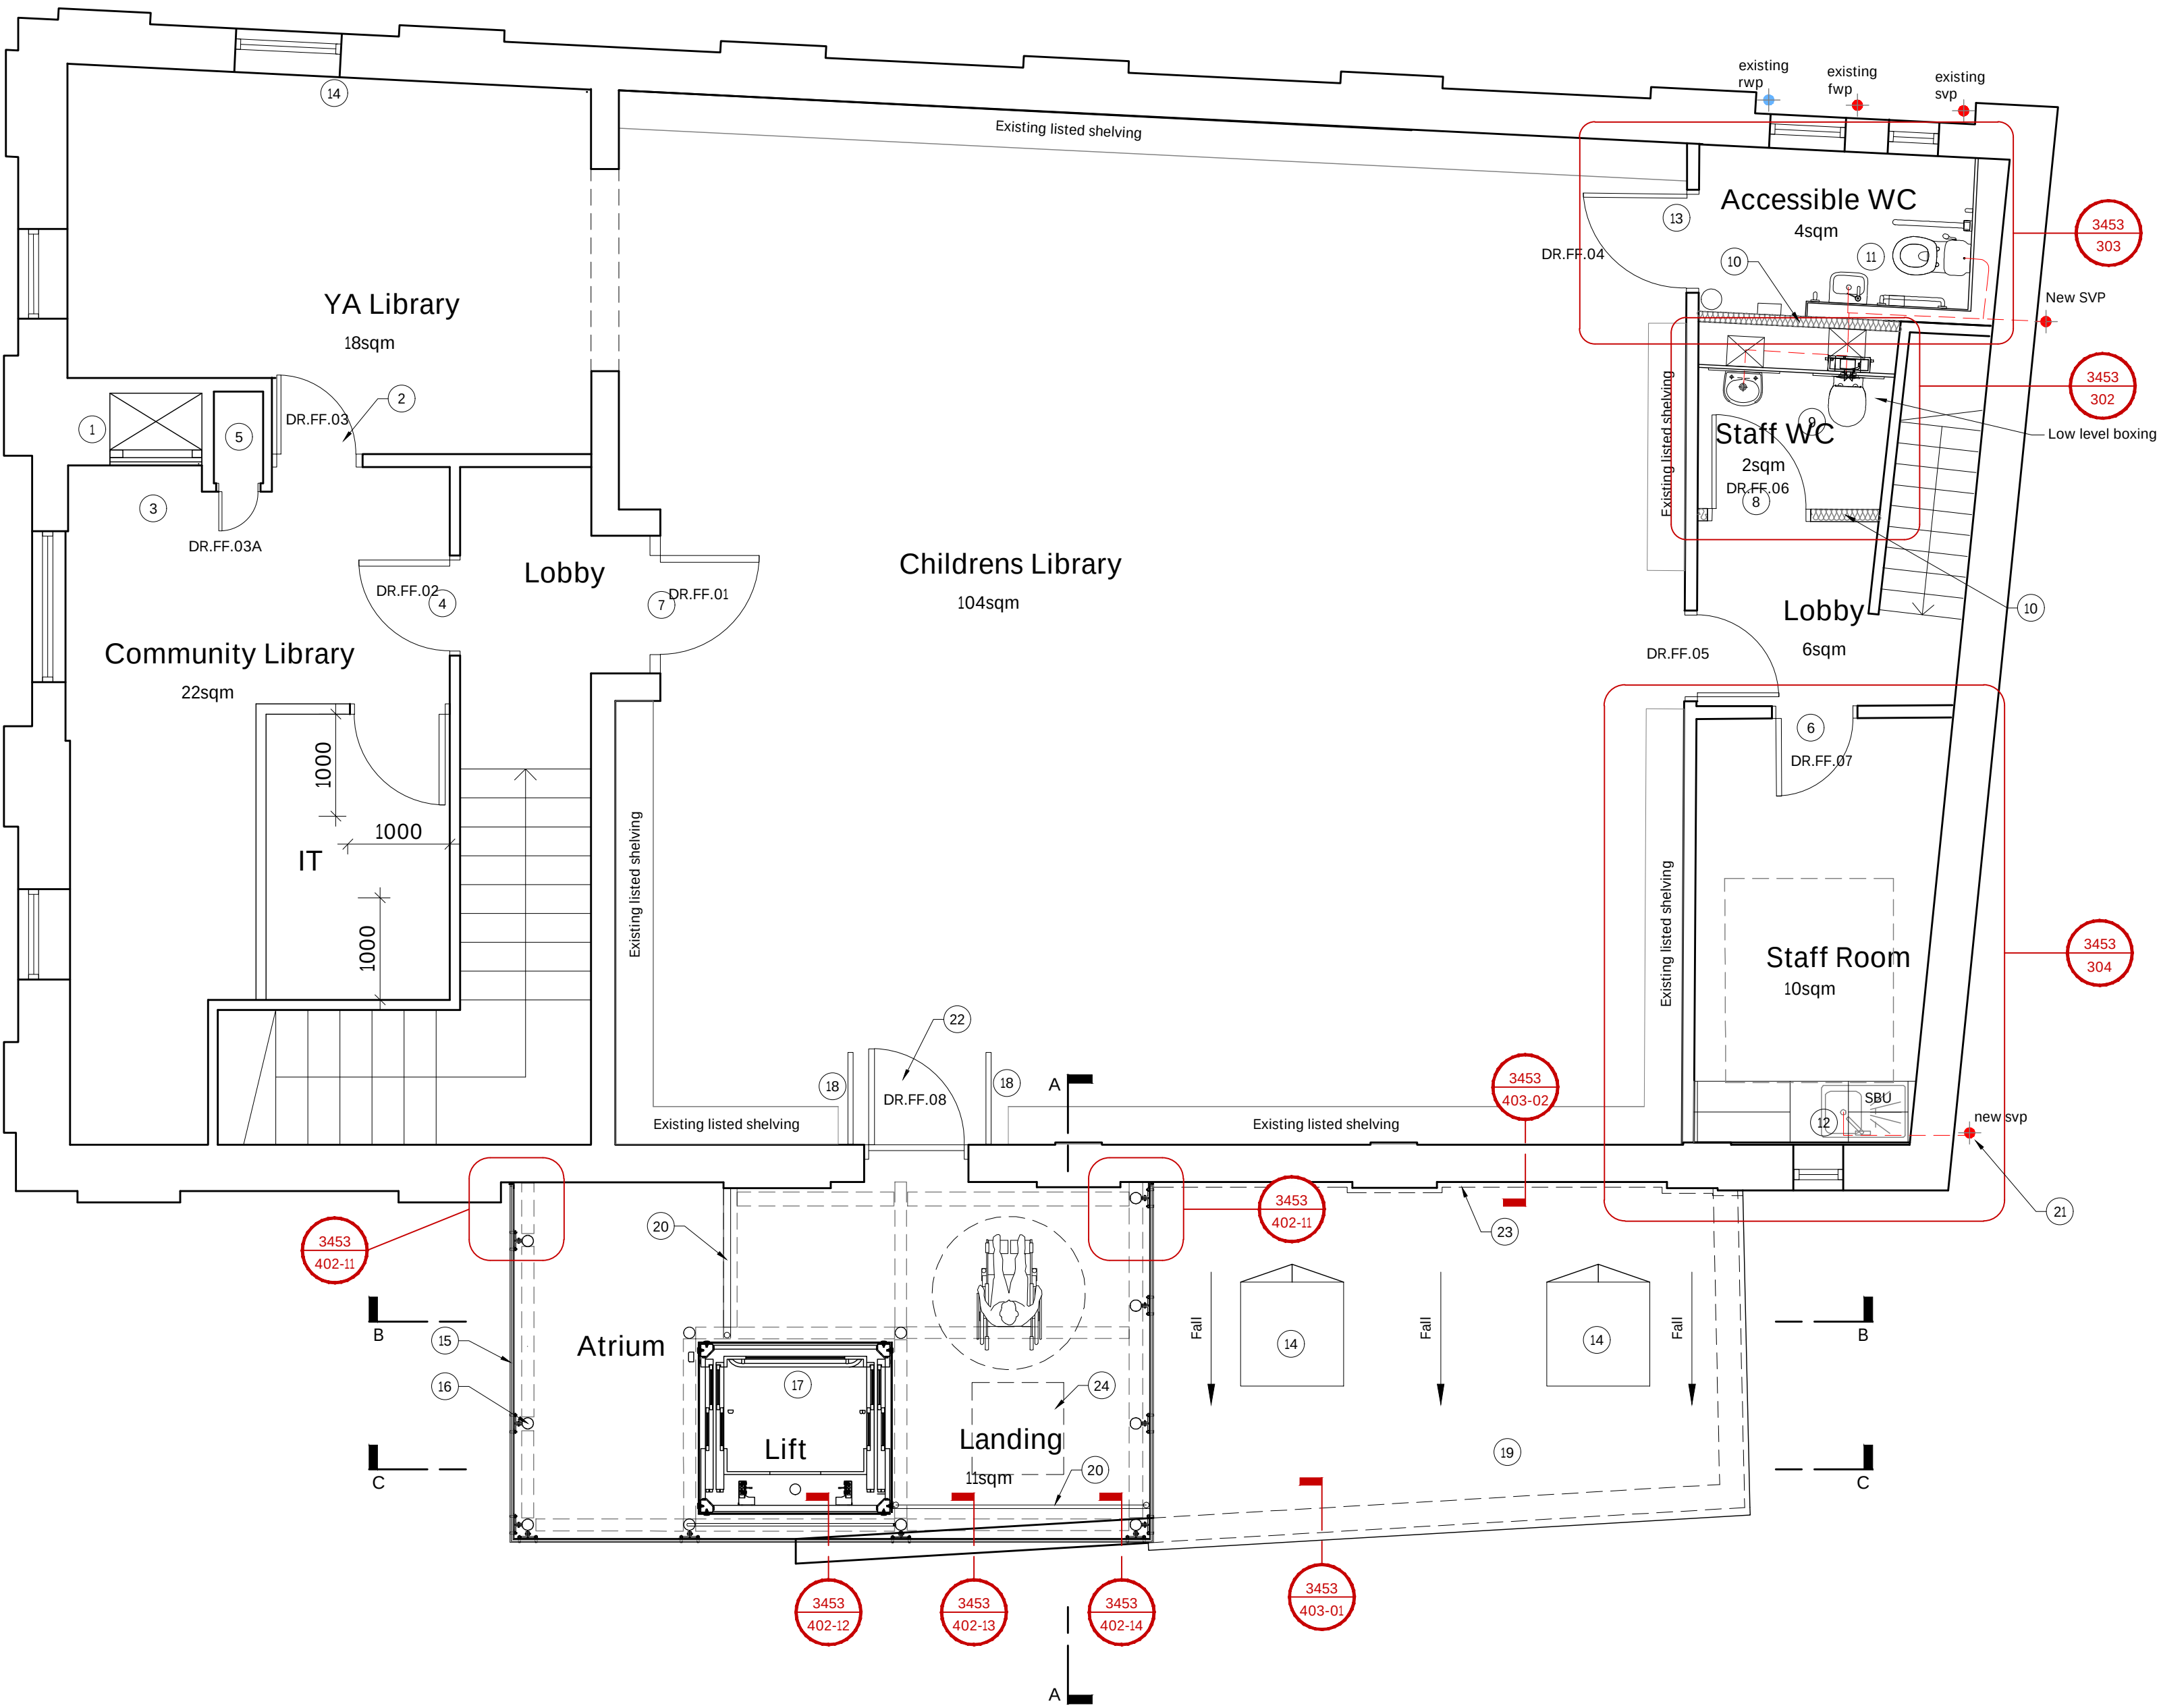

KEY	
REF	DESCRIPTION
1.	Document hoist to be decommissioned and doors removed and to receive new 30 min FR infill.
2.	Door between Community Library and YA Library
3.	High and low cupboard doors to document hoist controls to be upgraded to achieve 30 mins FR construction with intumescent strips and cold smoke seals.
4.	Fire door to Community Library.
5.	Riser cupboard door.
6.	Door to staff room.
7.	Door to Children's Library
8.	New Door to Staff WC
9.	New Sanitaryware to Staff WC
10.	New lightweight partition to Staff and Accessible WCs
11.	New Doc M Pack and grab rails to Accessible WC
12.	New staff welfare fixtures including base sink unit, worktop and wall units
13.	New door to Accessible WC to be hardwood timber panelled door to match the existing.
14.	New Rooflights. Internal security bars retained
15.	New glazed extension
16.	New Structural steelwork to engineers details
17.	New glazed platform lift
18.	New alarm barrier
19.	Existing flat roof covering to be removed and replaced with new deck, roof covering, soffit, fascia with over fascia vent, guttering and downpipe, ventilated abutment flashing, abutment flashing to new extension, upstands to new lanterns and tilting fillets behind lanterns.
20.	New 1100 mm height guardrail
21.	New external drainage / SVP
22.	New hardwood panel door with vision panel.
23.	Ventilated abutment flashing
24.	New rooflight to glass extension

P04	Issued for Tender	14/10/22	SP
P03	Lift and glazing details added.	30/09/22	SP
P02	Details on fire doors, document hoist, sanitaryware and partitions added.	13/09/22	SP
P01	Issued for Tender	30/08/22	SP

rev.	description	date	chkd.
------	-------------	------	-------

client :
London Borough of Haringey

project :
Library Enhancement Works
Muswell Hill Library
Queen's Av, Muswell Hill. London. N10 3PF

drawing title :
First Floor Plan
As Proposed

FulkersBaileyRussell		
london brighton bristol leeds reading manchester		
info@fulkers.co.uk // www.fulkers.co.uk // 020 3735 5792		
drawn: CK	chkd : AK	date: Aug 2022
proj no : 21.3453	scale: 1:50@A1	
identifier : 3453-FBR-A1-01-DR-A-212		
status: D2 (Tender)		rev no: P04

First Floor Plan
As Proposed