

Pencil and Brick

6 Links Yard, 29a Spelman Street, E1 5LX
studio@pencilandbrick.co.uk

Client

Concealed for privacy

Site

4 Mount Pleasant Villas, N4 4HD, Haringey, London

Drawing Title

Existing and Proposed Second Floor Plan


Drawing No.	Date
100-EX-PR-103	25/10/2022

Scale	Revision
1:100 @ A3	

Status

For Planning

Rev	Date	Detail
-----	------	--------

  Existing Wall

 Proposed Wall




Existing and Proposed Second Floor Plan


Scale 1:100 @A3



All dimensions in millimetres unless otherwise indicated. Drawing is issued for information purposes only. All dimensions to be verified on site prior to commencement of any work or the production of any shop drawing. All discrepancies to be reported to Pencil and Brick immediately. This drawing is to be read with all consultants drawings and any other related information.

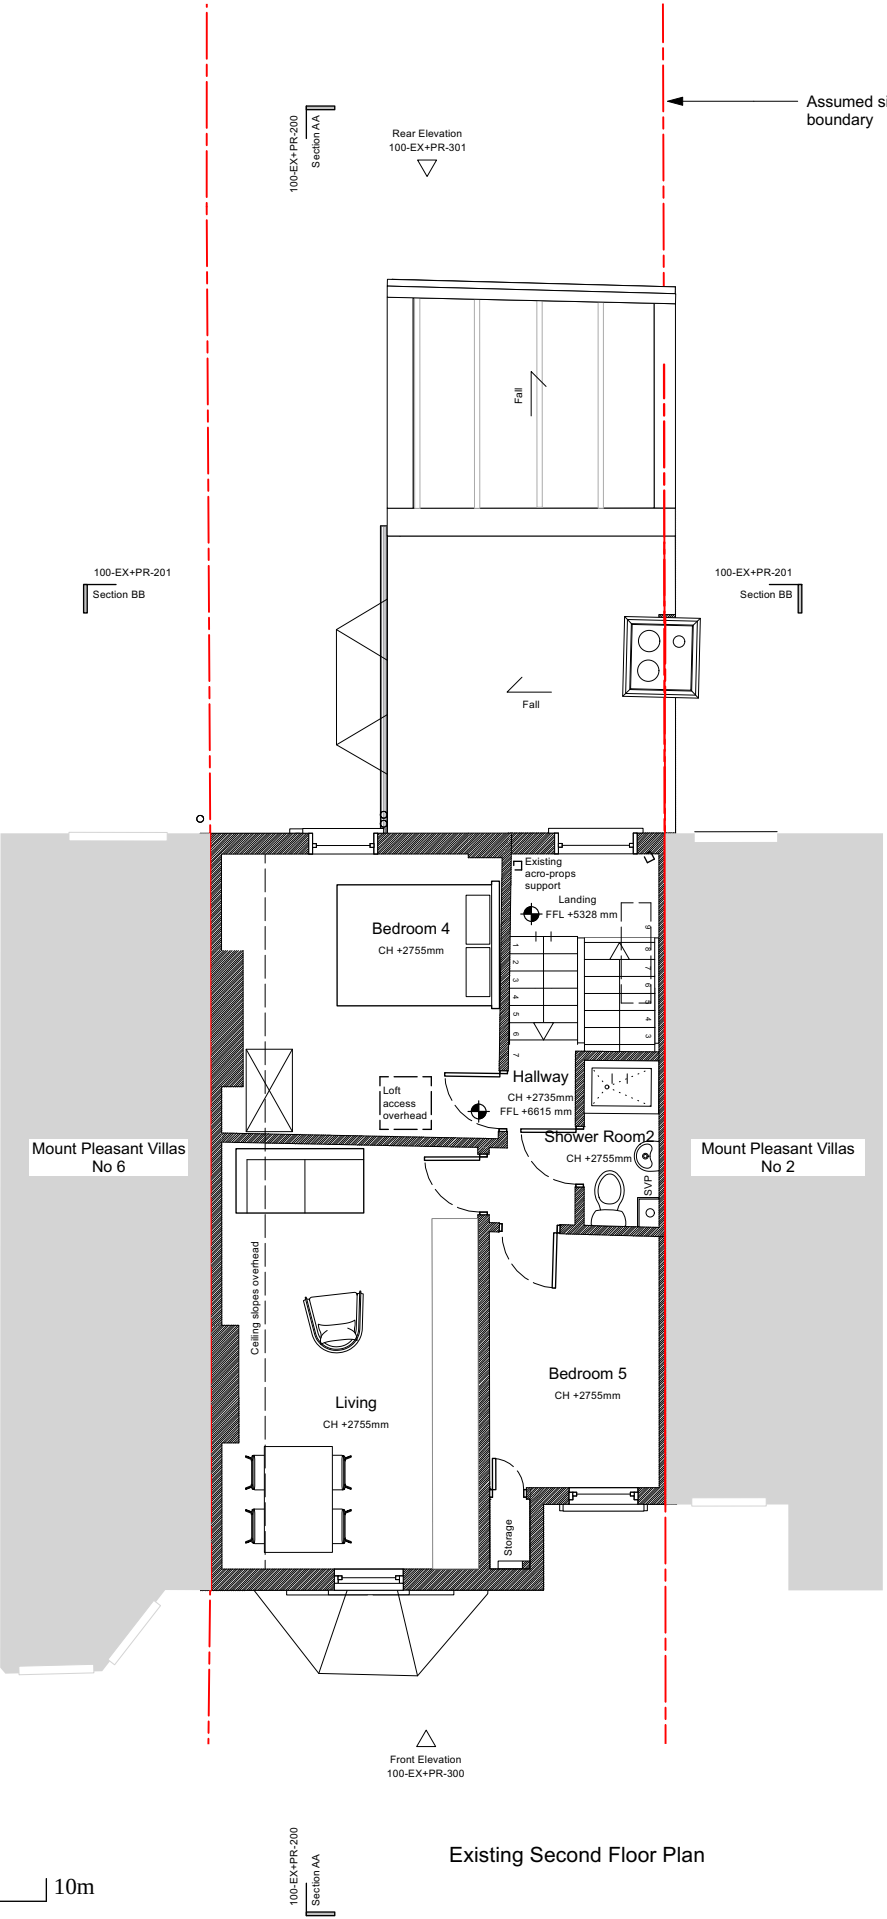

Existing Second Floor Plan

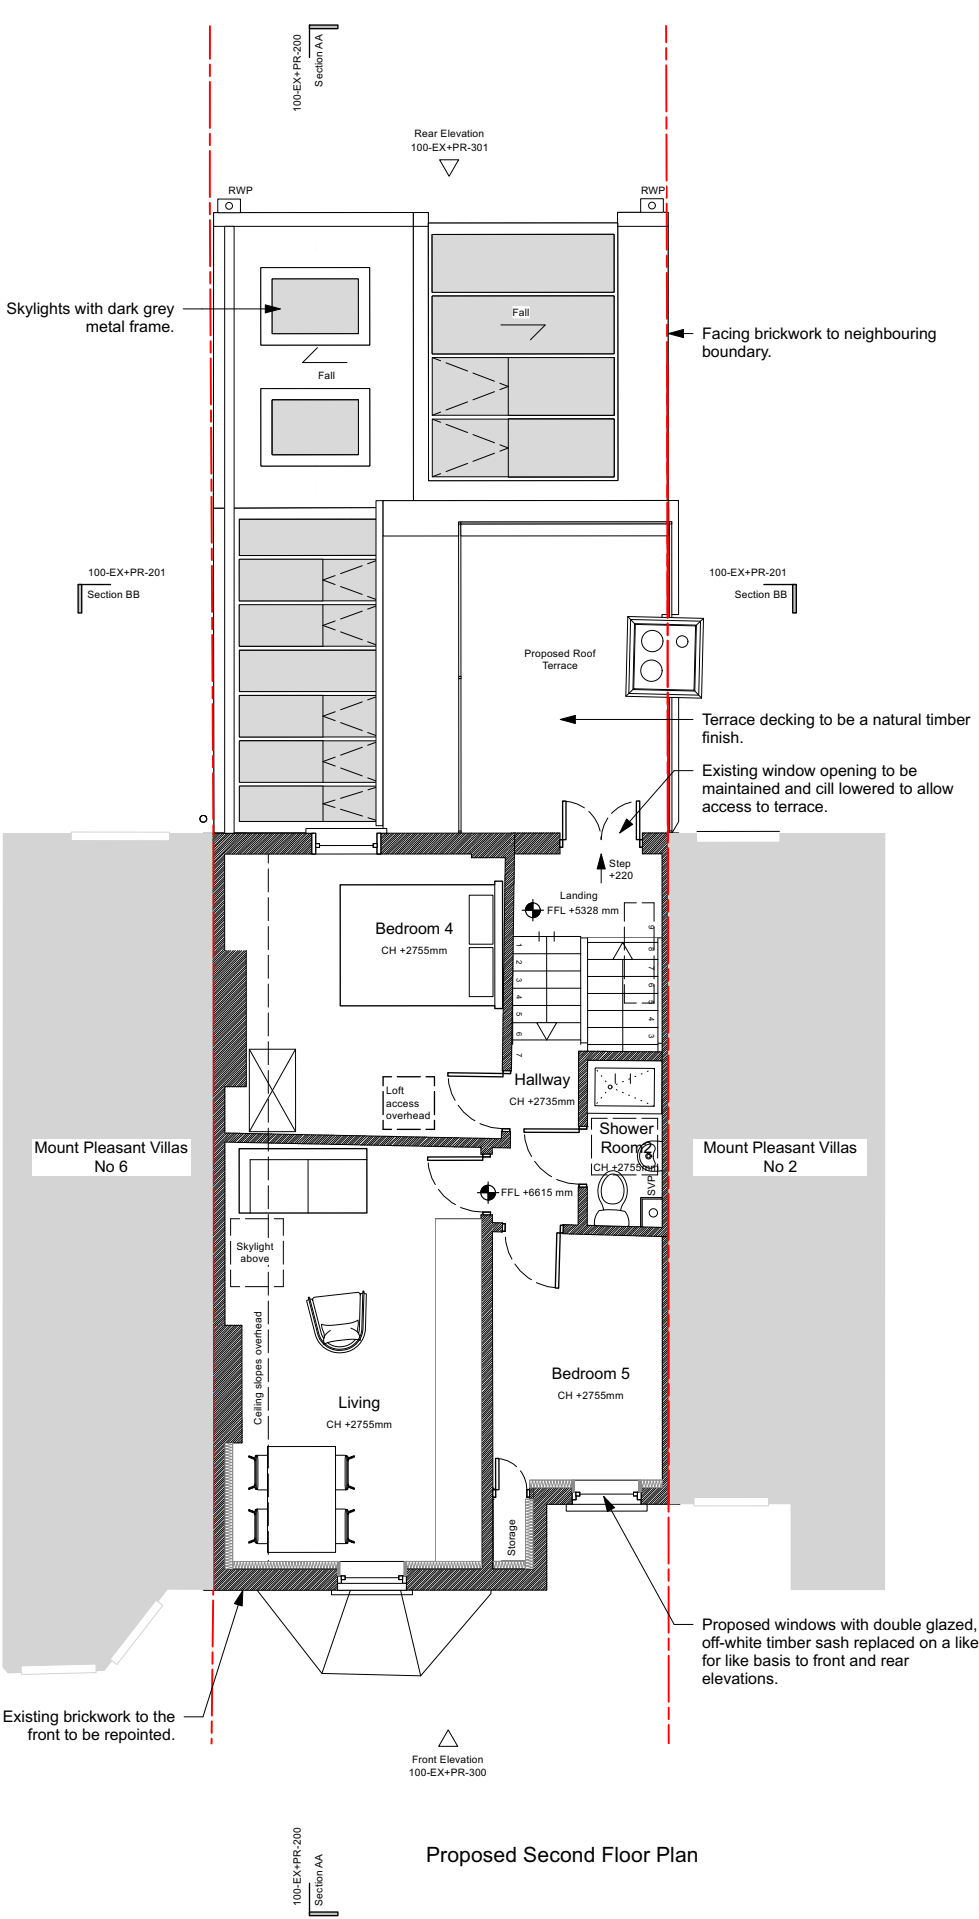

Proposed Second Floor Plan