

Pencil and Brick

6 Links Yard, 29a Spelman Street, E1 5LX
studio@pencilandbrick.co.uk

Client
Concealed for privacy reasons

Site
4 Mount Pleasant Villas, N4 4HD, Haringey, London

Drawing Title
Existing and Proposed Roof Plan

Drawing No.	Date
100-EX+PR-114	25/10/2022

Scale	Revision
1:100 @ A3	

Status
For Planning


Rev	Date	Detail
-----	------	--------




Existing and Proposed Roof Plan
Scale 1:100 @A3



All dimensions in millimetres unless otherwise indicated. Drawing is issued for information purposes only. All dimensions to be verified on site prior to commencement of any work or the production of any shop drawing. All discrepancies to be reported to Pencil and Brick immediately. This drawing is to be read with all consultants drawings and any other related information.

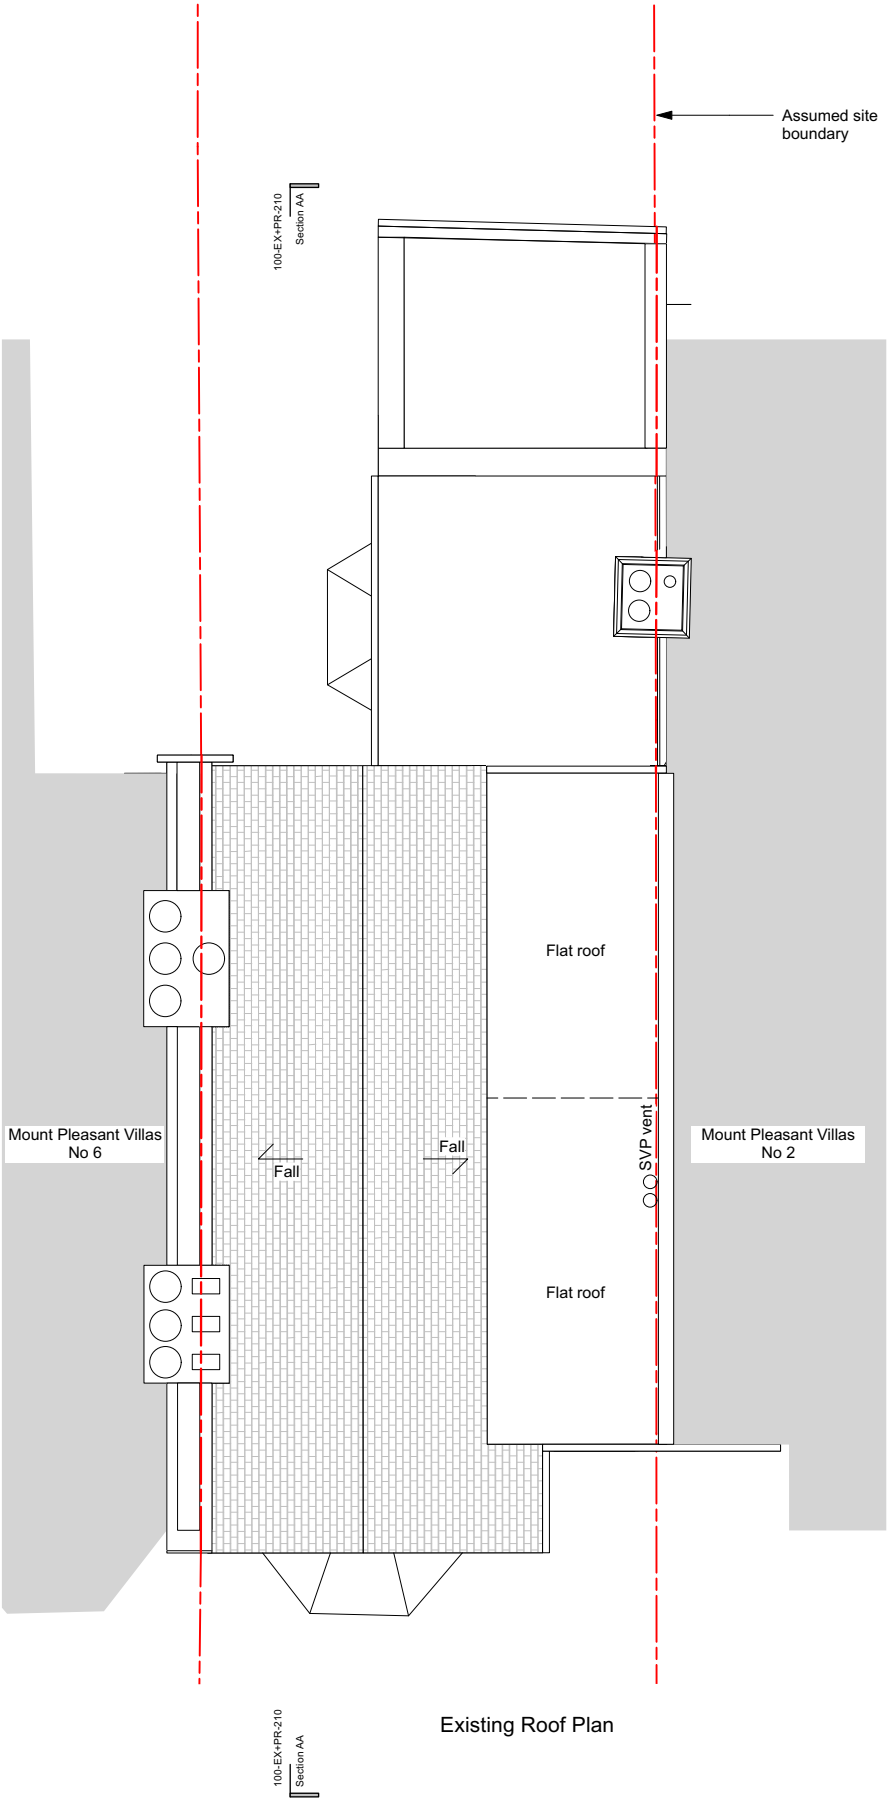

Existing Roof Plan

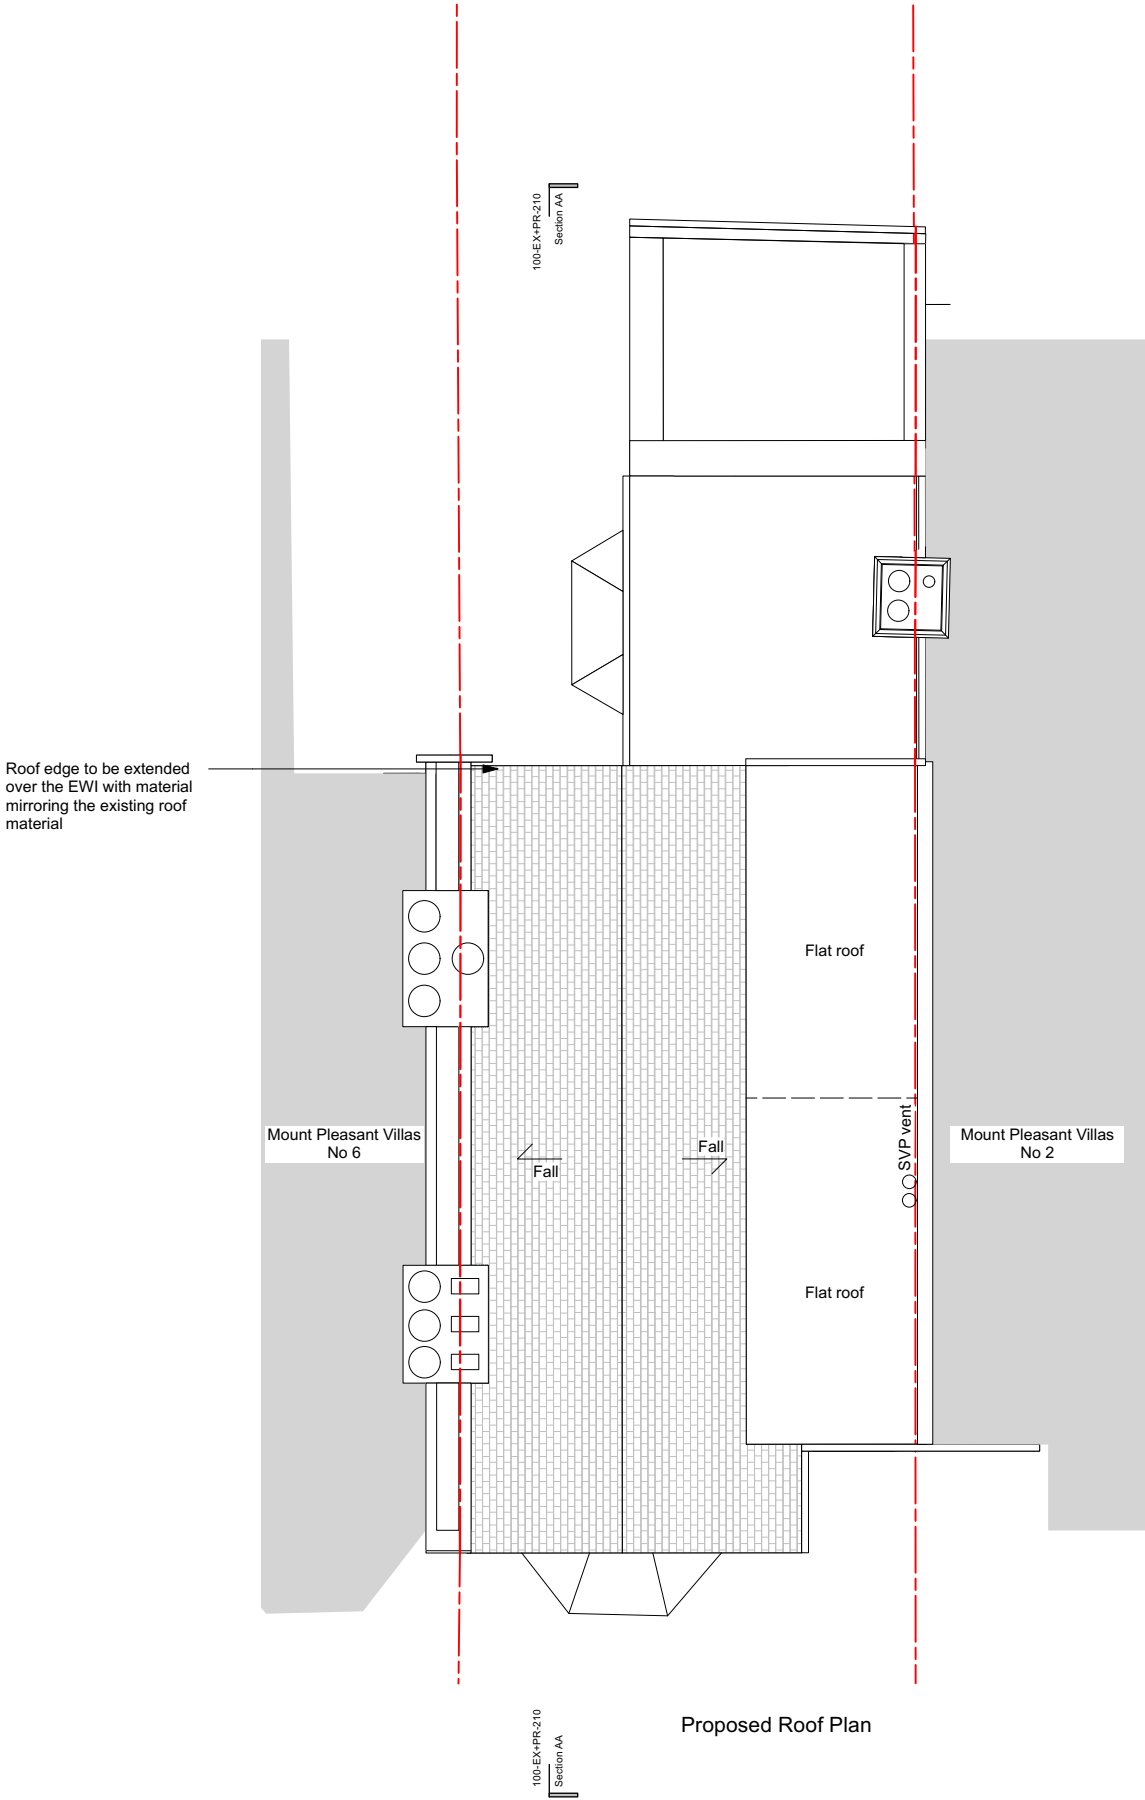

Proposed Roof Plan