


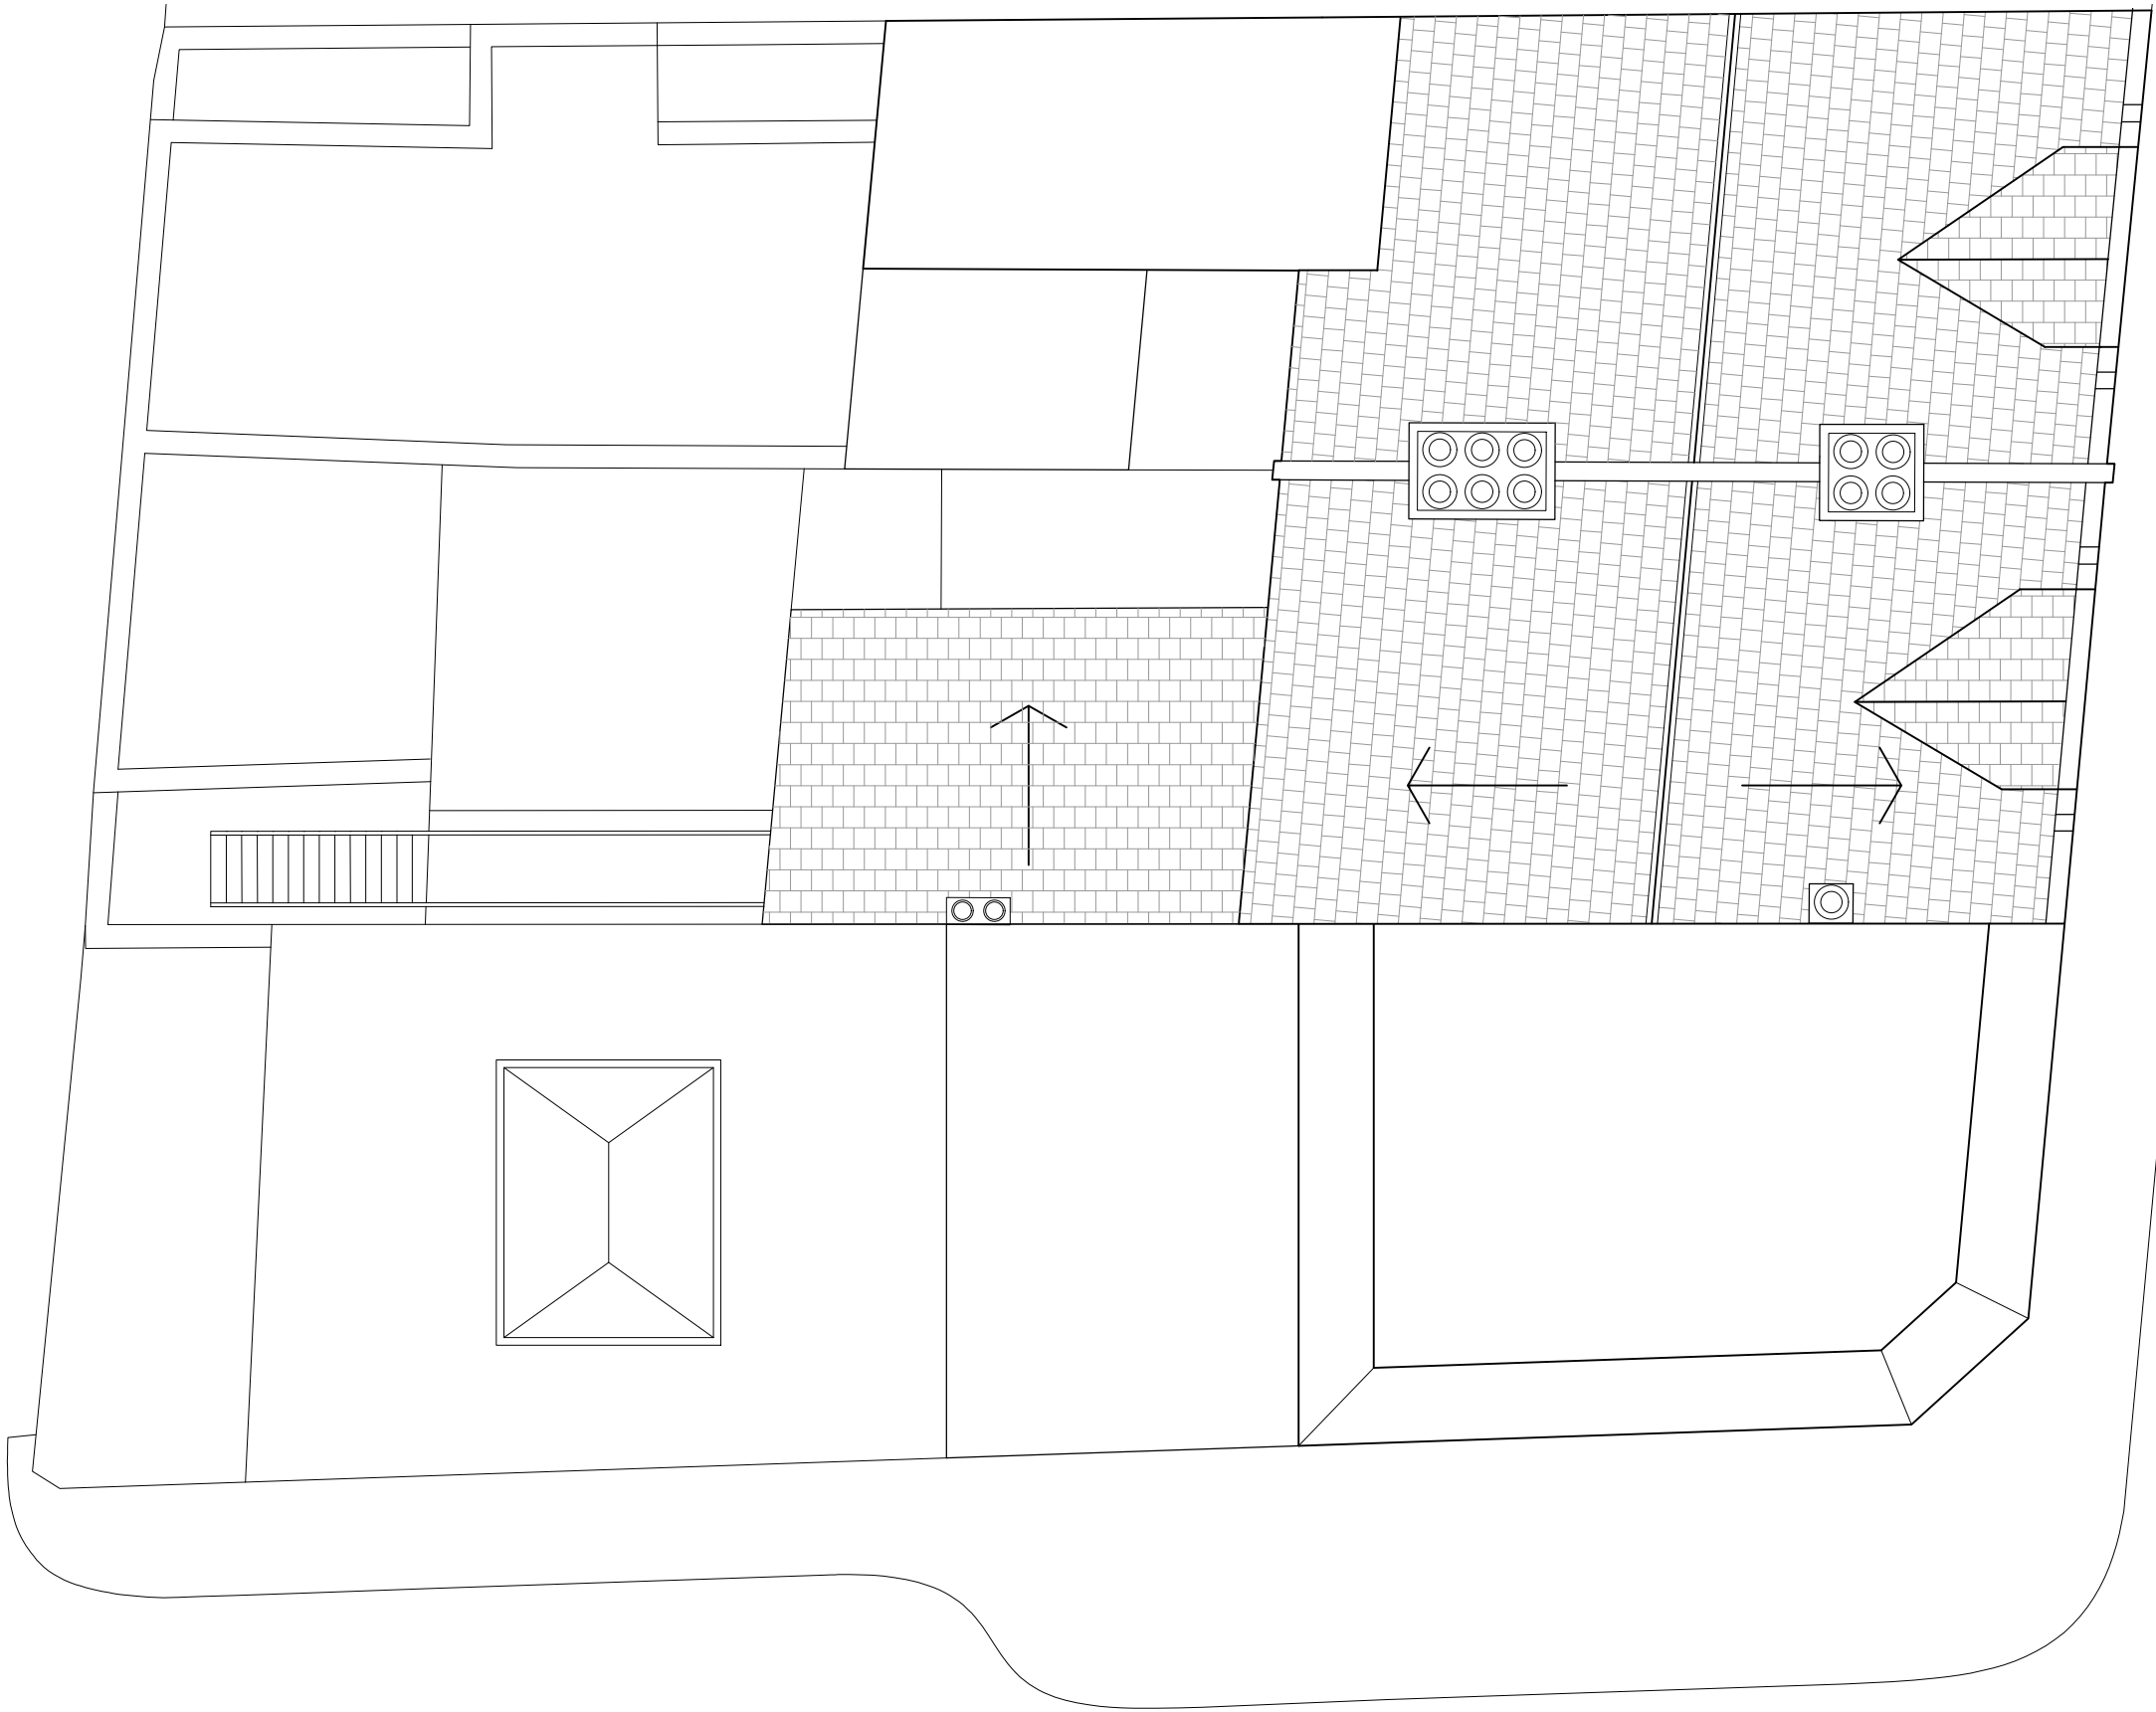

2
070

2
040

1
070

2
040

A	23.04.2021	Issued for Planning
rev	JM JM	
	date	description
	drawn	checked

PLANNING



modular studio ltd
56 little yard
London, SE17 3QA
t: +44 (0)20 7193 1717
e: info@modular-studio.co.uk
www.modular-studio.co.uk

client	project address
IRONSTONE UK LTD	3 Broadway, Crouch End, London N8 8DS
	drawing title
	Existing Roof Plan
	scale
	1:100 @ a3

job no.	phase	draw no.	revision
21001	PL	013	A