


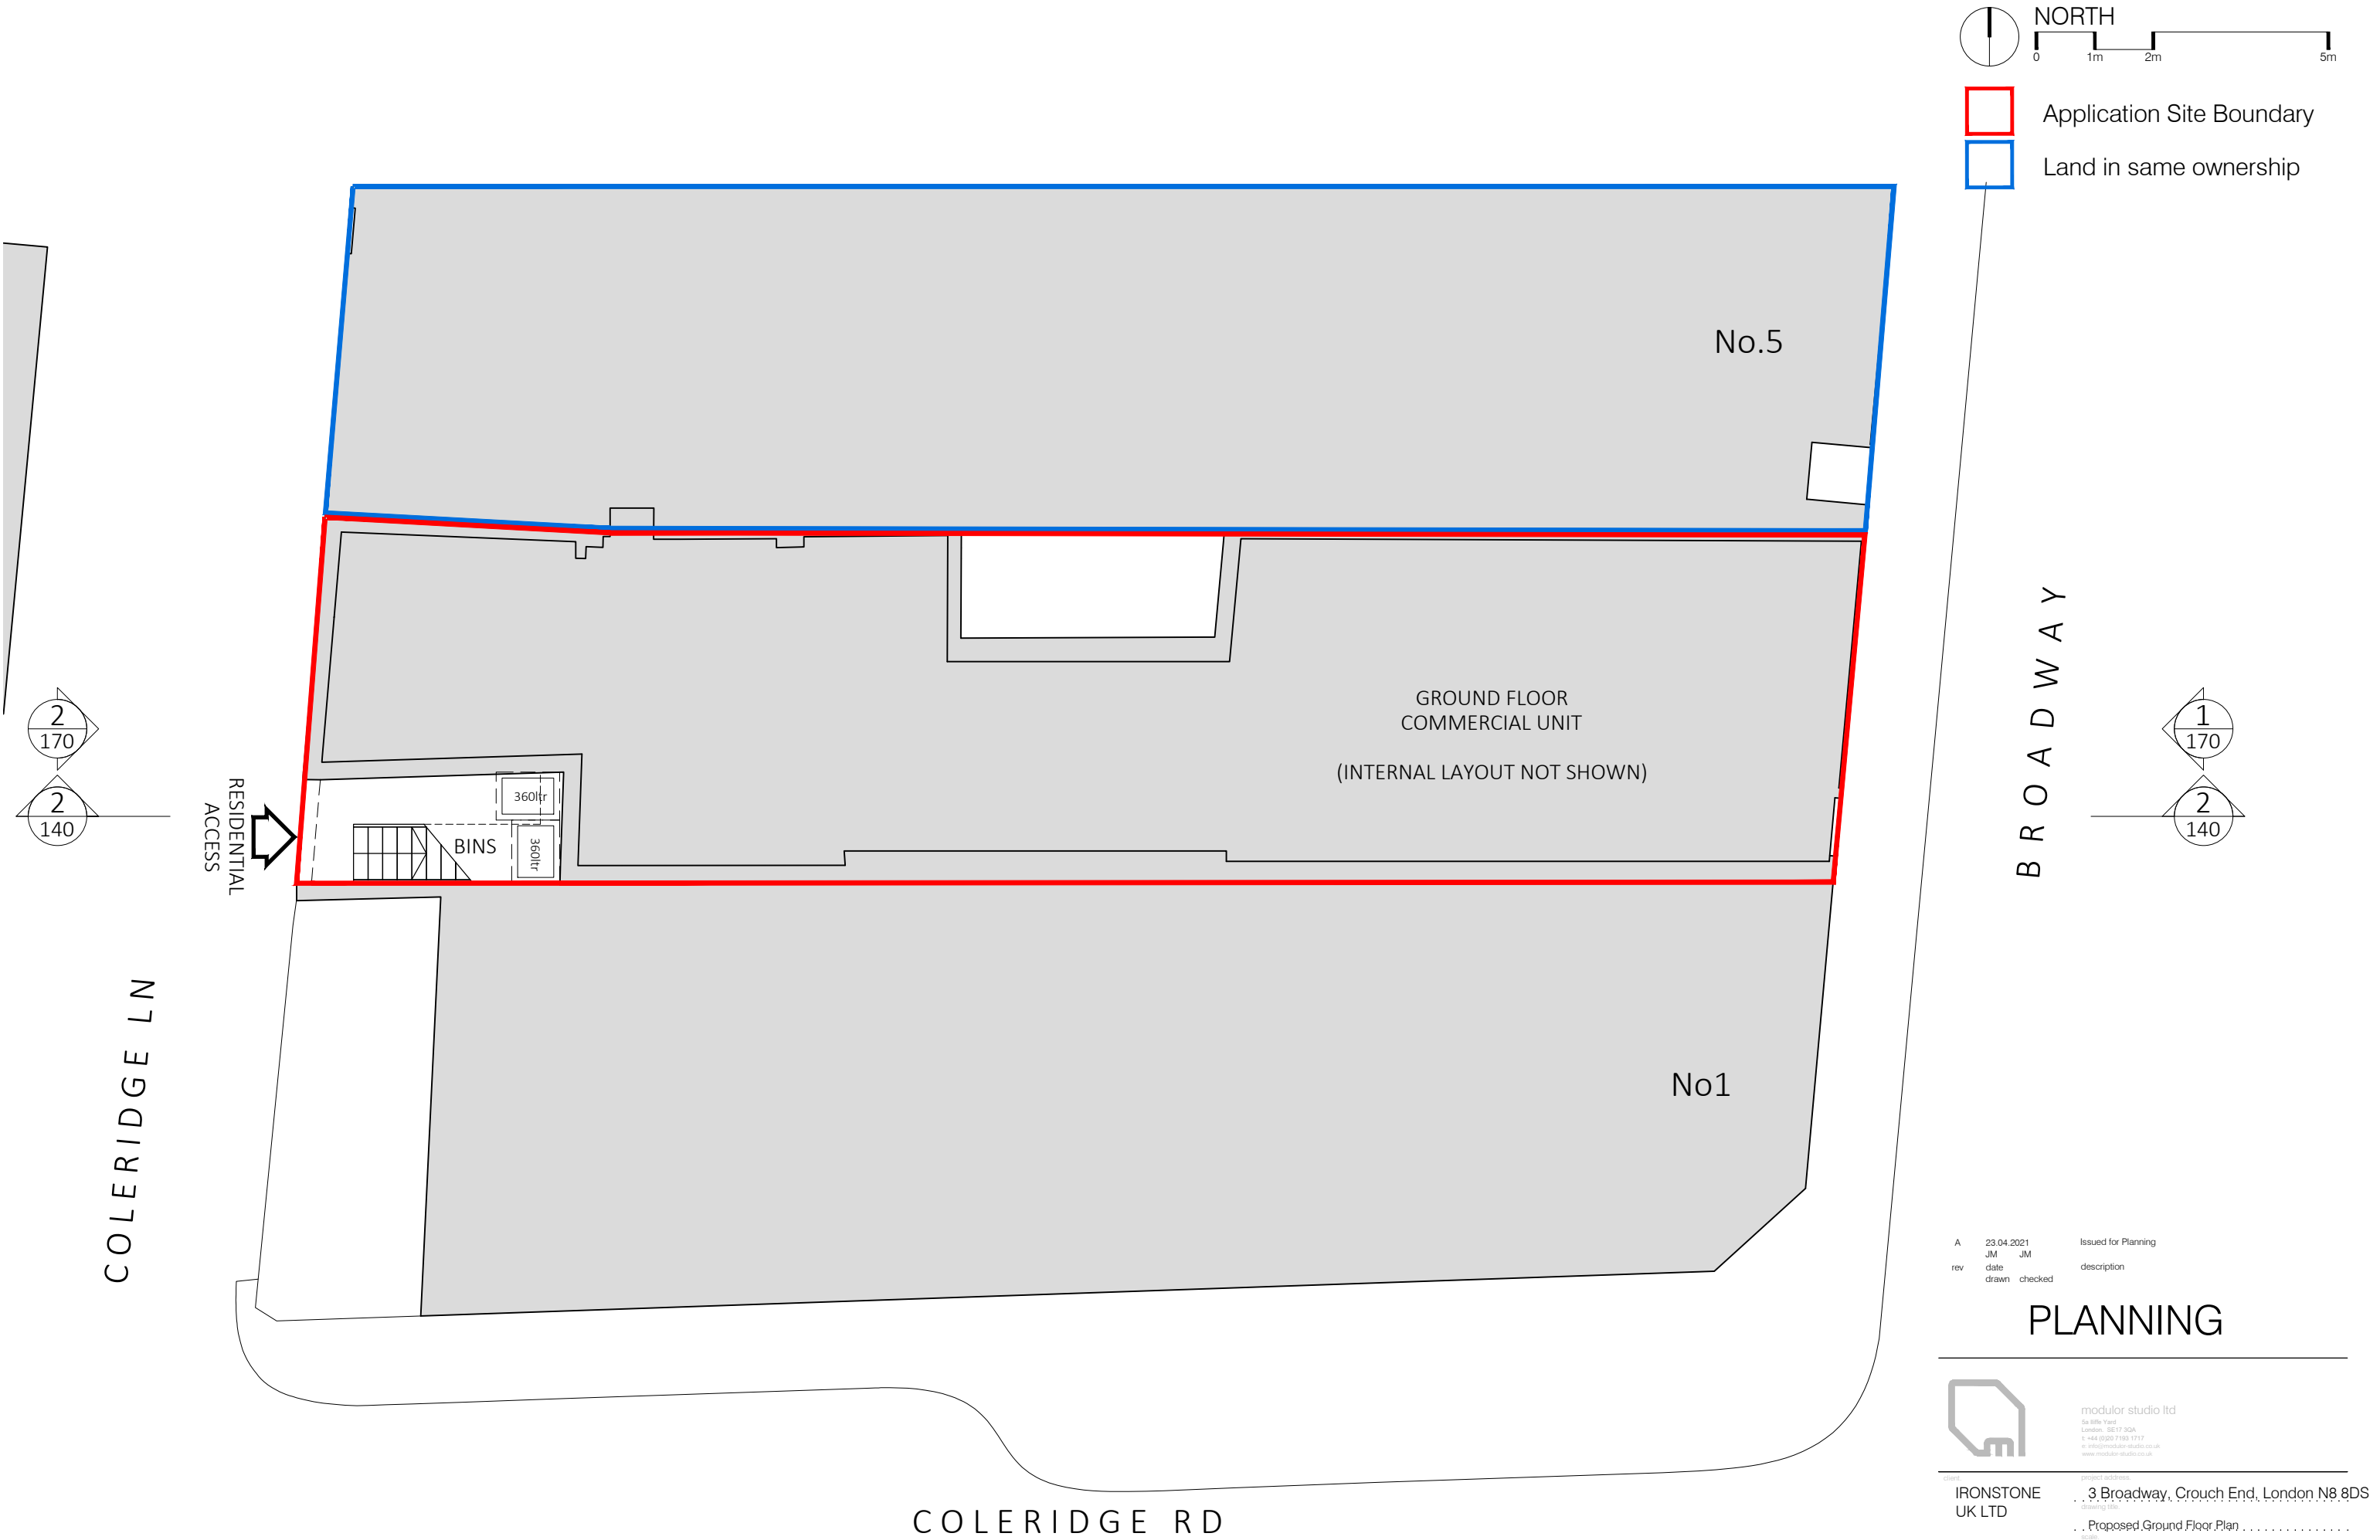



NORTH

0

1m

2m

5m

Application Site Boundary

Land in same ownership

A

23.04.2021

Issued for Planning

rev

date

drawn

checked

description



modular studio ltd
56 little yard
London, SE17 3QA
t: +44 (0)20 7193 1717
e: info@modular-studio.co.uk
www.modular-studio.co.uk

client

project address

drawing title

scale

IRONSTONE
UK LTD

3 Broadway, Crouch End, London N8 8DS

Proposed Ground Floor Plan

1:100 @ a3

job no.

phase

draw no.

revision

21001 PL 110

A

©2018 do not scale from drawing, report discrepancies immediately